






This drawing is the copyright of MTC and is not to be reproduced without

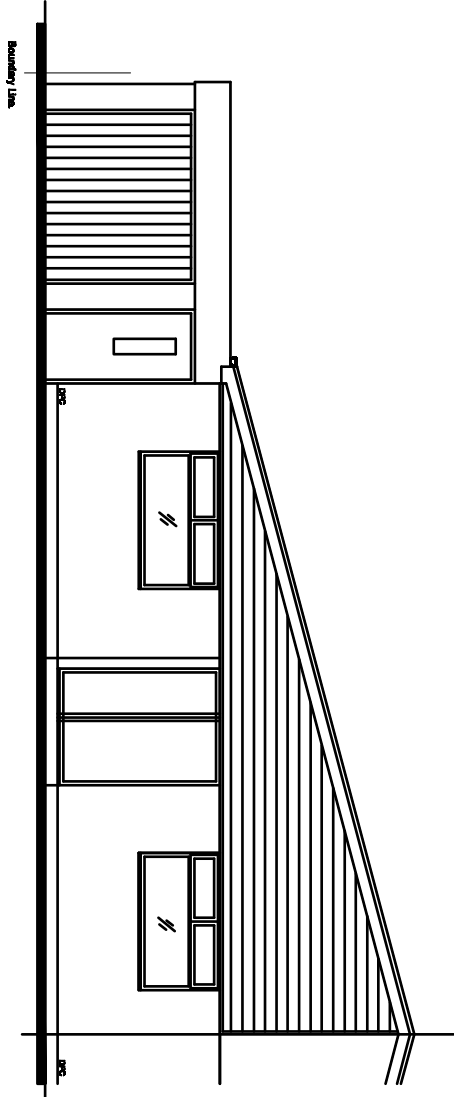


EXISTING FRONT ELEVATION.

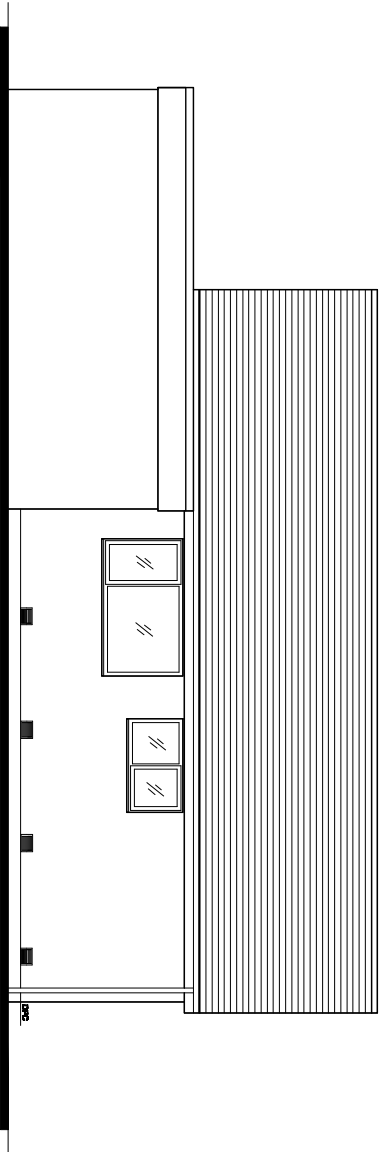

EXISTING SIDE ELEVATION
(Viewed From 35, Shepherds Close).

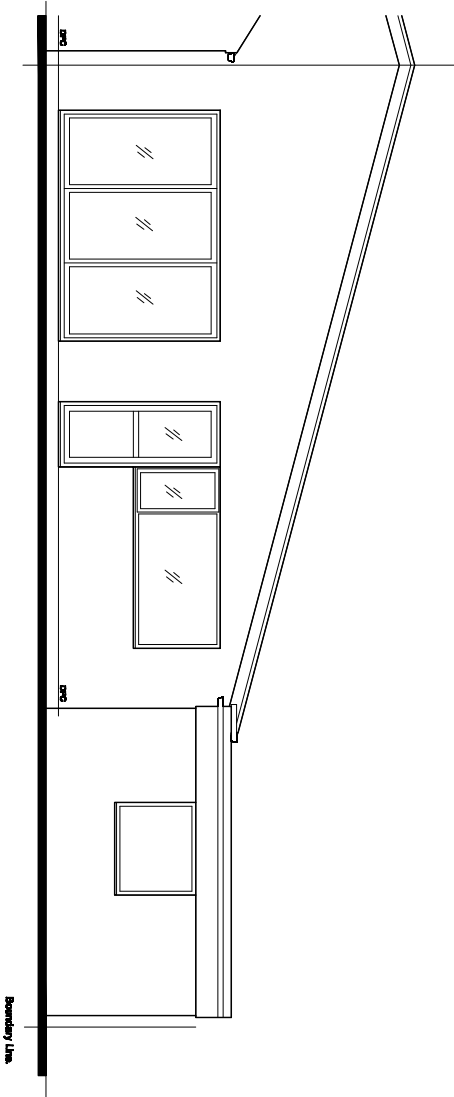

EXISTING REAR ELEVATION.

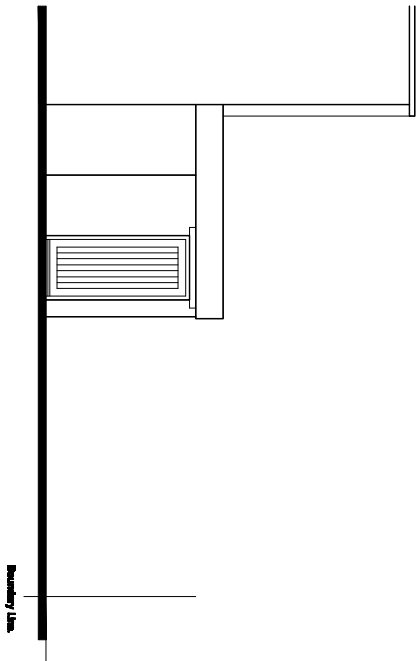

EXISTING SIDE ELEVATION
(Viewed From 39, Shepherds Close).

Revision	Title : PROPOSED SIDE/REAR EXTENSION.	Project : 37, SHEPHERDS CLOSE, BLURY, GREENMOUNT, BL8 4BL	MTC Designs Scale 1:100 @ A3 Date: February 2024.	31 Essex Drive Broom BL2 6TB T: 01204 418714 M: 07700250714 Email: info@mtcdesigns.co.uk	Drawing No: P01
----------	--	---	---	--	-----------------