


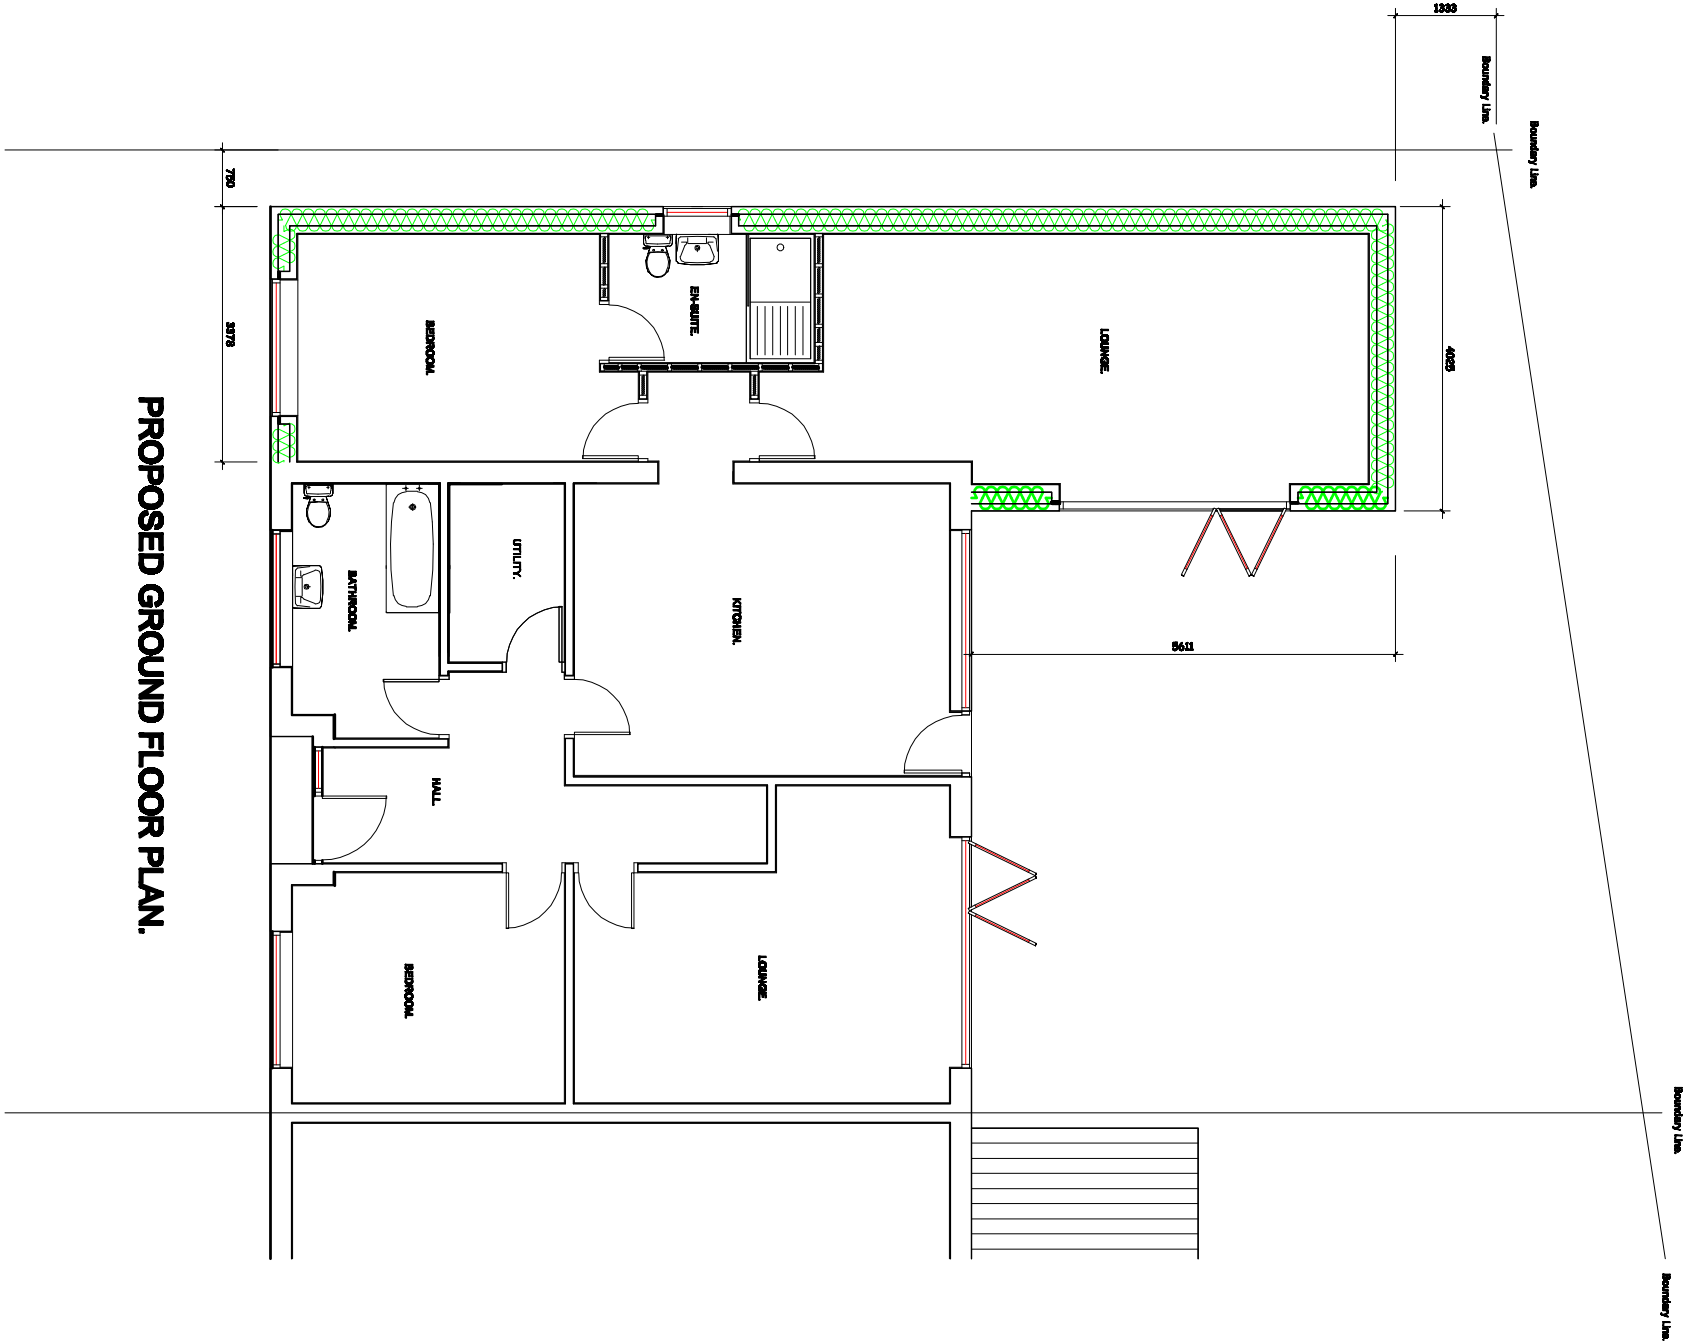

PROPOSED GROUND FLOOR PLAN.

Revision	Title : PROPOSED SIDE/REAR EXTENSION.	Project : 37, SHEPHERDS CLOSE, GREENMOUNT, BURY, BL9 4BL	MTC Designs Scale 1:100 @ A3 Date: February 2024.	34 Eddow Drive Bolton BL2 6TB T: 01204 418714 M: 0776622014 Email: info@mtcdesigns.co.uk Drawing No: P04
----------	--	--	---	---