




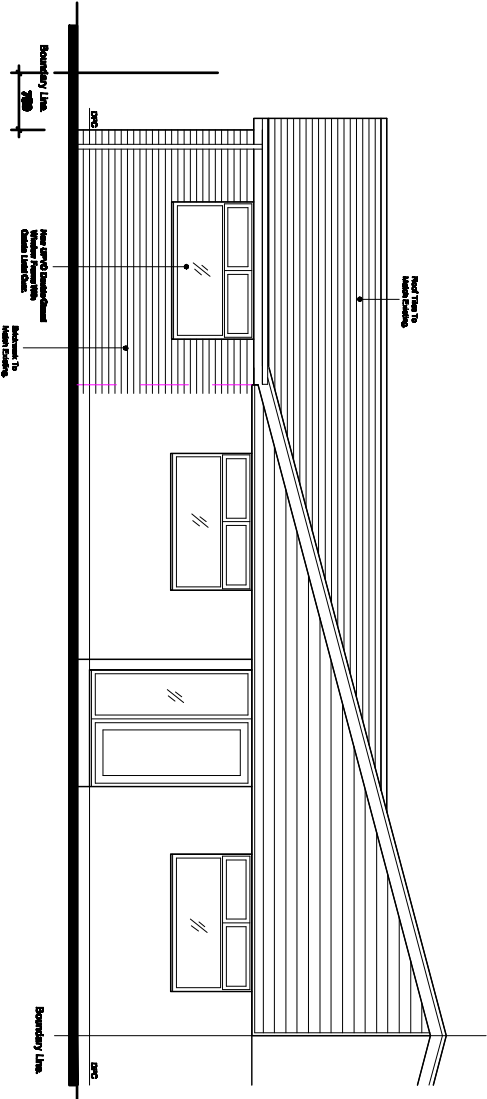


PROPOSED FRONT ELEVATION.

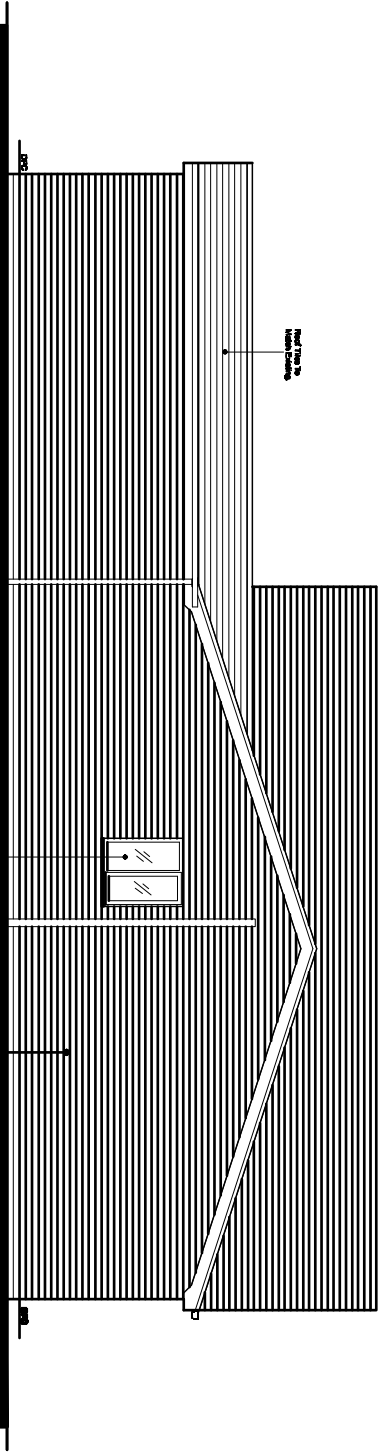

PROPOSED SIDE ELEVATION
(Viewed From 35, Shepherds Close).

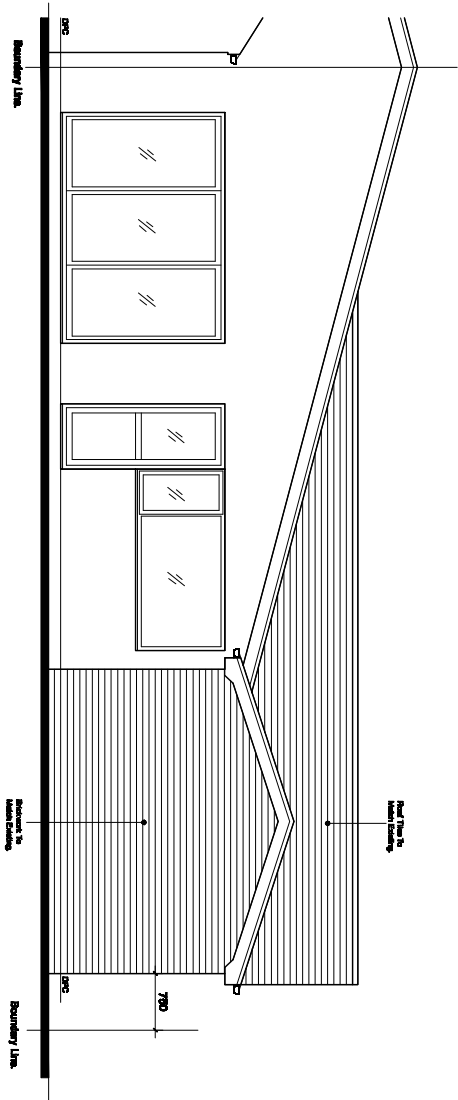

PROPOSED REAR ELEVATION.

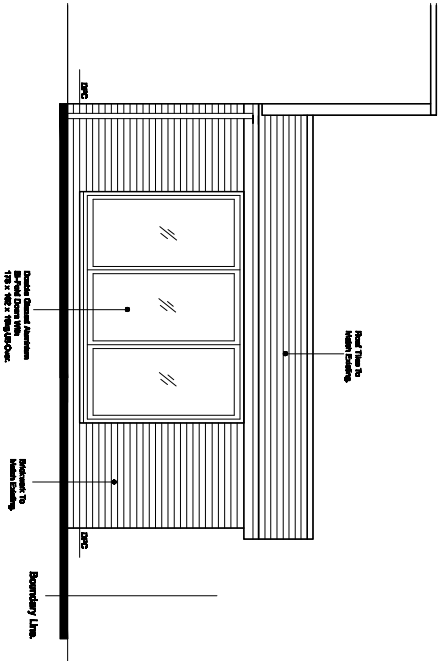

PROPOSED SIDE ELEVATION
(Viewed From 39, Shepherds Close).

Revision	Title : PROPOSED SIDE/REAR EXTENSION.	Project : 37, SHEPHERDS CLOSE, GREENMOUNT, BLURF, BLB 49L.	MTC Designs Scale 1:100 @ A3 Date February 2024.	21 Eskdale Drive Boksburg BLB 2 6TB T: 01204 418074, M: 07706028074 Email: info@mtcdesigns.co.za	Drawing No: P03
----------	--	--	--	--	-----------------