
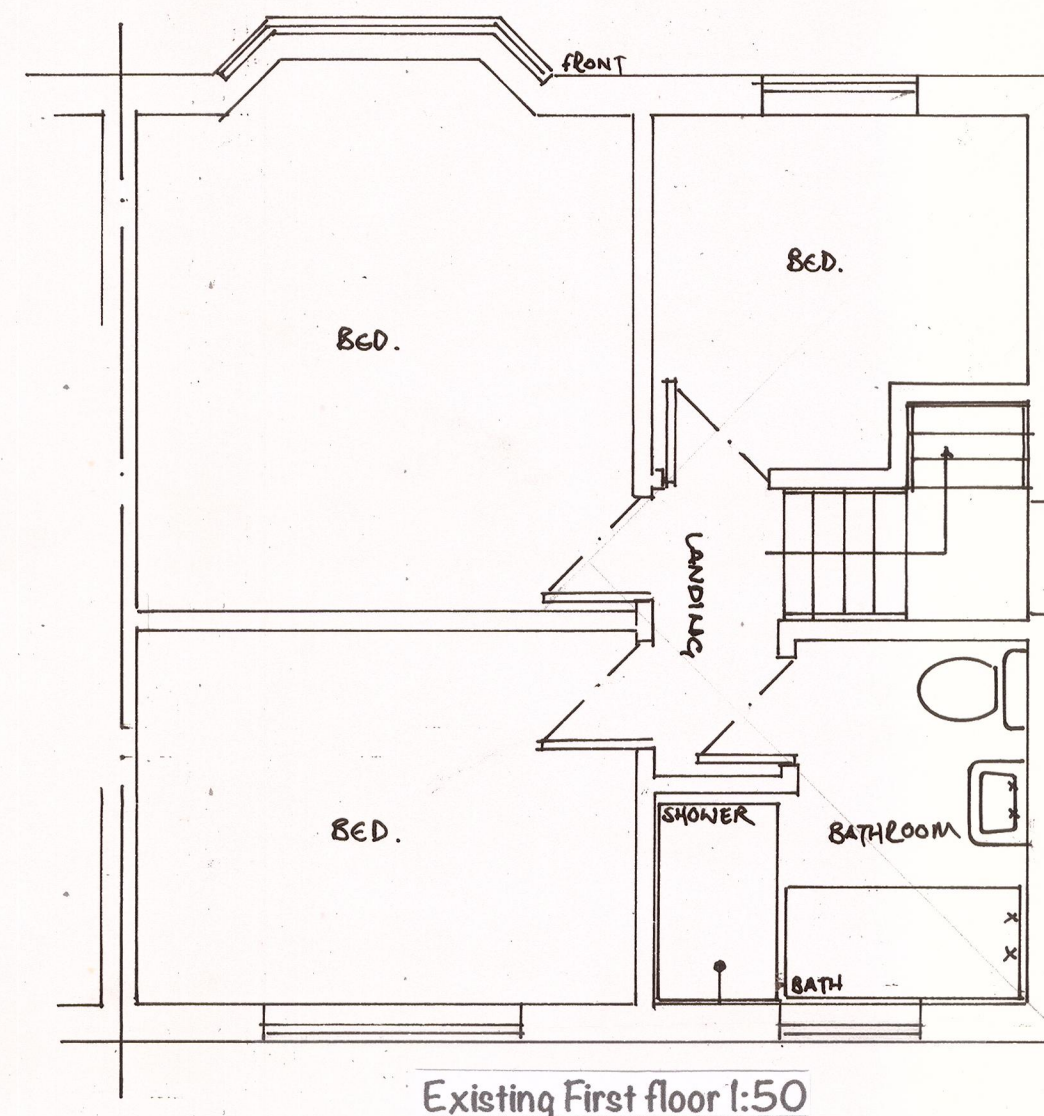
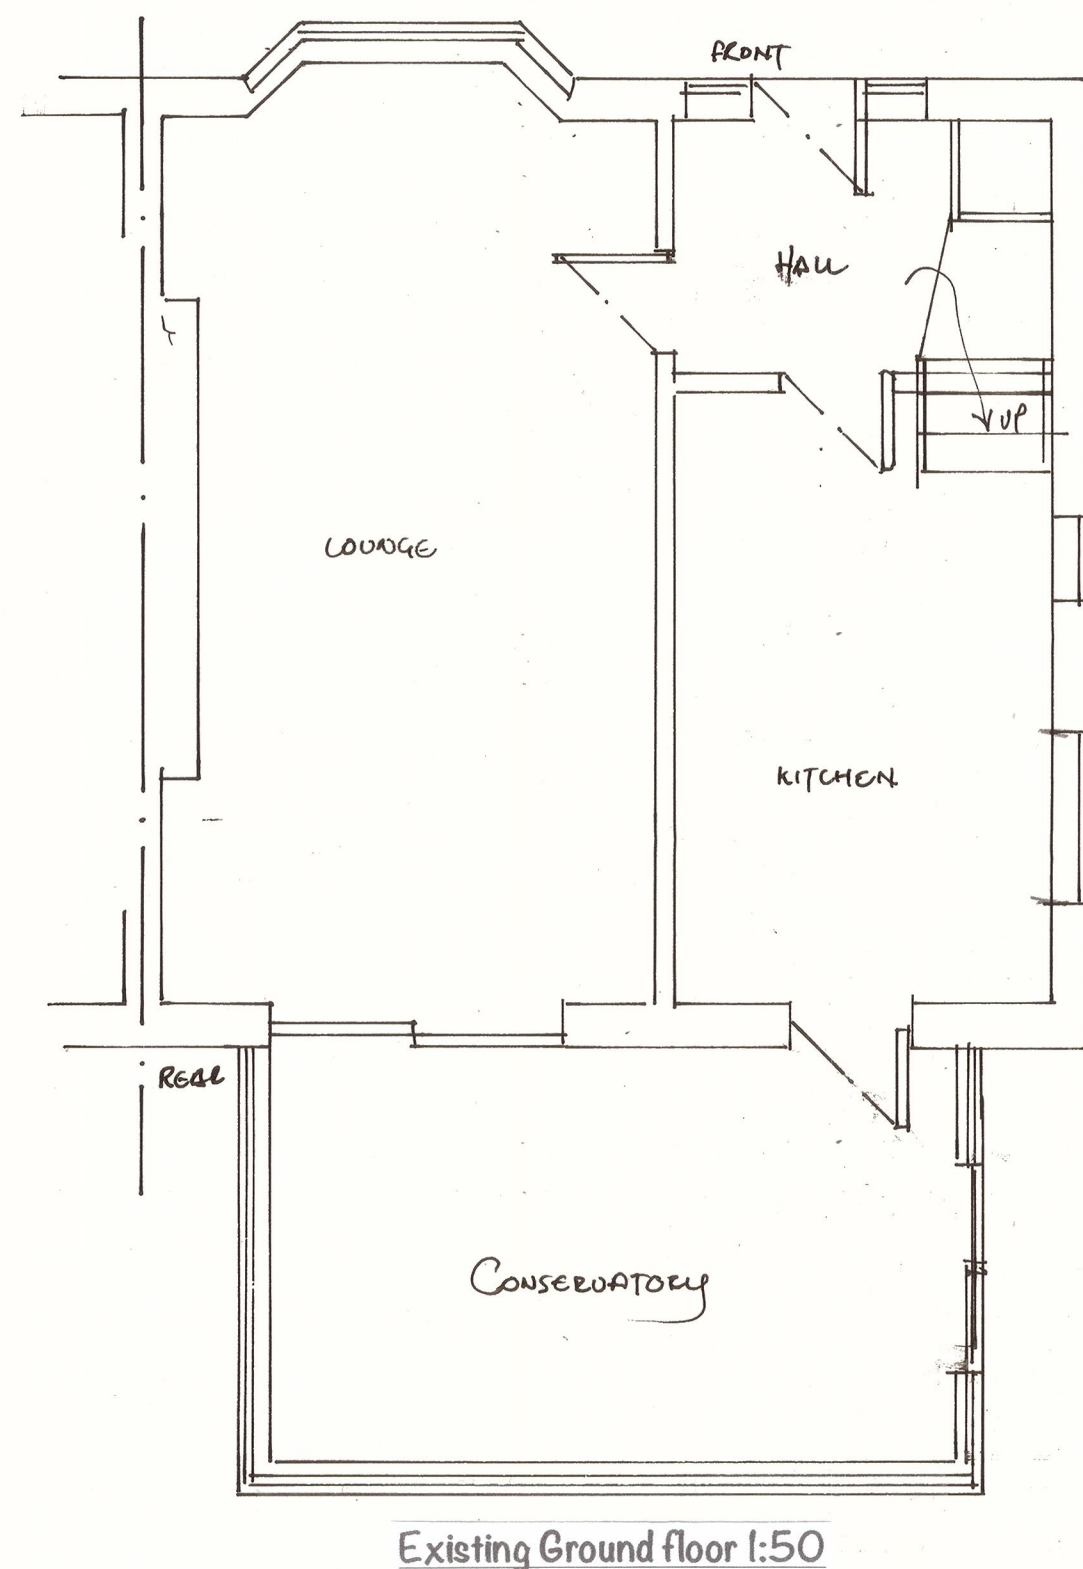


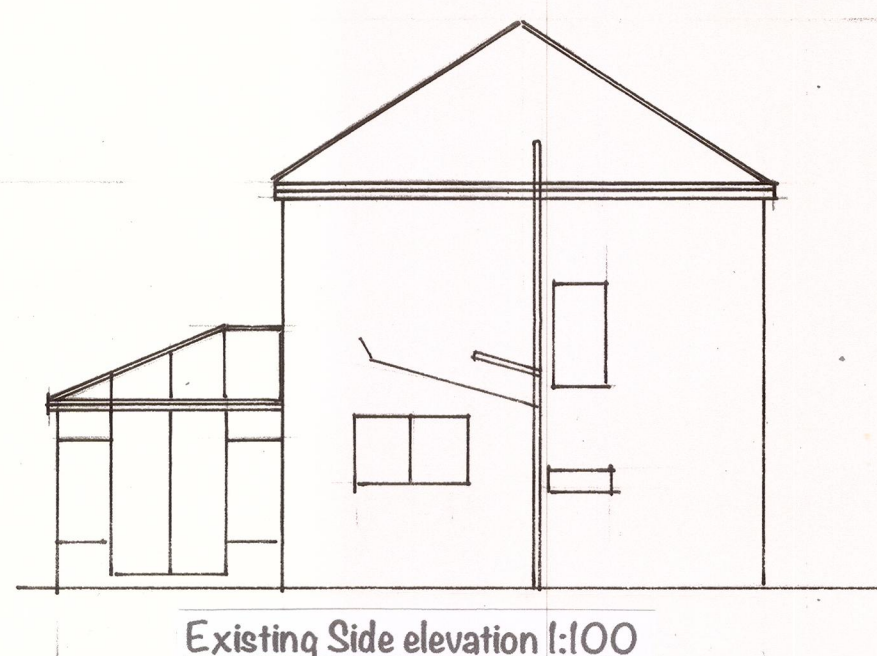

Plan No JRO1 (1 OF 2)
EXISTING FLOOR PLANS & ELEVATIONS Ref
Proposed Two Storey Side Extension,

Creating
Larger kitchen with Utility room & additional shower /WC room
& New bedroom to first floor

For
Mr & Mrs Fielding
No 17, Hillside Crescent

Bury
BL9 6PZ

Drawn by
JR Heslop
jrheslopdesign.wordpress.com
07593863058
Scale 1:50 & 1:100 @ A2 Paper size