




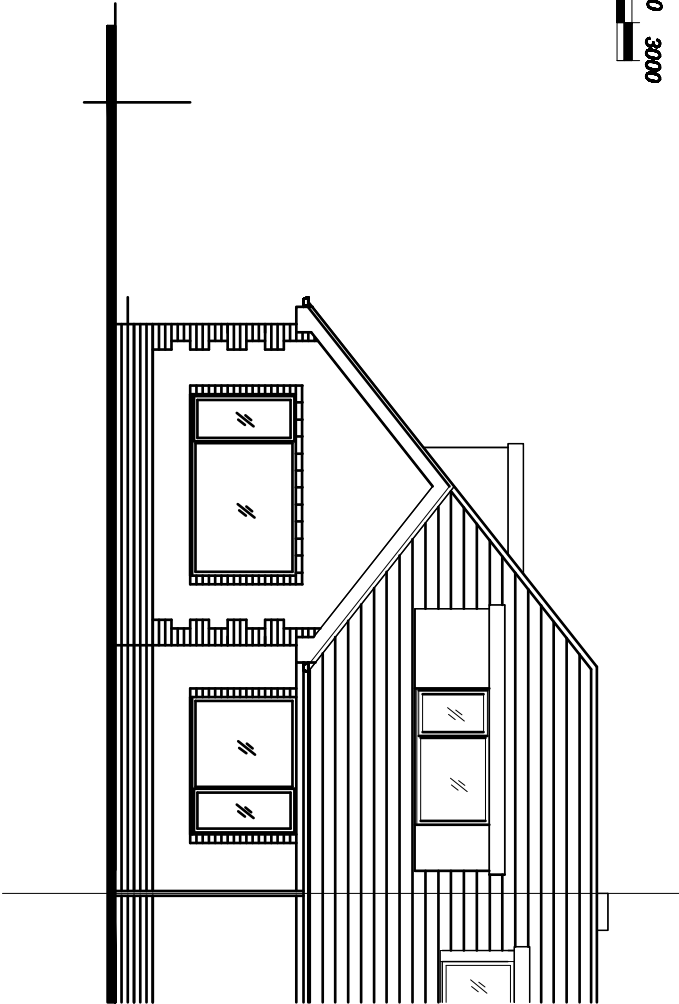

PROPOSED FRONT ELEVATION.

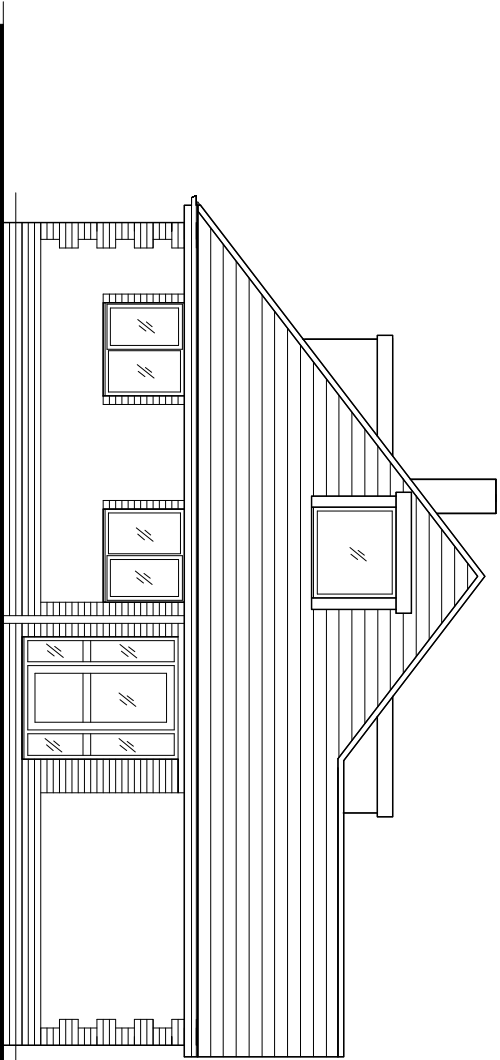

PROPOSED SIDE ELEVATION.

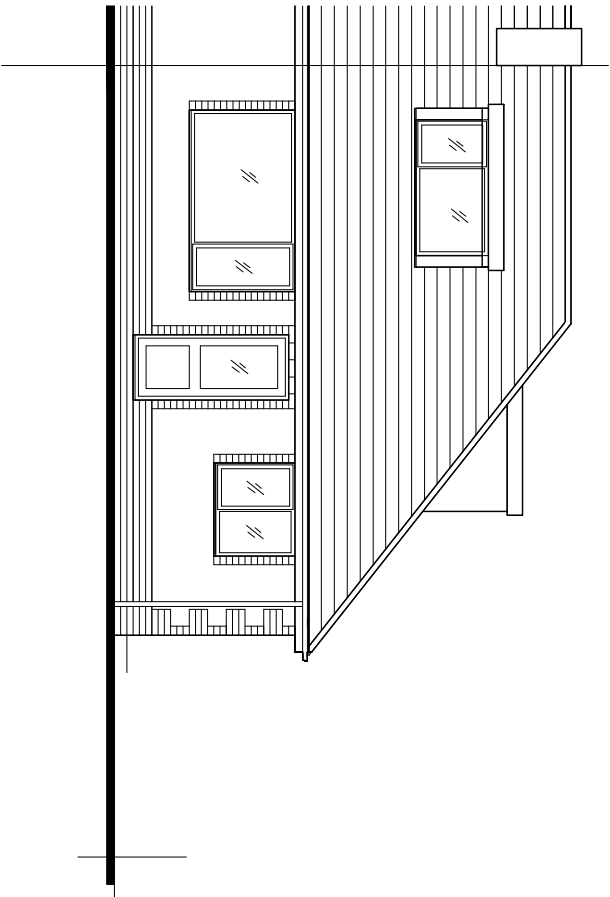

PROPOSED REAR ELEVATION.

Revision	Title :	Project :	MTC Designs
	PROPOSED FRONT DORMER AND INTERNAL ALTERATIONS.	12, BRAMFORD CLOSE, BURY, BL9 7TR	31 Exford Drive Salford BL9 9TB T: 01204 418714 M: 0778222814 Email: info@mtcdesigns.co.uk
			Scale 1:100 @ A3 Date : April 2022
			Drawing No: P03