


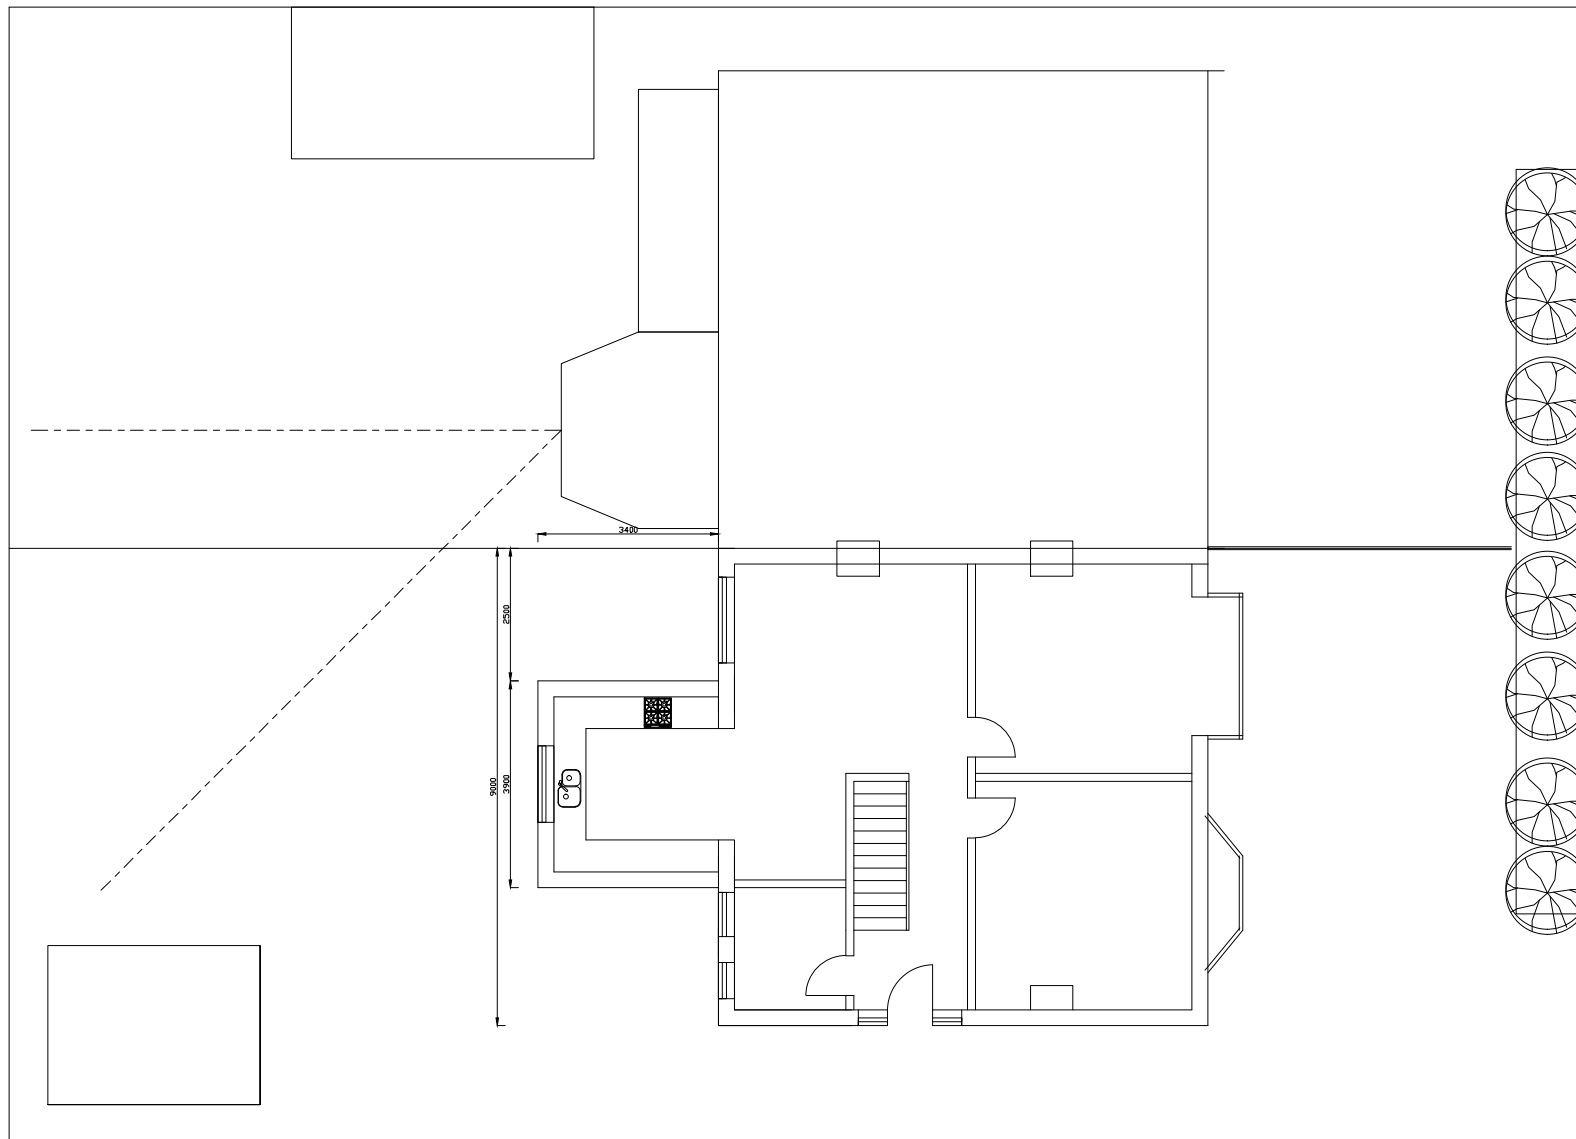

-
 PLAN
 LAYOUT FLOOR PLAN
 EXISTING
 G/F
 1:100

Metres 1 2 3 4 5

REMARK :

Client :



GARYWONG WORKSHOP LIMITED
 interior design ~ landscaping design ~ project coordination ~ fit out ~ contracting
 e-mail : garywongworkshop@gmail.com Unit 117, 53 Derby St. M8 8HW

PROJECT : 159 Radcliffe New Road whitefield M45 7RG

DRAWING TITLE : LAYOUT FLOOR PLAN

DRAWN BY : GW APPROVAL BY : DATE : 01 APR 2022 SCALE : AS SHOWN DWG : PL-01

REV	DATE	DESCRIPTION
04		
03		
02		
01		