

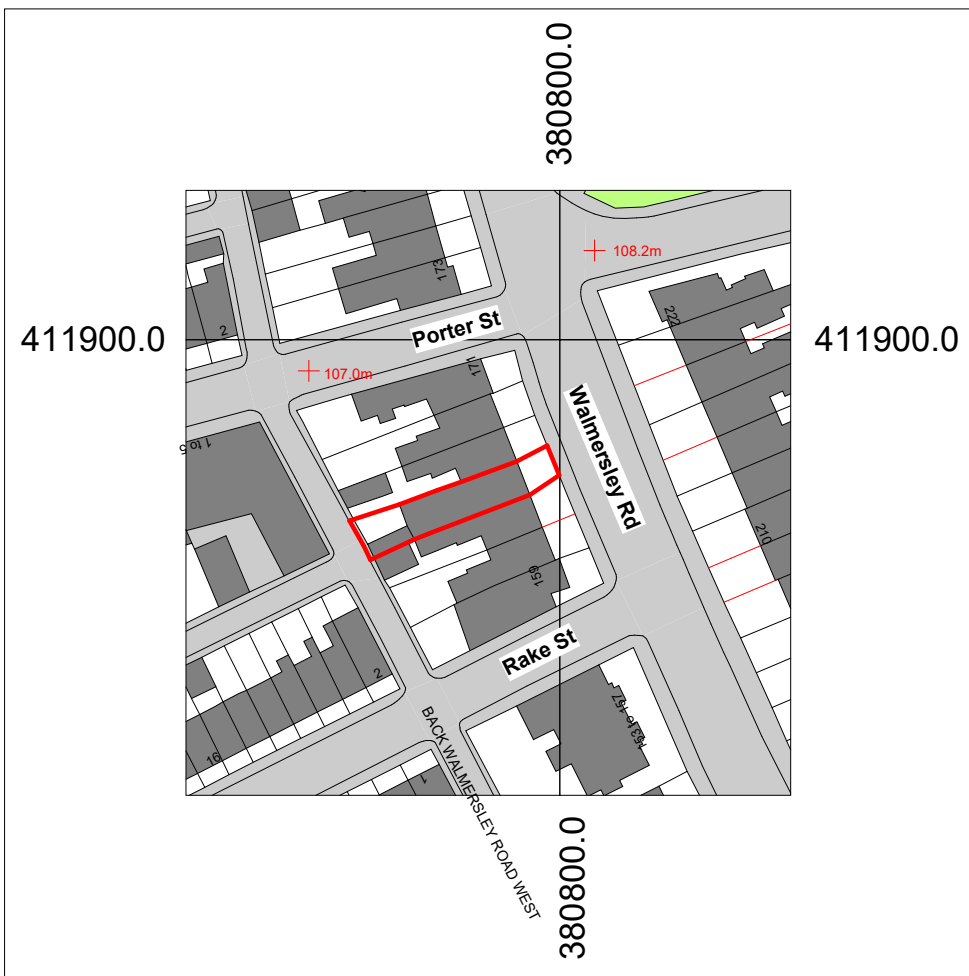


Location Plan
1 : 1250

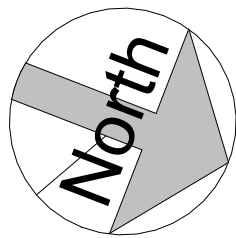

Site Plan
1 : 200

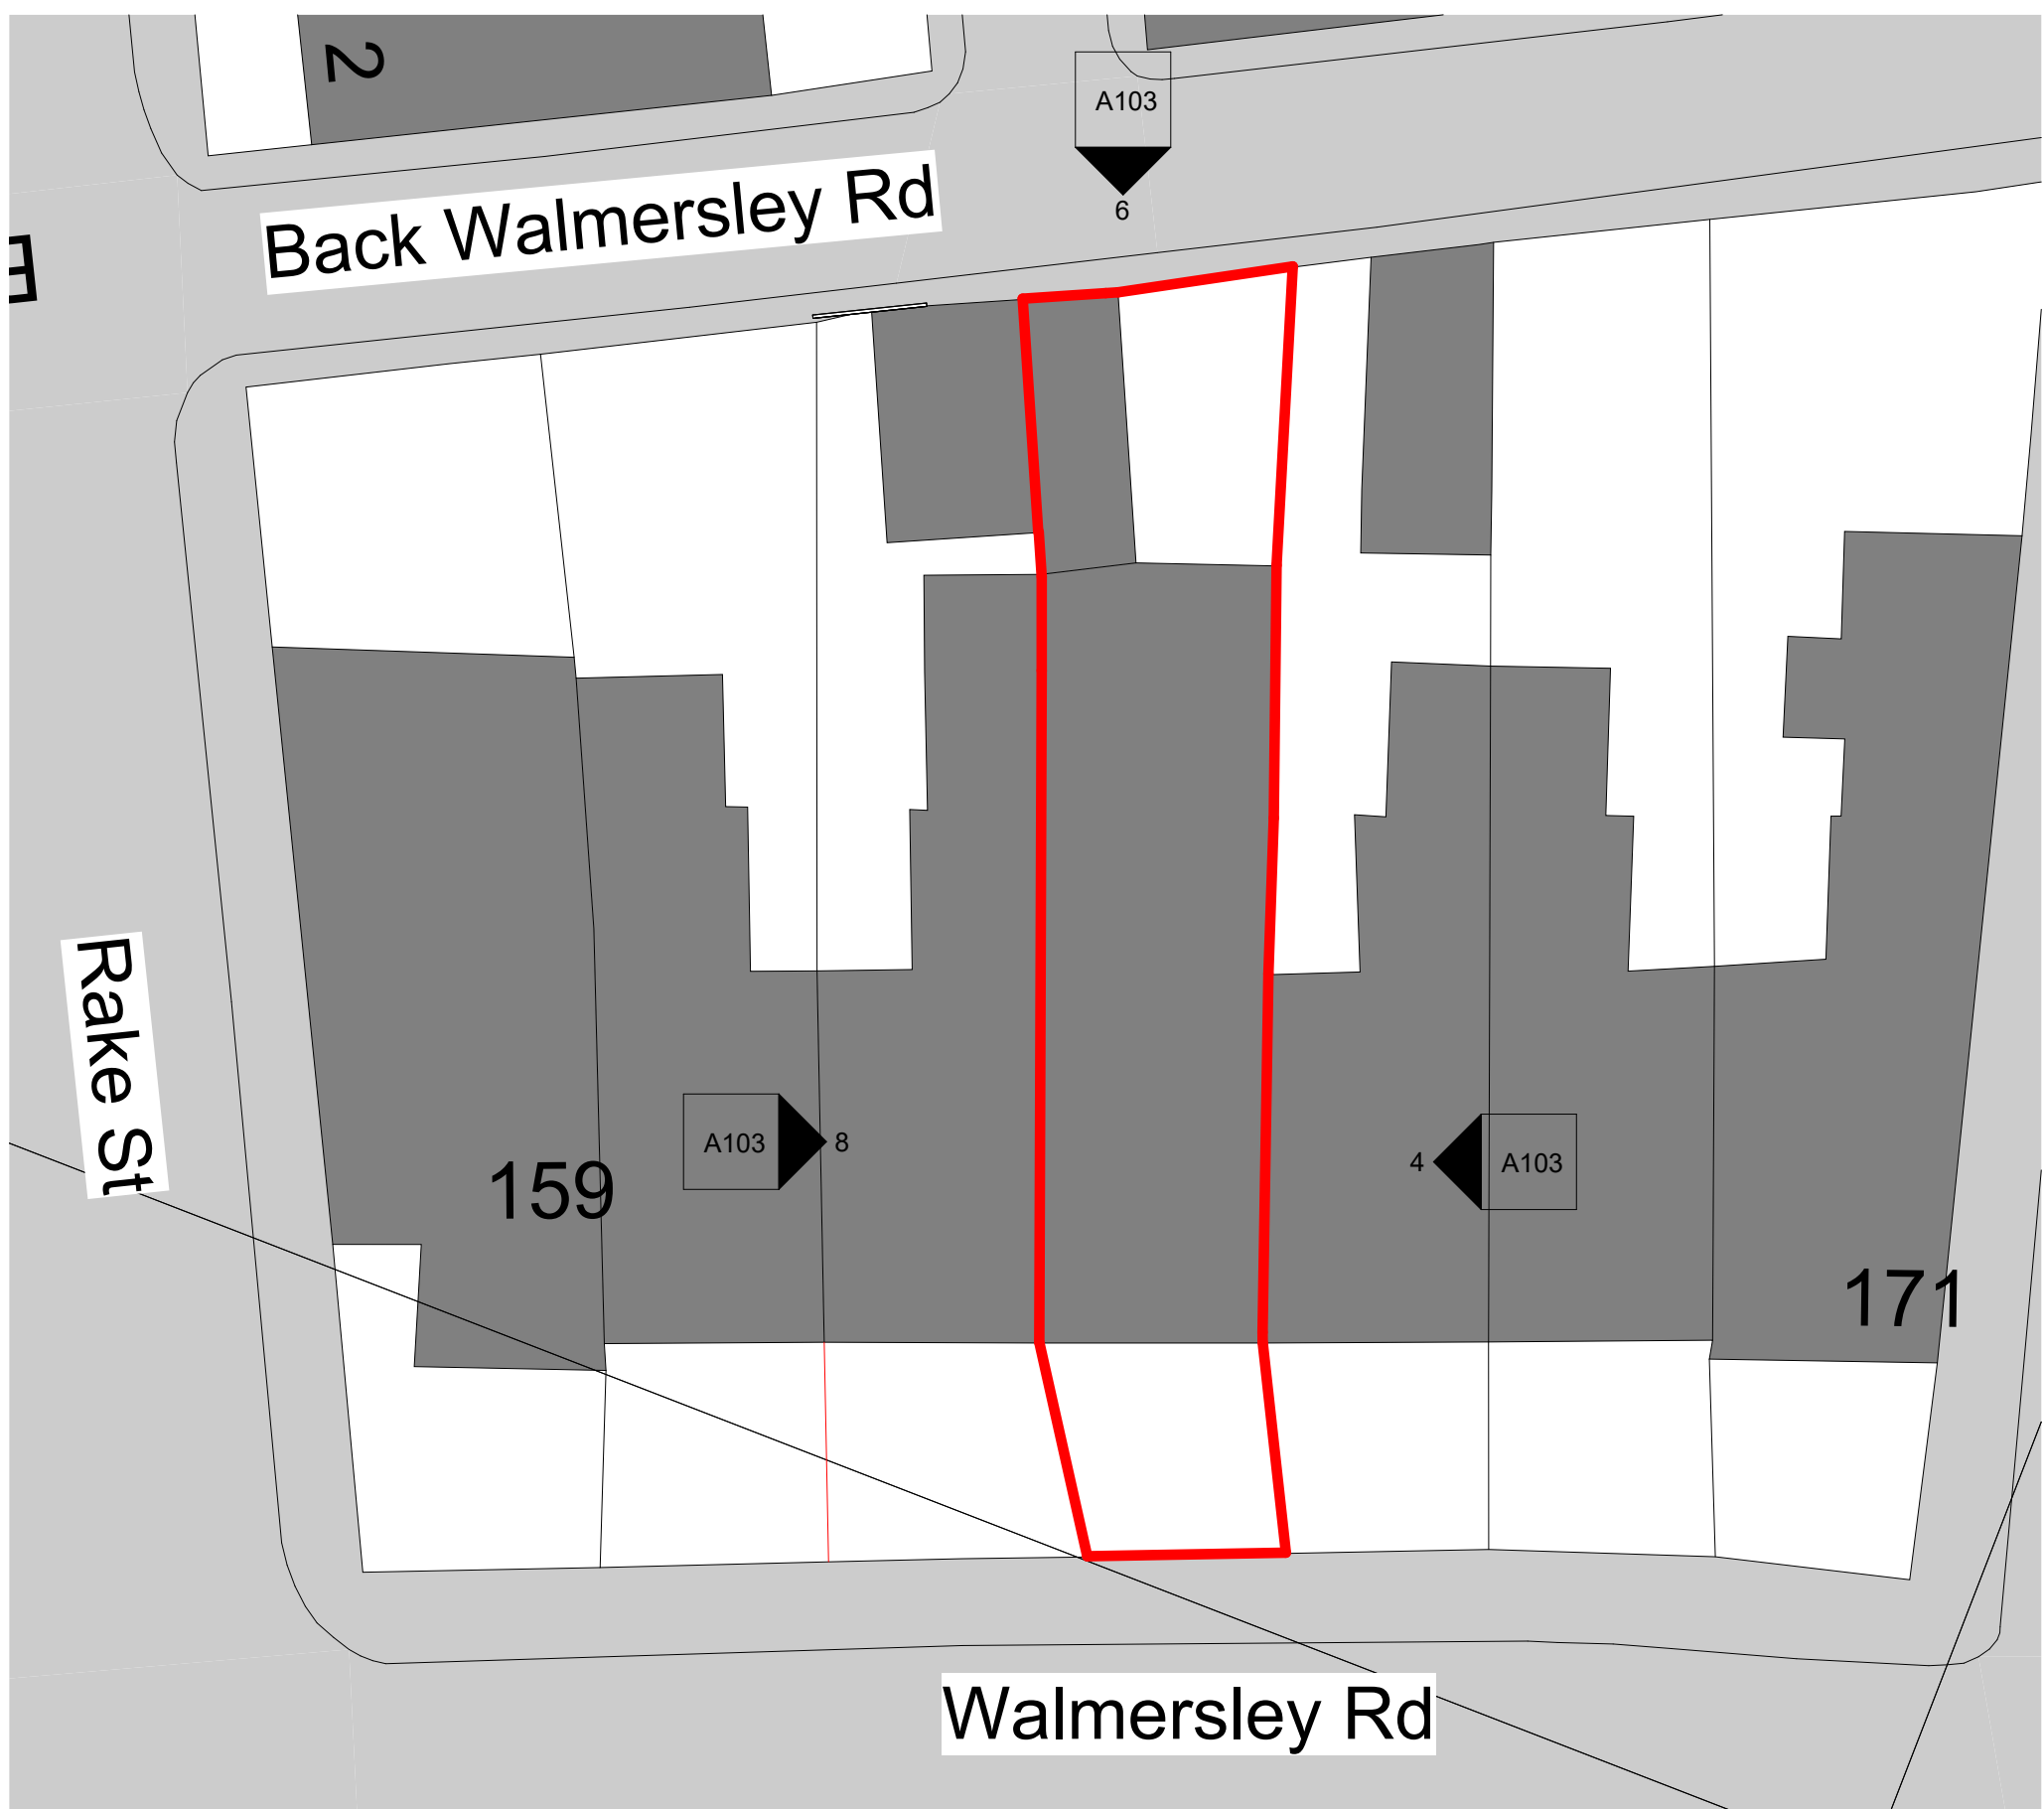

COPYRIGHT © ALL RIGHTS RESERVED BY VIKAS ALYAS LTD. DO NOT SCALE FROM DRAWING. DRAWING INDICATES DESIGN INTENT ONLY. REPORT ANY DISCREPANCIES TO CLIENT / VA LTD. NOT TO BE USED FOR CONSTRUCTION UNLESS STATED SO. TO BE READ IN CONJUNCTION WITH OTHER DRAWINGS OR SPECIFICATION WHERE PROVIDED.

ARCHITEK
BUILDING DESIGN CONSULTANCY

0161 511 8479
vikas@architek.uk
916 Stockport Road, Levenshulme, Manchester, M19 3AB

No.	Description	Date
P1	Issue to Planning	15.08.2025

PROJECT Part two/single storey rear extension and redevelopment of the garage and enclose the open rear yard		ADDRESS 165 Walmersley Rd, Bury BL9 5DE	CLIENT Kashif Shezaid		
			Date 14.08.2025	Project number 1320	Scale (@ A3) As indicated
Bury Council	PURPOSE OF ISSUE Planning	SHEET Location and Site Plan	Drawn by VA	DRAWING NUMBER A101	REV P1
			Checked by VA		