


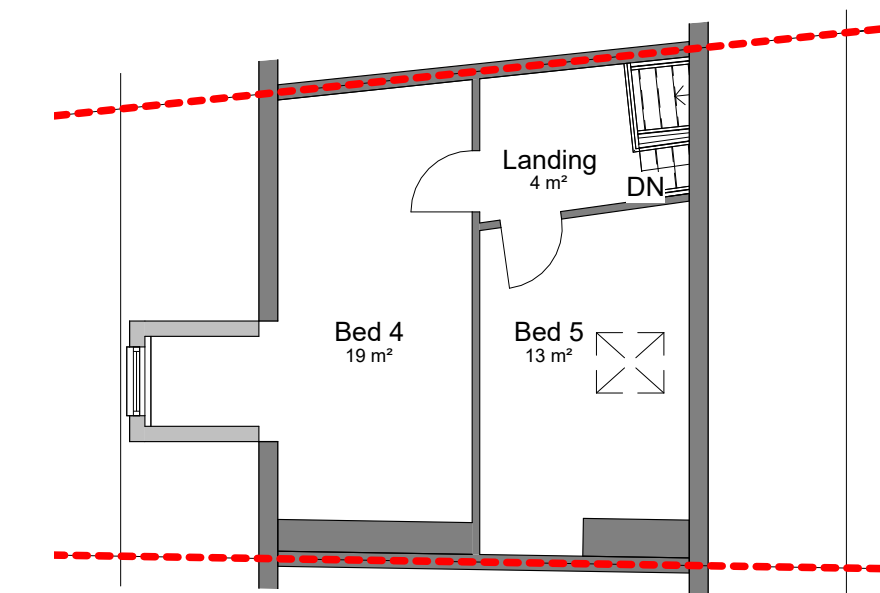
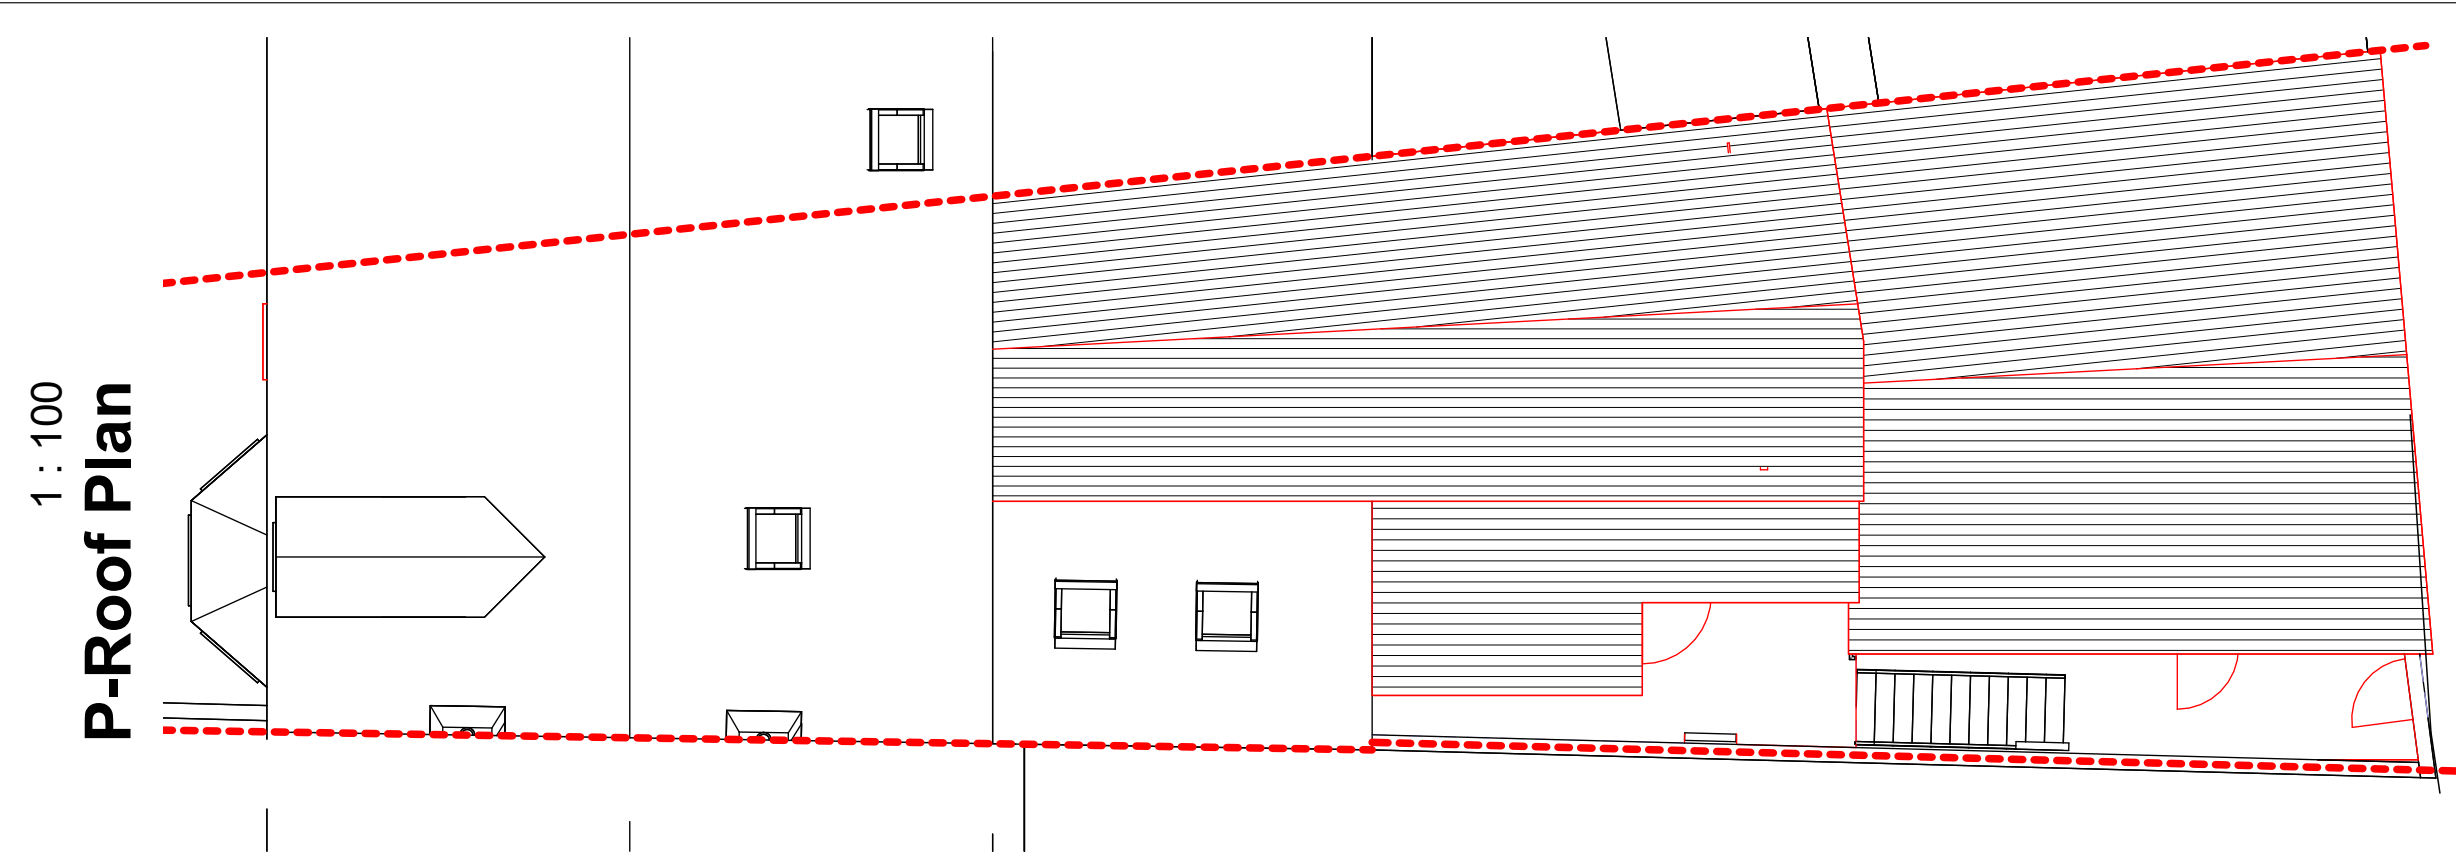


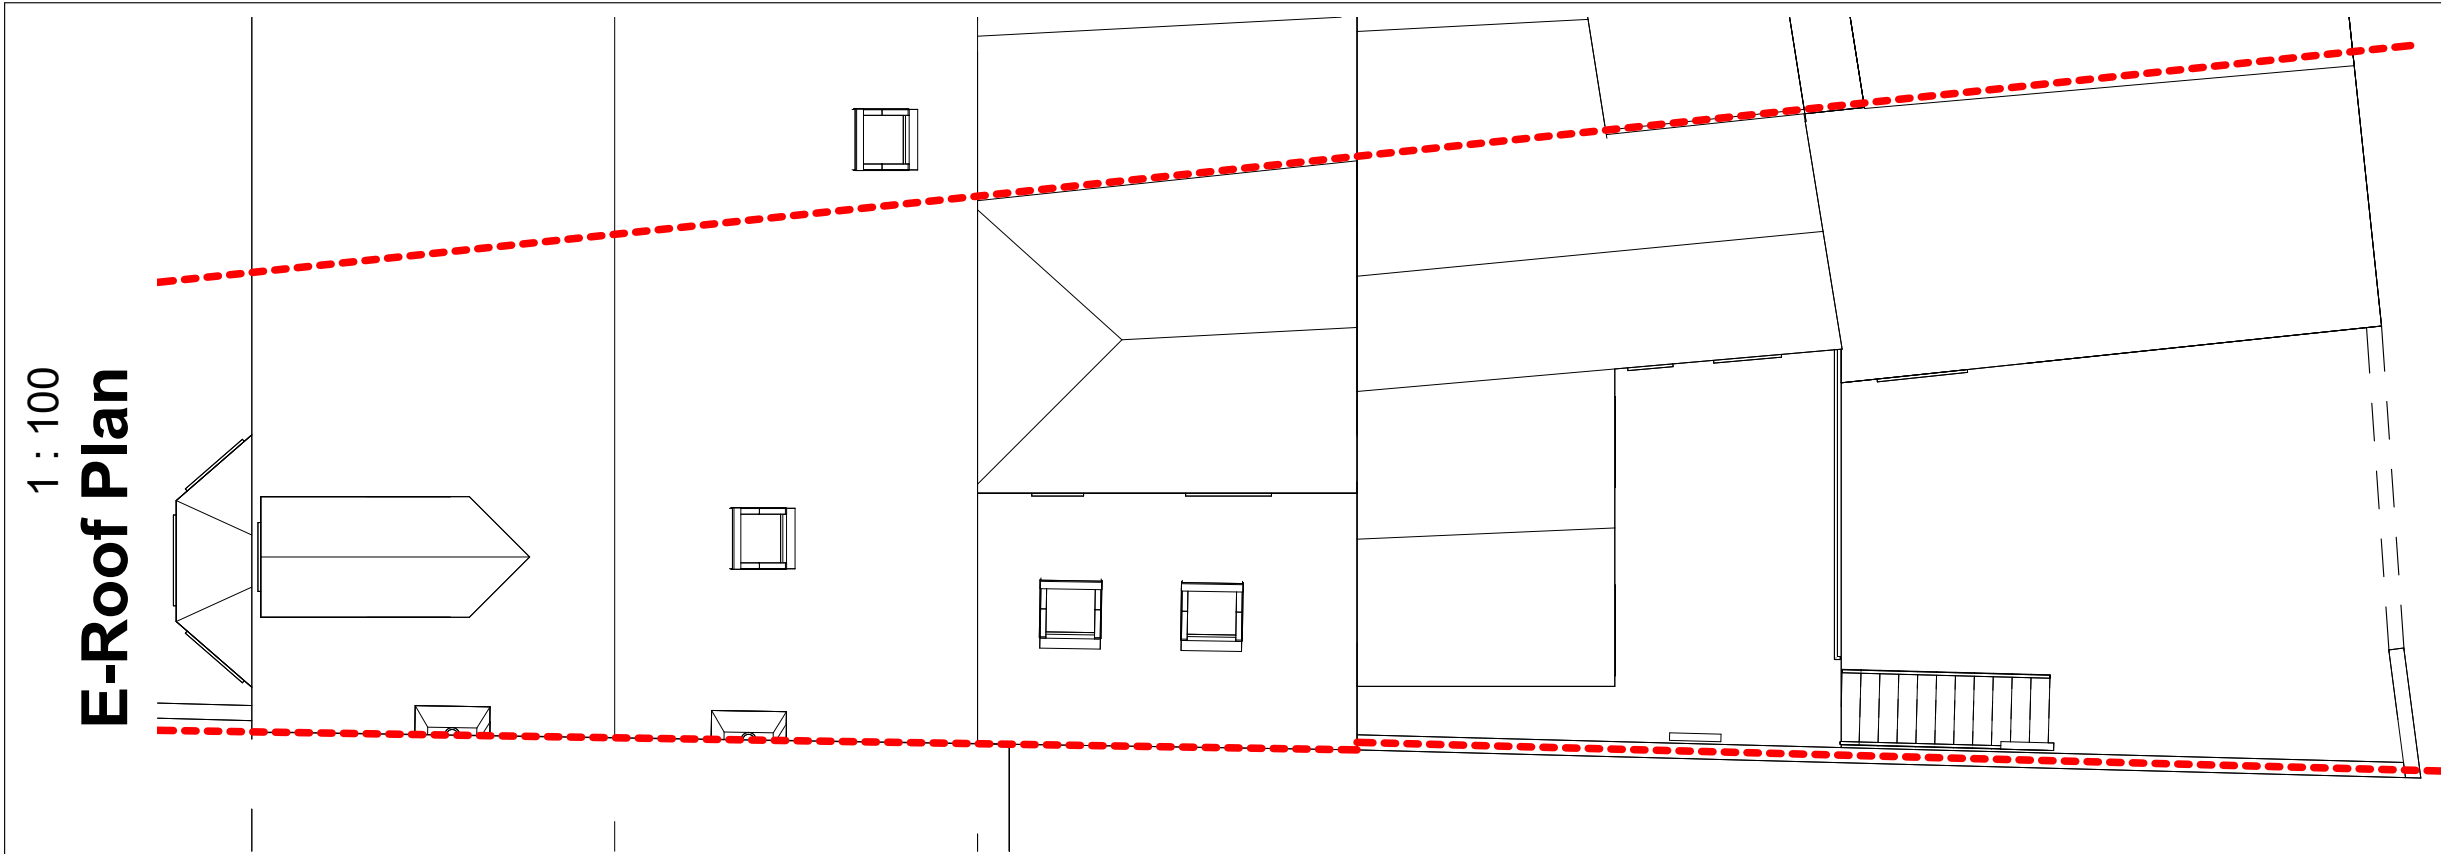



02-E-Loft
1 : 100

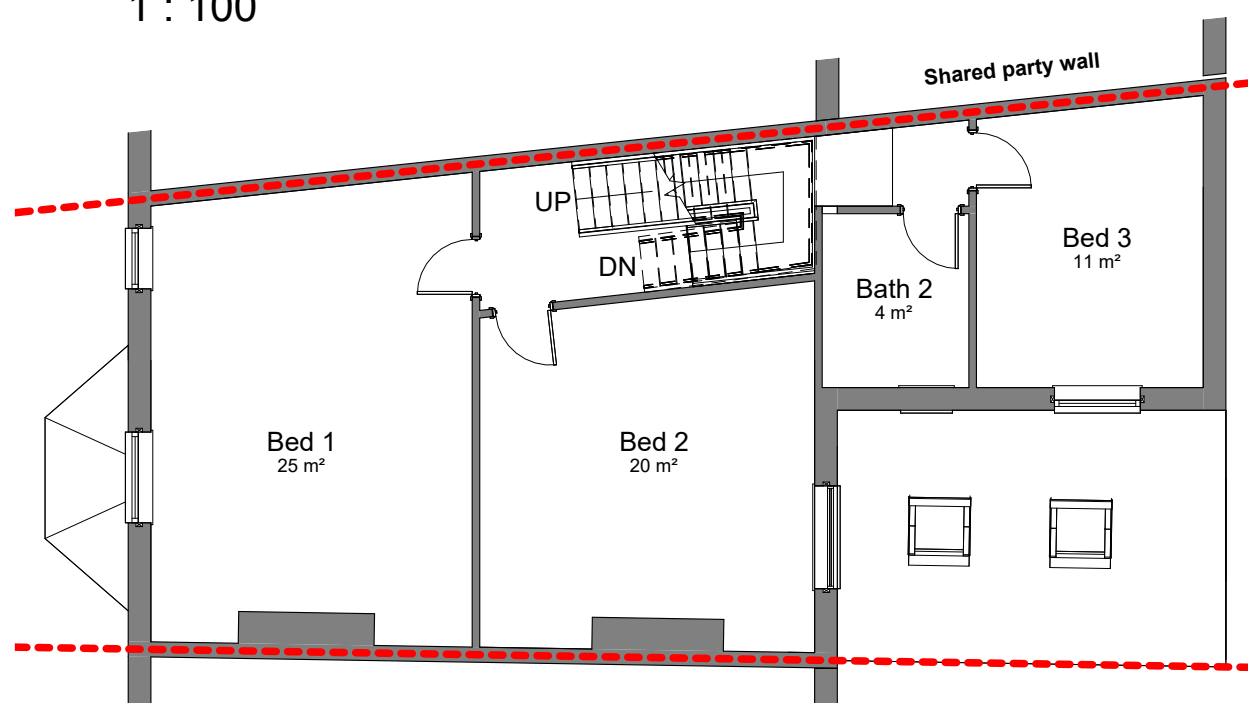


01-E-First Floor
1 : 100

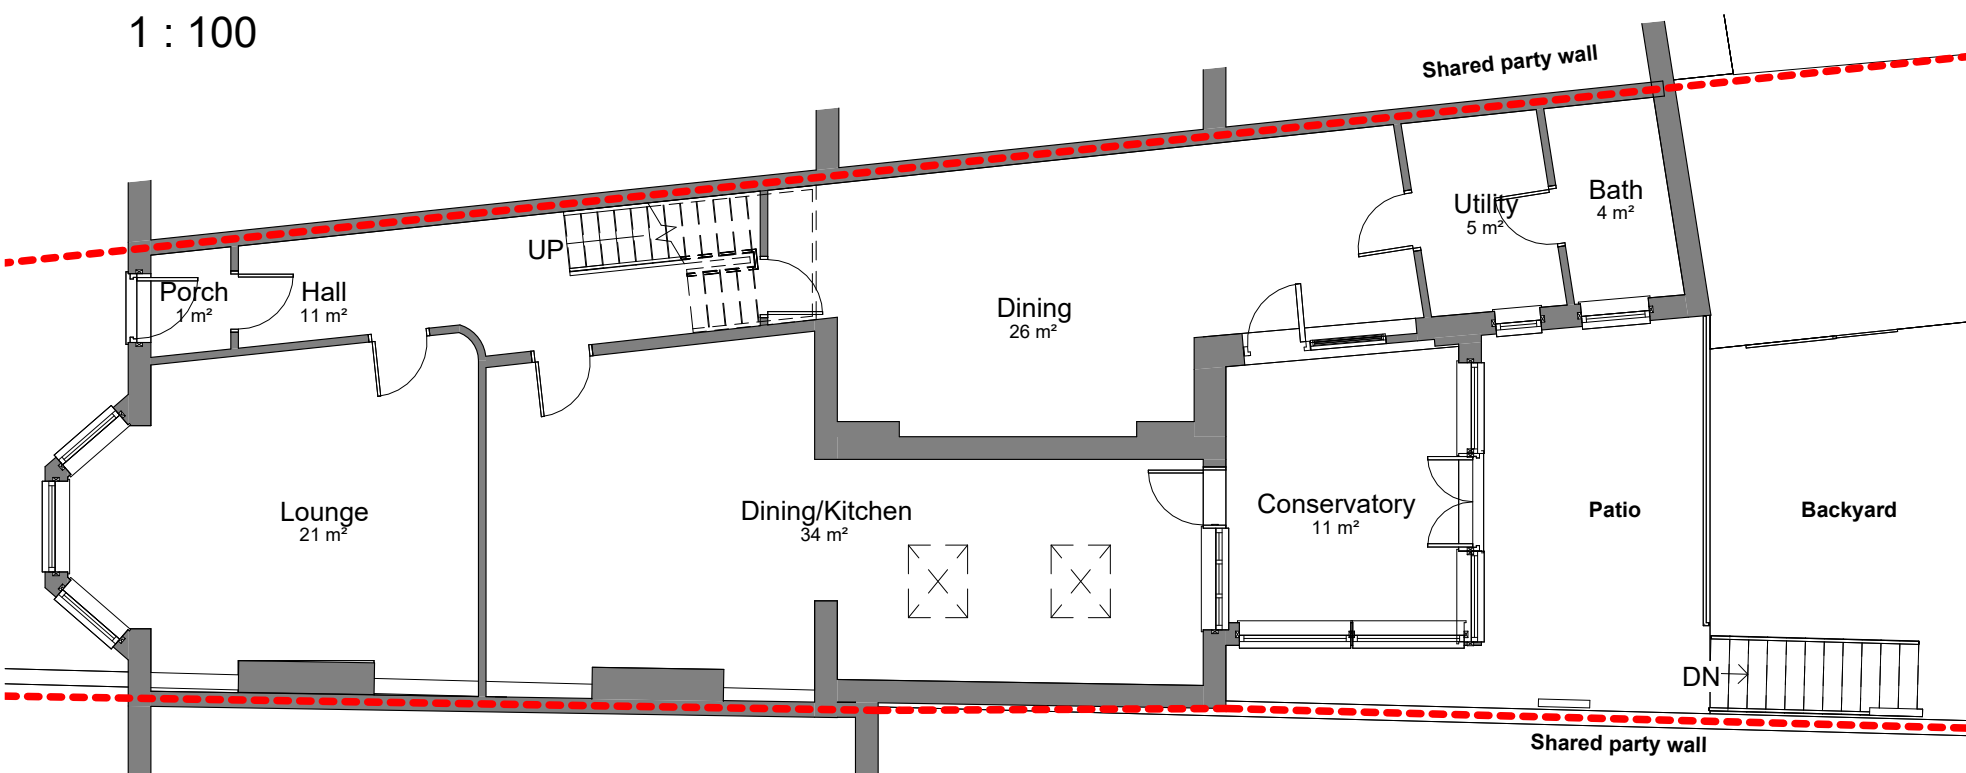


00-E-Ground Floor
1 : 100

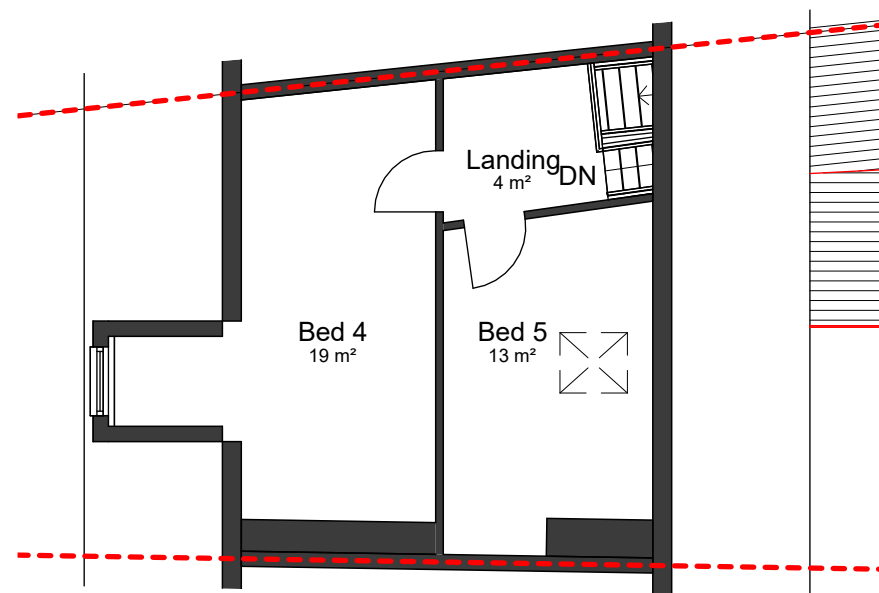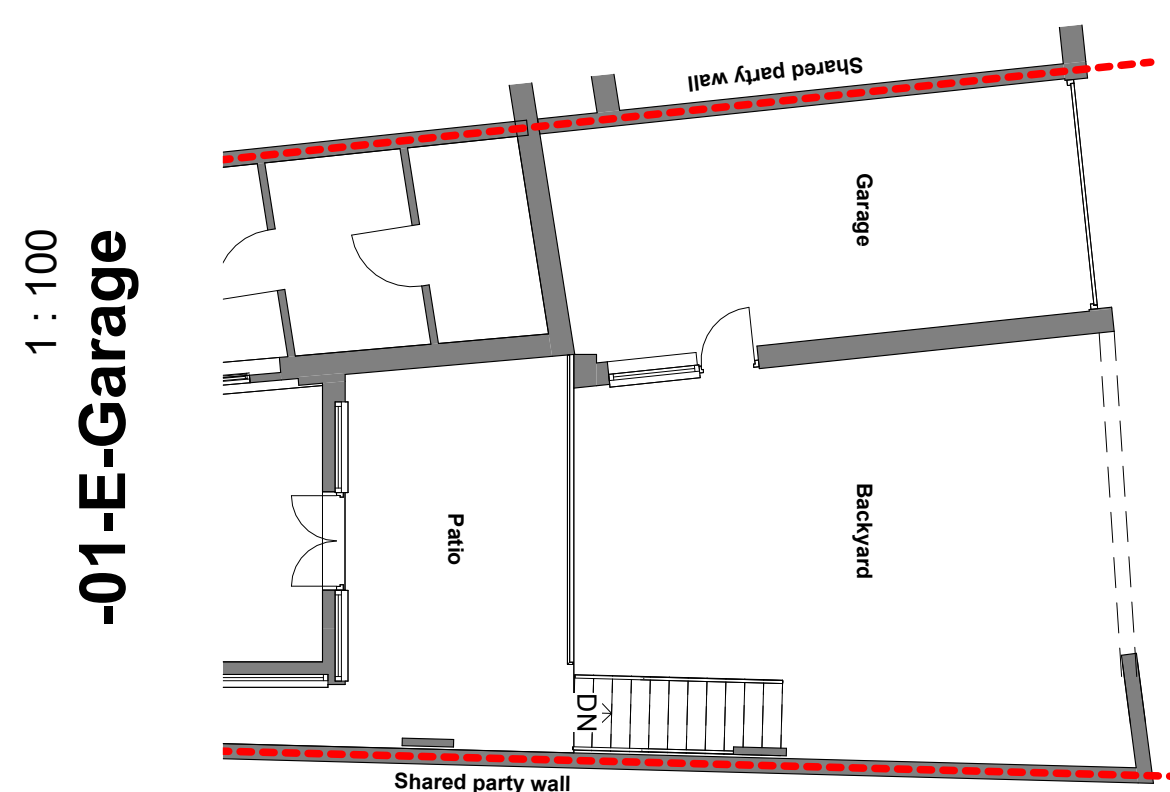


02-P-Loft
1 : 100

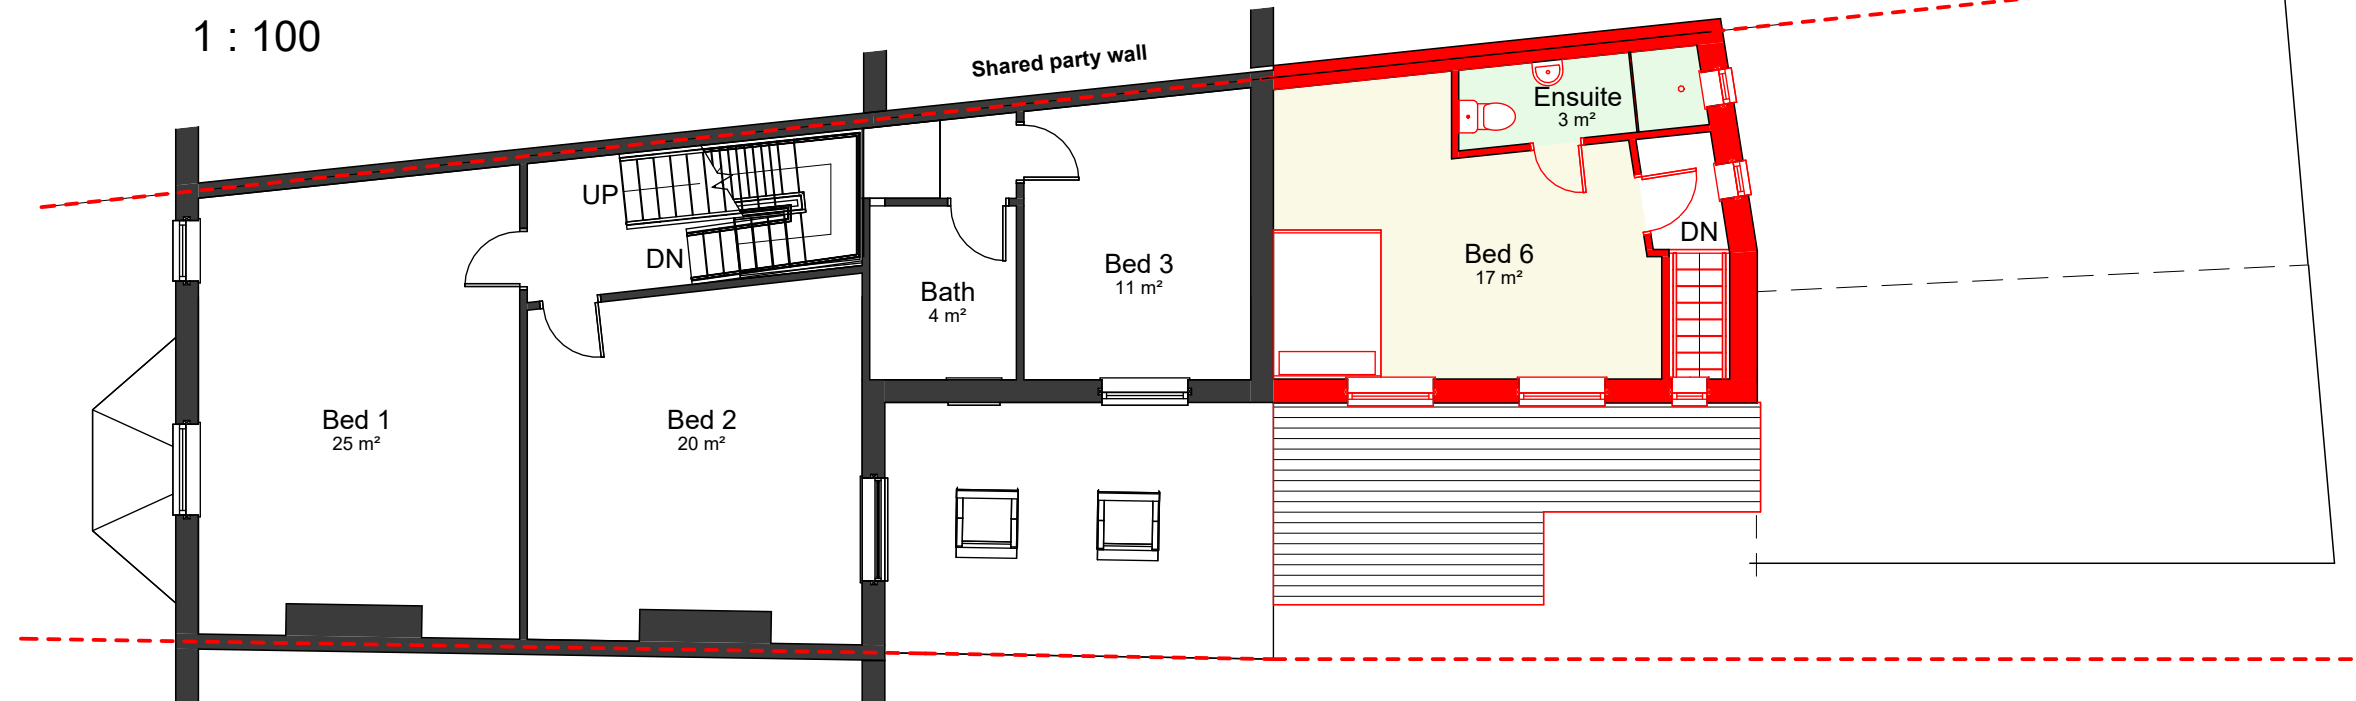

01-P-First Floor
1 : 100

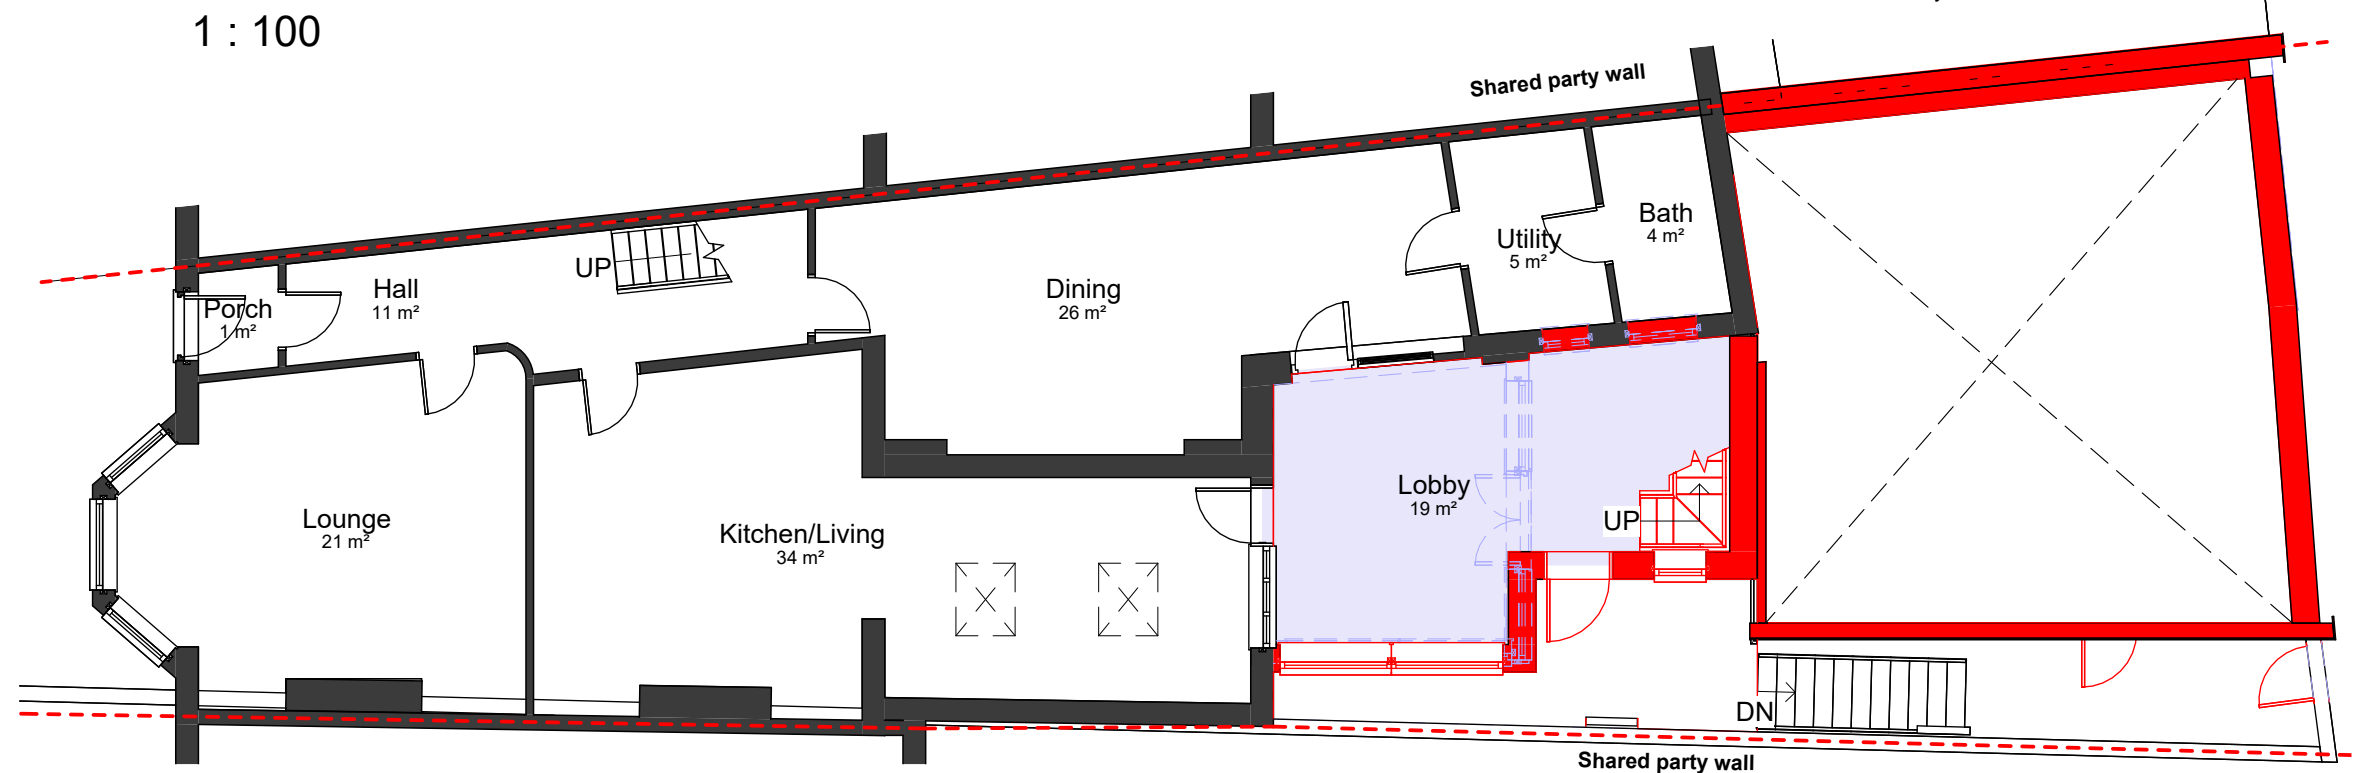

00-P-Ground Floor
1 : 100

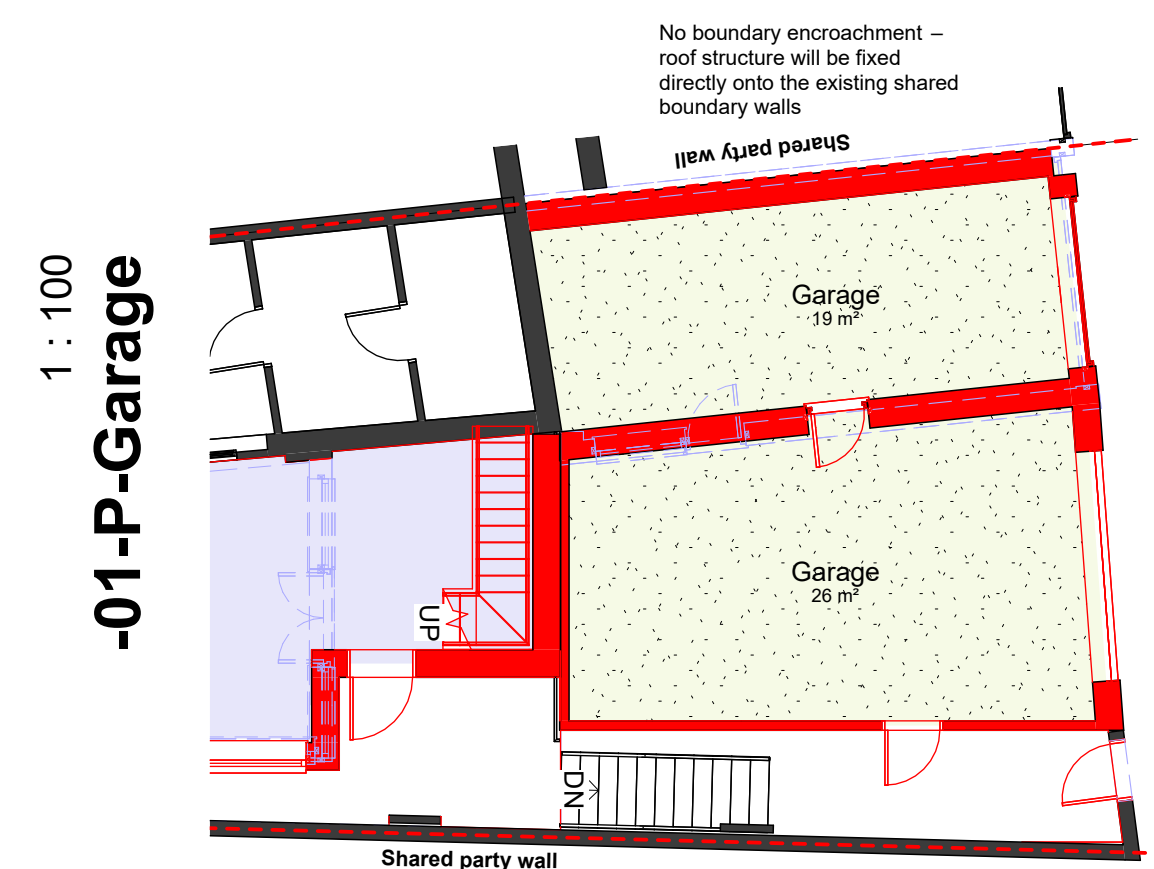

COPYRIGHT © ALL RIGHTS RESERVED BY VIKAS ALYAS LTD. DO NOT SCALE FROM DRAWING. DRAWING INDICATES DESIGN INTENT ONLY. REPORT ANY DISCREPANCIES TO CLIENT / VA LTD. NOT TO BE USED FOR CONSTRUCTION UNLESS STATED SO. TO BE READ IN CONJUNCTION WITH OTHER DRAWINGS OR SPECIFICATION WHERE PROVIDED.

0m 1m 2m 3m 4m 5m
VISUAL SCALE 1:100 @ A1

ARCHITEK
BUILDING DESIGN CONSULTANCY

0161 511 8479

vikas@architek.uk
916 Stockport Road, Levenshulme,
Manchester, M19 3AB

Rev	Description	Date
P1	Issue to Planning	15.08.2025

CLIENT

Kashif Shezaid

PURPOSE OF ISSUE
Planning

Bury Council

ADDRESS

165 Walmersley Rd,
Bury BL9 5DE

PROJECT

Part two/single storey rear extension and redevelopment of the garage and
enclose the open rear yard

TITLE

Existing and Proposed Floor Plans

DRAWN BY NA	CHECKED BY VA	DATE 18/02/25
SCALE (@ A1) 1 : 100	PROJECT NUMBER 1320	
DRAWING NUMBER A102		REV P1