


DEMOLITION SECOND FLOOR PLAN
Scale 1:50

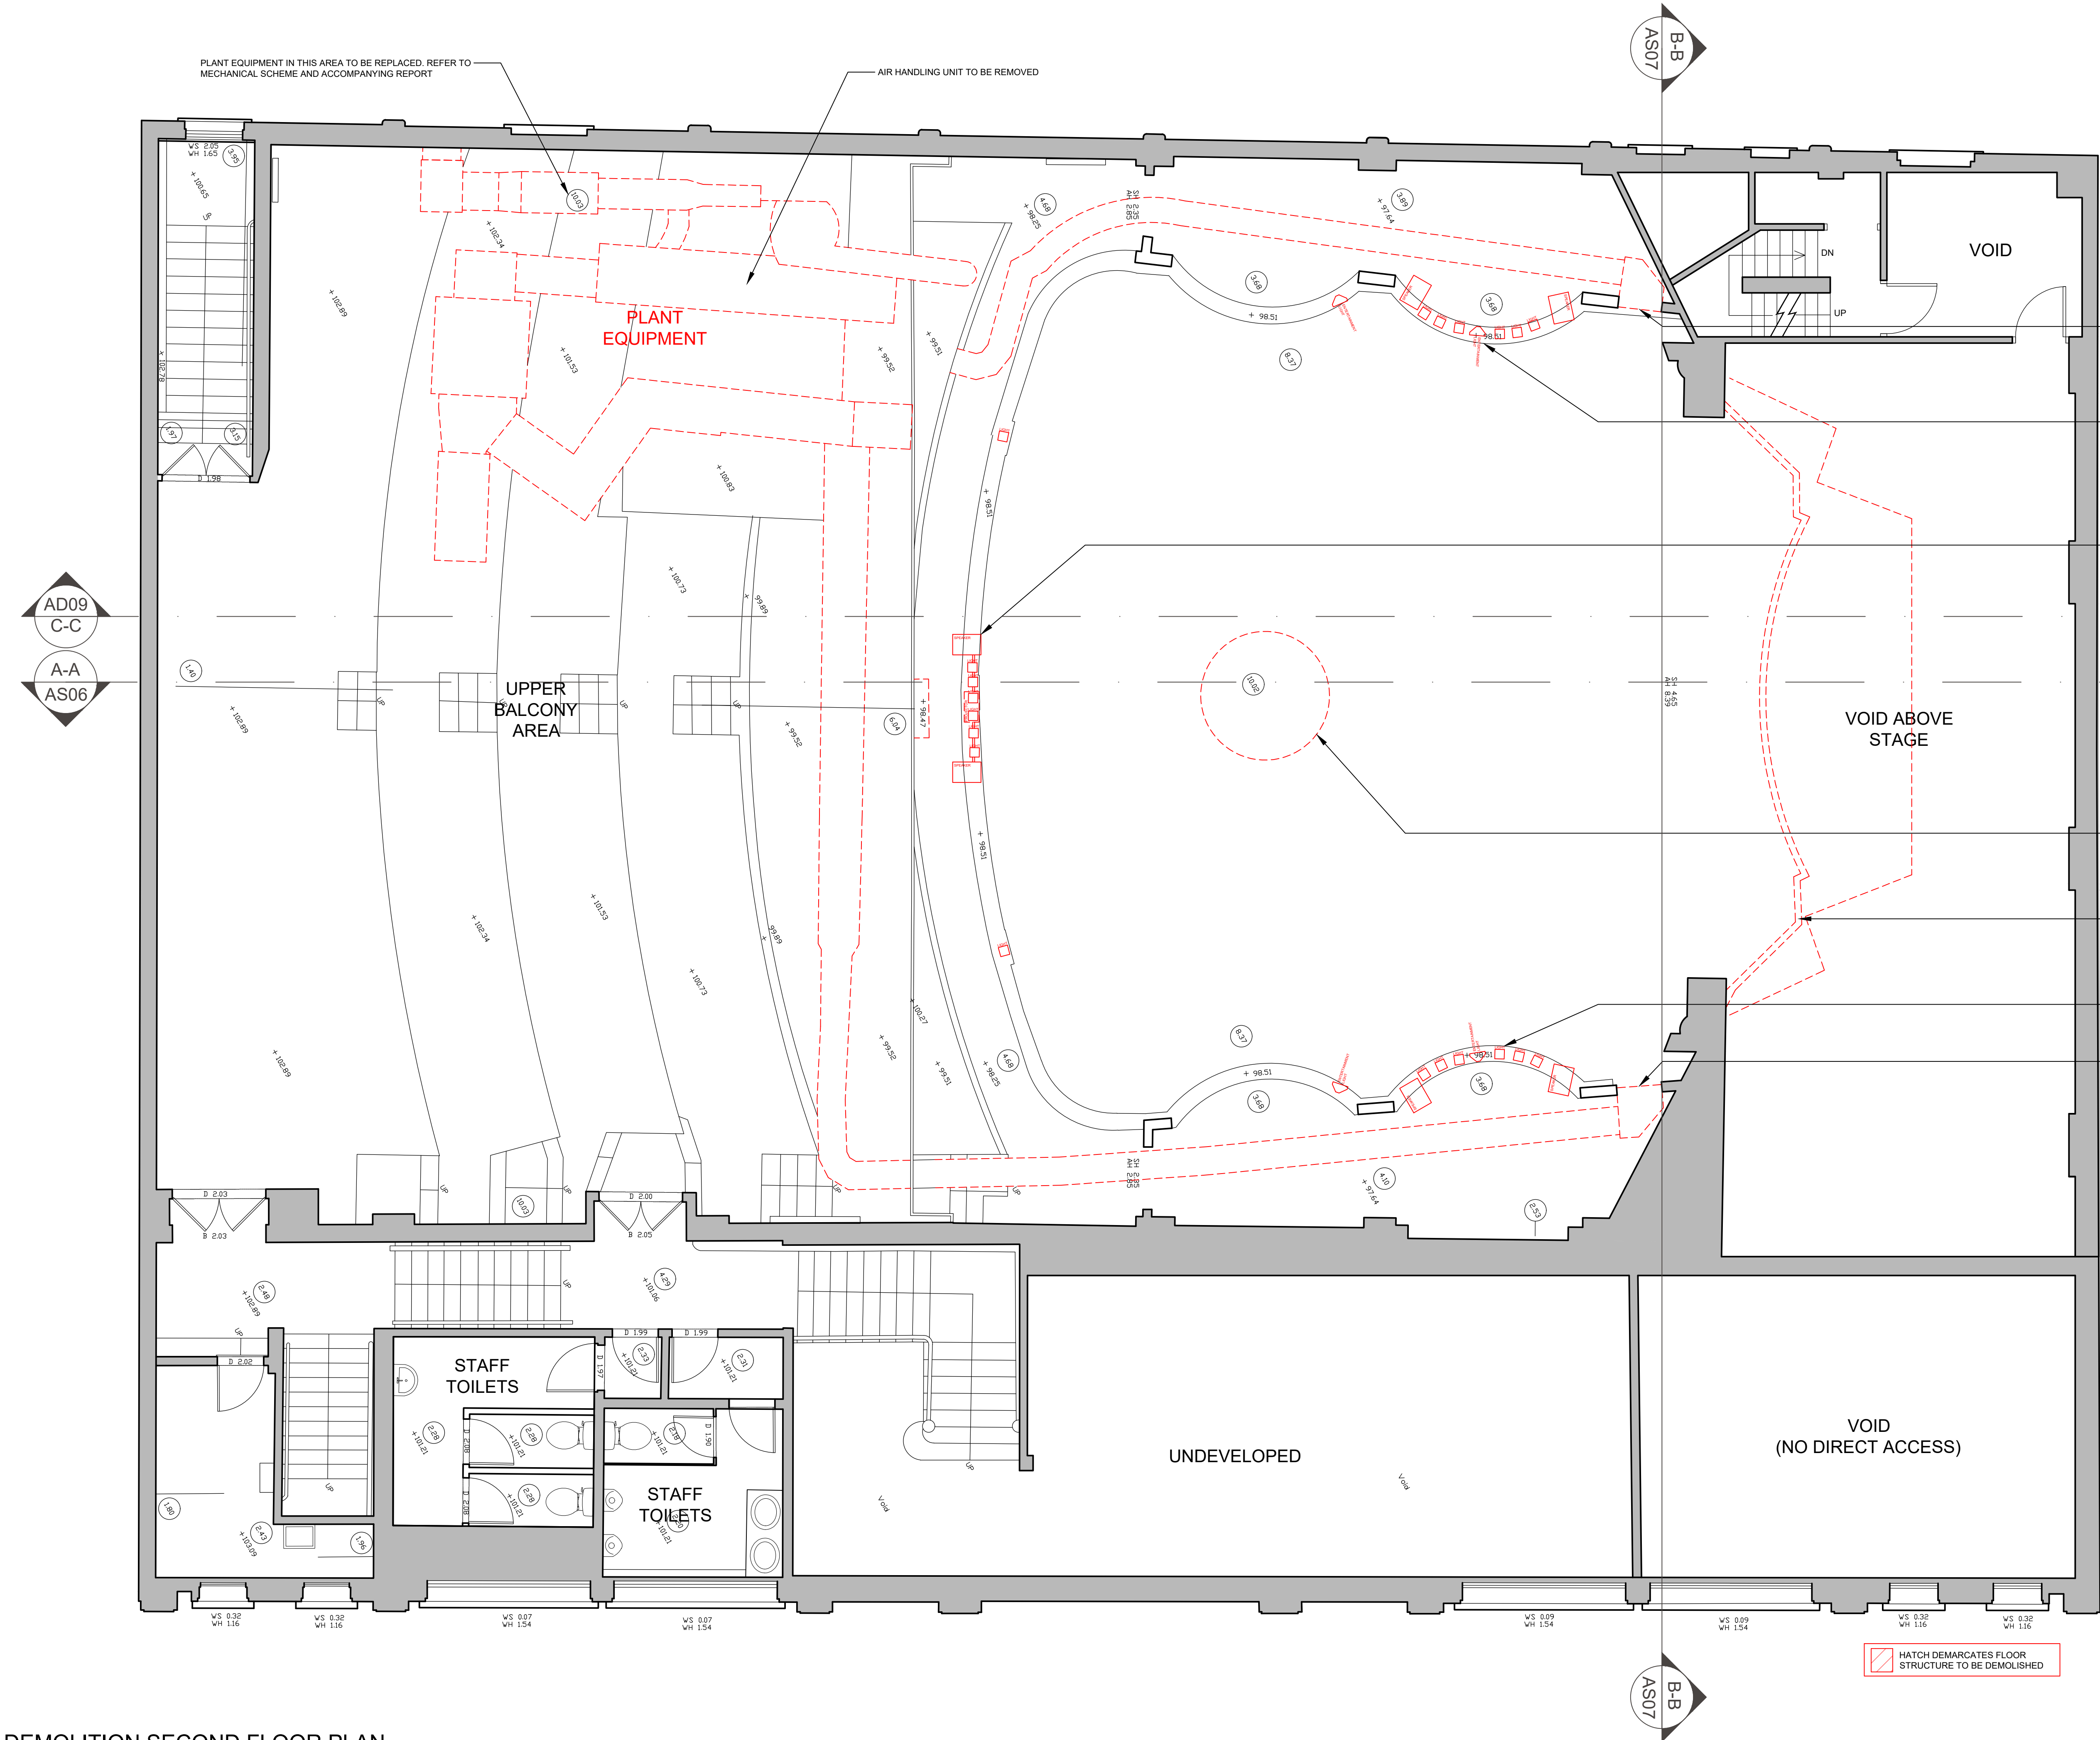

Do not scale from this drawing. All dimensions to be checked on site prior to manufacture and construction. This drawing is the property of Harrison Ince Holdings Limited and should not be reproduced without permission. All discrepancies to be brought to the attention of the architect immediately. This drawing is to be read in conjunction with the specification / bill of quantities and related drawings.

REVISIONS

FIRST ISSUE

05.12.25 GW

EXISTING DISTRIBUTION GRILL ON BALCONY TO BE REMOVED
ASSOCIATED DUCTWORK TO BE REMOVED

REDUNDANT AV EQUIPMENT TO BE REMOVED

REDUNDANT AV EQUIPMENT TO BE REMOVED

AD09
C-C

A-A
AS06

CENTRAL LIGHT PENDANT TO BE REMOVED


CONTEMPORARY BULKHEAD TO BE DEMOLISHED
PROSCENIUM ARCH TO BE RETAINED

REDUNDANT AV EQUIPMENT TO BE REMOVED

EXISTING DISTRIBUTION GRILL ON BALCONY TO BE REMOVED
ASSOCIATED DUCTWORK TO BE REMOVED
ENSURE APPROPRIATE WORKING AT HEIGHT ACCESS PROVIDED DUE TO INSUFFICIENT GUARDING

FOR PLANNING

@ 1:50 scale

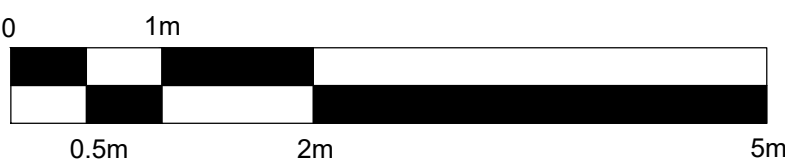

HARRISON INCE

ARCHITECTS INTERIOR DESIGNERS

JD WETHERSPOON PLC

CLIENT

THE ART PICTURE HOUSE,
36 HAYMARKET STREET, BURY BL9 0AY

PROJECT
SECOND FLOOR PLAN
DEMOLITION PLAN

DATE DECEMBER 2025

SCALE 1:50 @ A1

JOB NO. PN6264-08

DWG. NO. AS11

DRAWN CAD/GW

CHECKED

SUN HOUSE
2-4 LITTLE PETER STREET
KNOTT MALL
MANCHESTER
M15 4PS
TEL: 0161 236 3650
EMAIL: enquiries@harrison-ince.co.uk