

Do not scale from this drawing. All dimensions to be checked on site prior to manufacture and construction. This drawing is the property of Harrison Ince Holdings Limited and should not be reproduced without permission. All discrepancies to be brought to the attention of the architect immediately. This drawing is to be read in conjunction with the specification / bill of quantities and related drawings.

REVISIONS

FIRST ISSUE

19.11.25 SF

REVISED PLANNING ISSUE

05.12.25 GW

NEW CUSTOMER SUPPLY DUCT TO RUN WITHIN NEW BULKHEAD

FAN UNIT TO SIT ON BALCONY FLOOR TO REPLACE AIR HANDLING UNIT

NEW DUCT WITH DRUM LOUVRES FITTED WITH SILHOUETTE CUT OUTS TO FEED CUSTOMER AREA

REFER TO DRAWING AD06 DETAIL D04 FOR SILHOUETTE DETAIL

REFER TO MECHANICAL DRAWING AND REPORT FOR EQUIPMENT DETAILS


FAN UNIT TO SIT ON BALCONY FLOOR TO REPLACE AIR HANDLING UNIT

DIRECTIONAL LIGHTS TO SIT ON TOP OF DUCT/BALCONY FLOOR

FINAL POSITION AND ANGLE TO BE CONFIRMED ON SITE ONCE SILHOUETTES HAVE BEEN INSTALLED

FOR PLANNING

@1:50 scale

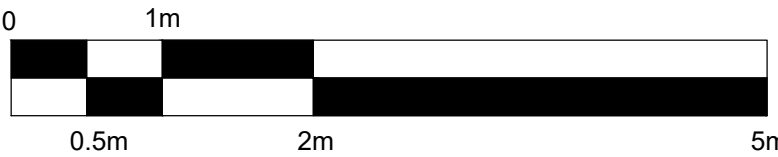

HARRISON INCE

ARCHITECTS INTERIOR DESIGNERS

JD WETHERSPOON PLC

CLIENT

THE ART PICTURE HOUSE,
36 HAYMARKET STREET, BURY BL9 0AY

PROJECT

FIRST FLOOR PLAN
PROPOSED

TITLE

DATE DECEMBER 2025

SCALE 1:50 @ A1

JOB NO: PN6264-08

DWG. NO: AL02 A

DRAWN CAD/

CHECKED

SUN HOUSE
2-4 LITTLE PETER STREET
KNOTT MILL
MANCHESTER
M15 4PS
TEL: 0161 236 3650
EMAIL: enquiries@harrison-ince.co.uk

PROPOSED FIRST FLOOR PLAN

Scale 1:50