


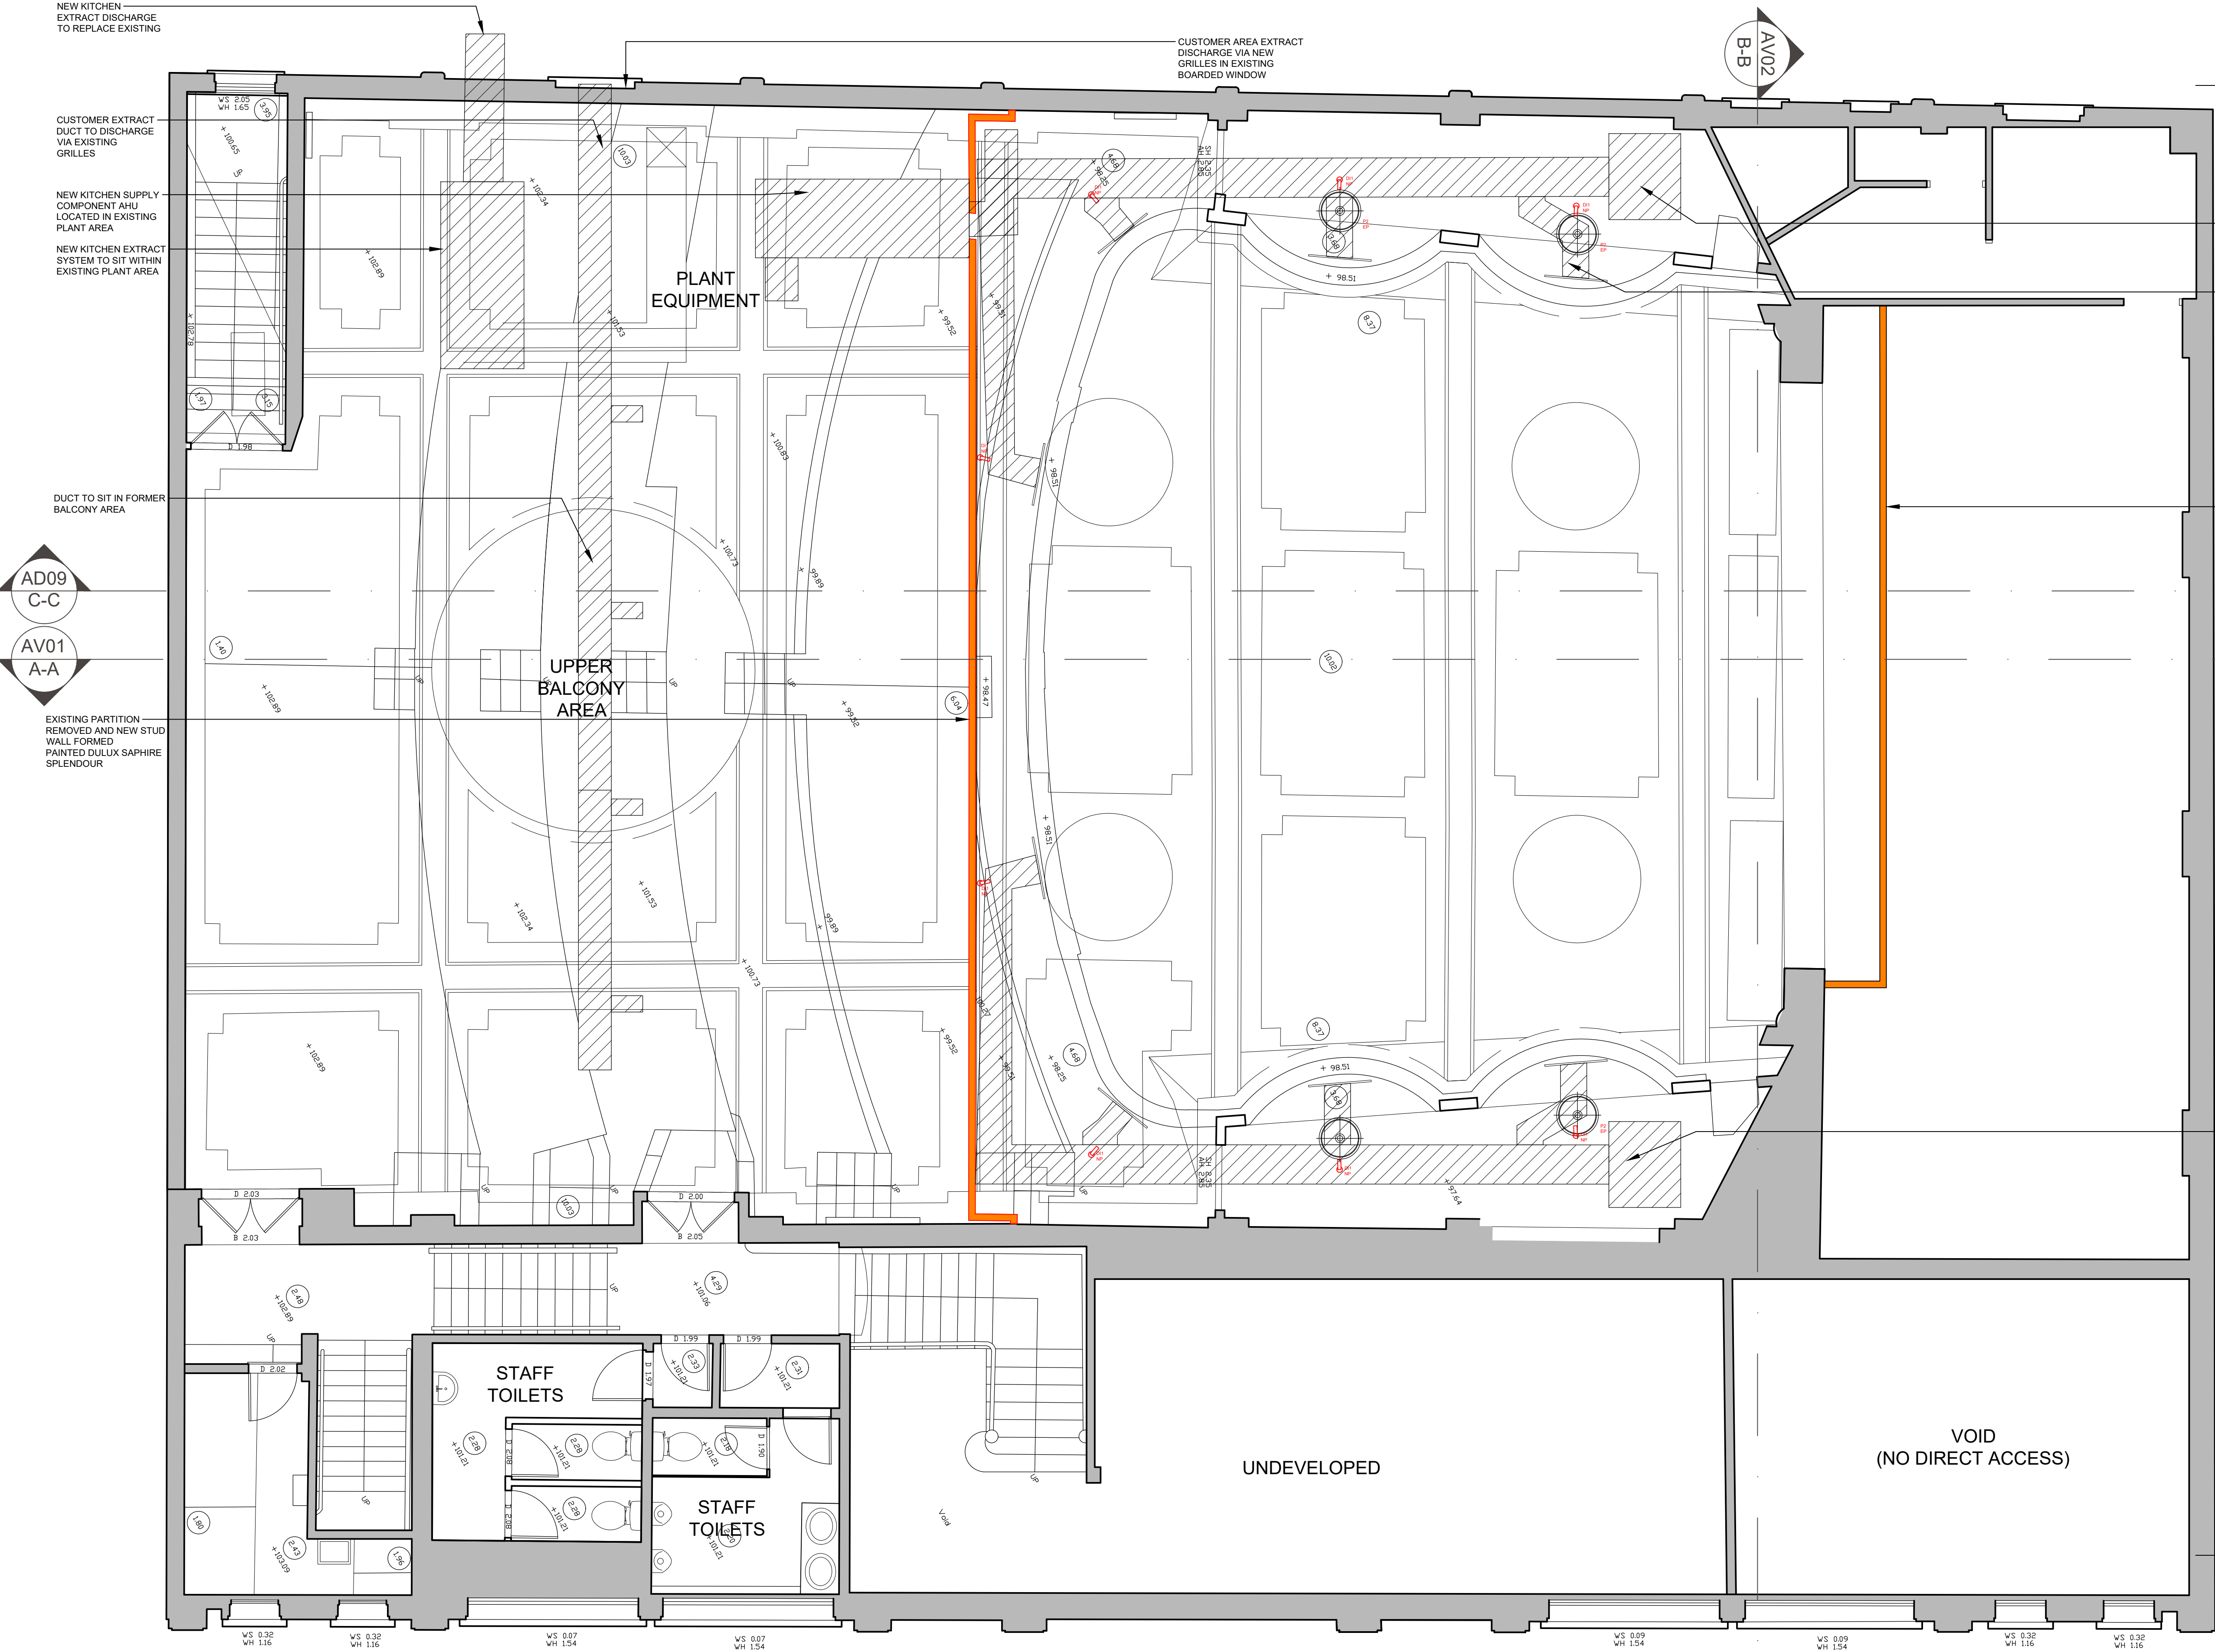

Do not scale from this drawing. All dimensions to be checked on site prior to manufacture and construction. This drawing is the property of Harrison Ince Holdings Limited and should not be reproduced without permission. All discrepancies to be brought to the attention of the architect immediately. This drawing is to be read in conjunction with the specification / bill of quantities and related drawings.

REVISIONS			
-	FIRST ISSUE	29.09.25	GW
A	PLANNING ISSUE	19.11.25	SF
B	REVISED PLANNING ISSUE	05.12.25	GW

FAN UNIT TO SIT ON BALCONY FLOOR TO REPLACE AIR HANDLING UNIT

NEW DUCT WITH DRUM LOUVRES FITTED WITH SILHOUETTE CUT OUTS TO FEED CUSTOMER AREA

REFER TO DRAWING AD06 DETAIL D04 FOR SILHOUETTE DETAIL

REFER TO MECHANICAL DRAWING AND REPORT FOR EQUIPMENT DETAILS

NEW BULKHEAD BELOW PROSCENIUM ARCH TO BE FORMED

FAN UNIT TO SIT ON BALCONY FLOOR TO REPLACE AIR HANDLING UNIT

FOR PLANNING

@1:50 scale



HARRISON INCE
ARCHITECTS INTERIOR DESIGNERS

JD WETHERSPOON PLC

CLIENT

THE ART PICTURE HOUSE,
36 HAYMARKET STREET, BURY BL9 0AY

PROJECT

SECOND FLOOR PLAN
PROPOSED

TITLE

DATE	DECEMBER 2025	SCALE	1:50 @ A1
JOB NO.	PN6264-08	DWG. NO.	AL03 A
DRAWN	CAD/LEB/GW	CHECKED	

SUN HOUSE
2-4 LITTLE PETER STREET
KNIT MILL
MANCHESTER
M15 4PS
TEL: 0161 236 3600
EMAIL: enquiries@harrison-ince.co.uk

PROPOSED SECOND FLOOR PLAN

Scale 1:50