





1 Location Plan

1:1250
© Crown copyright 2026 Ordnance Survey 100053143

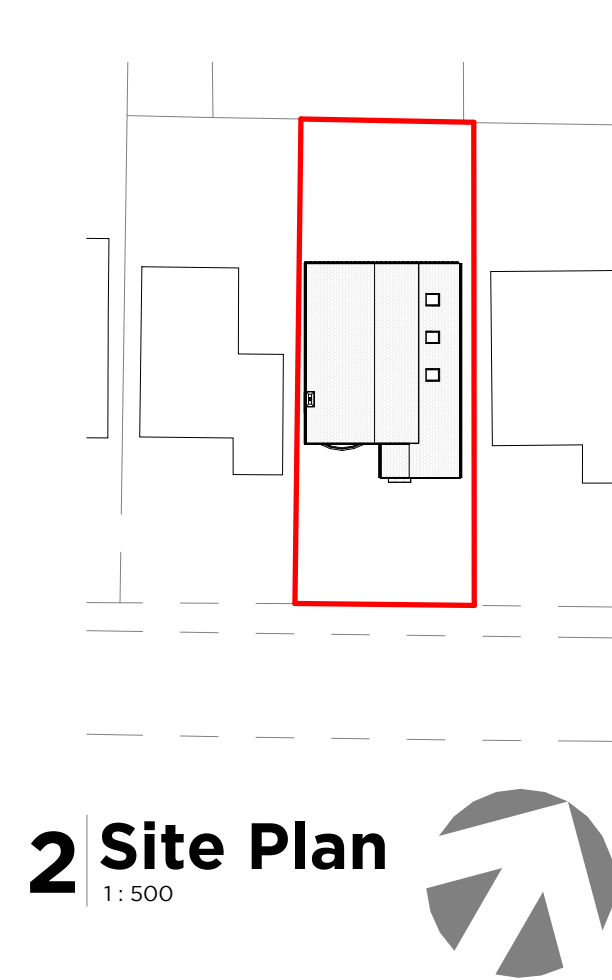


2 Site Plan

1:500

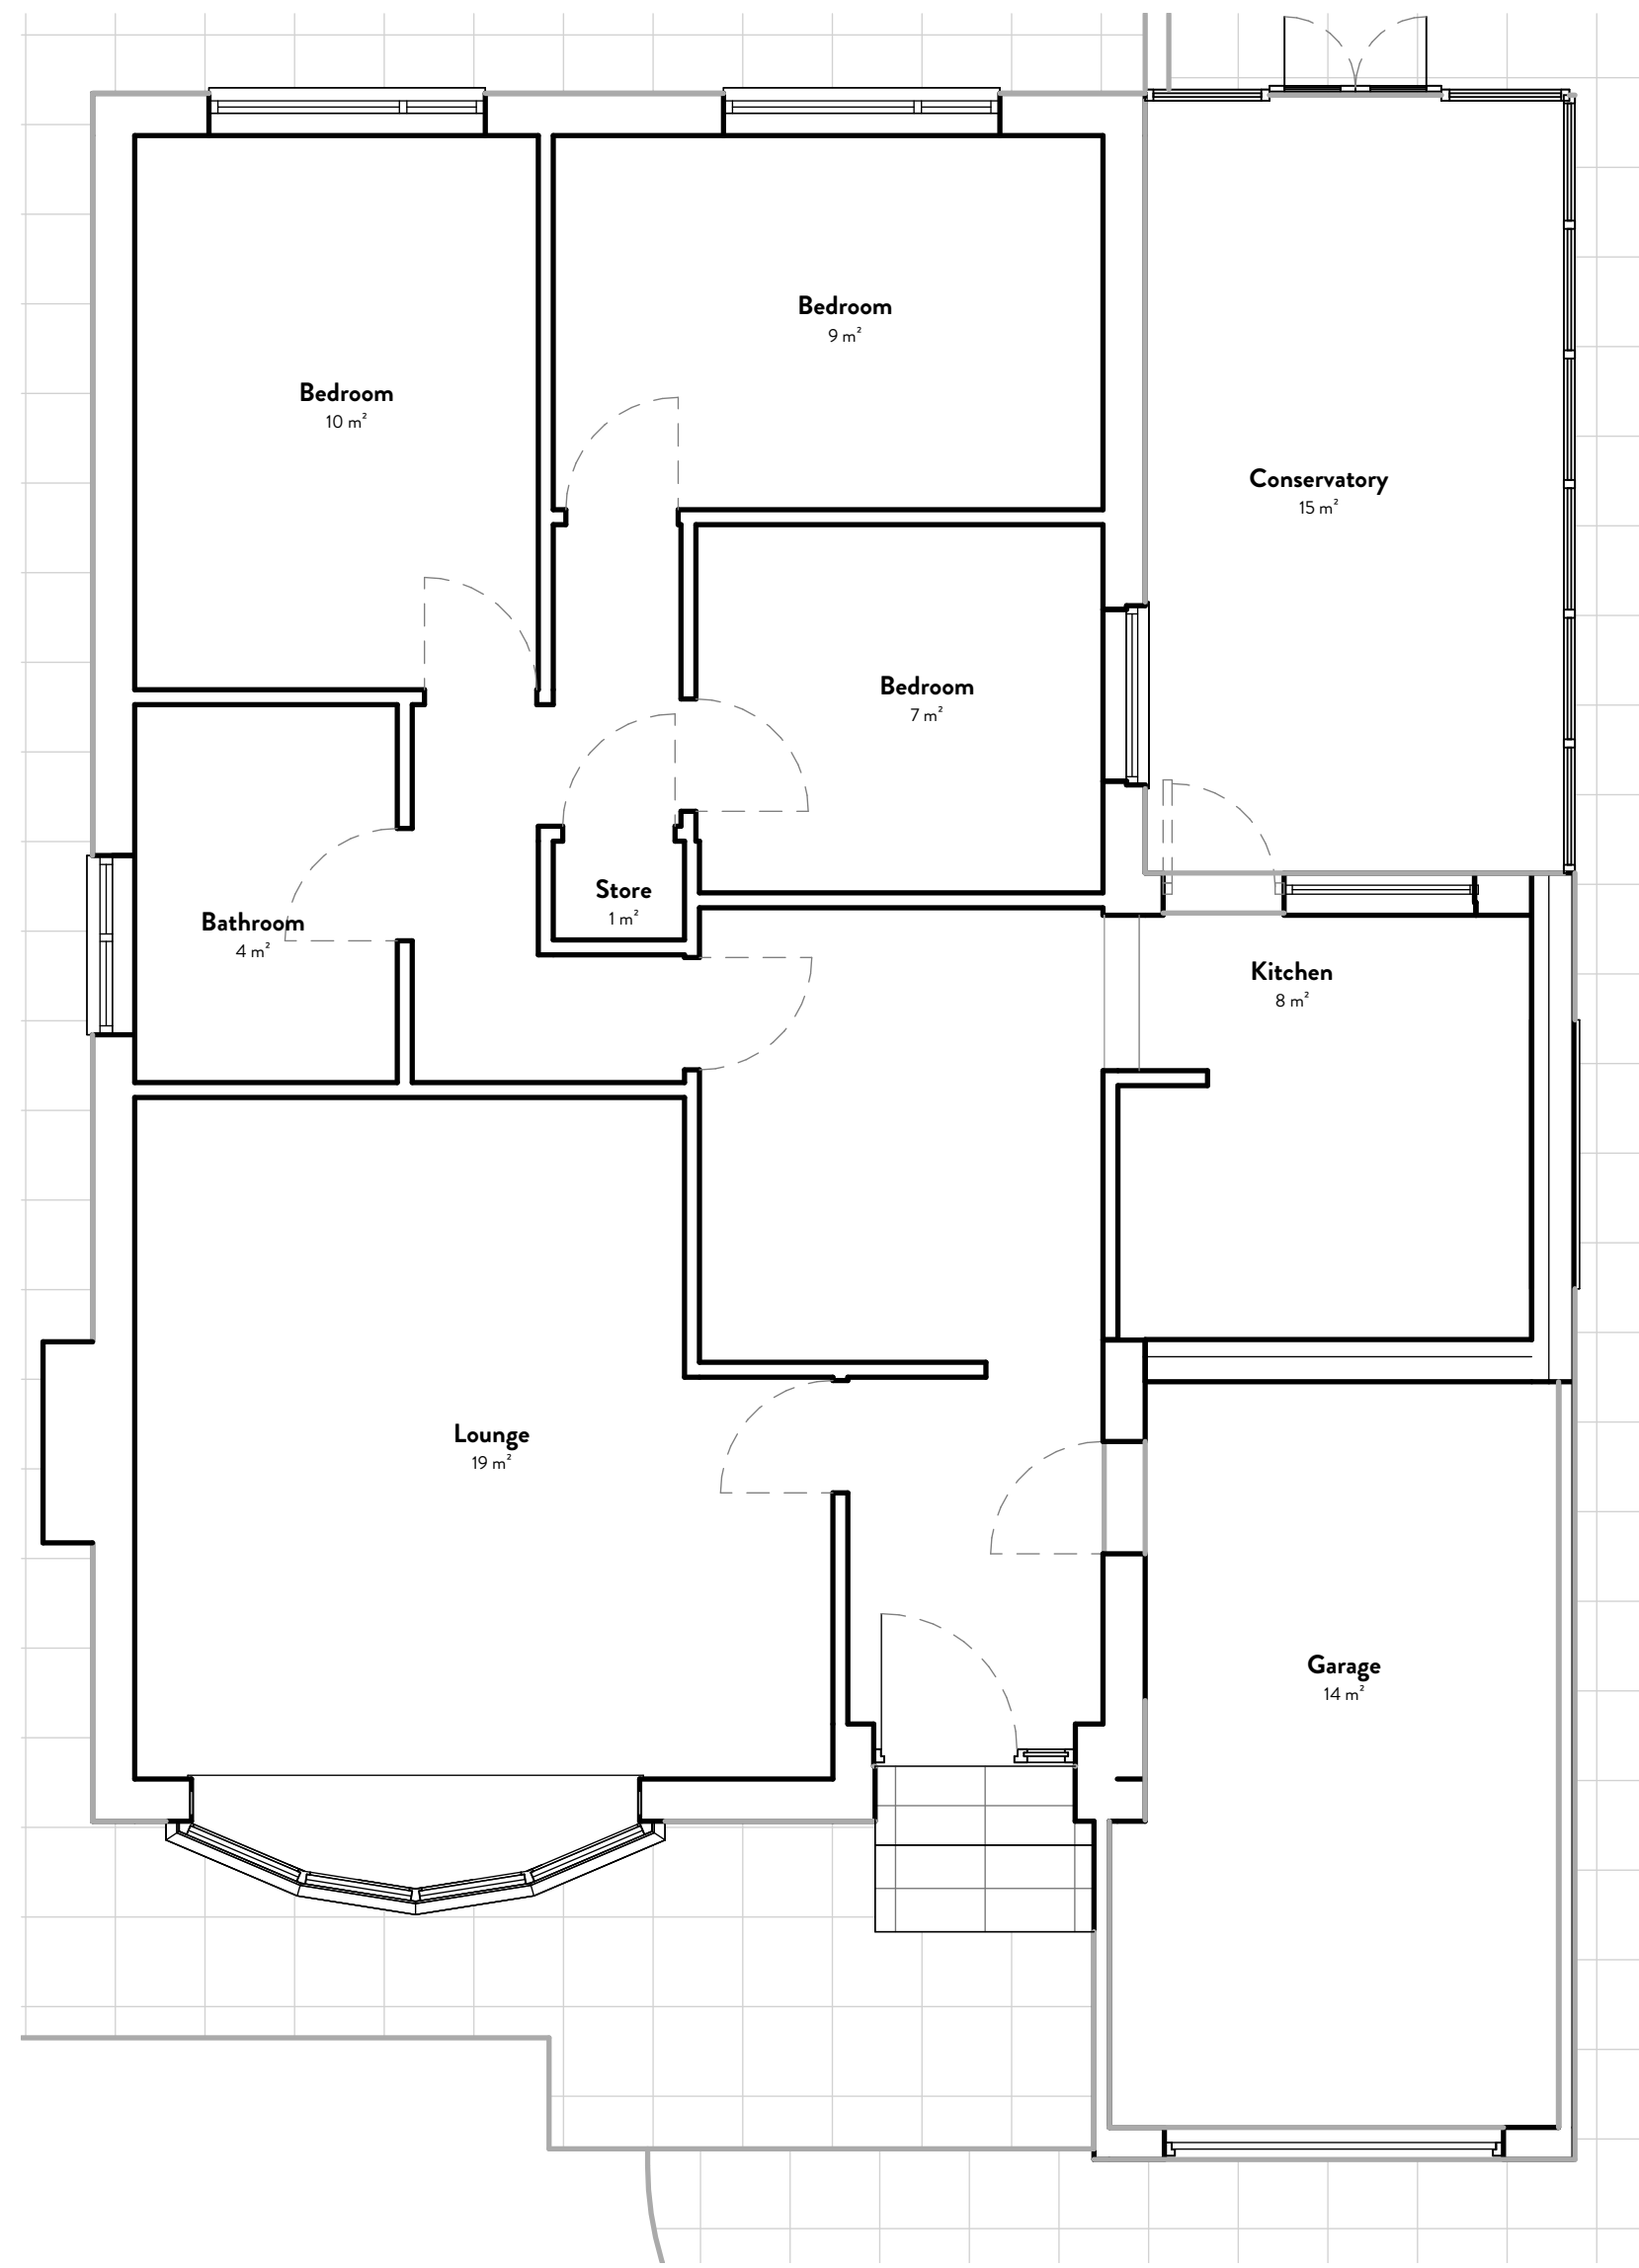


3 Ground Floor - Existing GA

1:50

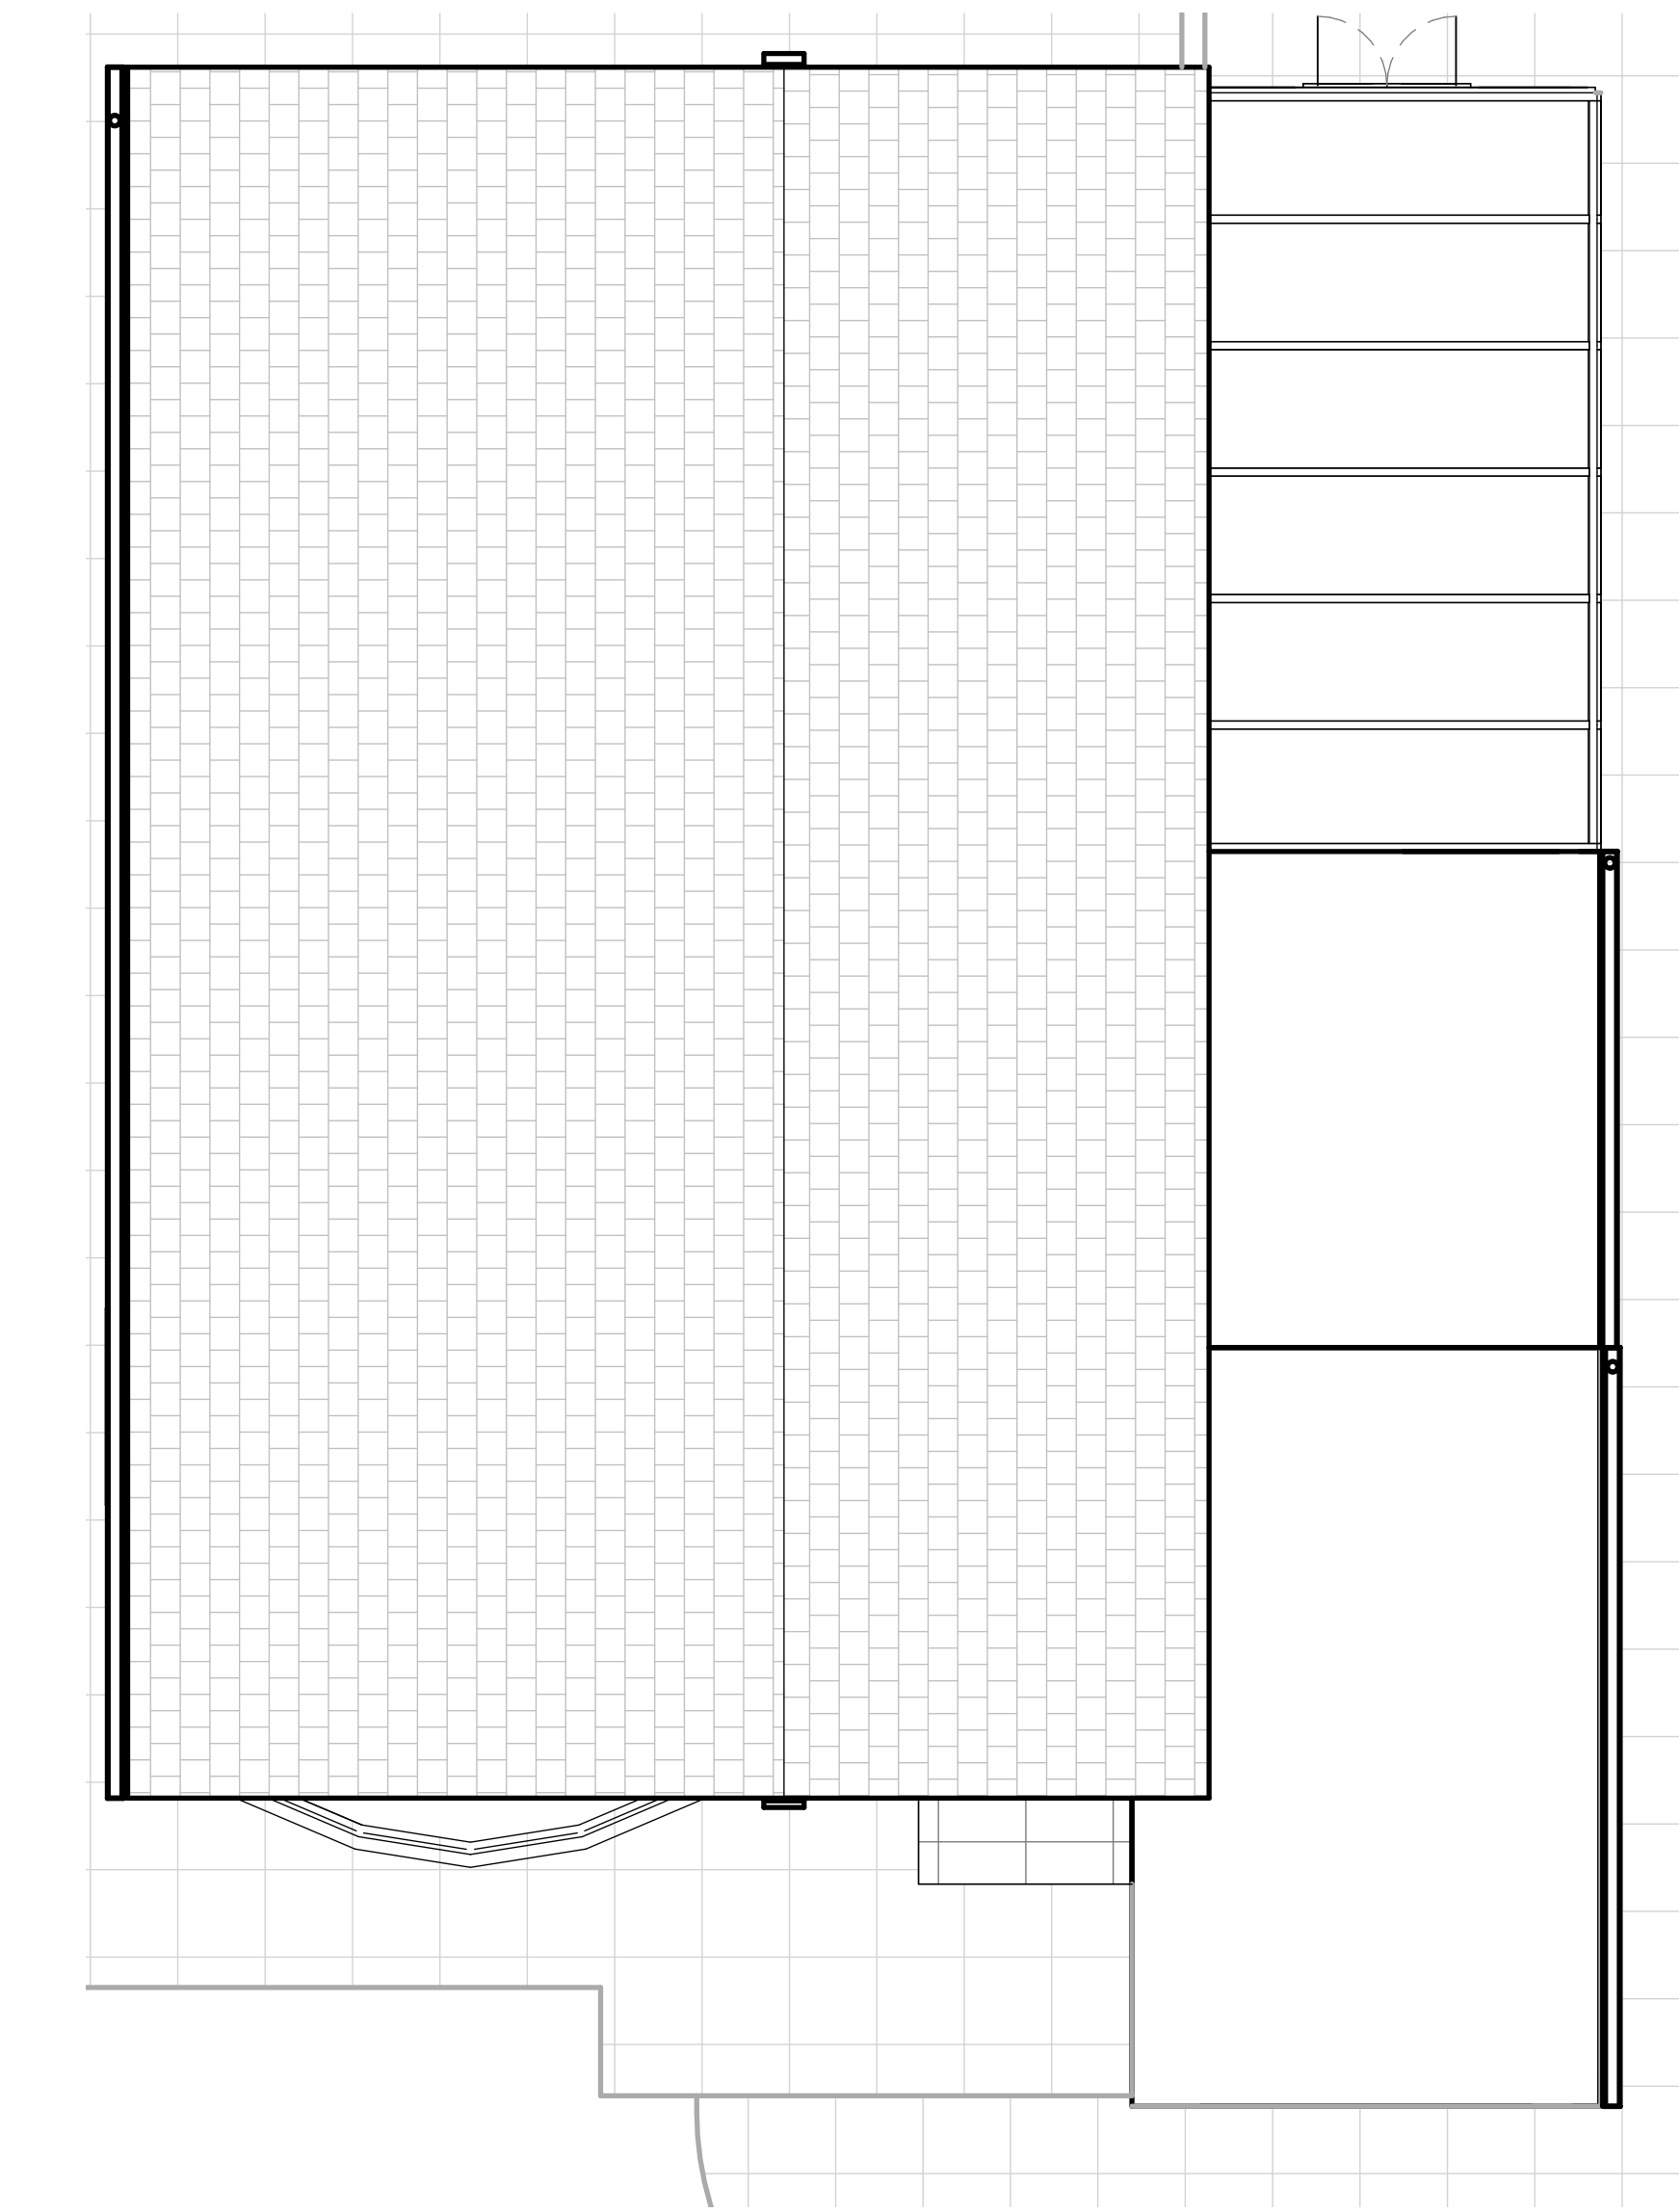


4 Roof - Existing GA

1:50

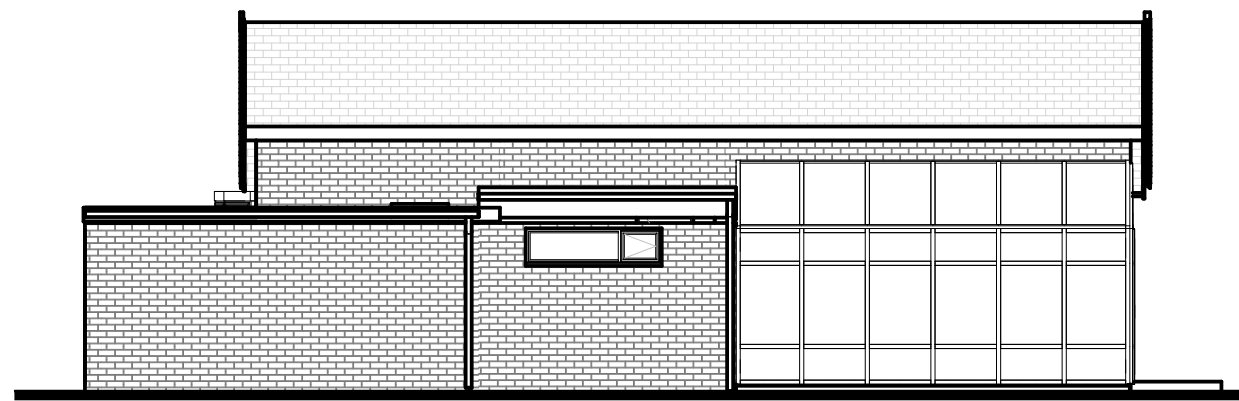

5 East - Existing

1:100

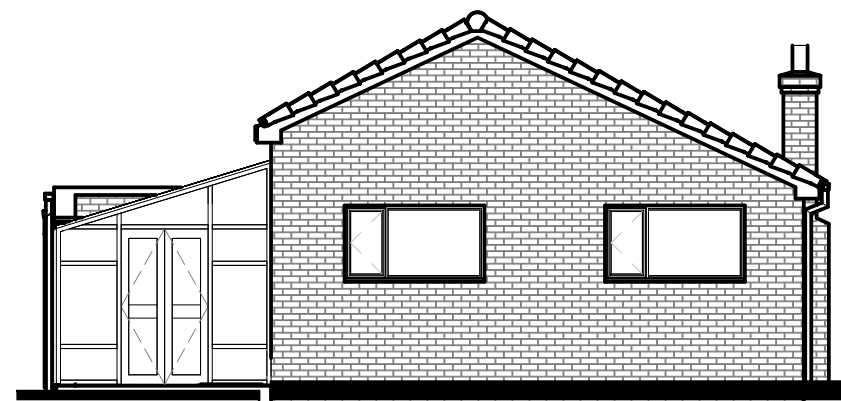


6 North - Existing

1:100




7 South - Existing

1:100

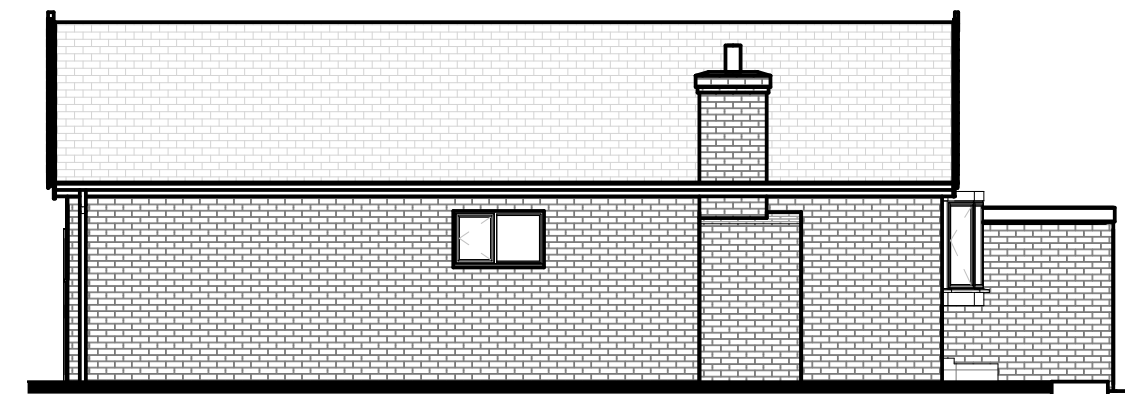


8 West - Existing


1:100

 

SCALE 1:50

 

SCALE 1:100

 

SCALE 1:500

PL1 Issued to IPA

05 05 26

REV	Details	By	Date
-----	---------	----	------

Stamp:

ISSUED FOR PLANNING

Project No:

JC261

Project:

8 GARSTANG
DRIVE

Drawing No:

1000

Revision:

PL1

Title:

EXISTING GA
PLANS

Project Address:

8 Garstang Drive, Bury, BL8 2J

Scale on A1: Drawn by:

As indicated JC

Checked by:

JC



To be read with JCD specification and all relevant documents. Check all dimensions on site, report discrepancies before starting work. No liability accepted for unauthorised changes or works. This drawing is confidential, do not copy or reuse without written permission. Property of JCD Design Group Ltd, return on request. © JCD Design Group Ltd