





1 Location Plan
1:1250


© Crown copyright 2026 Ordnance Survey 100053143

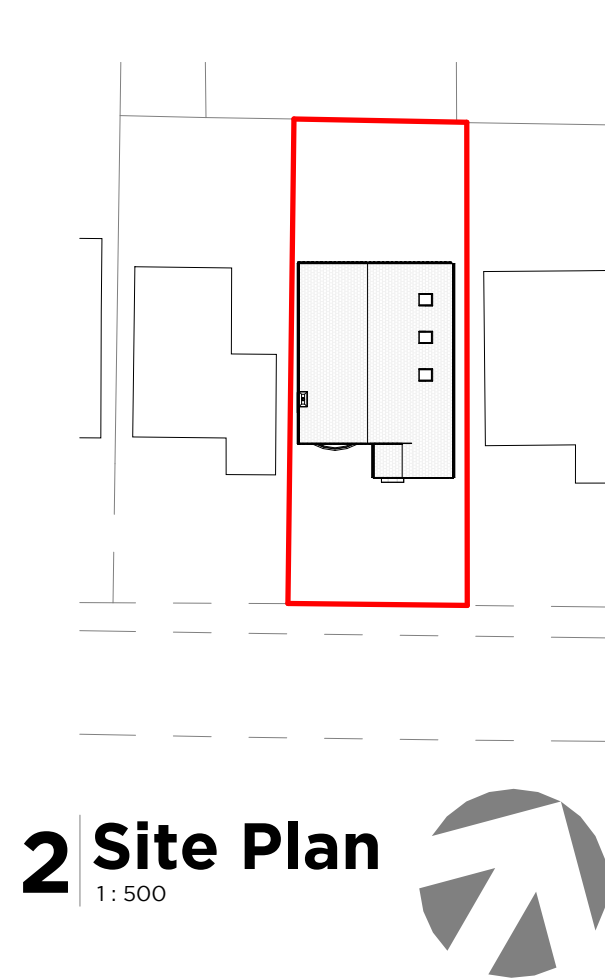


2 Site Plan
1:500

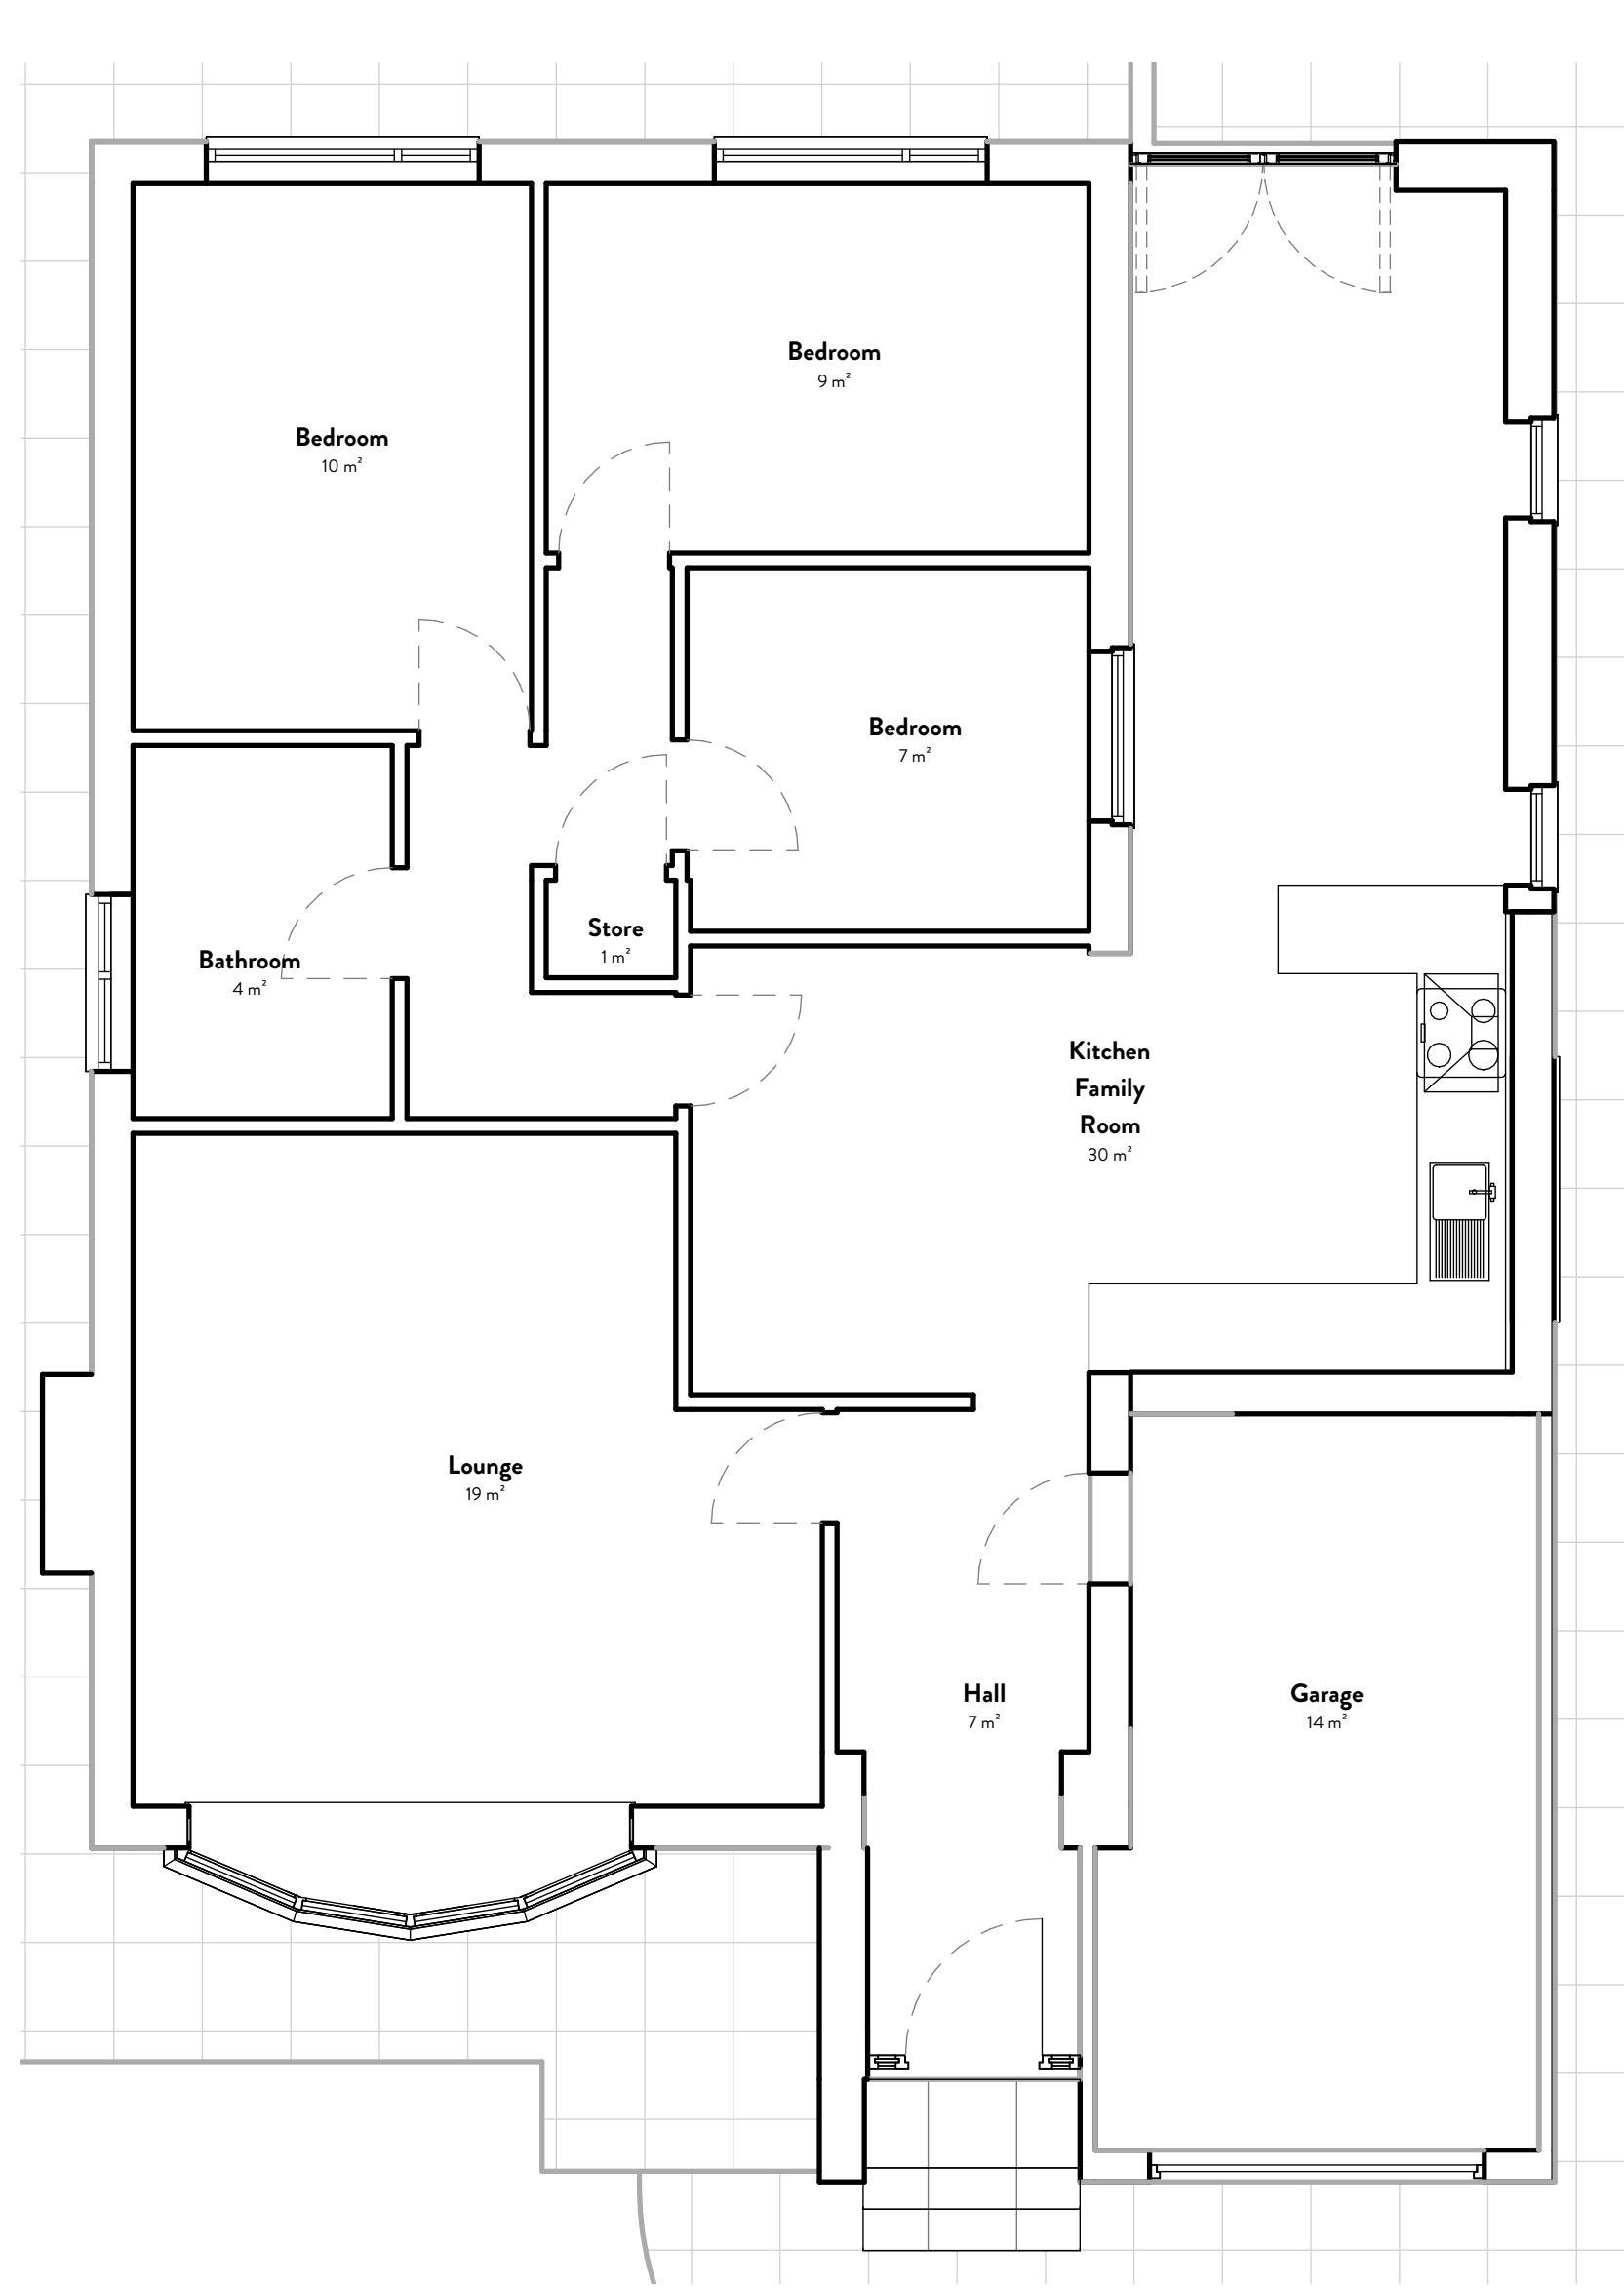


3 Ground Floor - Proposed GA Plan
1:50

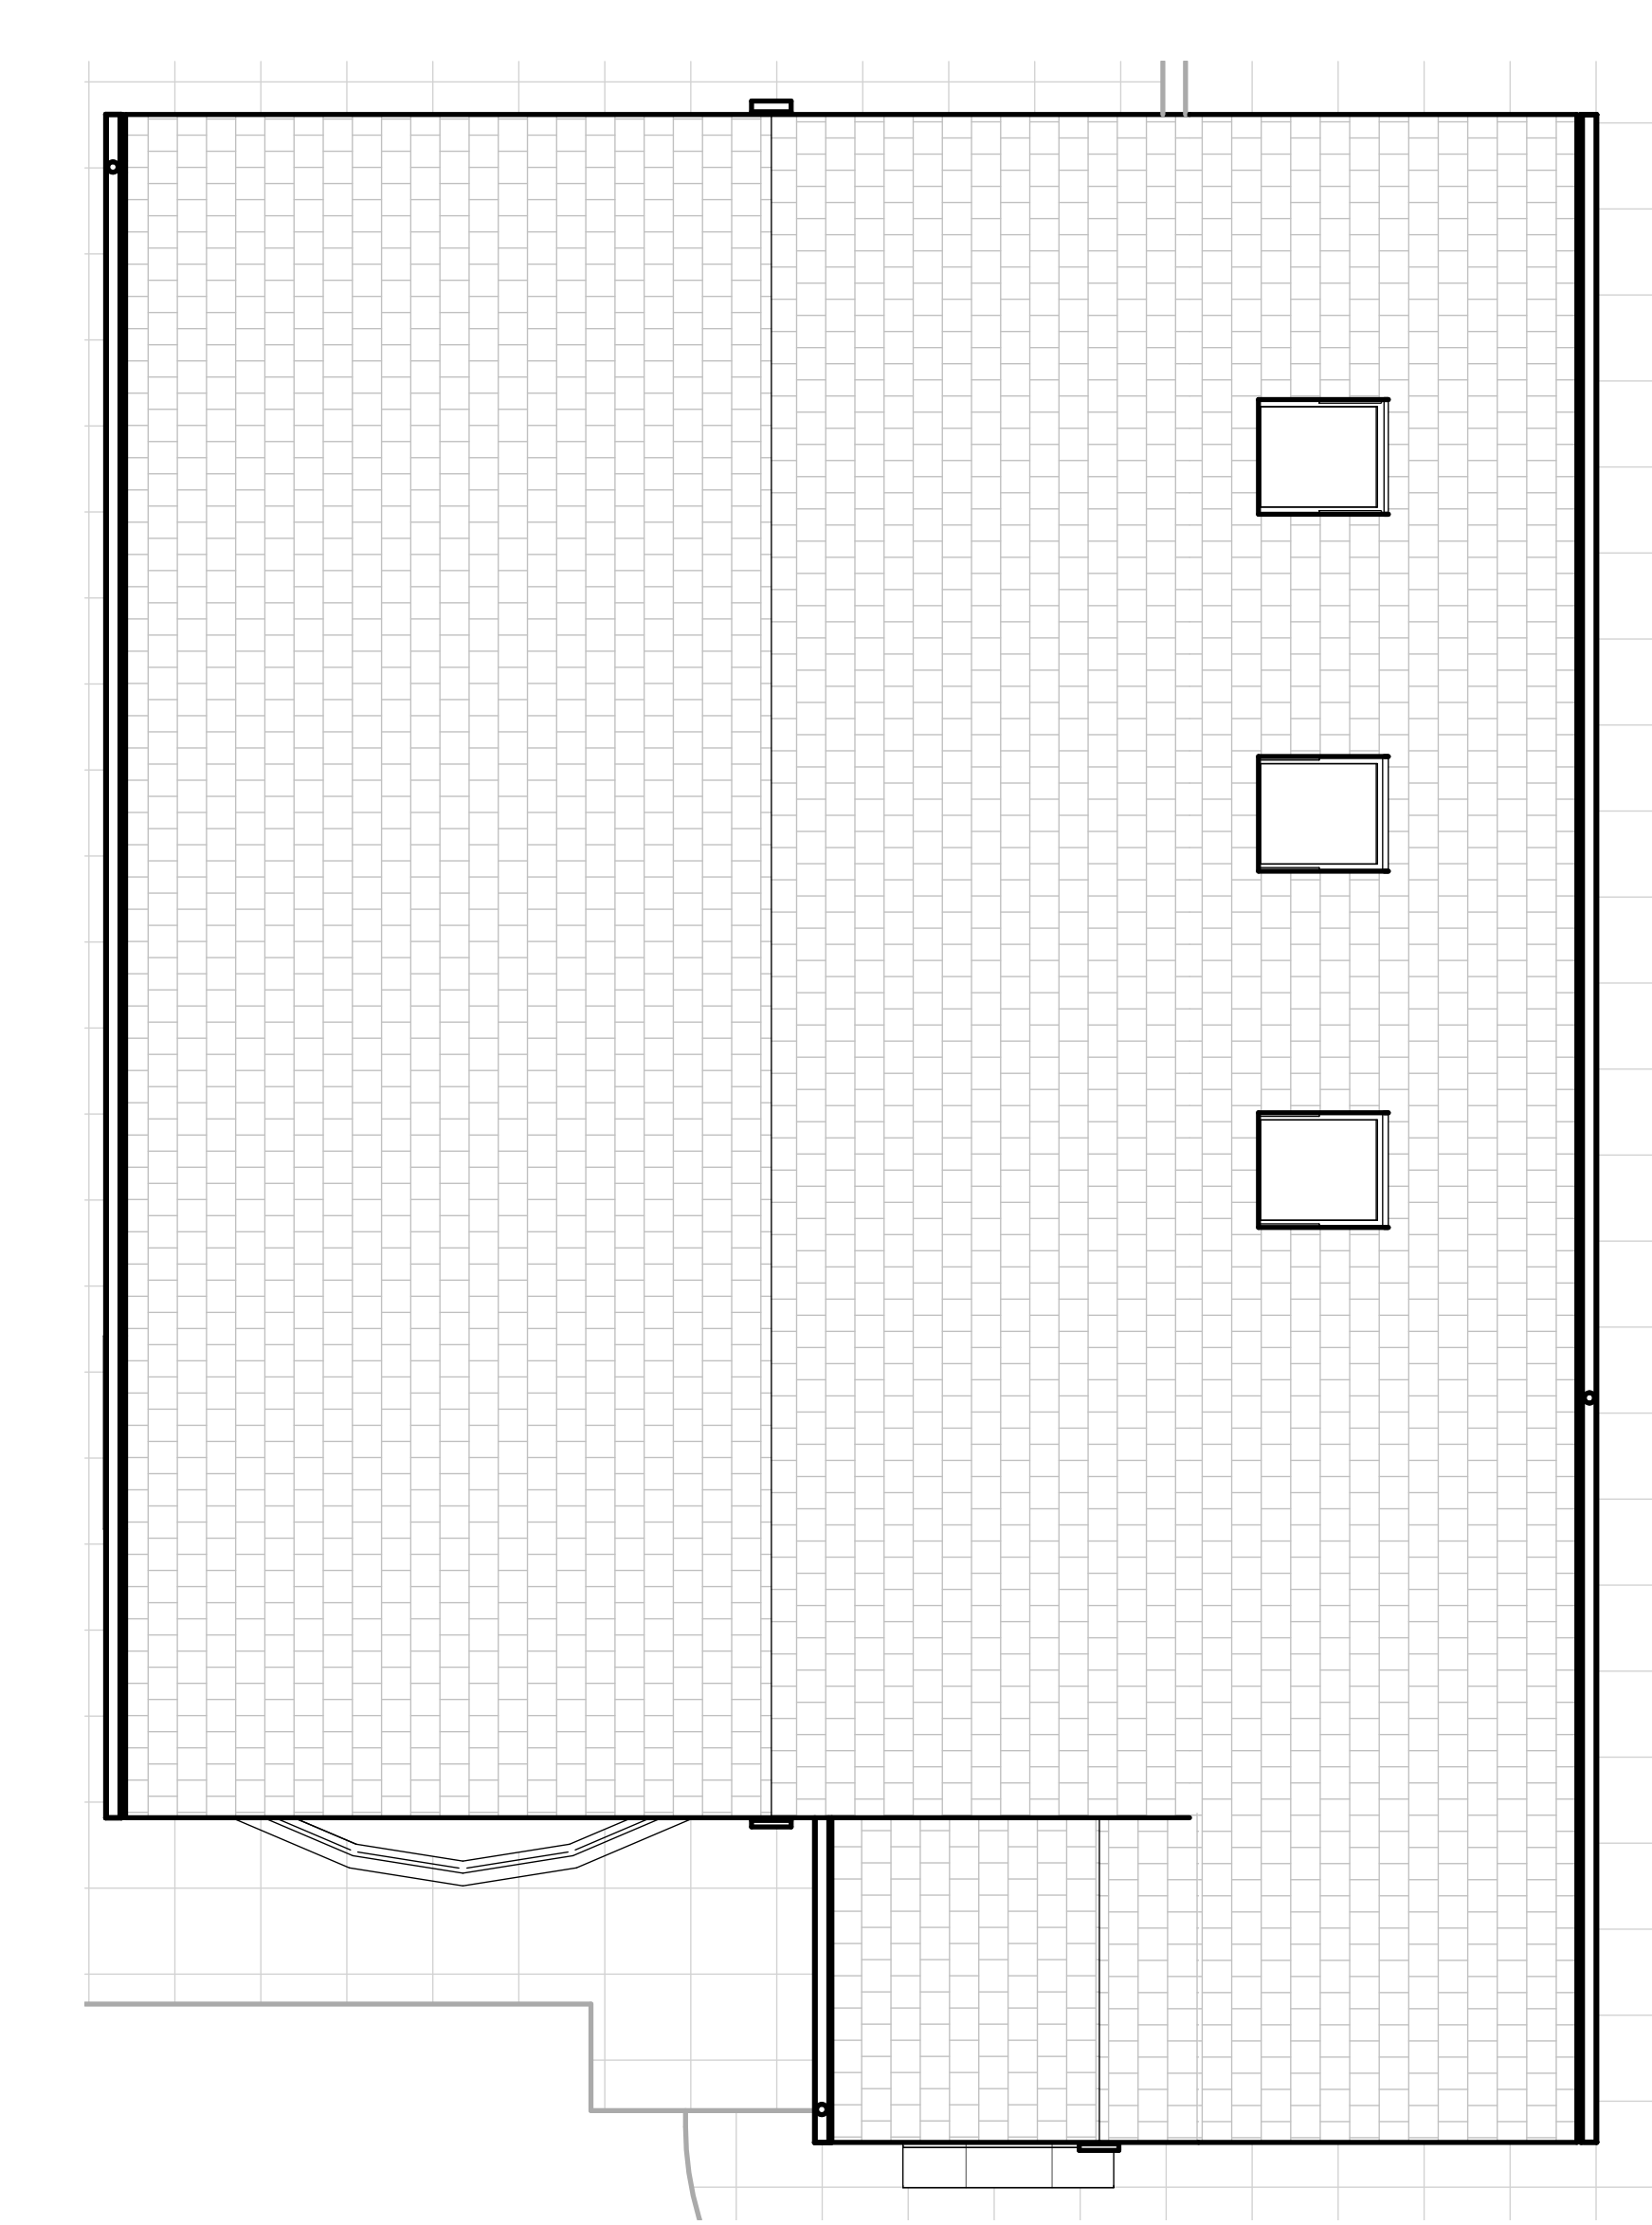

4 Roof - Proposed GA Plan
1:50

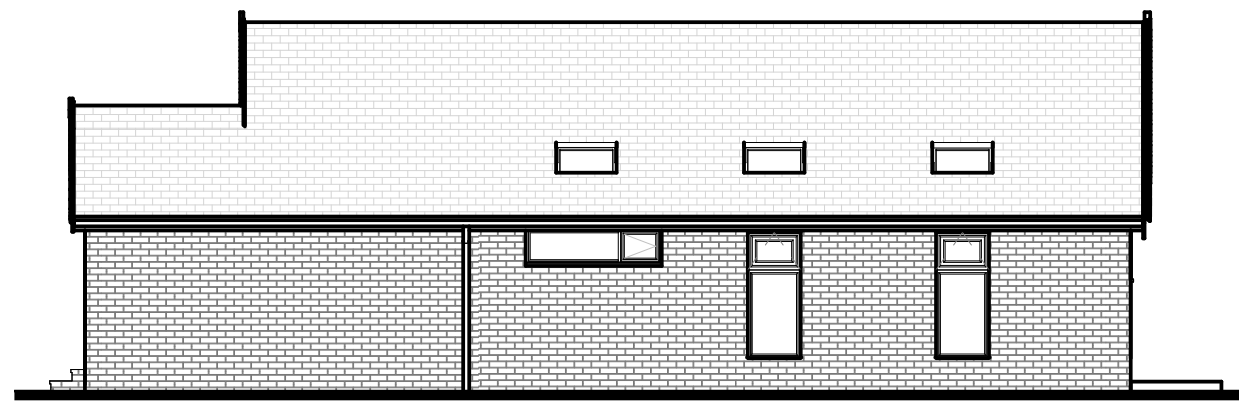


5 East - Proposed GA
1:100

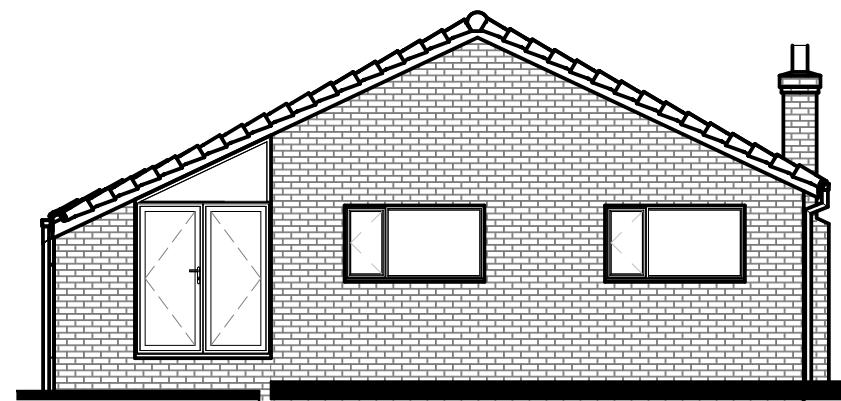

6 North - Proposed GA
1:100



7 South - Proposed GA
1:100

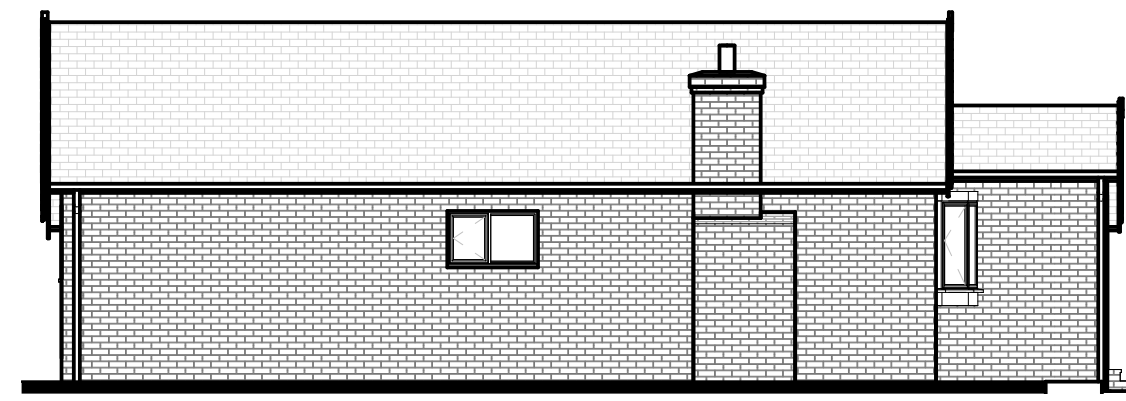

8 West - Proposed GA
1:100

PL1 Issued to IPA 05 05 26

REV	Details	By	Date
-----	---------	----	------

Stamp:
ISSUED FOR PLANNING

Project No:
JC261

Project:
8 GARSTANG DRIVE

Drawing No:	Revision:
1001	PL1

Title:
PROPOSED GA PLANS

Project Address:
8 Garstang Drive, Bury, BL8 2J

Scale on A1:	Drawn by:	Checked by:
As indicated	JC	JC



To be read with JCD specification and all relevant documents. Check all dimensions on site, report discrepancies before starting work. No liability accepted for unauthorised changes or works. This drawing is confidential, do not copy or reuse without written permission. Property of JCD Design Group Ltd, return on request. © JCD Design Group Ltd

