


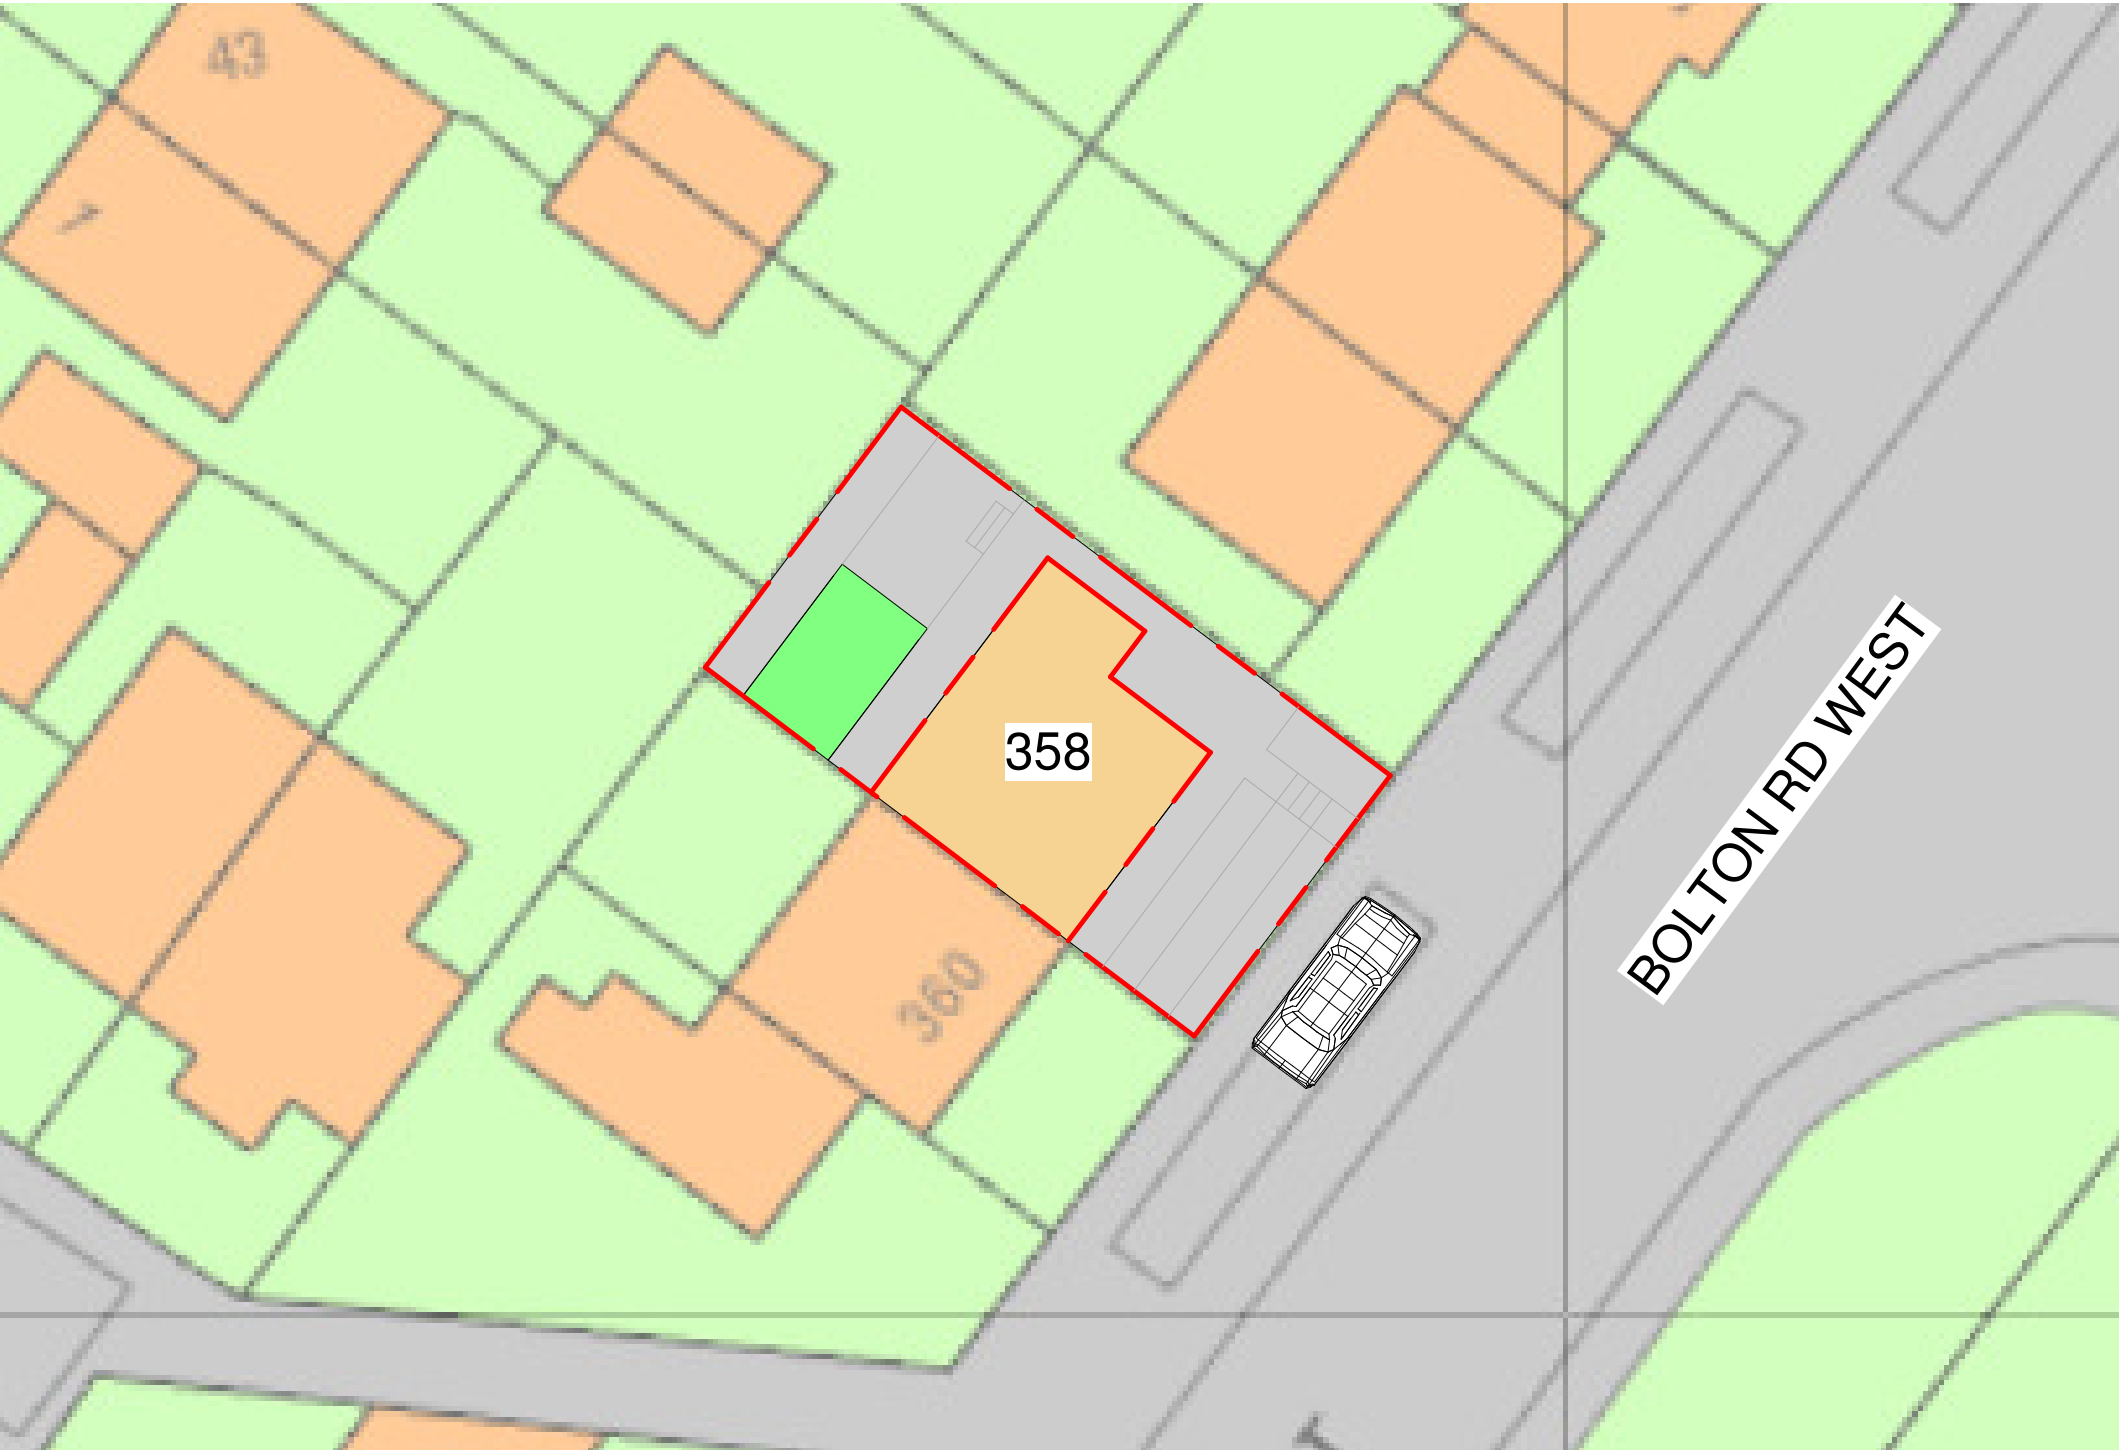

Figured dimensions only to be taken from this drawing. DO NOT SCALE.
All contractors must visit the site and be responsible for checking all setting out dimensions and notifying the architect of any discrepancies prior to any manufacture or construction work.

NOTES:

KEY:

-  BOUNDARY LINE
-  HARDSCAPING
-  GRASS

Rev	Description	Date

Client:

Project:
-
358 Bolton Rd West,
Ramsbottom, Bury BL0 9QY

Sheet Description:
Existing Site Plan

 **SLH Home Design**

www.slhomedesign.co.uk
info@slhomedesign.co.uk

Sheet: A3	Project Number: 2091	
Scale: As indicated	Drawing Title: Existing Site Plan	Rev:
Design: Author	Drawing Number A002	
Check: Author	Status: PLANNING	

 EXISTING SITE PLAN
1 : 200

