




ALL DIMENSIONS TO BE CHECKED ON SITE PRIOR TO ANY MANUFACTURING OR FABRICATION AND ANY ANOMALIES TO BE BROUGHT TO THE ATTENTION OF THE ARCHITECT.

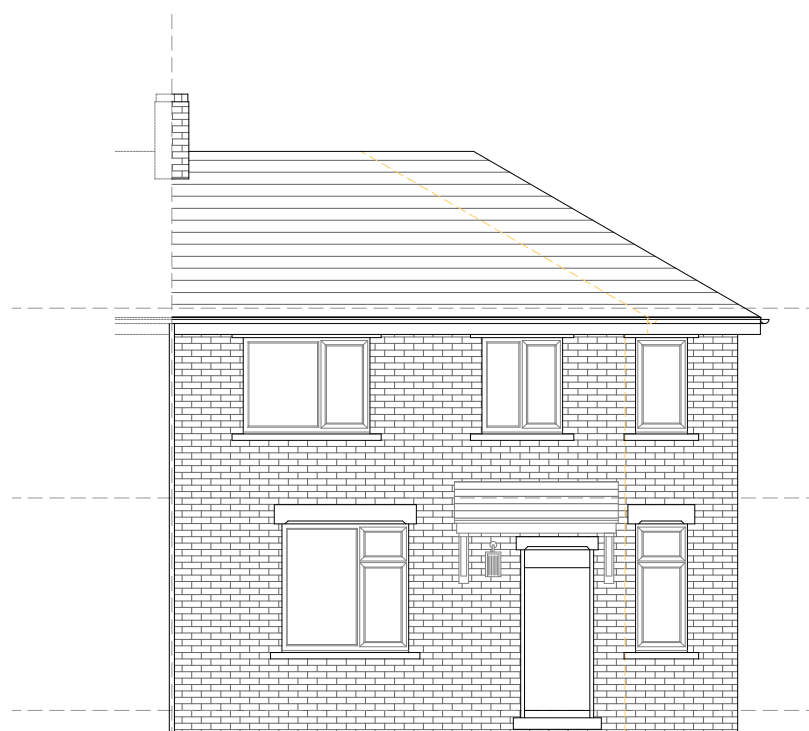


Front Elevation

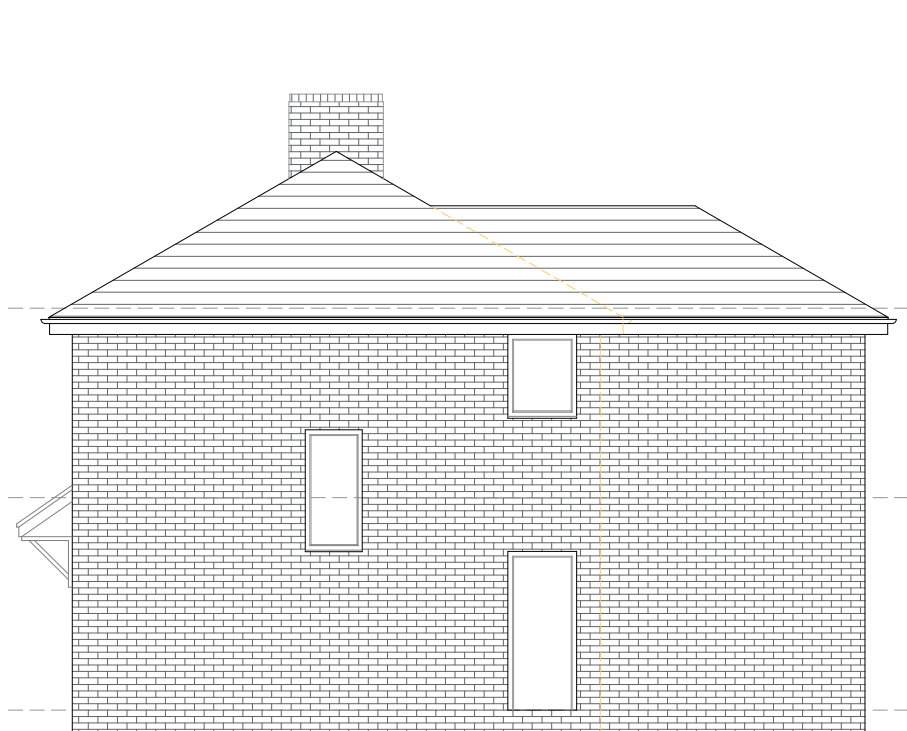


Side Elevation

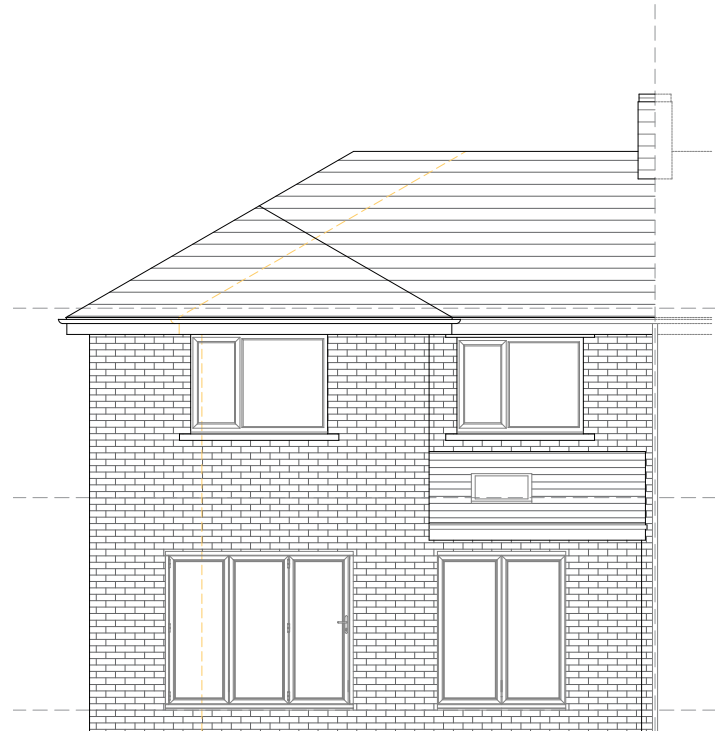


Rear Elevation

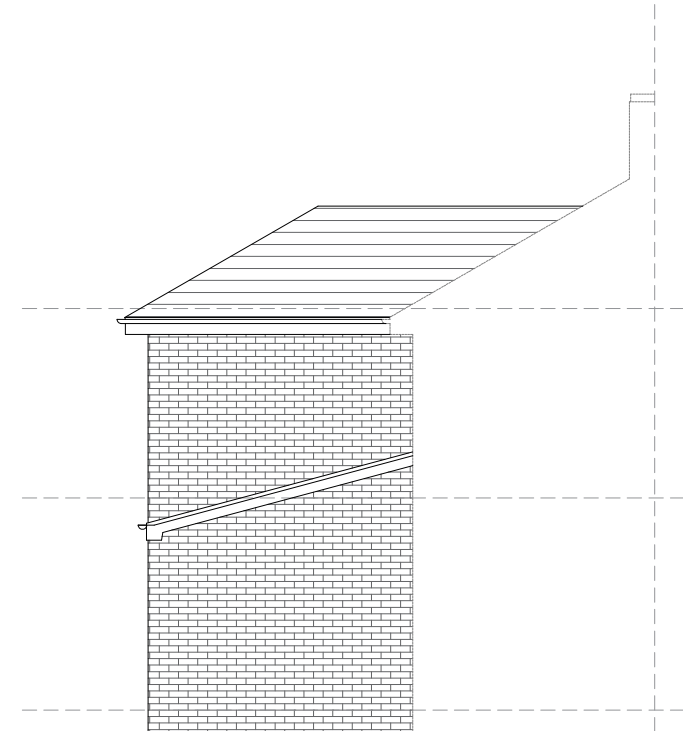


Side Elevation

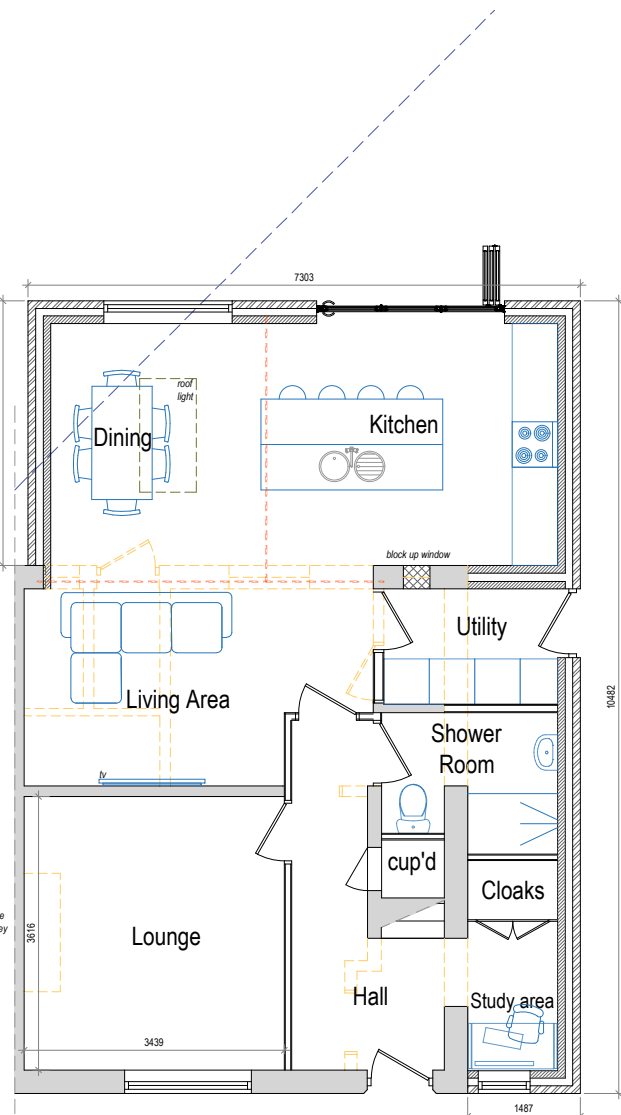


Ground Floor Plan

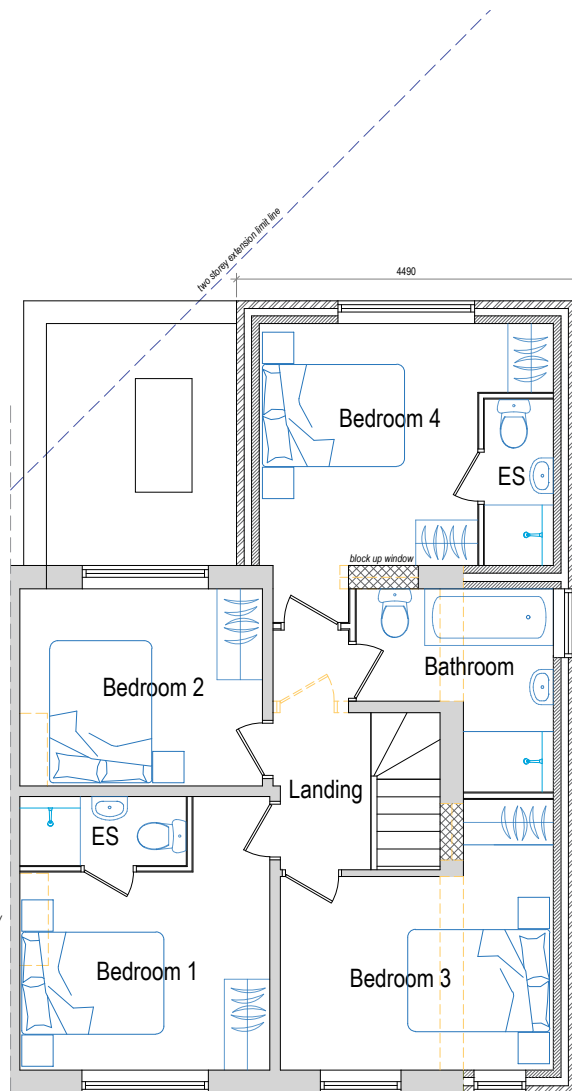

First Floor Plan

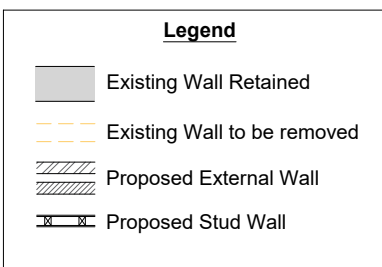

SCALE 1:100

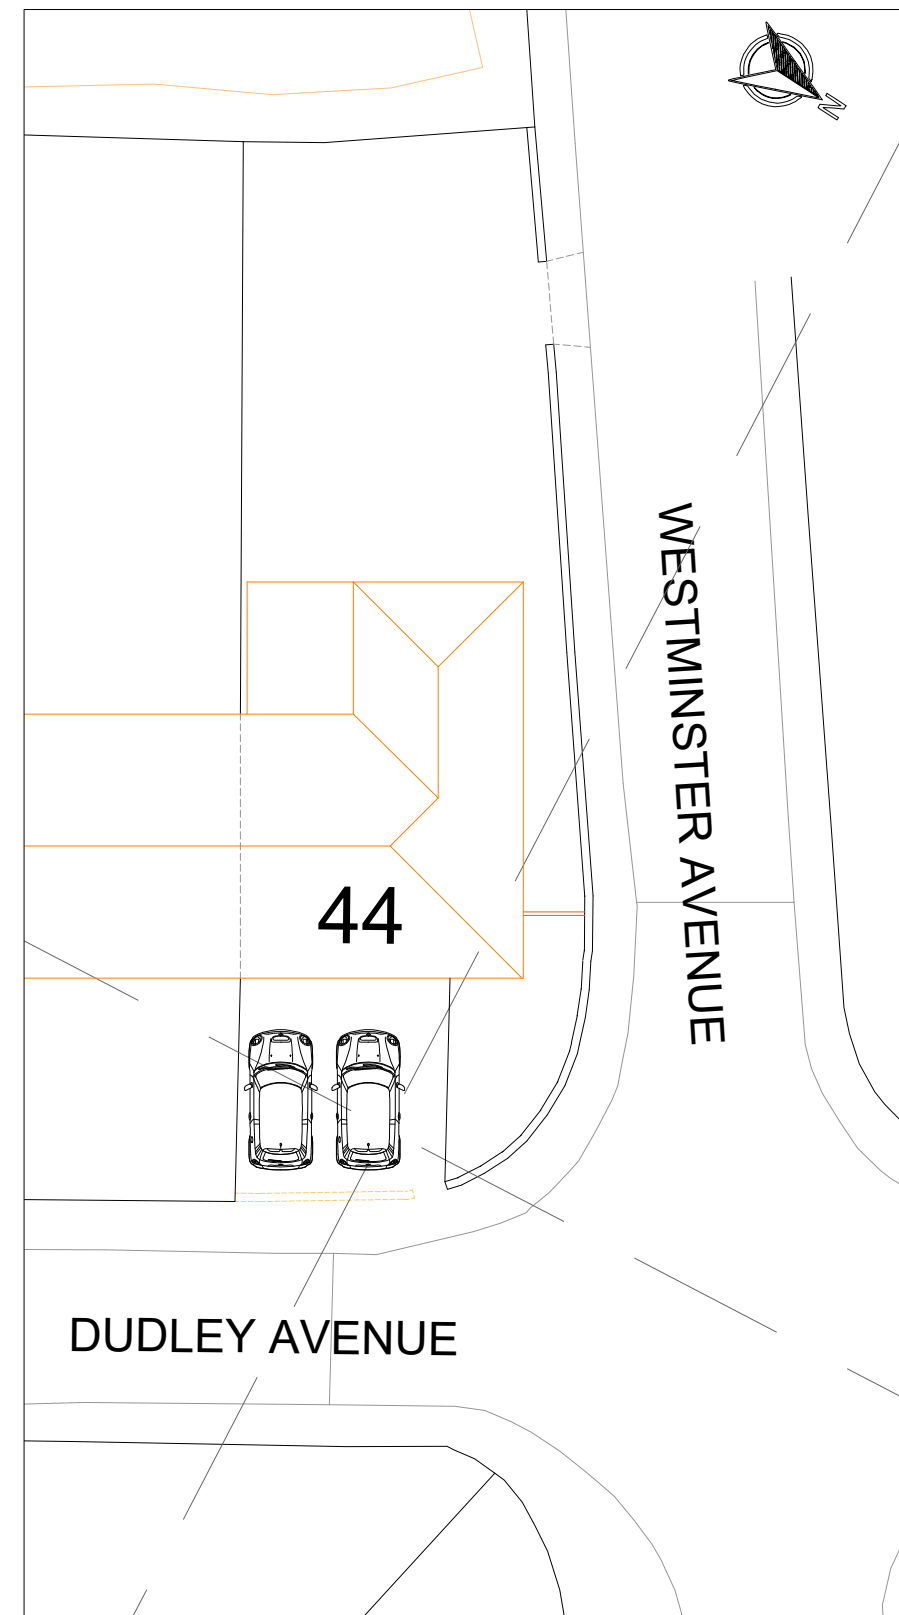

SCALE 1:200  
BLOCK PLAN - SCALE 1:200



SCALE 1:1250  
LOCATION PLAN - SCALE 1:1250

|   |              |                  |
|---|--------------|------------------|
|   |              |                  |
| REV                                                                                                | AMENDMENTS   | DATE             |
| JOB<br><br>PROPOSED SIDE & REAR<br>EXTENSIONS<br>44 DUDLEY AVENUE<br>WHITEFIELD<br>BURY<br>M45 6BS |              |                  |
| TITLE<br><br>PROPOSED FLOOR PLANS,<br>ELEVATIONS, BLOCK PLAN AND<br>LOCATION PLAN                  |              |                  |
| SCALE                                                                                              | 1:100 @ (A2) | DATE<br>DEC 2025 |
| DWG No.                                                                                            | 02           | REVISION         |