

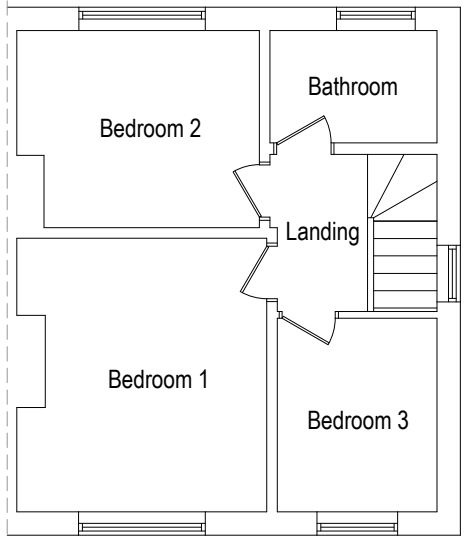
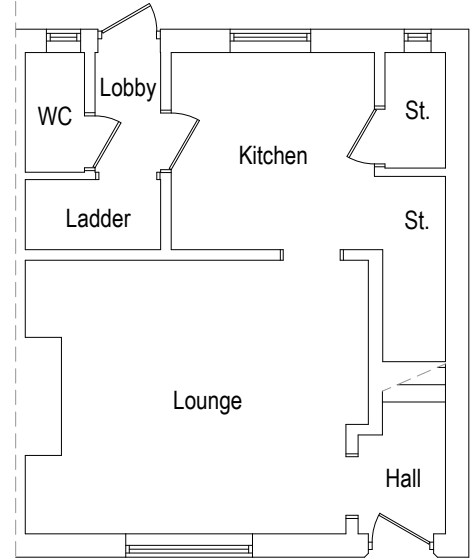


ALL DIMENSIONS TO BE CHECKED ON SITE PRIOR TO ANY MANUFACTURING OR FABRICATION AND ANY ANOMALIES TO BE BROUGHT TO THE ATTENTION OF THE ARCHITECT.

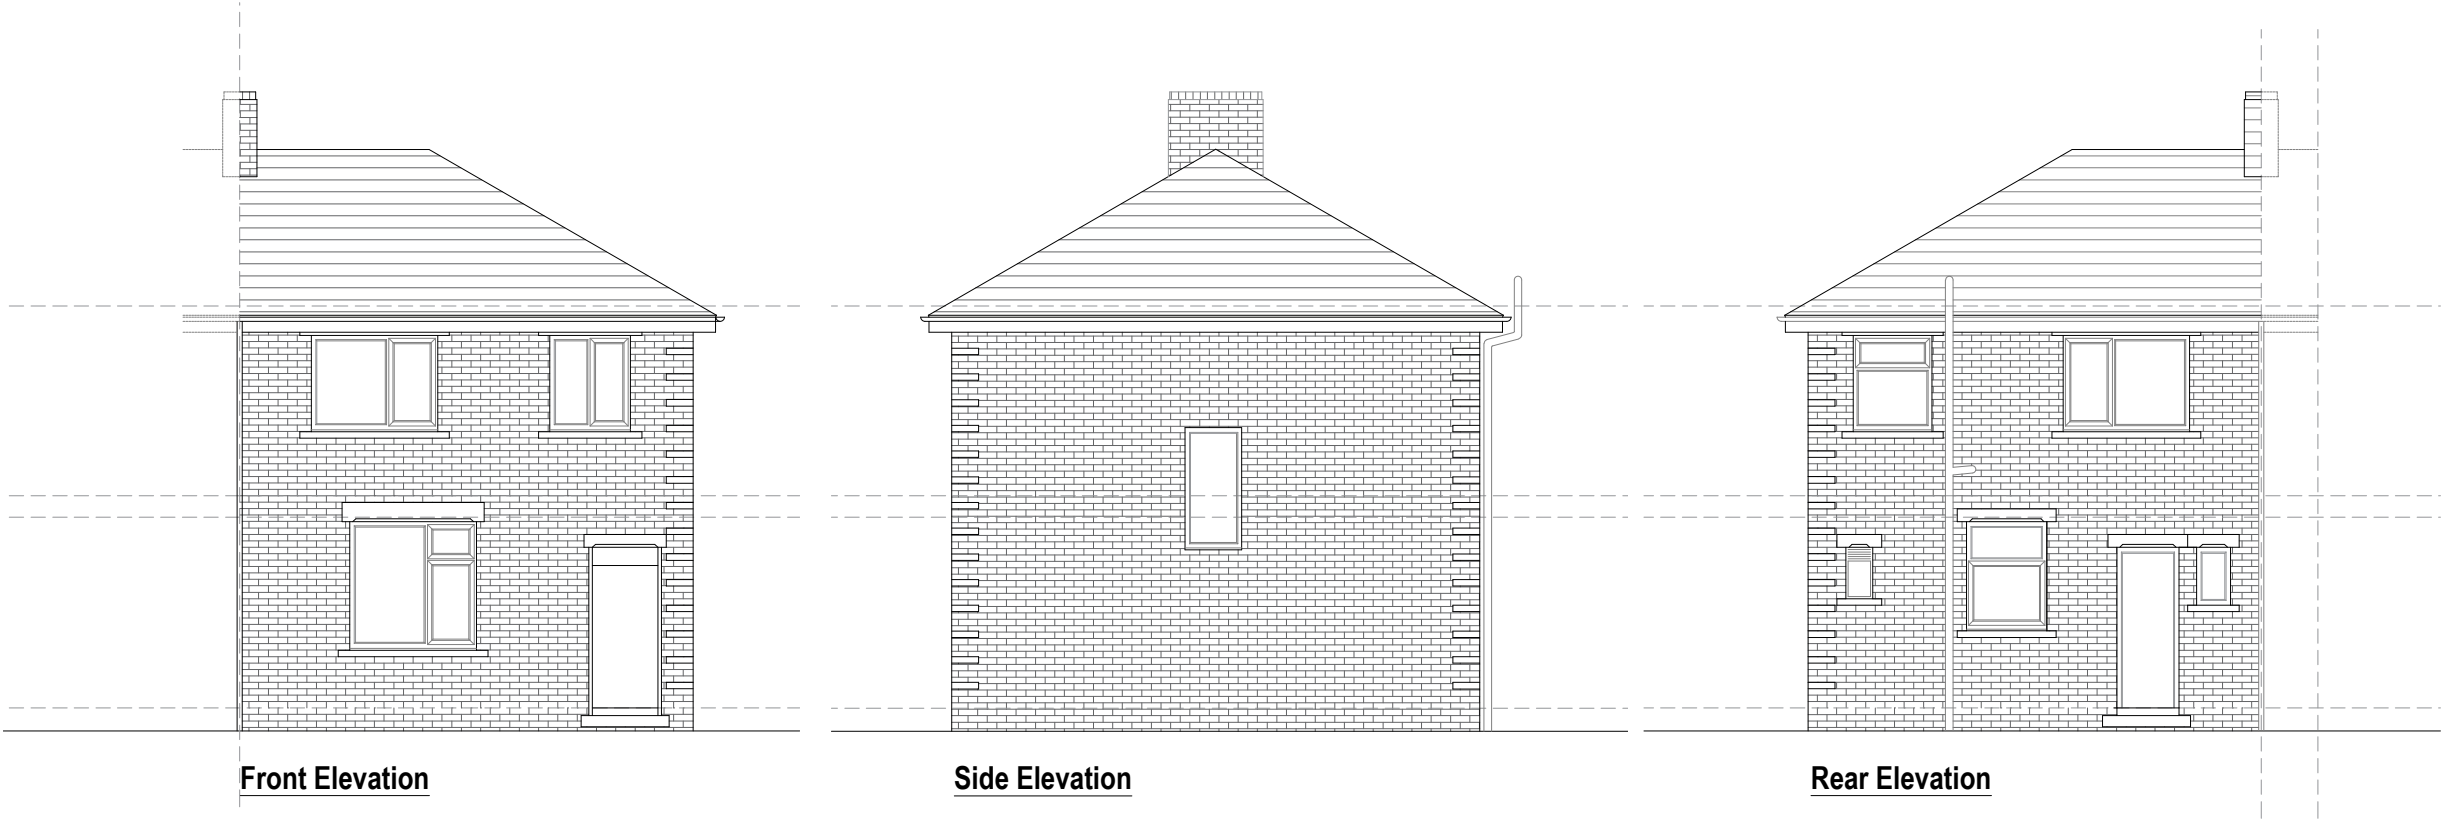

0 5m
SCALE 1:100

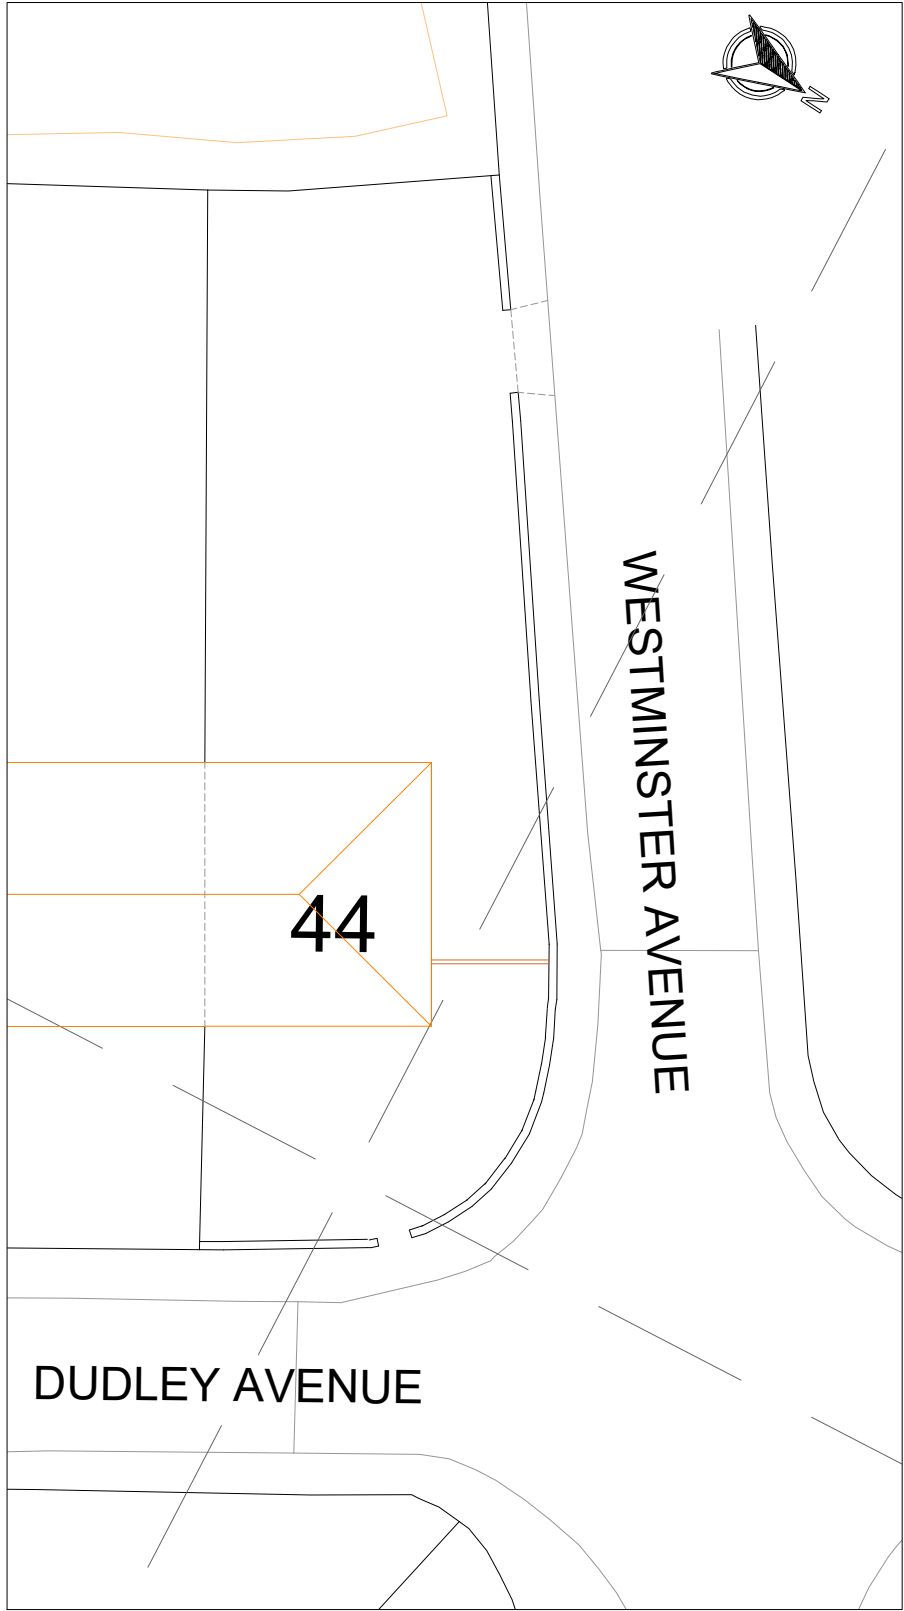

0 10m
SCALE 1:200
BLOCK PLAN - SCALE 1:200



REV	AMENDMENTS	DATE
JOB	PROPOSED SIDE & REAR EXTENSIONS 44 DUDLEY AVENUE WHITEFIELD BURY M45 6BS	
TITLE	EXISTING FLOOR PLANS, ELEVATIONS, BLOCK PLAN AND LOCATION PLAN	
SCALE	1:100 @ (A2)	DATE DEC 2025
DWG No.	01	REVISION