


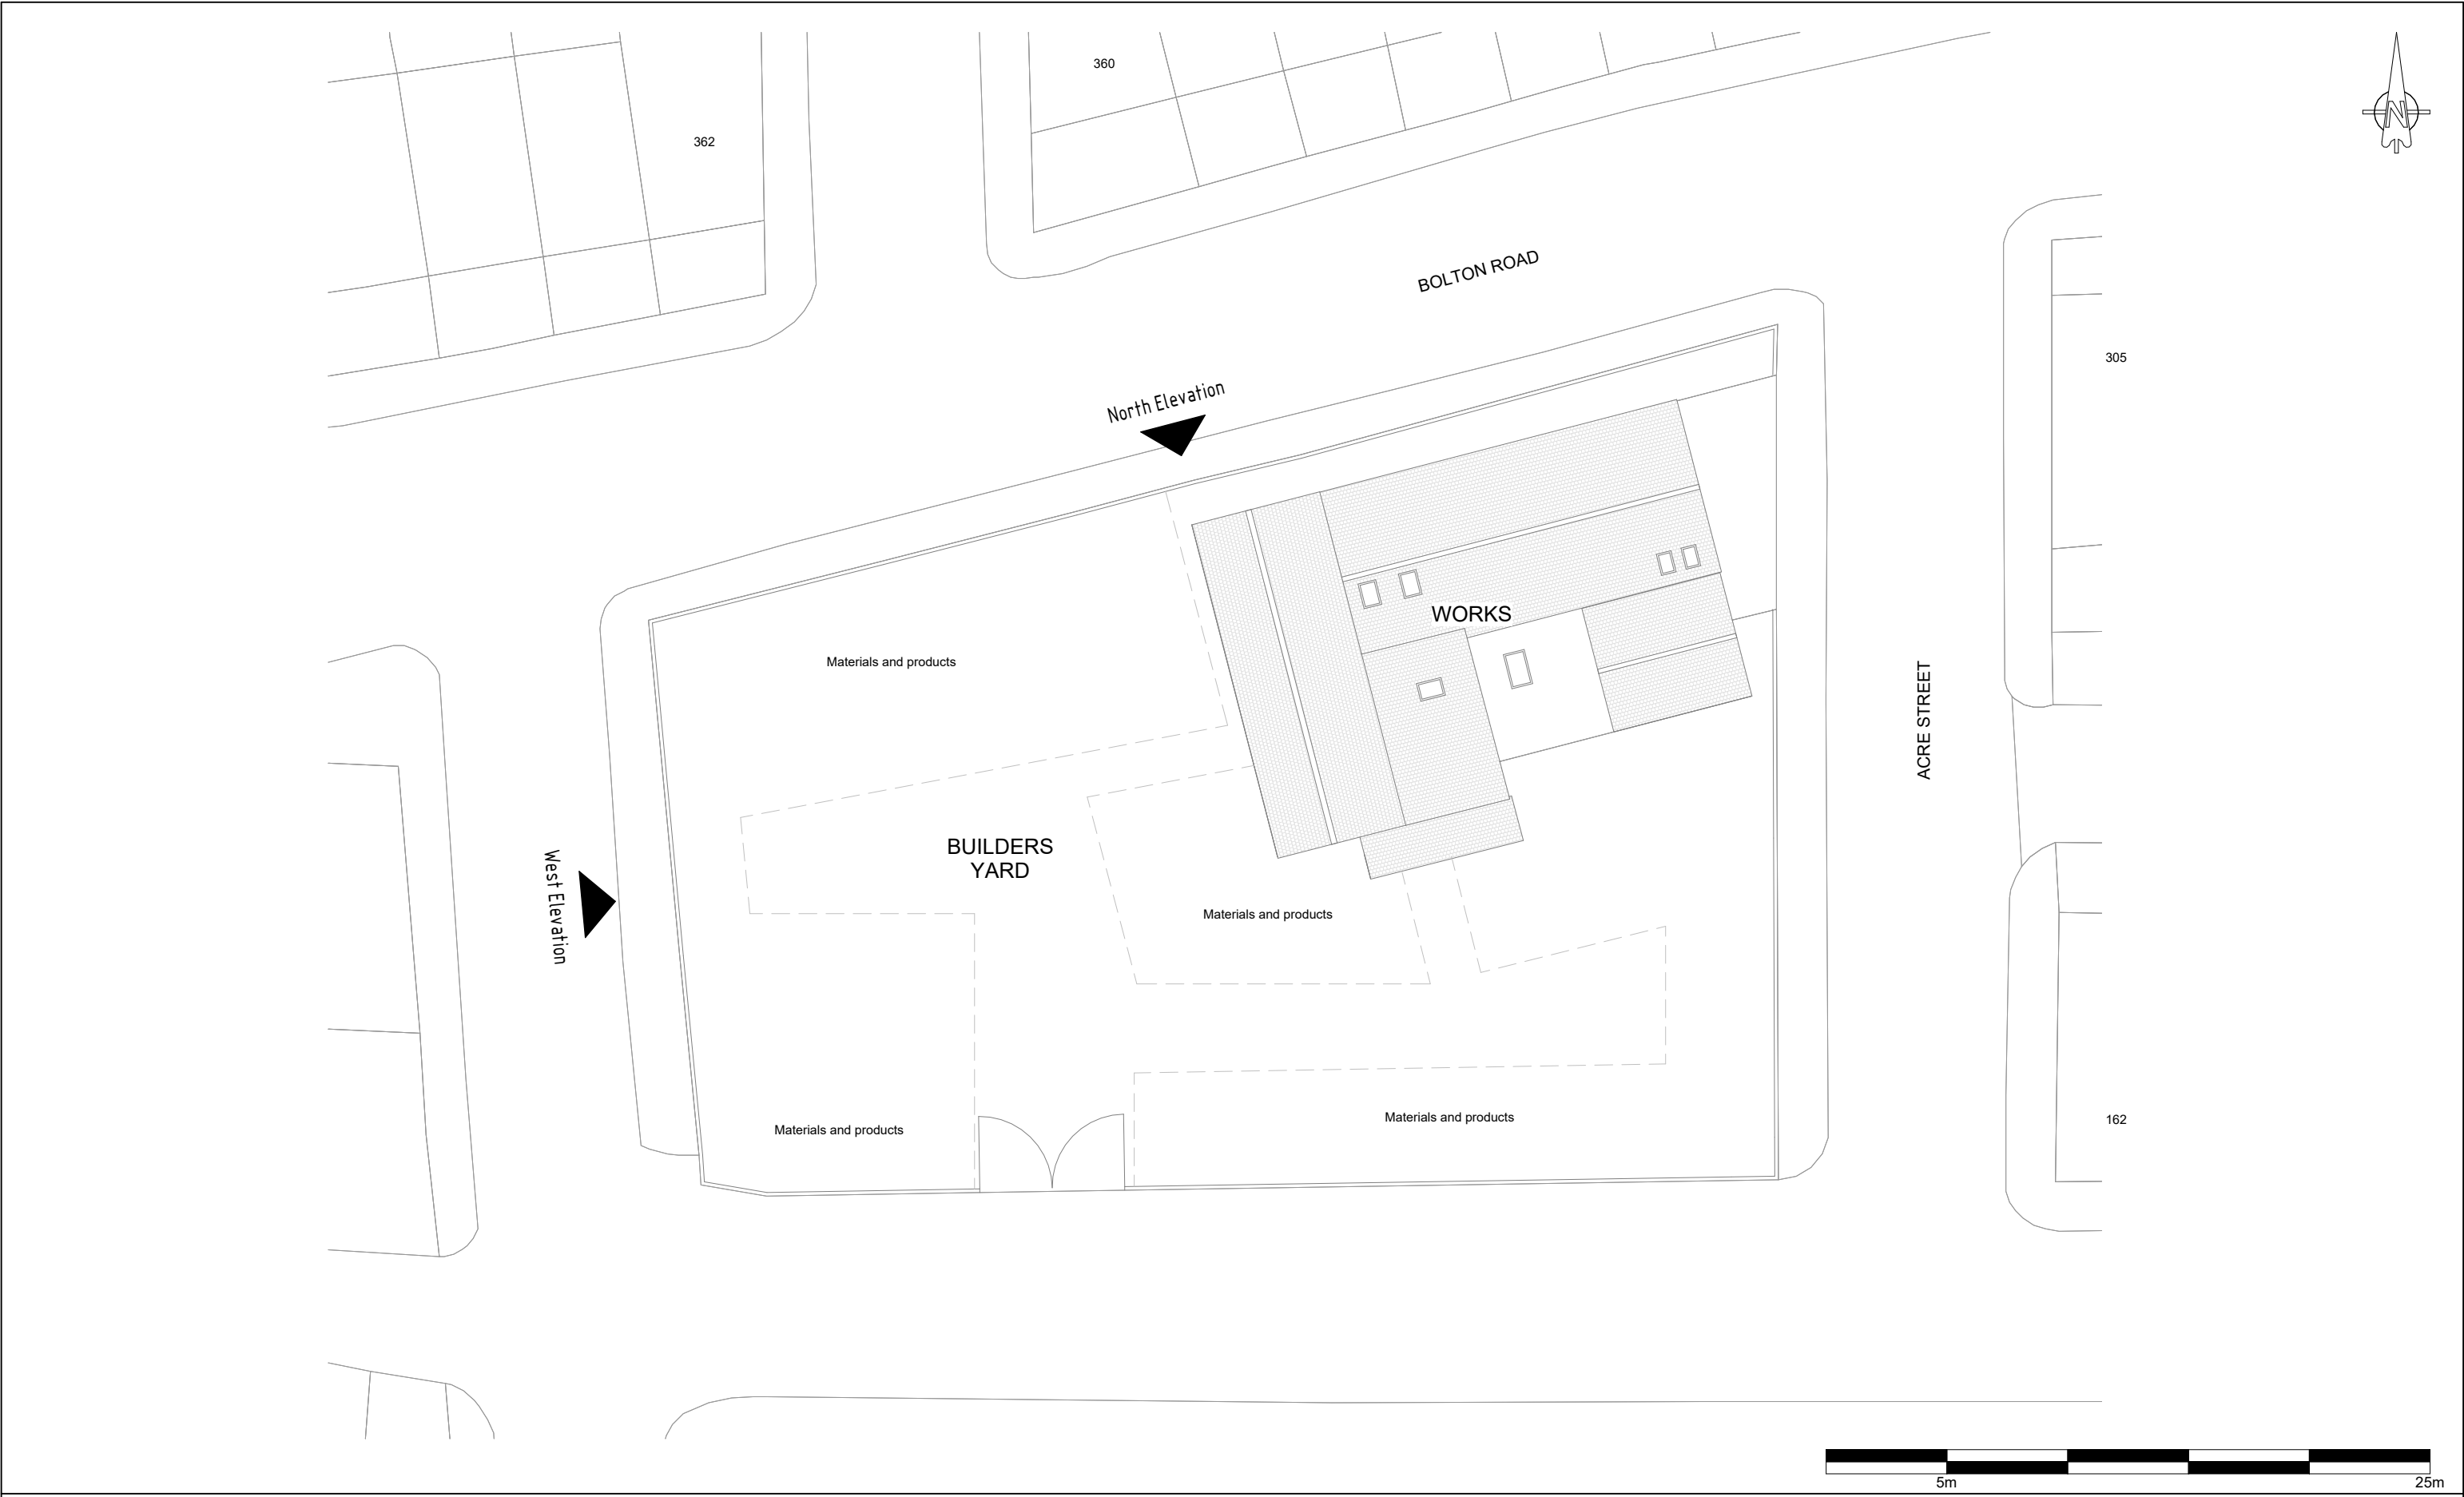

	No.	Description	Date	Gartwork Architecture Ltd				PROJECT		CLIENT		
								2 Pitt St, Radcliffe, Manchester M26 3TF		Allsee Technologies Limited		
				CODE	STATUS	SUITABILITY DESCRIPTION	PURPOSE OF ISSUE	SHEET		Date	Project number	Scale (@ A3)
								Existing Site Plan		2025/12/20		1 : 250
										Drawn by	DRAWING NUMBER	
										JV		
										Checked by		
										GA		
										1011		



North Elevation



West Elevation



Rev	Description	Date

CODE	SUITABILITY DESCRIPTION
STATUS	PURPOSE OF ISSUE

Gartwork Architecture Ltd

PROJECT
2 Pitt St, Radcliffe,
Manchester M26 3TF

TITLE
Existing North and West
Elevation

CLIENT
Allsee Technologies
Limited

DRAWN BY JV	CHECKED BY GA	DATE 2025/12/20
SCALE (@ A1) 1 : 100		PROJECT NUMBER
DRAWING NUMBER 1012		REV