


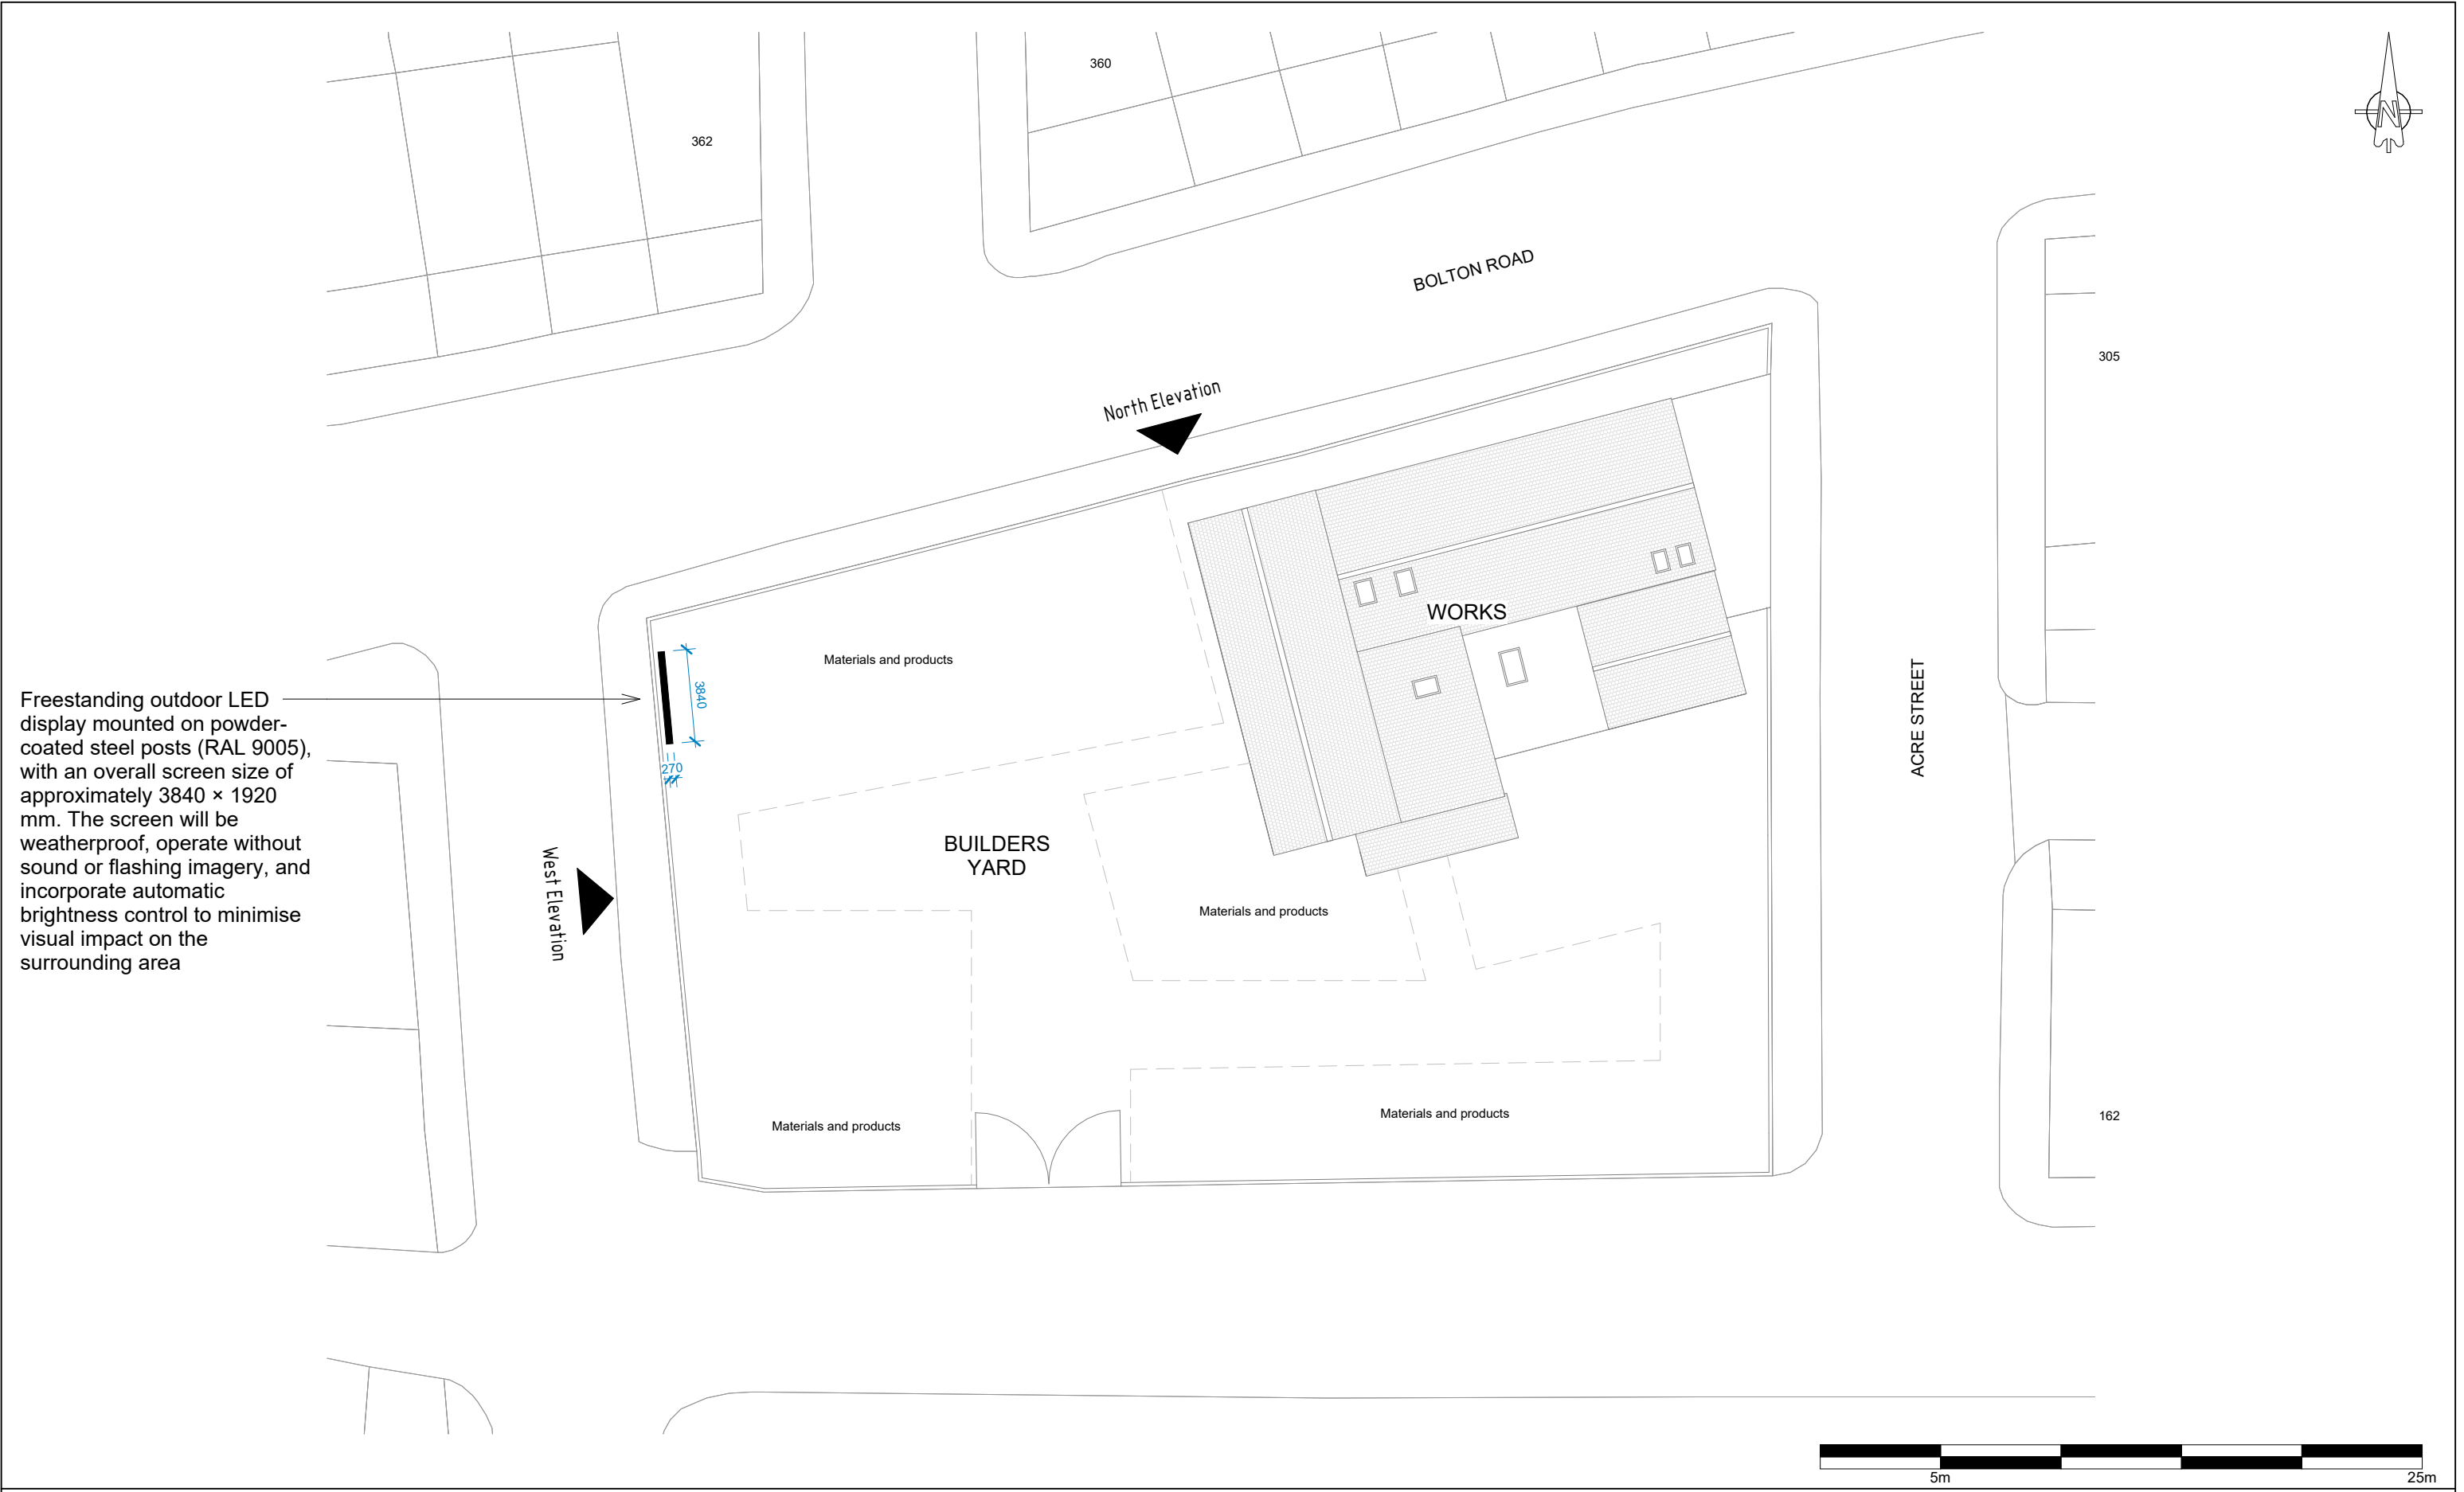

	No.	Description	Date	Gartwork Architecture Ltd				PROJECT		CLIENT		
								2 Pitt St, Radcliffe, Manchester M26 3TF		Allsee Technologies Limited		
								SHEET		Date 2025/12/20		Project number
				Drawn by JV		DRAWING NUMBER				2011		
				Checked by GA								



North Elevation



West Elevation



Rev	Description	Date

CODE	SUITABILITY DESCRIPTION
STATUS	PURPOSE OF ISSUE

Gartwork Architecture Ltd

PROJECT
2 Pitt St, Radcliffe,
Manchester M26 3TF

TITLE
Proposed North and West
Elevation

CLIENT
Allsee Technologies
Limited

DRAWN BY JV	CHECKED BY GA	DATE 2025/12/20
SCALE (@ A1) 1 : 100	PROJECT NUMBER	
DRAWING NUMBER 2012	REV	