



Revision	Date	By	Chk.
-- First Issue	11.07.23	EY	PT

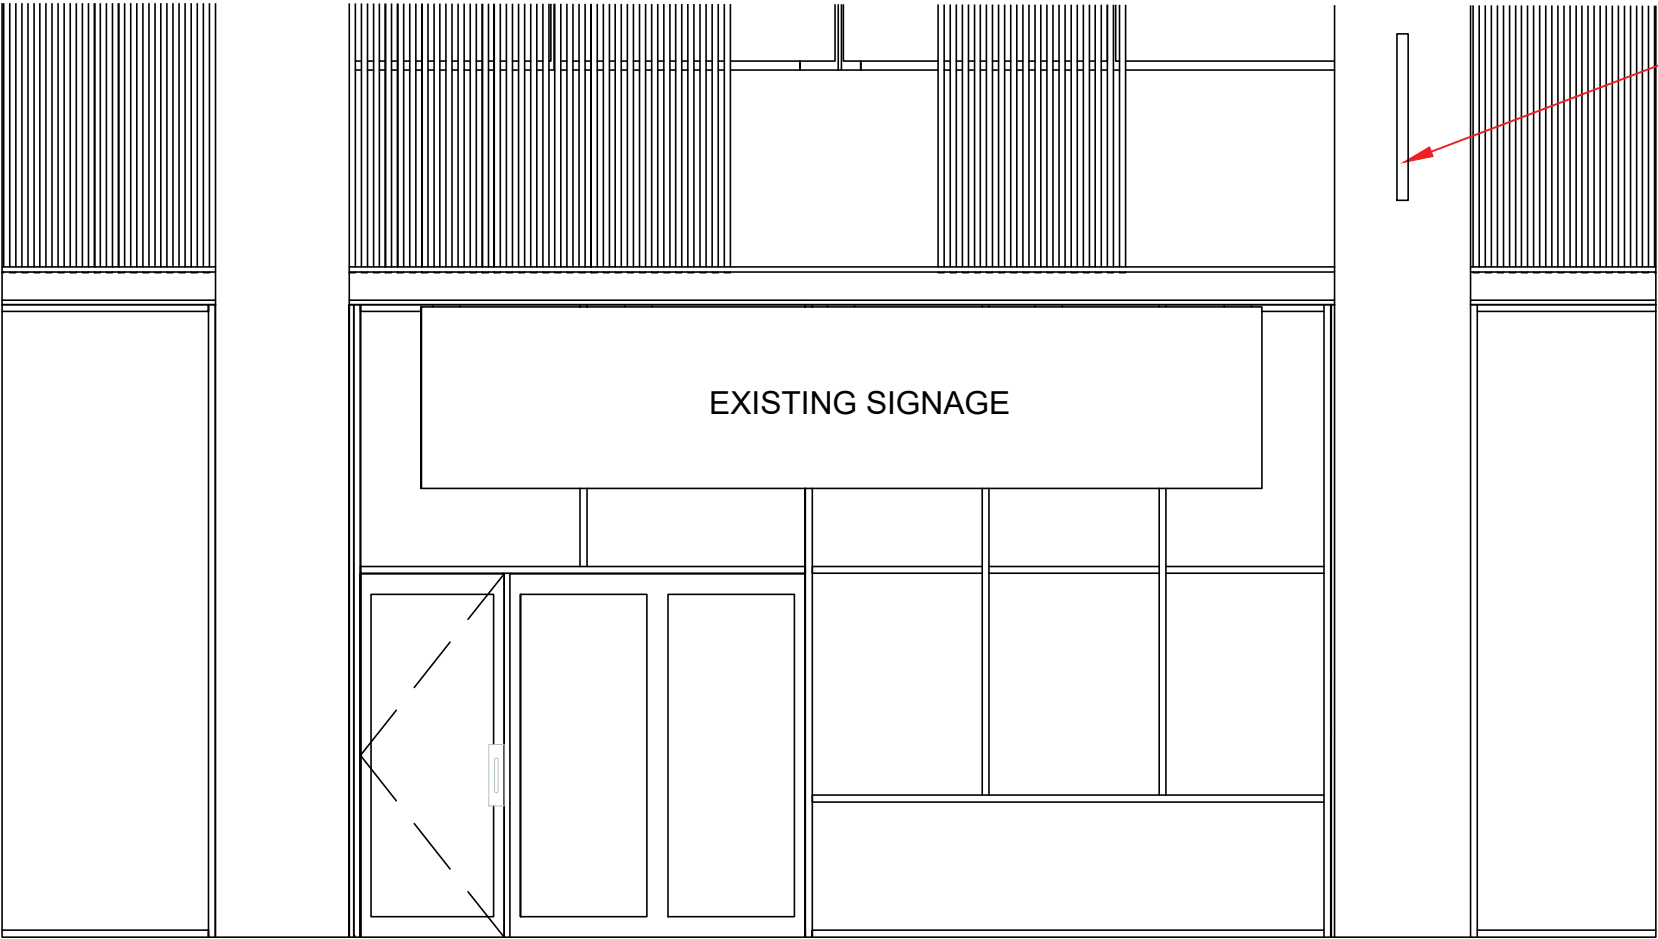


01 EXISTING SHOPFRONT
1:25@A1 / 1:50@A3

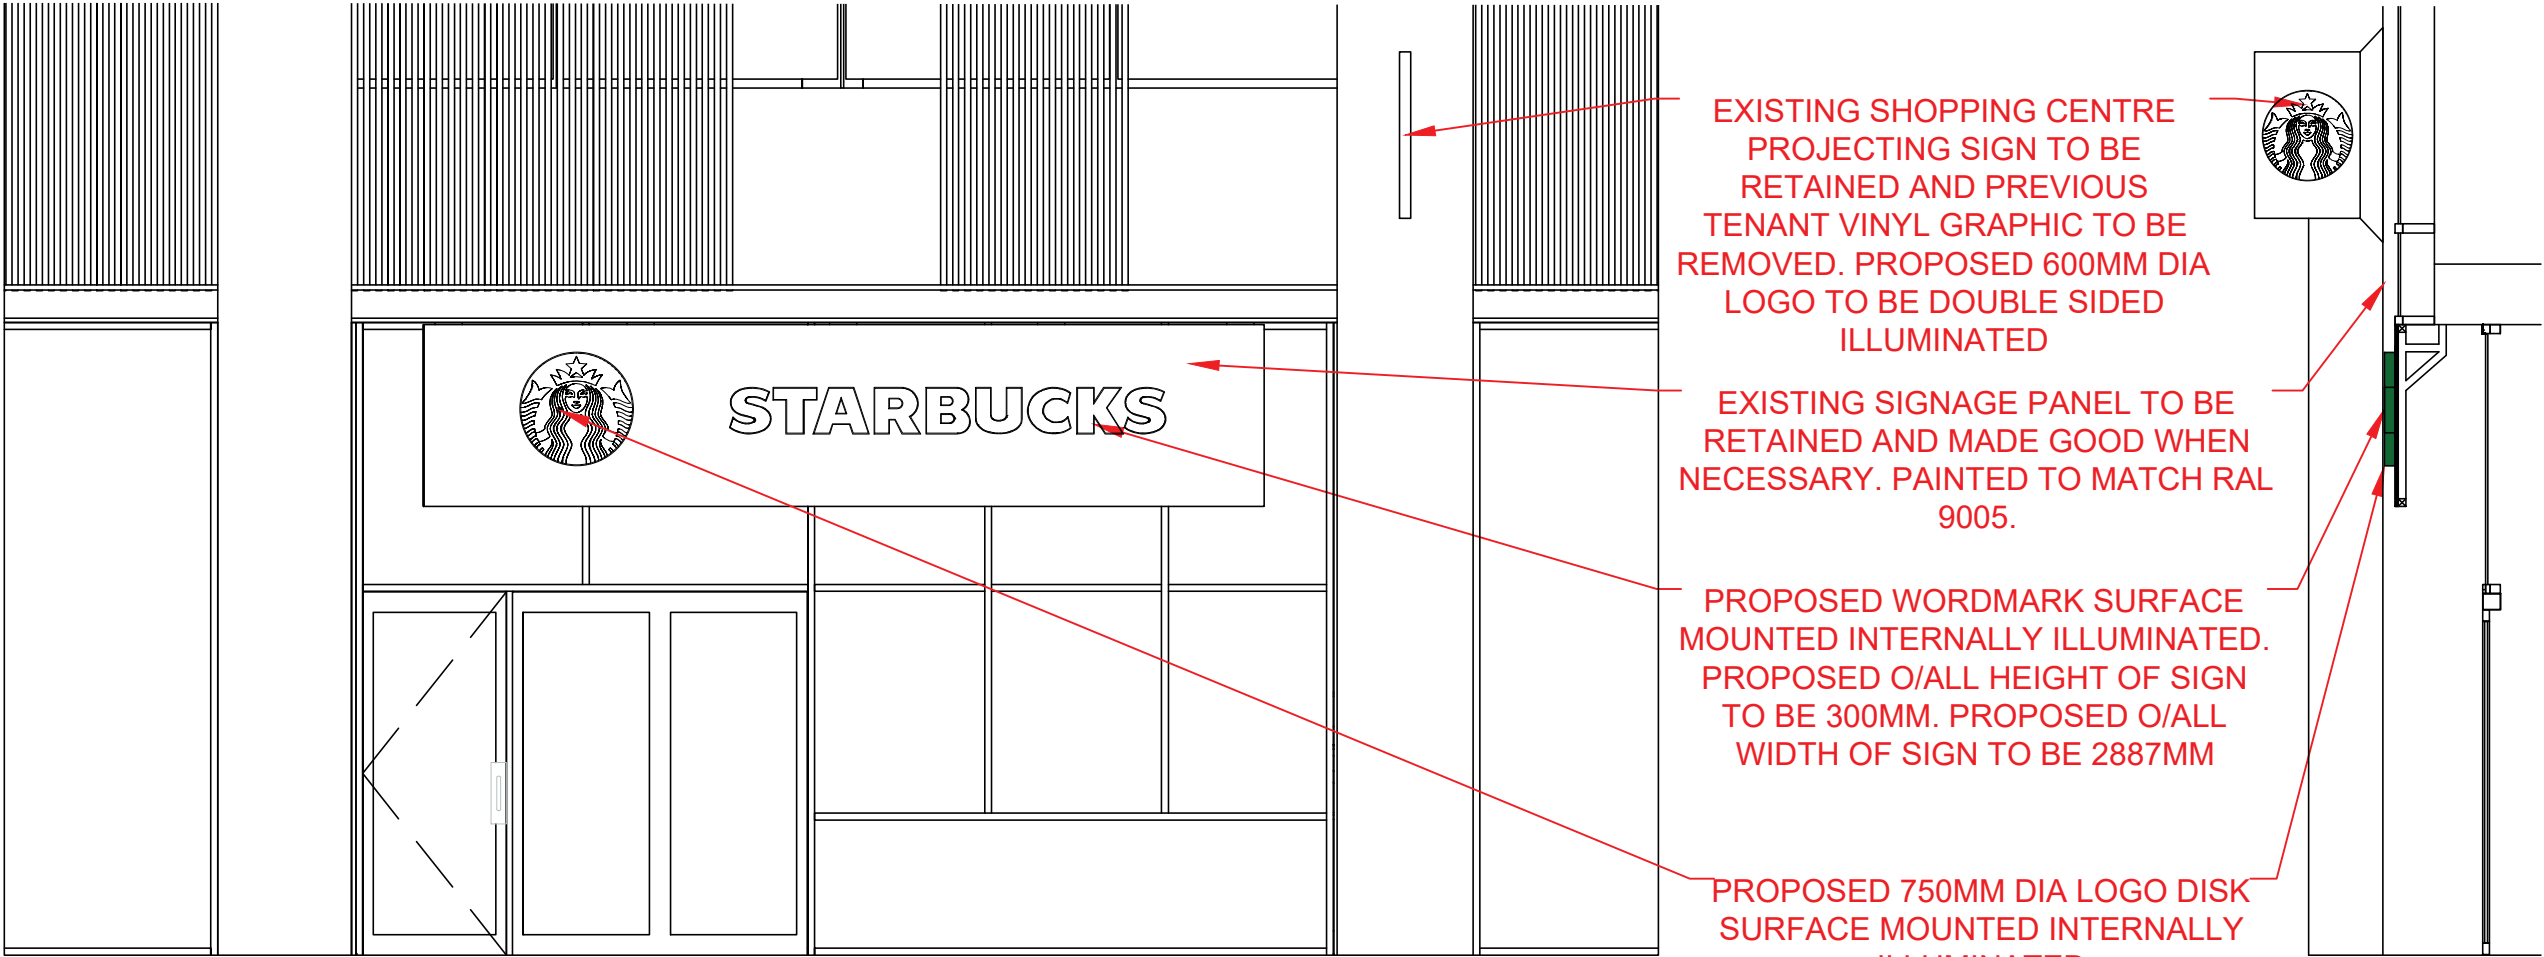

01 PROPOSED SHOPFRONT
1:25@A1 / 1:50@A3

01 PROPOSED SECTION
1:25@A1 / 1:50@A3

 

Status	PLANNING		
Client			
Starbucks Project Number	99821-001	Store Number	78963
Architect			
Project Title	UNIT B11 THE ROCK SHOPPING CENTRE, BURY, MANCHESTER		
Drawing Title	EXISTING & PROPOSED SHOPFRONT ELEVATION & SECTION		
Project Number	151-SB	Drawing Number	102
Drawn	EY	Checked	PT
Scale	AS SHOWN@A3	Date	11.07.2023
Revision			
--			
The content of this drawing is the property of RPM Consult and may not be copied in whole or part without formal consent.			