



	Revision	Date	By	Chk
--	First Issue	11.07.23	EY	PT

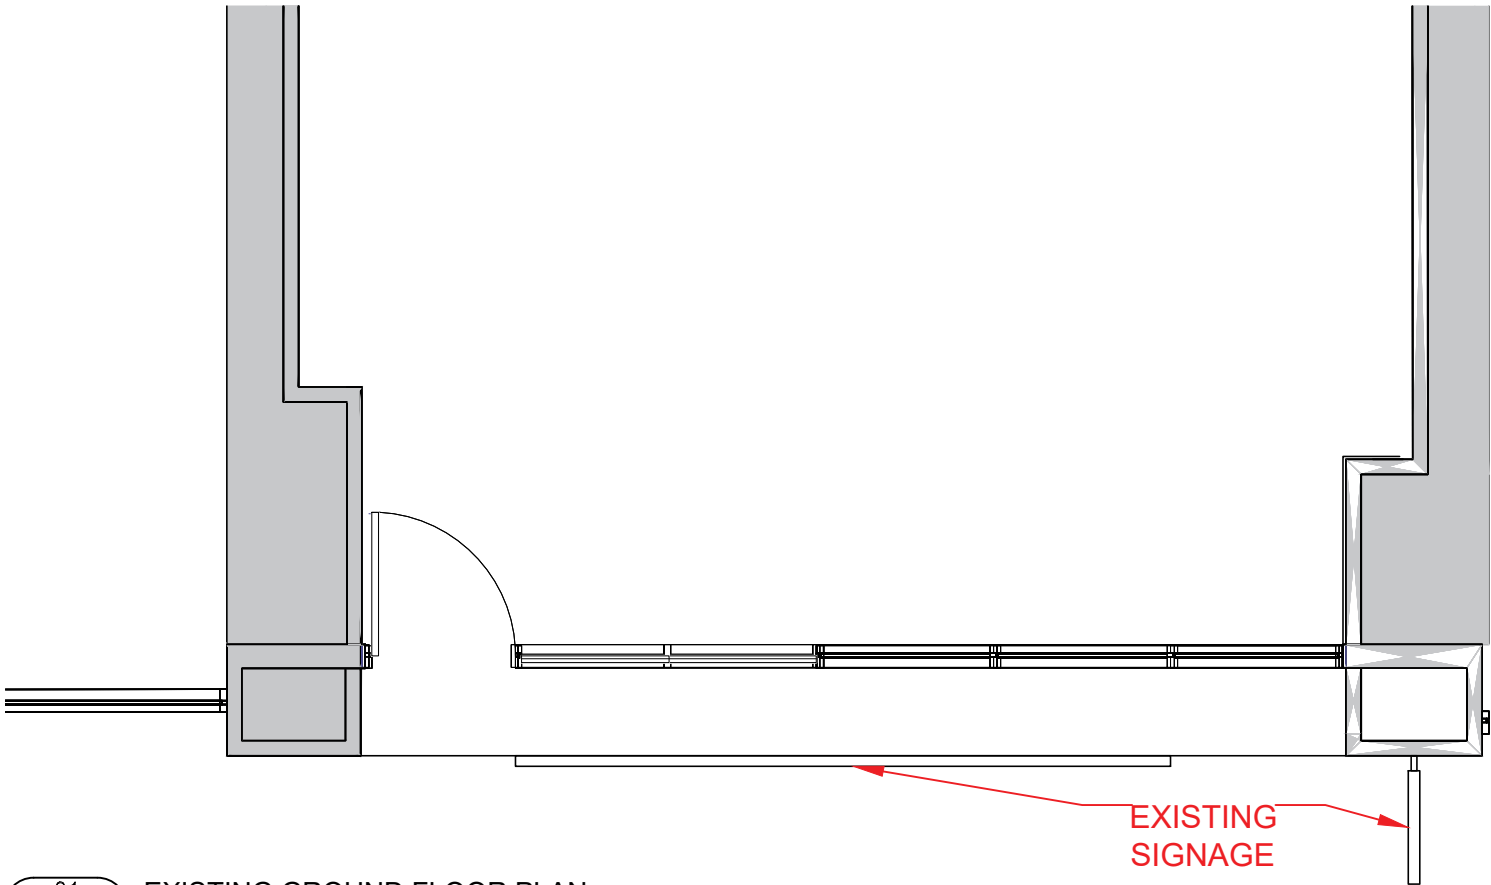



01 EXISTING GROUND FLOOR PLAN
1:25@A1 / 1:50@A3

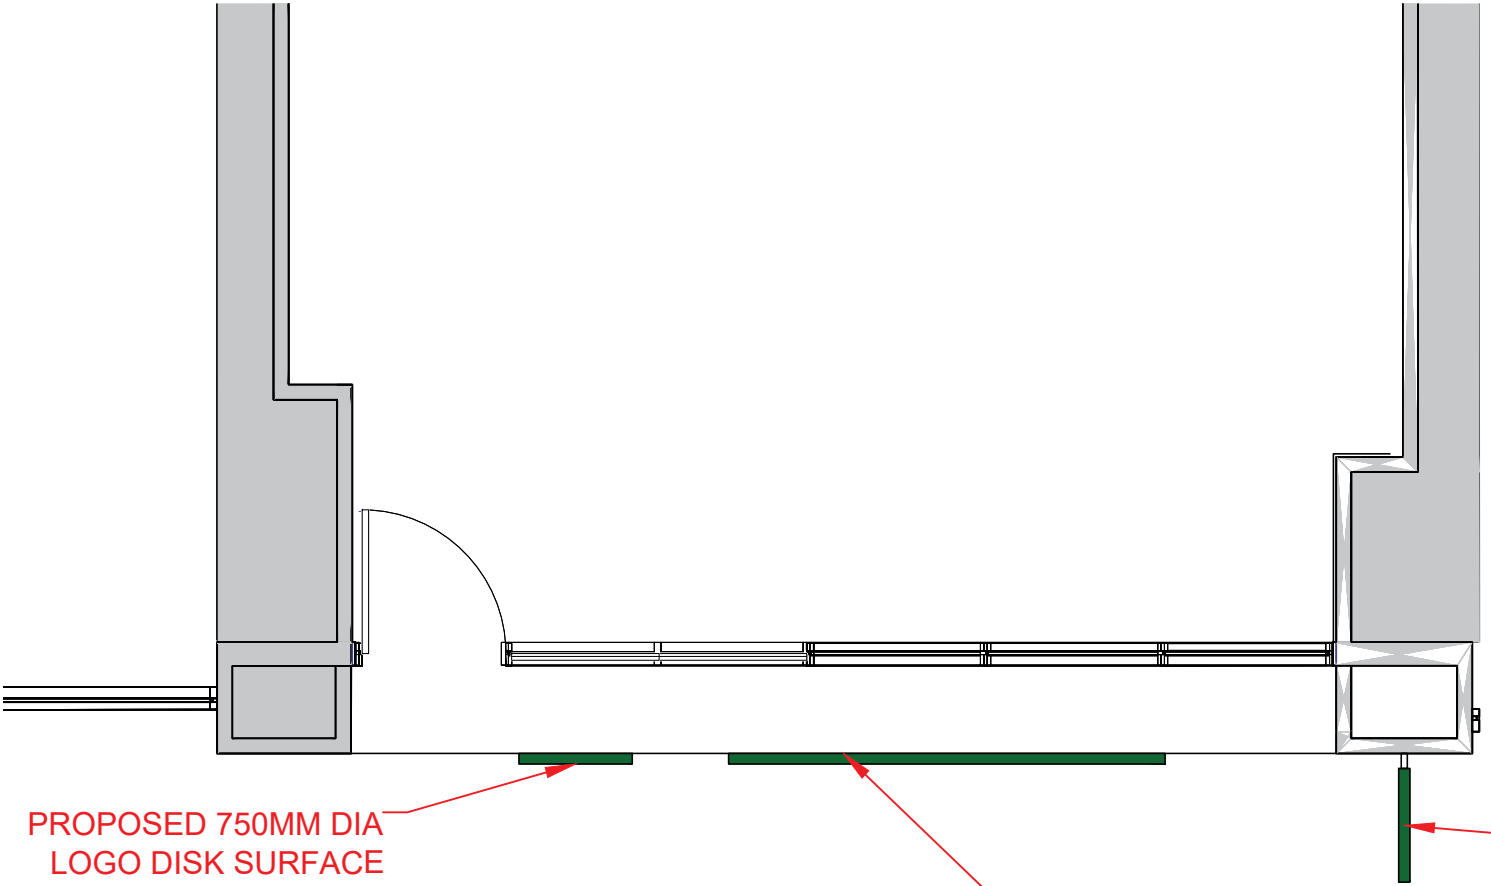

PROPOSED 750MM DIA
LOGO DISK SURFACE
MOUNTED INTERNALLY
ILLUMINATED

PROPOSED WORDMARK SURFACE MOUNTED
INTERNALLY ILLUMINATED. PROPOSED O/ALL
HEIGHT OF SIGN TO BE 300MM. PROPOSED O/ALL
WIDTH OF SIGN TO BE 2887MM

02 PROPOSED GROUND FLOOR PLAN
1:25@A1 / 1:50@A3

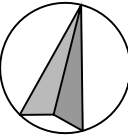 

Status	PLANNING		
Client			
Starbucks Project Number	99821-001	Store Number	78963
Architect			
Project Title	UNIT B11 THE ROCK SHOPPING CENTRE, BURY, MANCHESTER		
Drawing Title	EXISTING & PROPOSED FLOOR PLAN		
Project Number	151SB	Drawing Number	101
Drawn	EY	Checked	PT
Scale	AS SHOWN@A3	Date	11.07.2023
The content of this drawing is the property of RPM Consult and may not be copied in whole or part without formal consent.			