




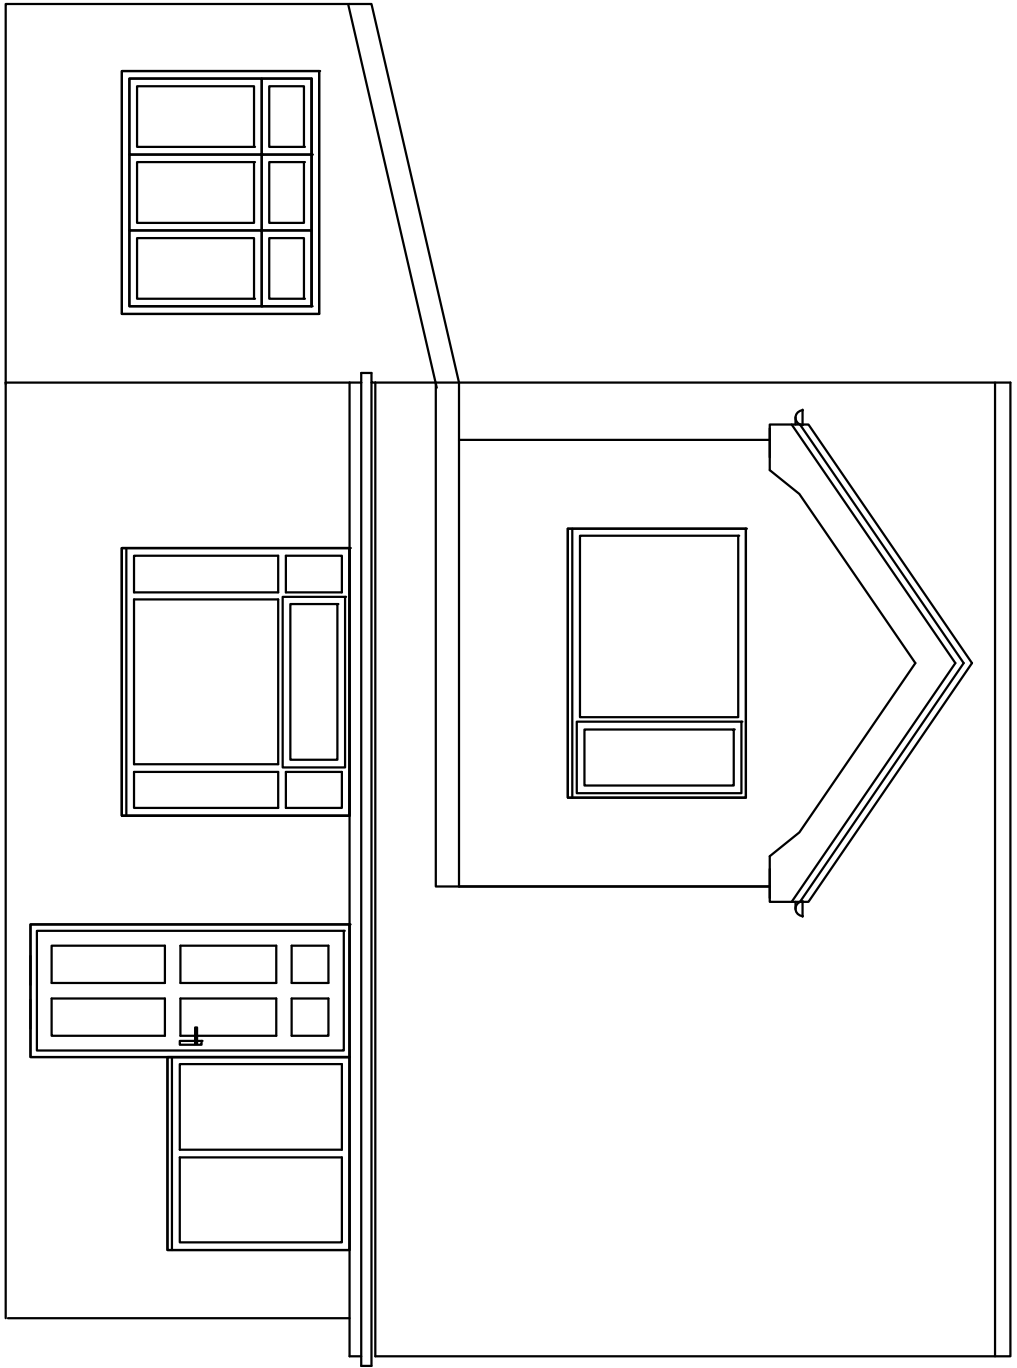


Existing Front Elevation
1:50

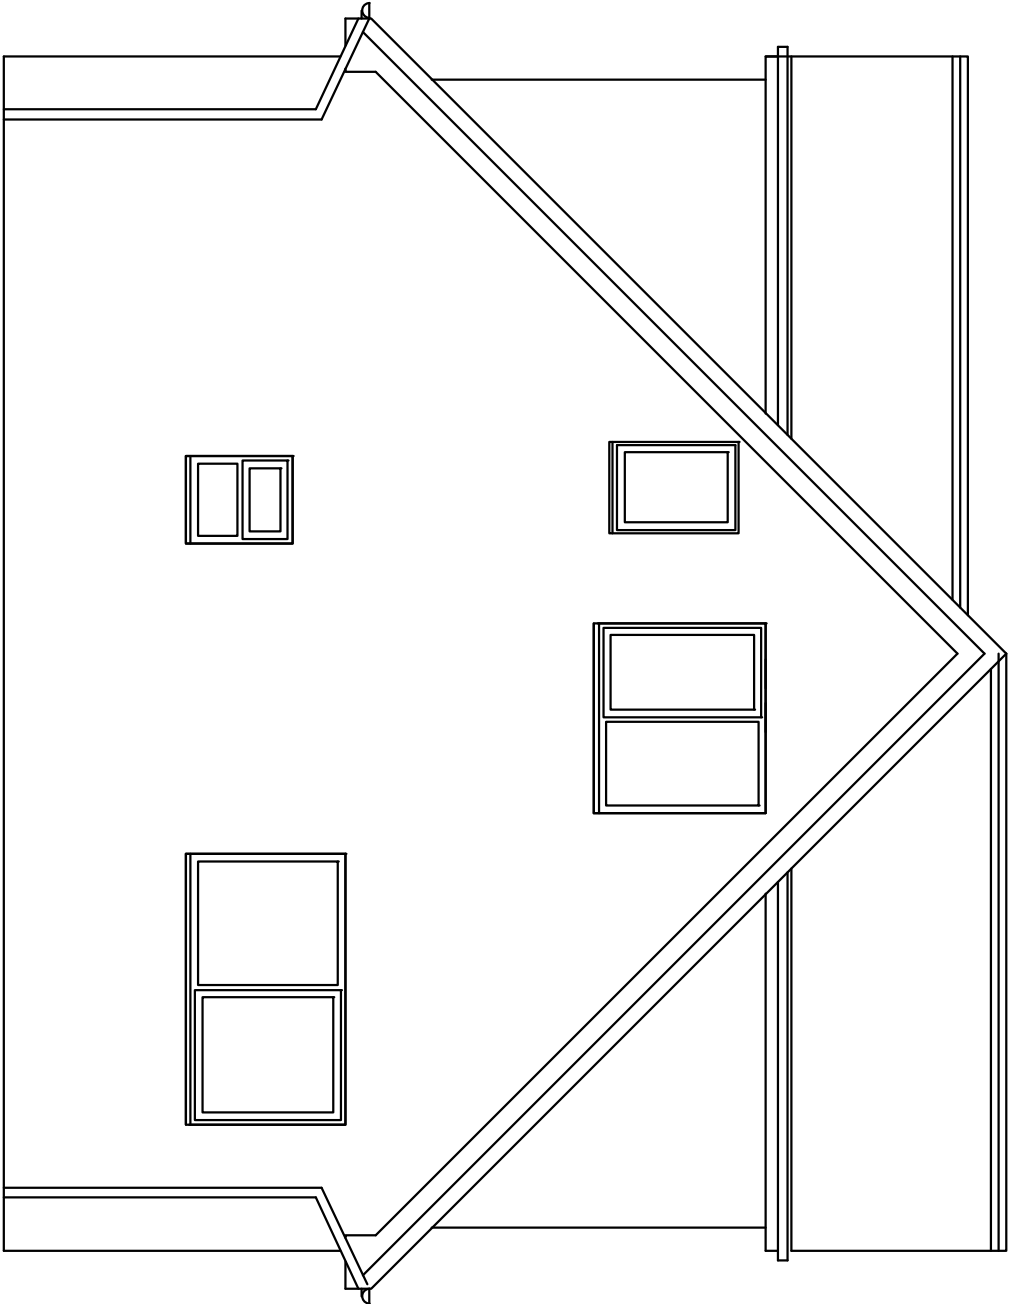


Existing Side Elevation
1:50

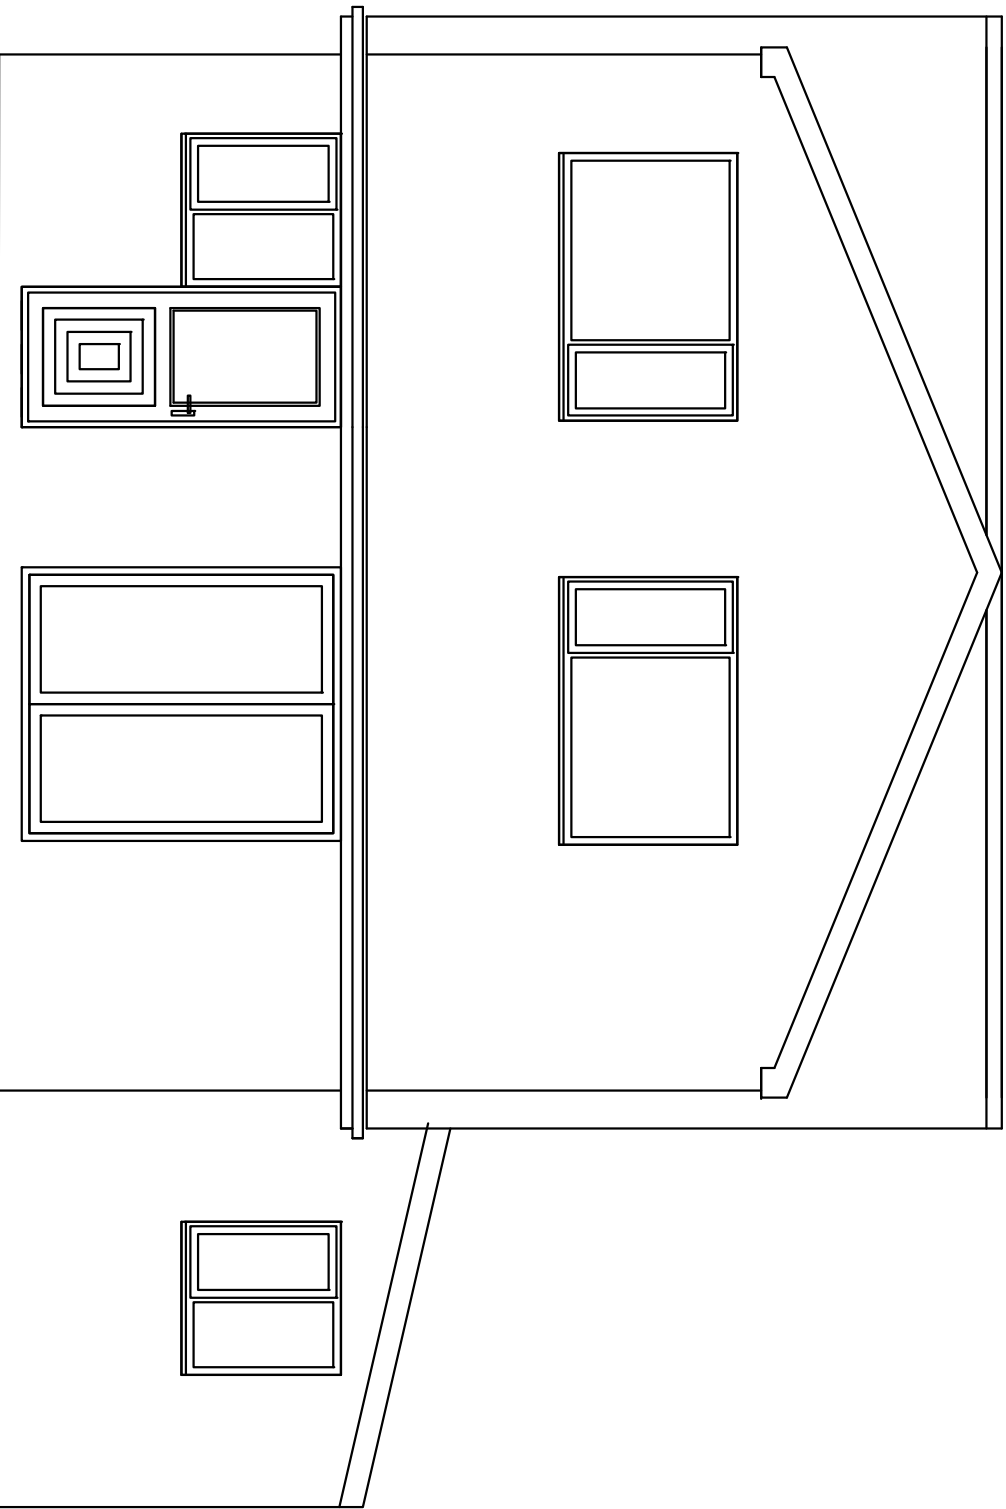


Existing Rear Elevation
1:50

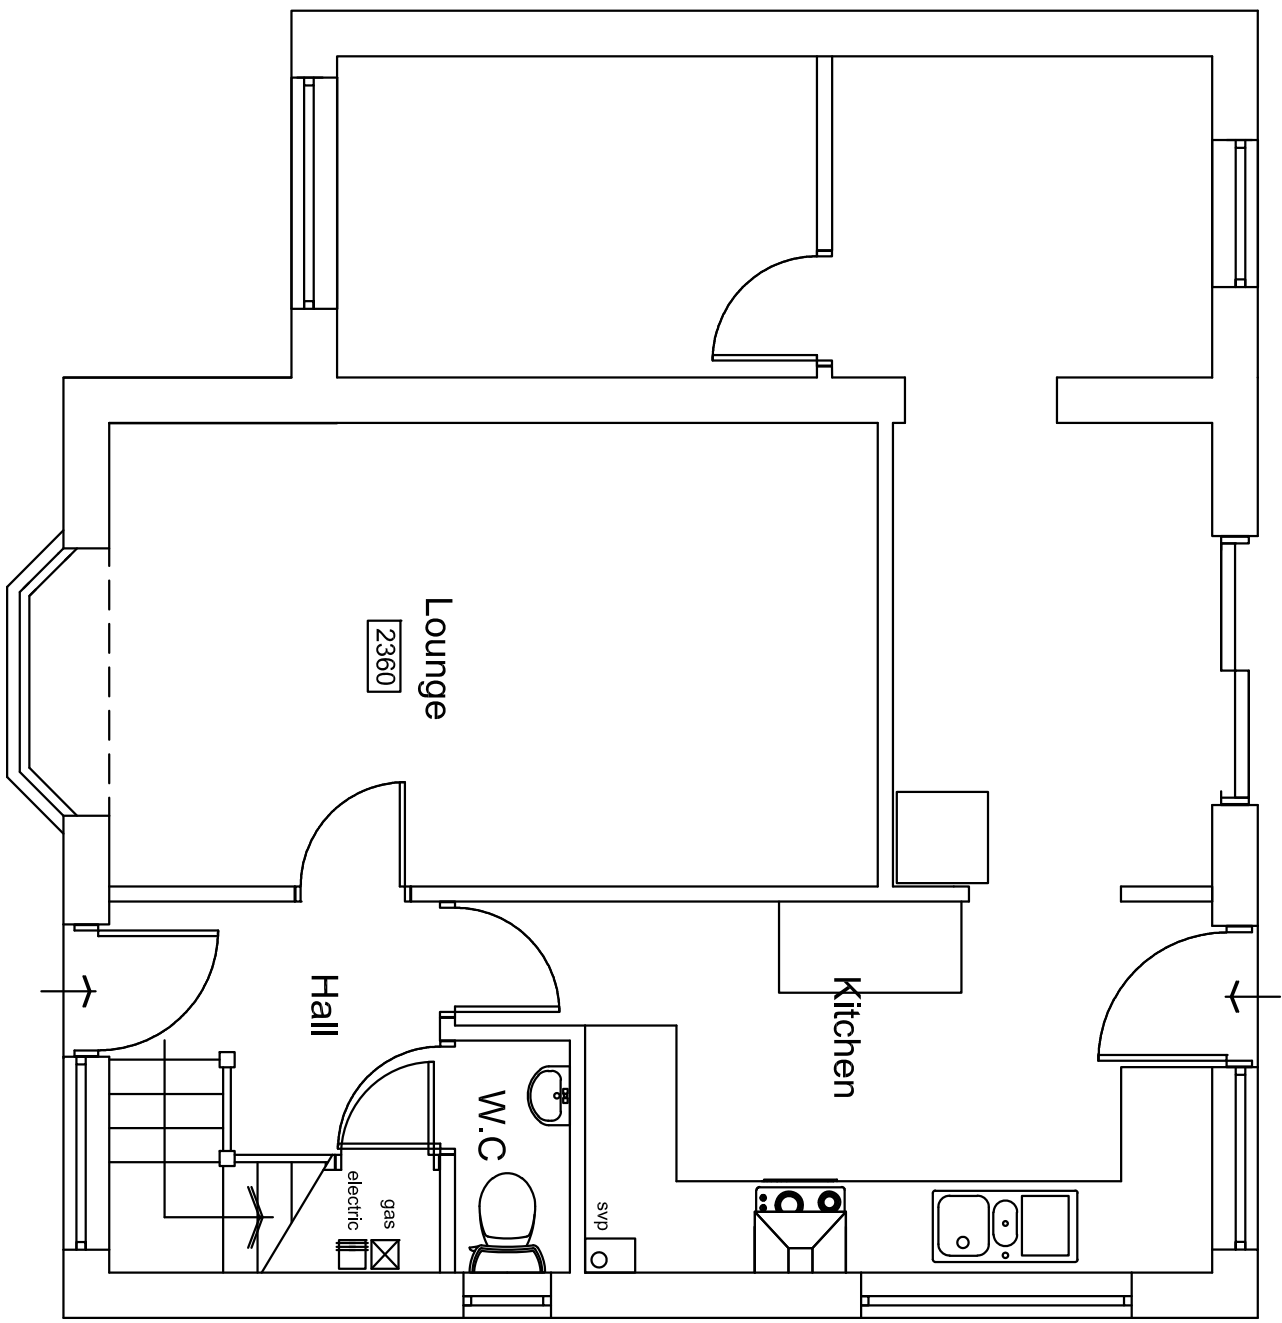

Existing Ground Floor Plan
1:50

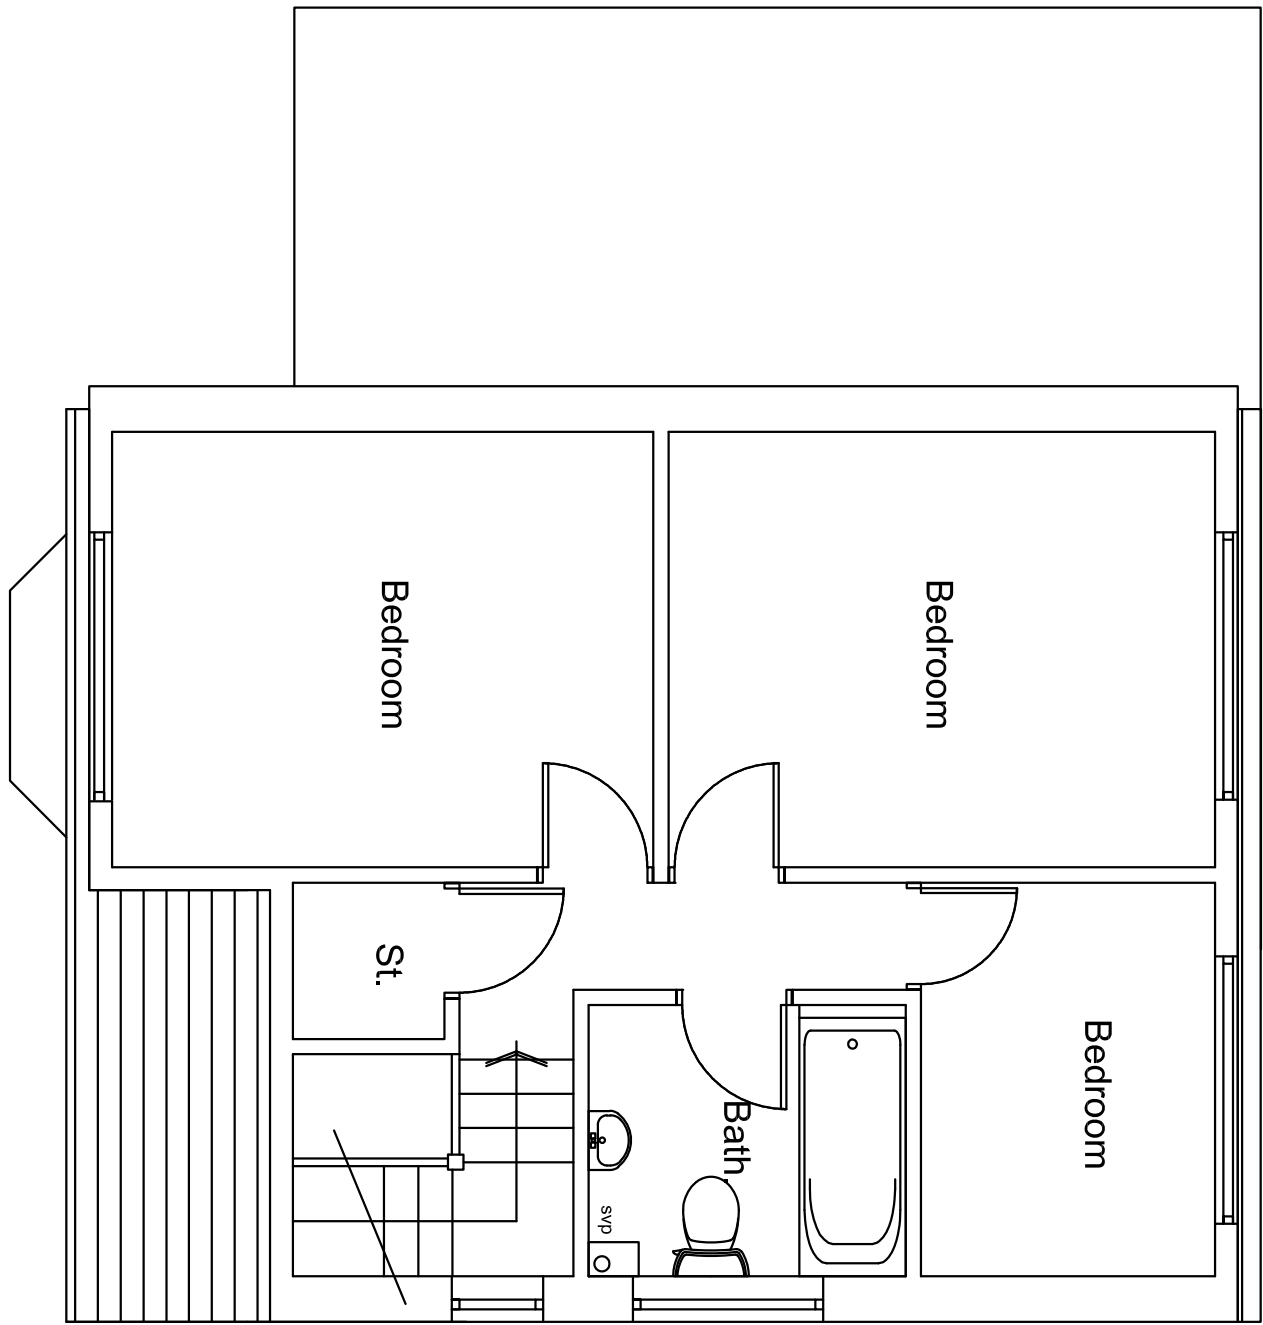

Existing First Floor Plan
1:50

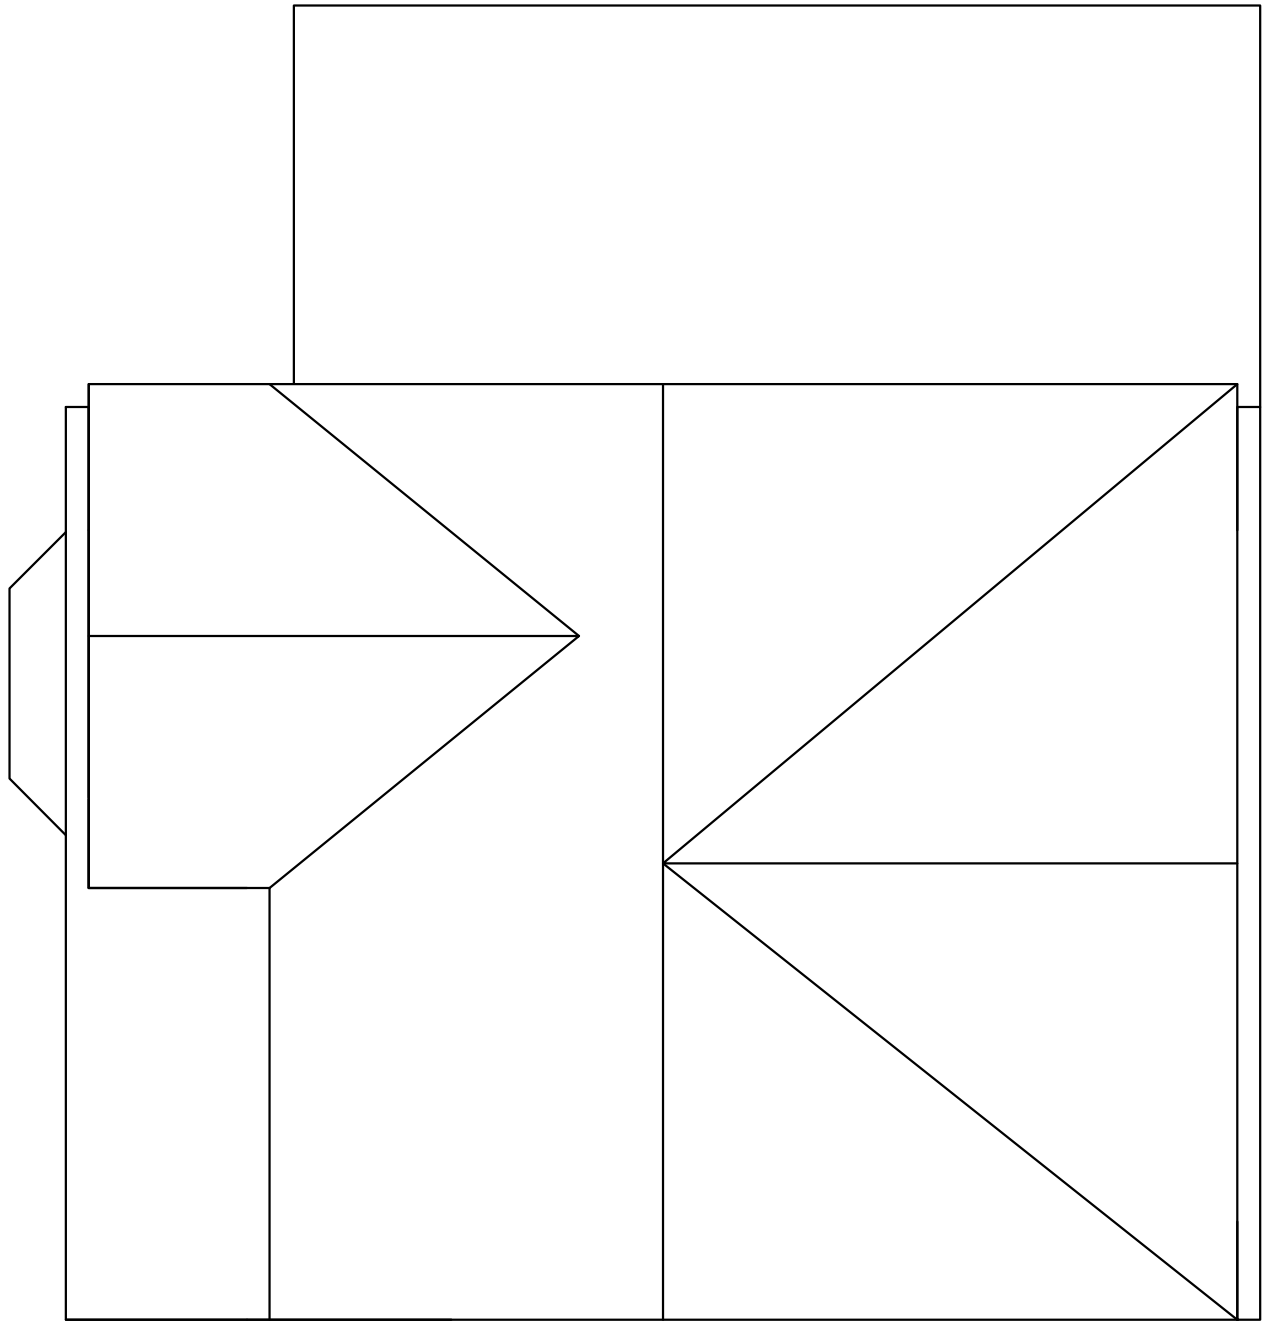

Existing Roof Plan
1:50



Existing Site Location Plan
1:1250

P1: Planning Submission					02.08.20
Revisions:					
Client: Mr R White					
19 Shipston Close, Walshaw, Bury BL8 1QH					
Project: Single Store Rear Extension					
Title: Existing Plans & Elevations					
Dwg No:	GH_001 / 01	Revision:	P1	Date:	Aug'20
Scale:	As Shown @ A1				
Planning Application Submission					