






REAR ELEVATION

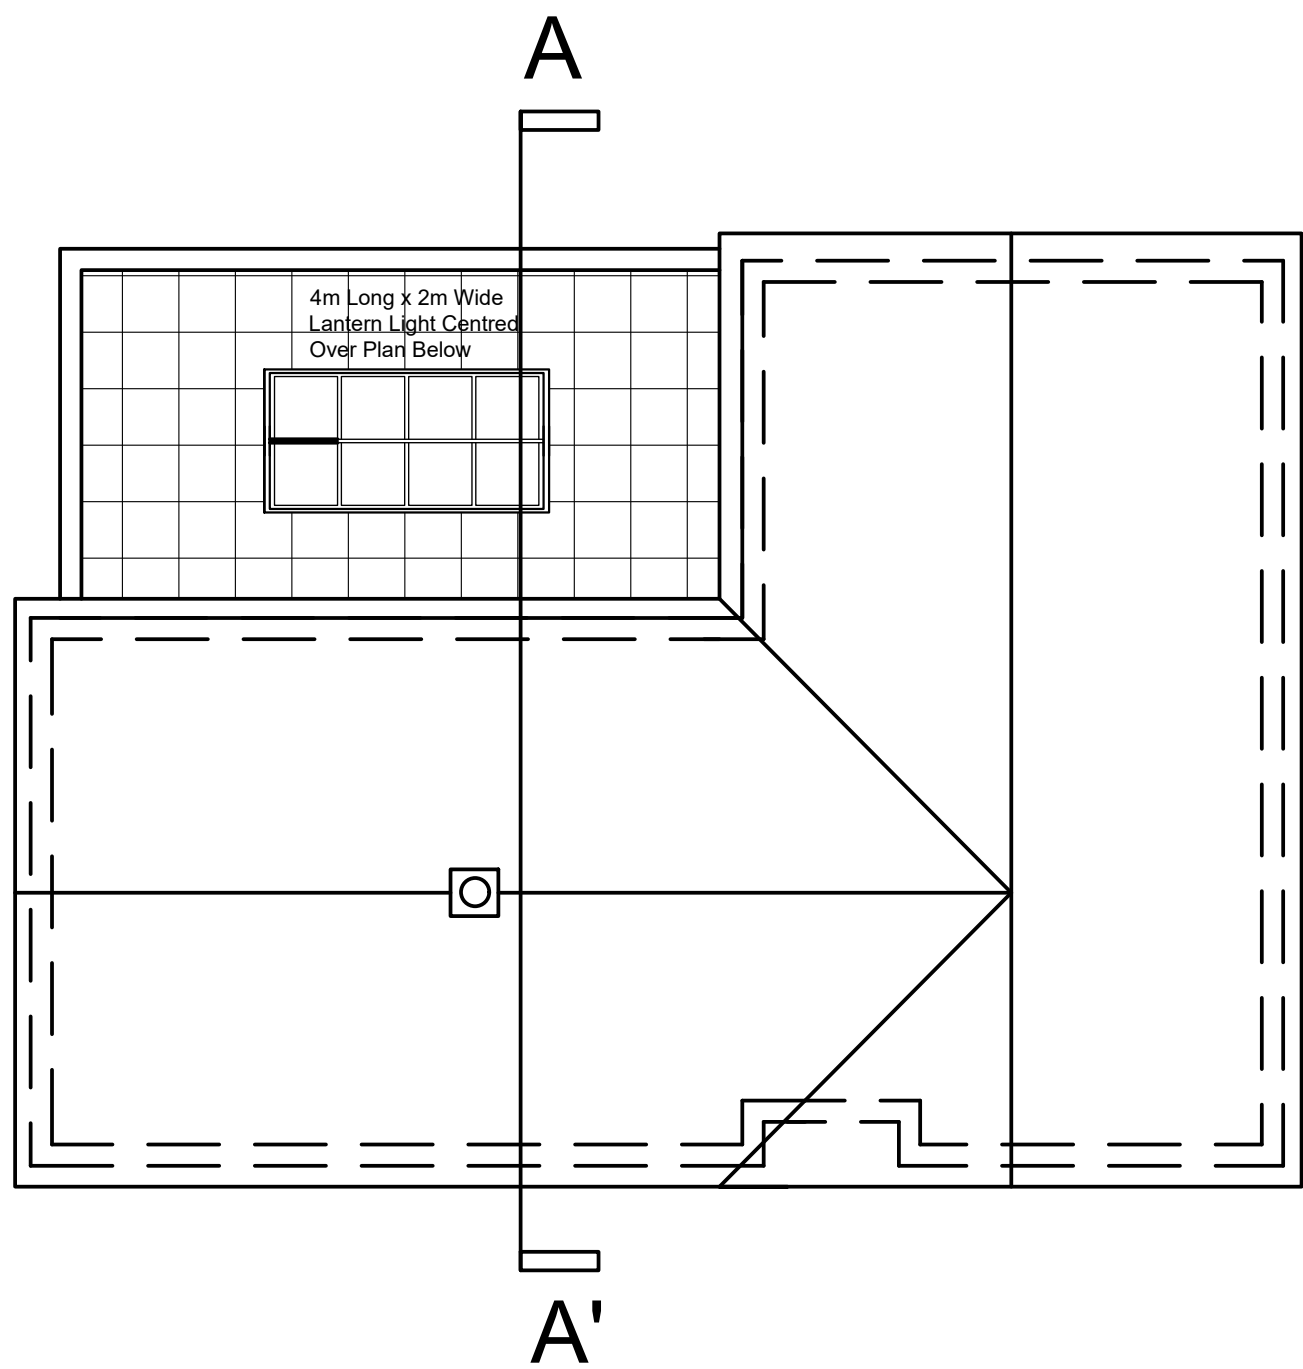

ROOF PLAN

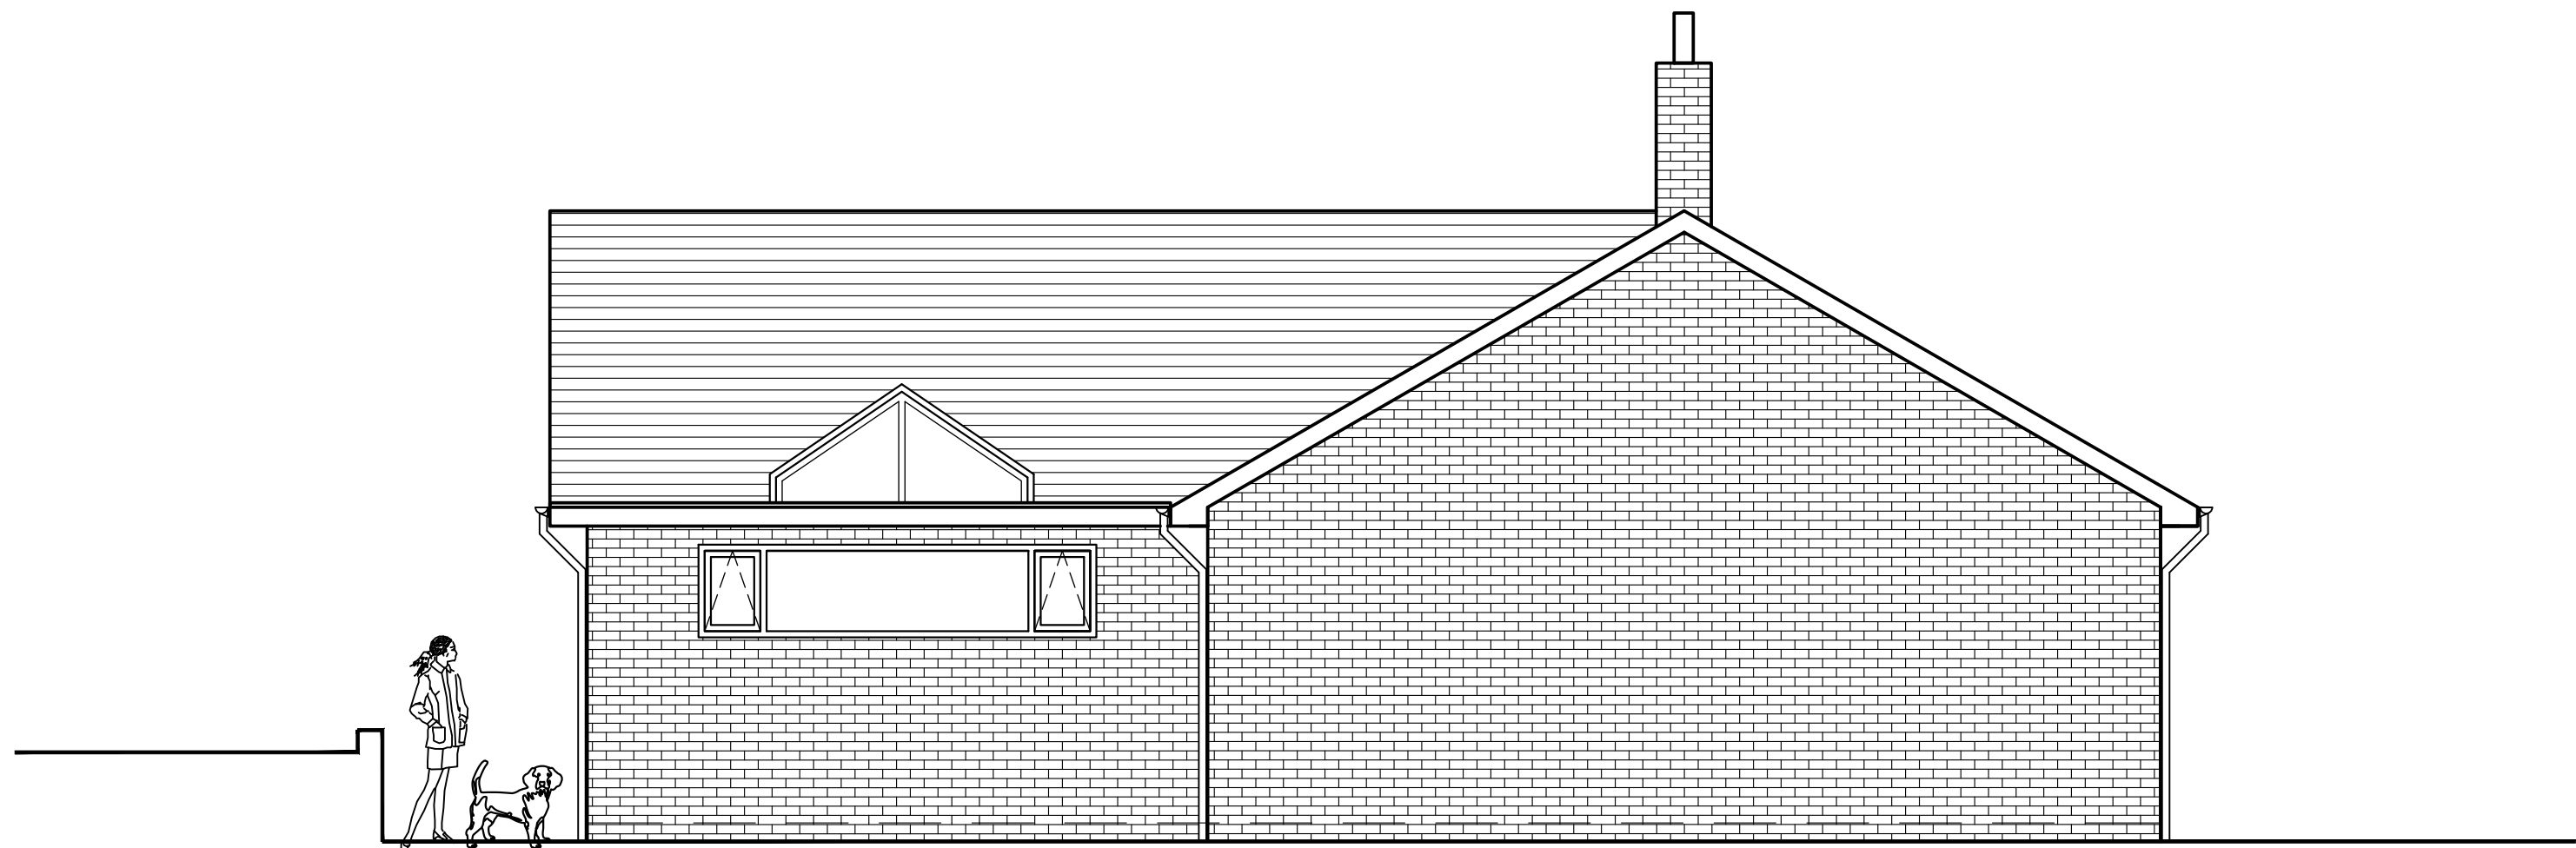

SIDE ELEVATION 1

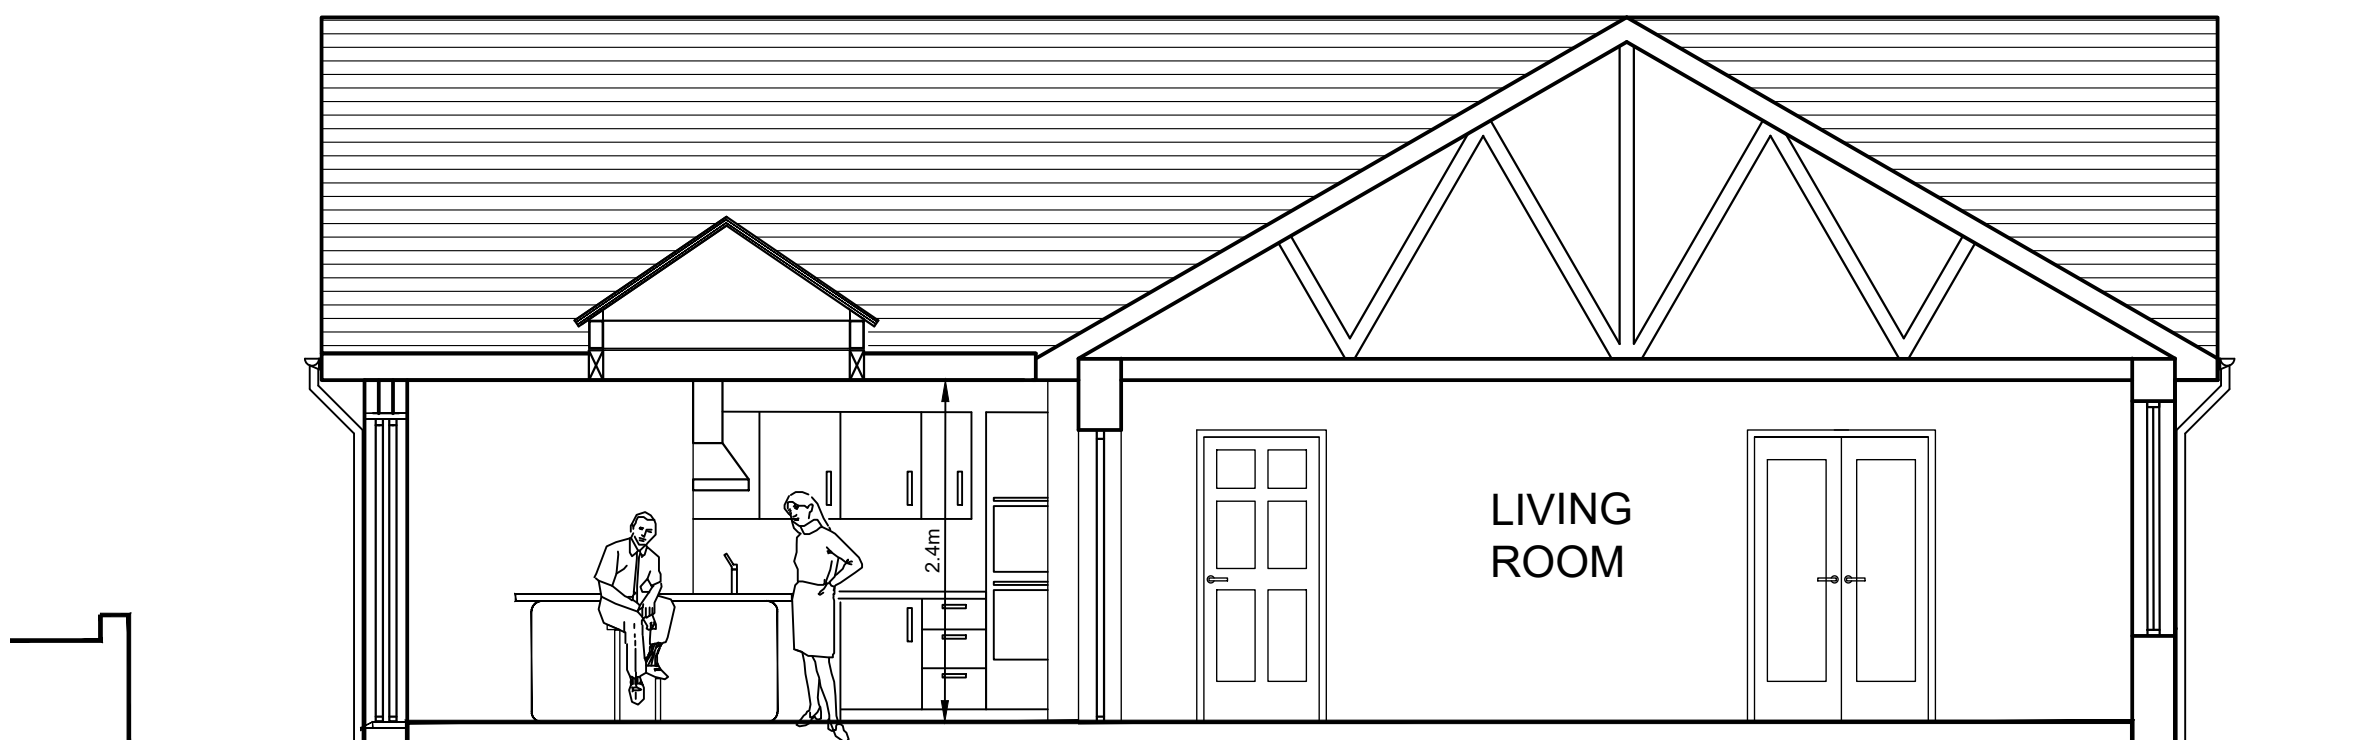

CROSS SECTION



SIDE ELEVATION 2

Copyright of this drawing is vested in BM Architectural and it must not be copied or reproduced without written consent. Plotted dimensions only are to be taken from this drawing. DO NOT SCALE OFF THIS DRAWING. If in doubt ask.

All contractors must visit the site and be responsible for taking and checking all dimensions relative to their work. BM Architectural are to be advised of any variation between intended and site conditions.

Electronic data drawings issued as 'read only' and should not be interpreted for measurement. All dimensions and levels should be 'read only' from these values stated in text, on the drawings.

REV: | DATE: | DETAILS:

BM ARCHITECTURAL DESIGNS,
APARTMENT 8,
224 GREAT CLOWES STREET,
SALFORD M7 2ZS

email- benjamin.maguire10@gmail.com

Project: PROPOSED REAR EXTENSION
AT 6 STANMORE COURT, HAWKSHAW,
BURY, BL8 4JQ

Title: PROPOSED LAYOUT- ELEVATIONS
AND ROOF PLAN

Client: MR JOHN HALL

Scale: 1:50@A1 Date: 04/ 2022 Drawn: BM

Status: PLANNING

Drawing no: BM/0422/STAN/PL4 Rev:

Architectural Design/ Planning/ Construction/ Building Regs