


Proposed Ground Floor

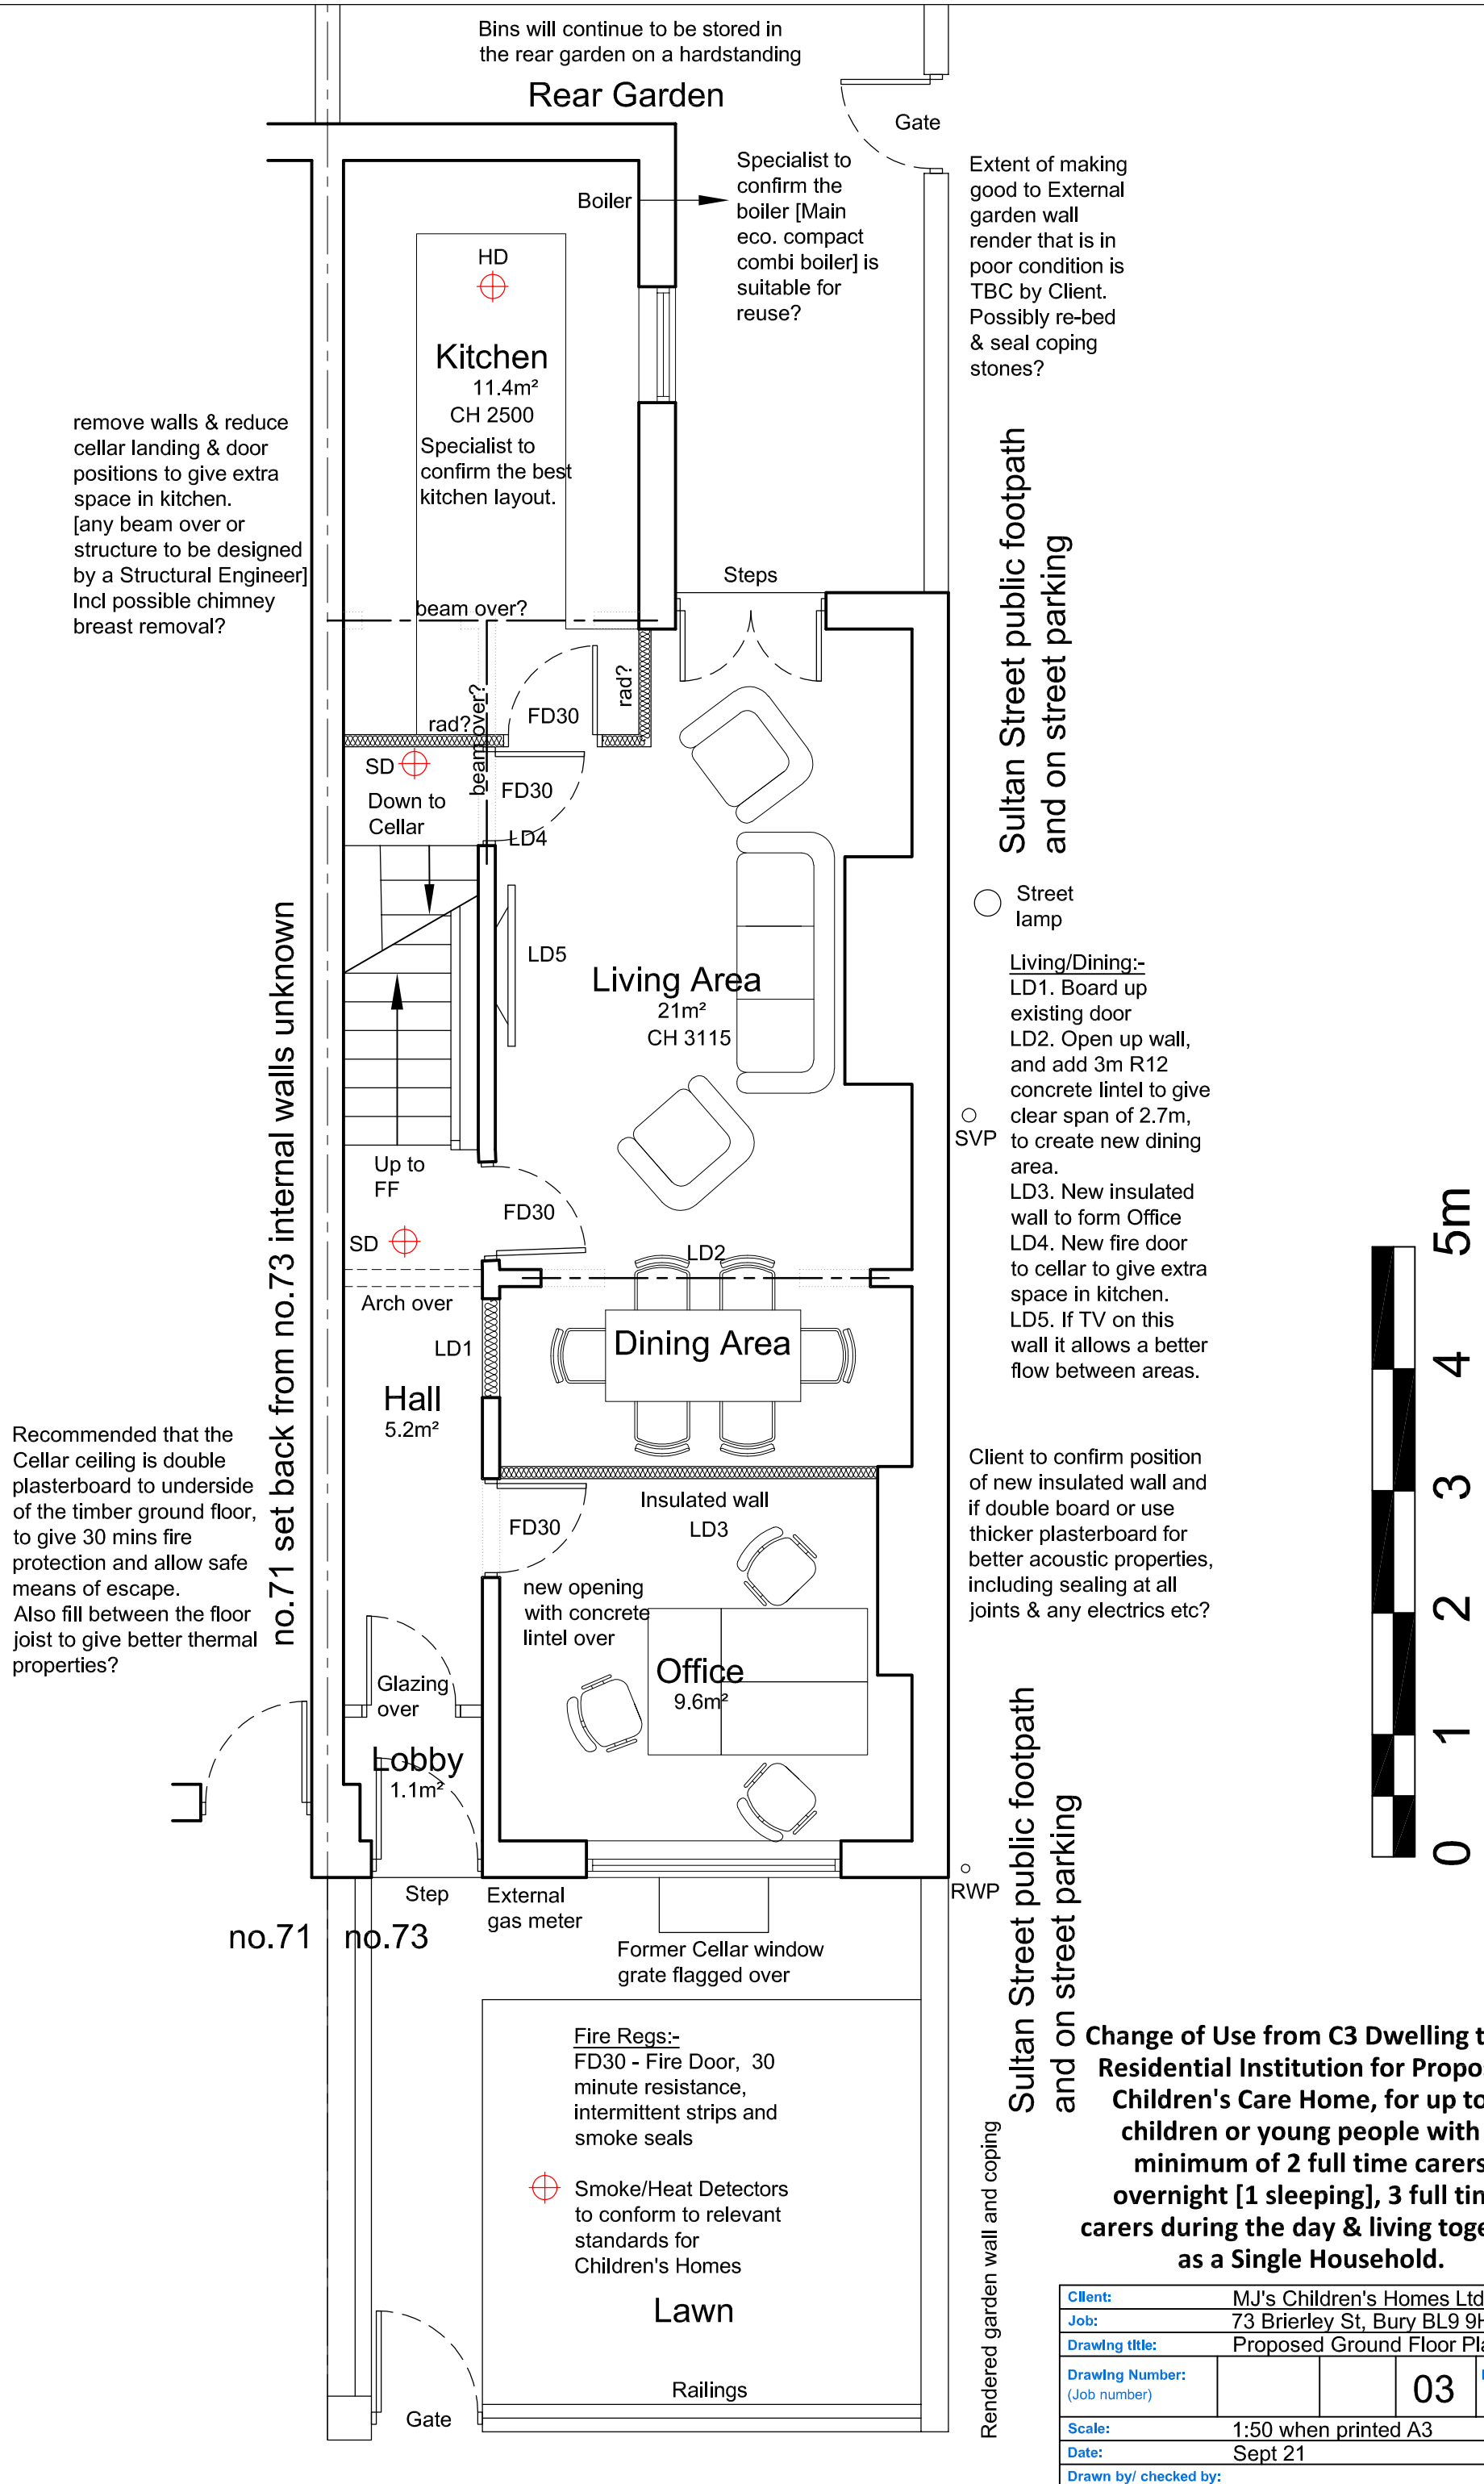

Client:	MJ's Children's Homes Ltd			
Job:	73 Brierley St, Bury BL9 9HW			
Drawing title:	Proposed Ground Floor Plan			
Drawing Number: (Job number)			03	Revision:
Scale:	1:50 when printed A3			
Date:	Sept 21			
Drawn by/ checked by:				