
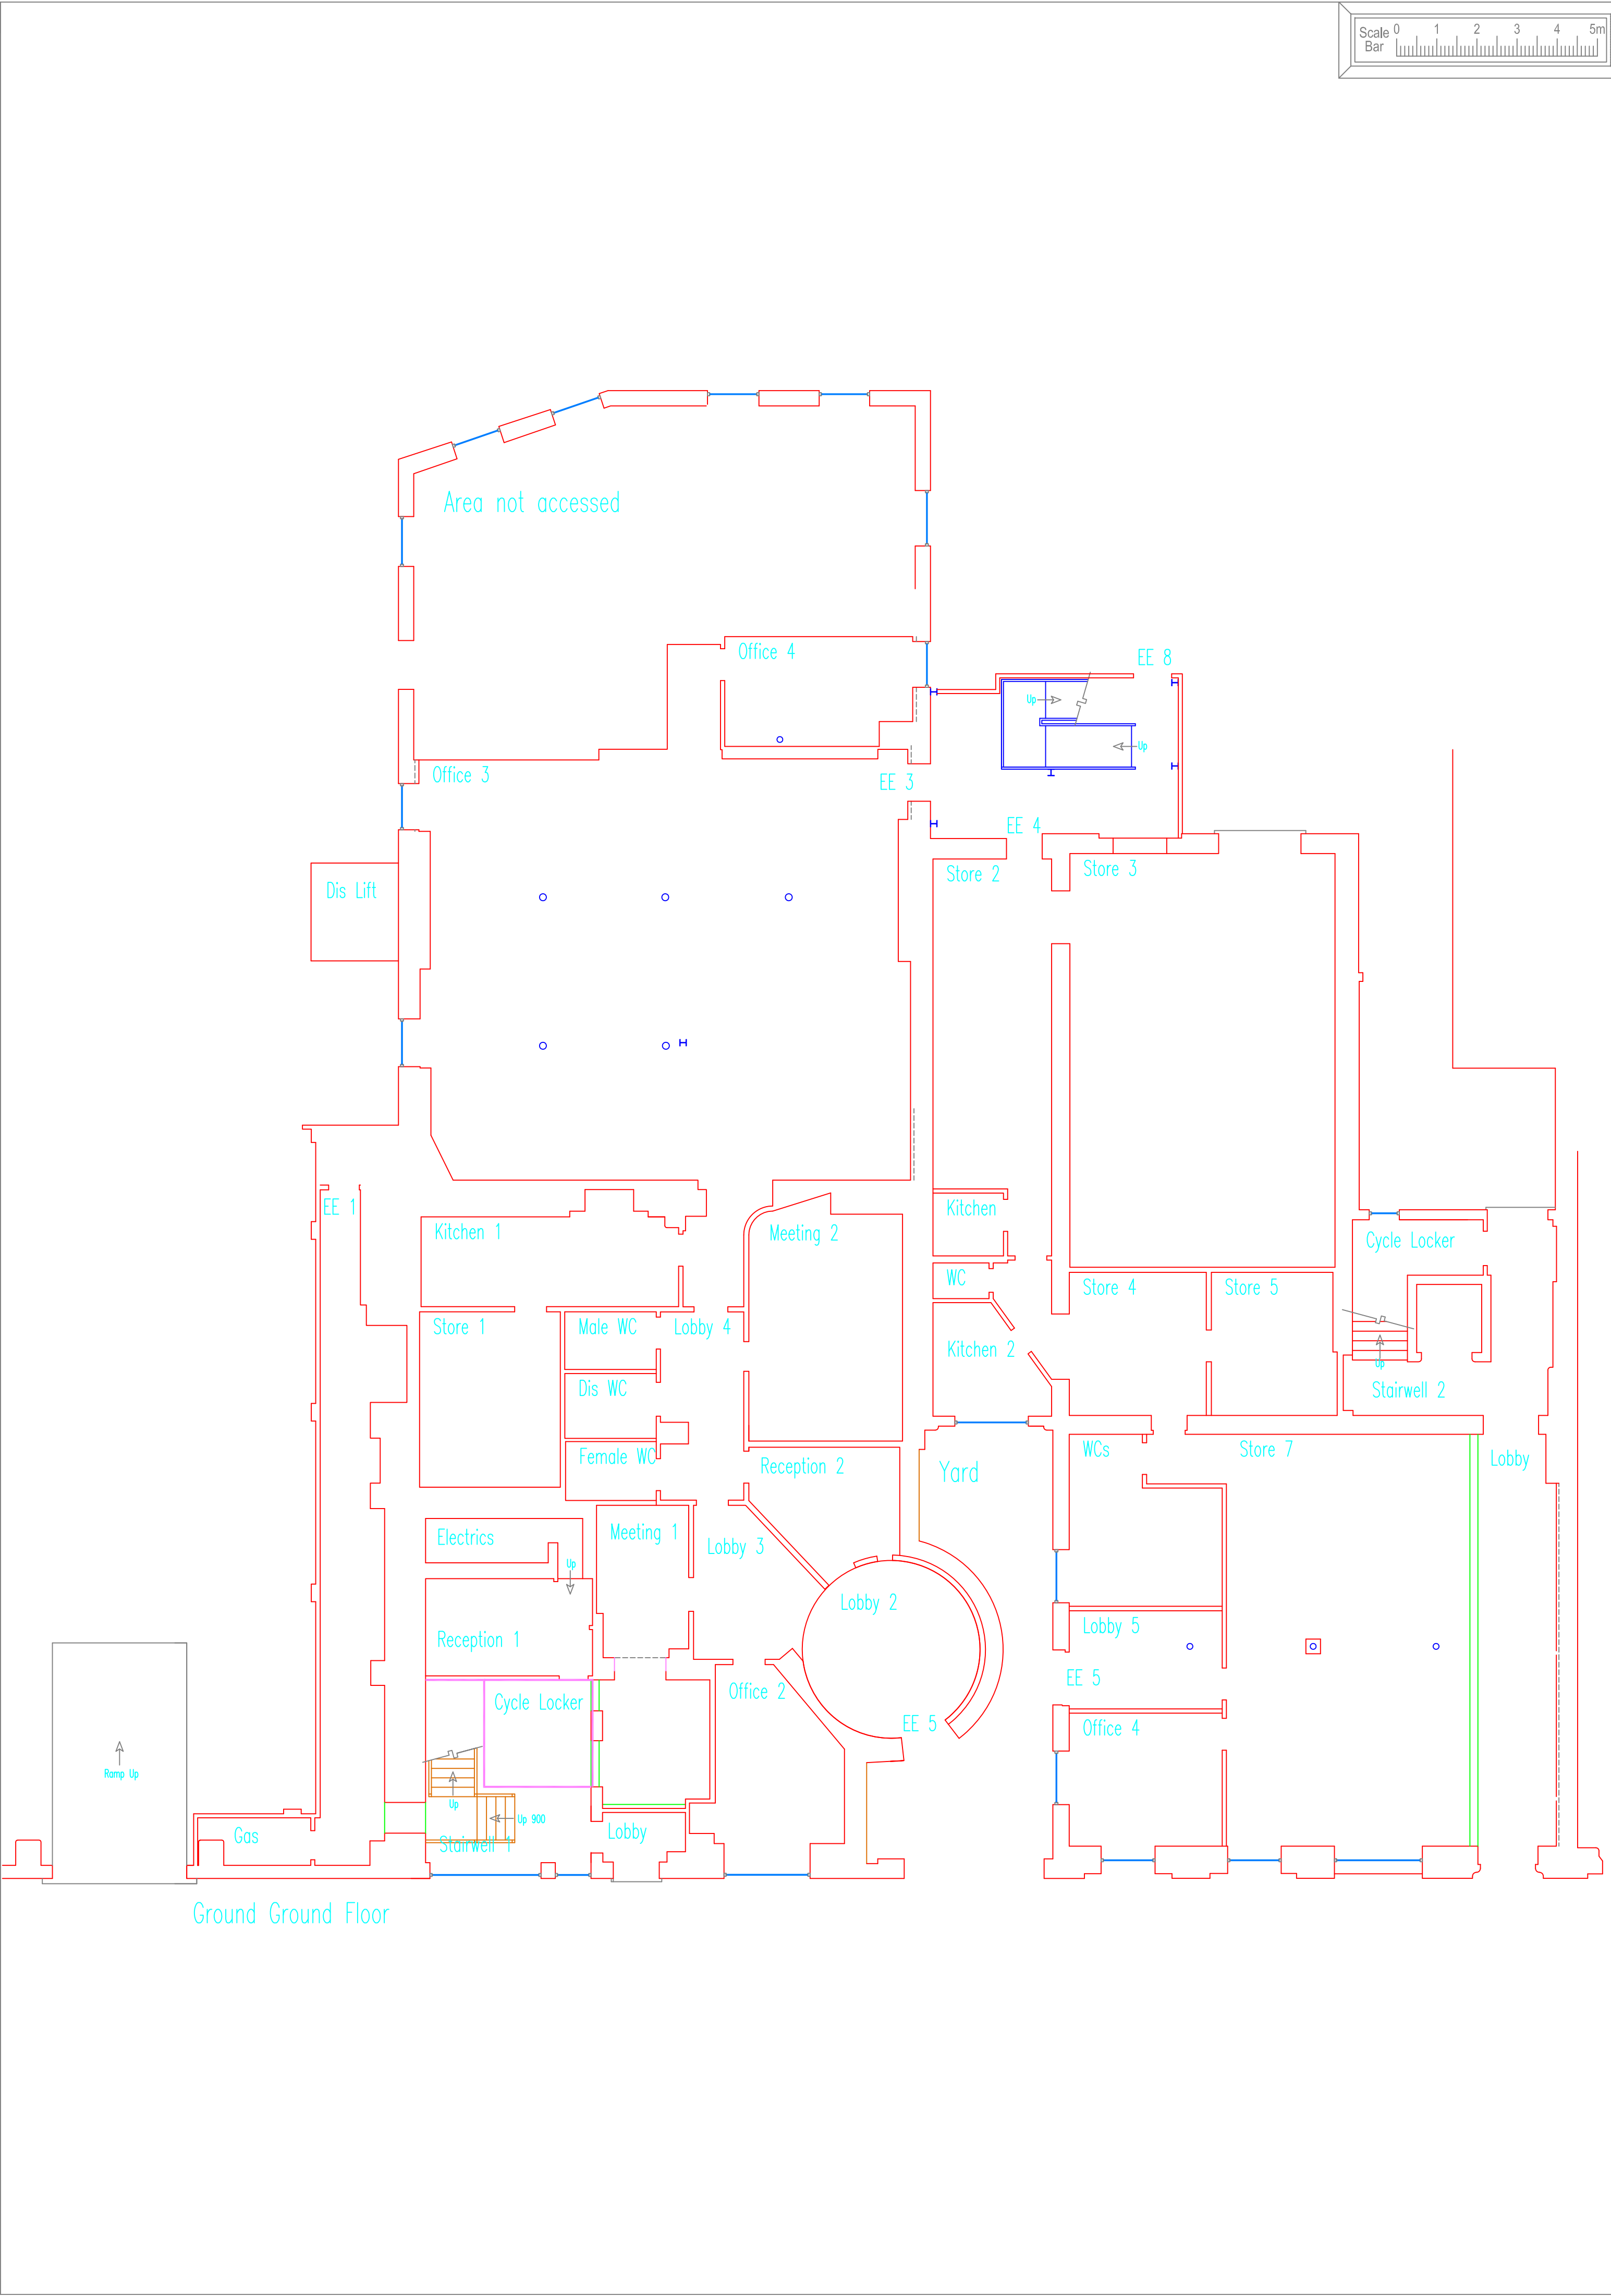


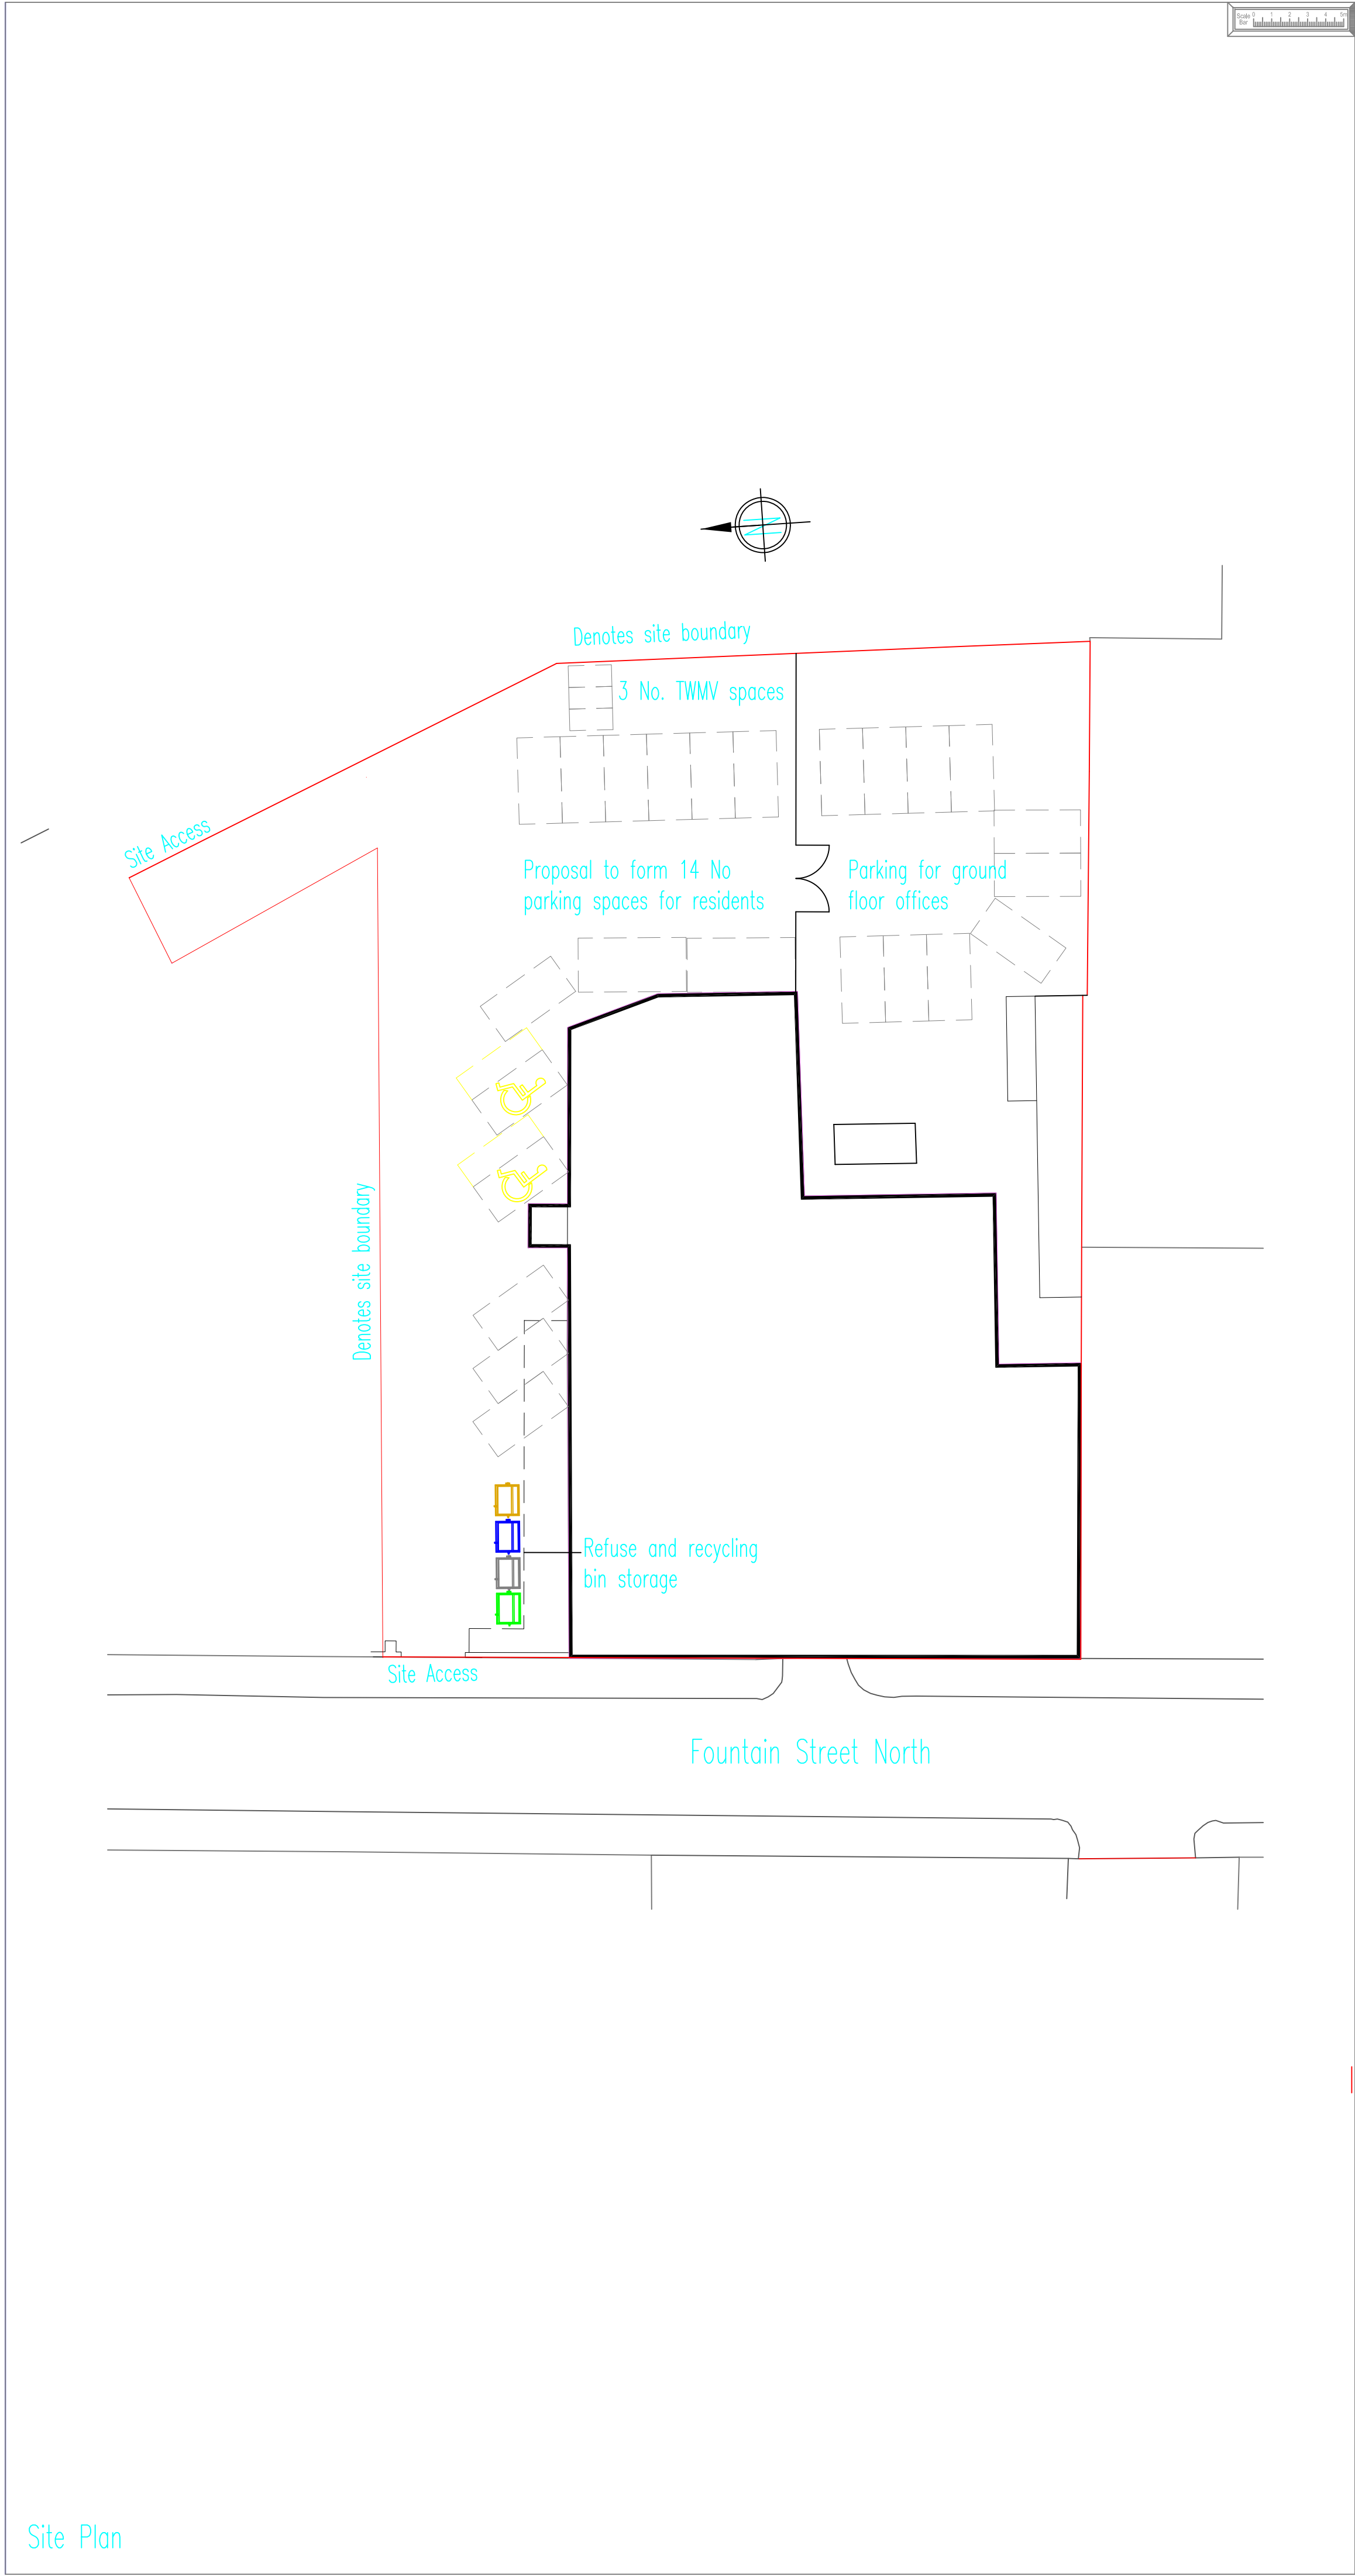

C	Issued for planning	Apr 24	DAP
B	Issued for planning	Apr 24	DAP
A	Issued for comment	Apr 24	DAP
Rev.	Mod. Notes	Date	By
Client			
FAA Properties Ltd			
Location			
Acorn Business Centre Fountain St N, Bury, BL9 7AN			
Job Title			
Conversion Of Upper Floors To Residential Accommodation			
Drawing Title			
Proposed Ground Floor Plan and Proposed Site Plan			
Scale 1:200, 1:500		Sheet A1	
Date Apr 2024		Drawn by DAP	
Dwg. No. 24-10 / 01			Rev. C