



LEGEND


- ①
- SW Stained Timber Fencing on top of existing garden wall
- ②
- Garden Wall

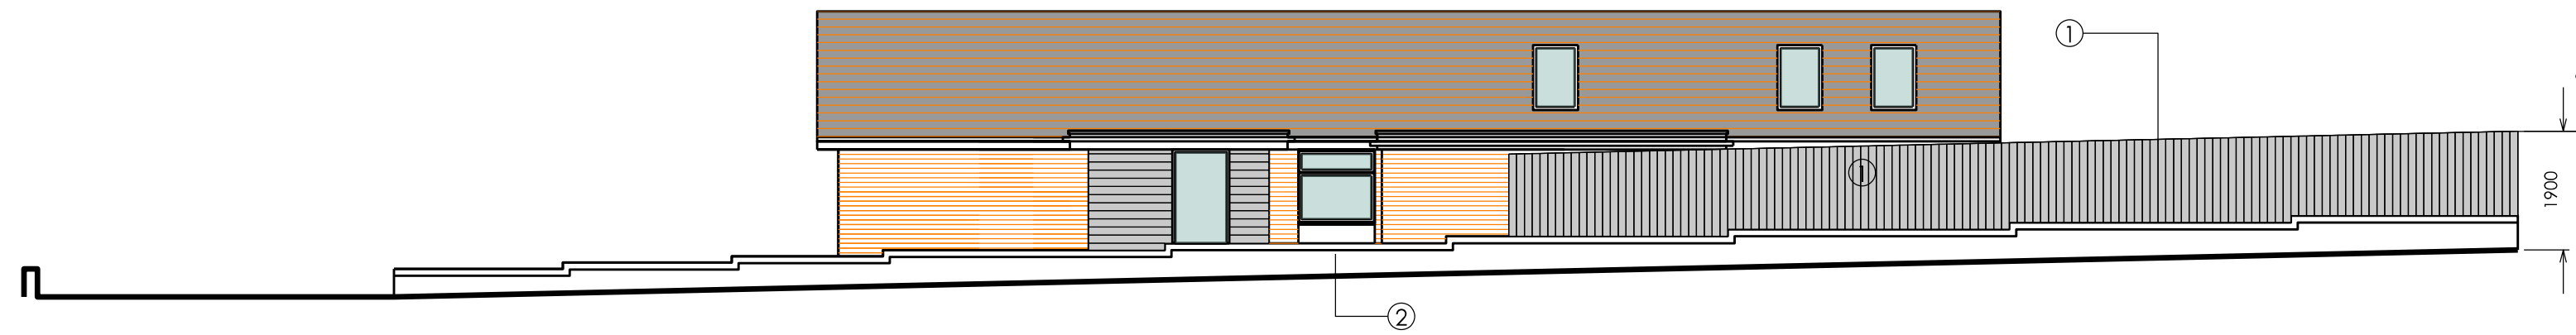


PROPOSED WEST ELEVATION SHOWING FENCING PROFILE 1:100

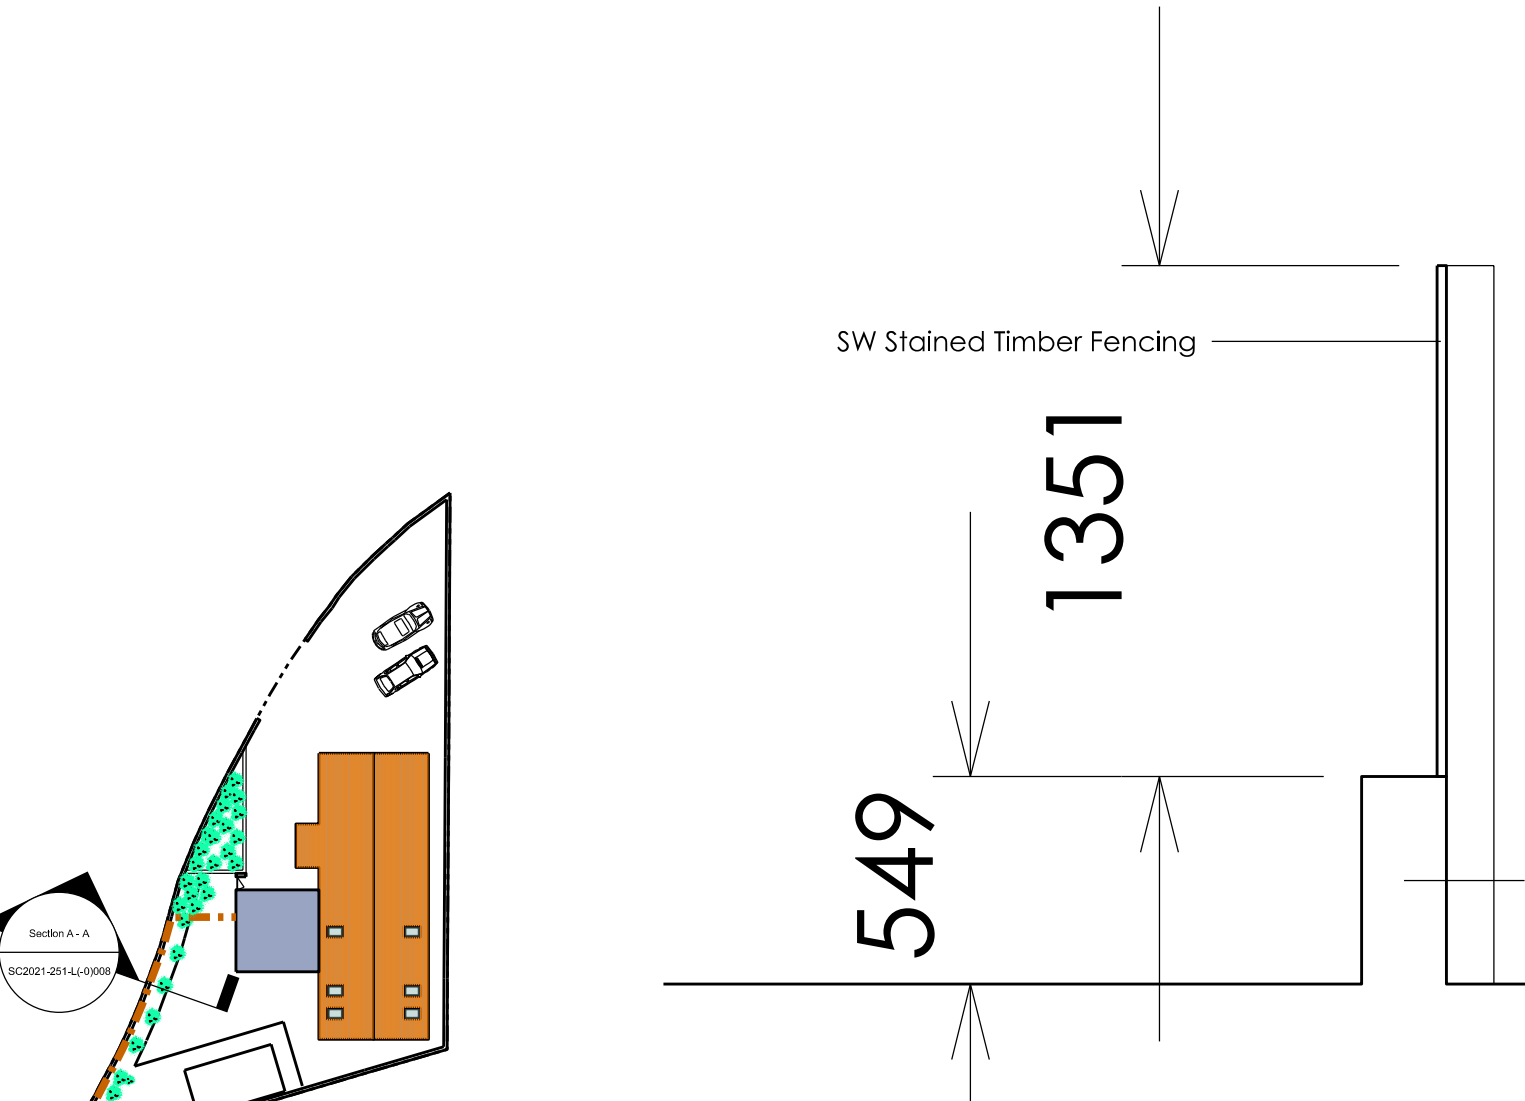


SECTION A - A FENCING PROFILE 1:20

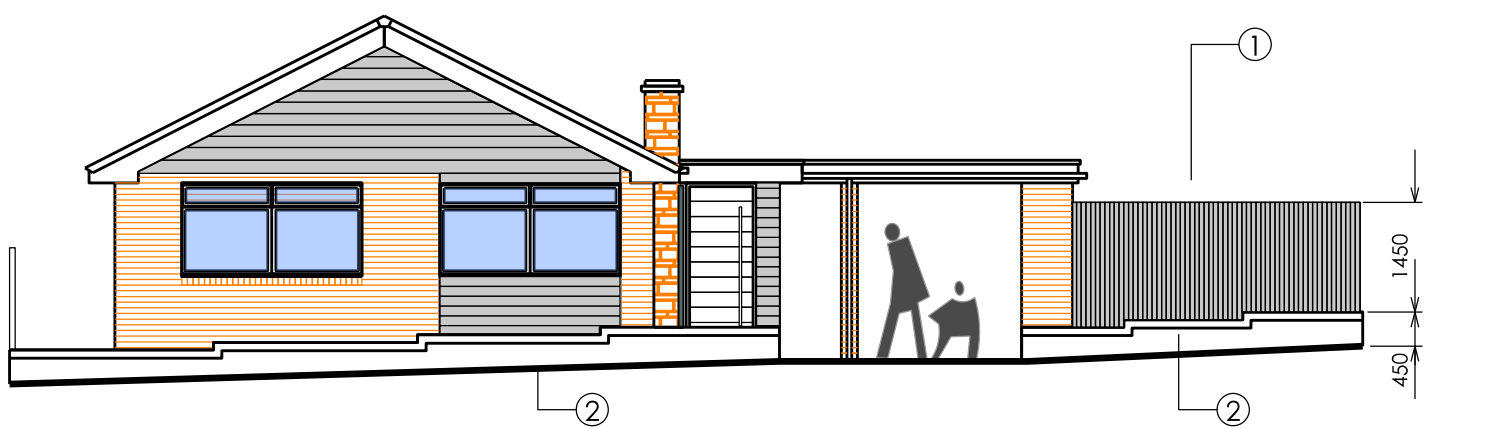

PROPOSED EAST ELEVATION SHOWING FENCING PROFILE 1:100

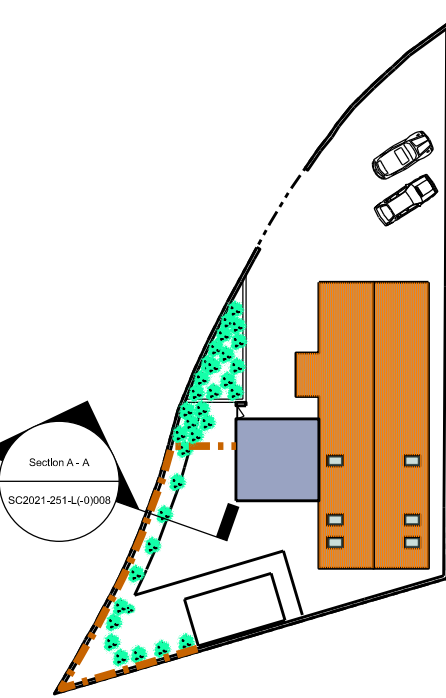

PROPOSED SITE PLAN 1:500

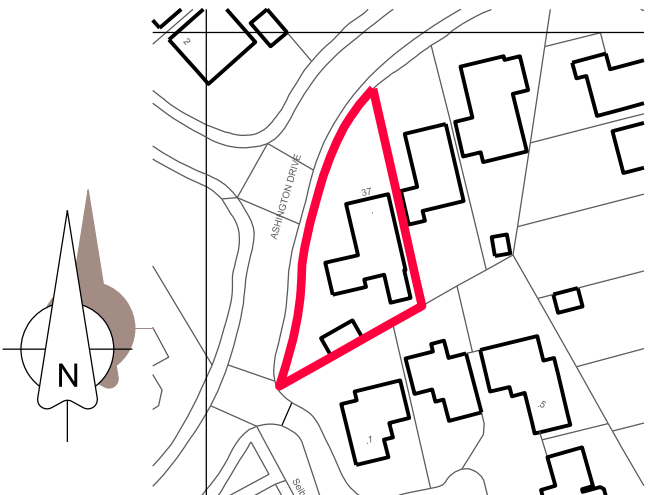

SITE LOCATION 1:1250

Revision	Description	By	Date	Revision	Description	By	Date	Notes: DO NOT SCALE. Use figured dimensions only. The contractor is requested to check all dimensions before the work is put in hand. Copyright of this drawing belongs solely to SCA Ltd ©. This drawing must only be used for the purpose for which it is supplied and its contents must not be reproduced for any purpose without written permission. Areas indicated, or areas calculated from this drawing should be used for valuation purposes or as the basis for development contracts. SCA is a limited company registered in England and Wales, Number: 7428841		Drawn	SC	Project	Fencing to 37 Ashington Drive
A	ISSUED FOR PLANNING REGARDING FENCING	SC	28.11.2023							Date	NOV 2023	Bury, BL8 2TS	
B	AMENDED PROFILE AND EXTENT OF FENCING	SC	11.03.2024							Checked	SC	For Mr & Mrs Rigby	
										Date	NOV 2023	Drg Title <td>Site Location Plan</td>	Site Location Plan
												And Proposed Elevation to Fencing	
										Scale	1:1250, 1:200, 1:100 @ A3	Drg No <td>SC2021-251-L(-O)008 Rev B</td>	SC2021-251-L(-O)008 Rev B
										Status	Planning		