


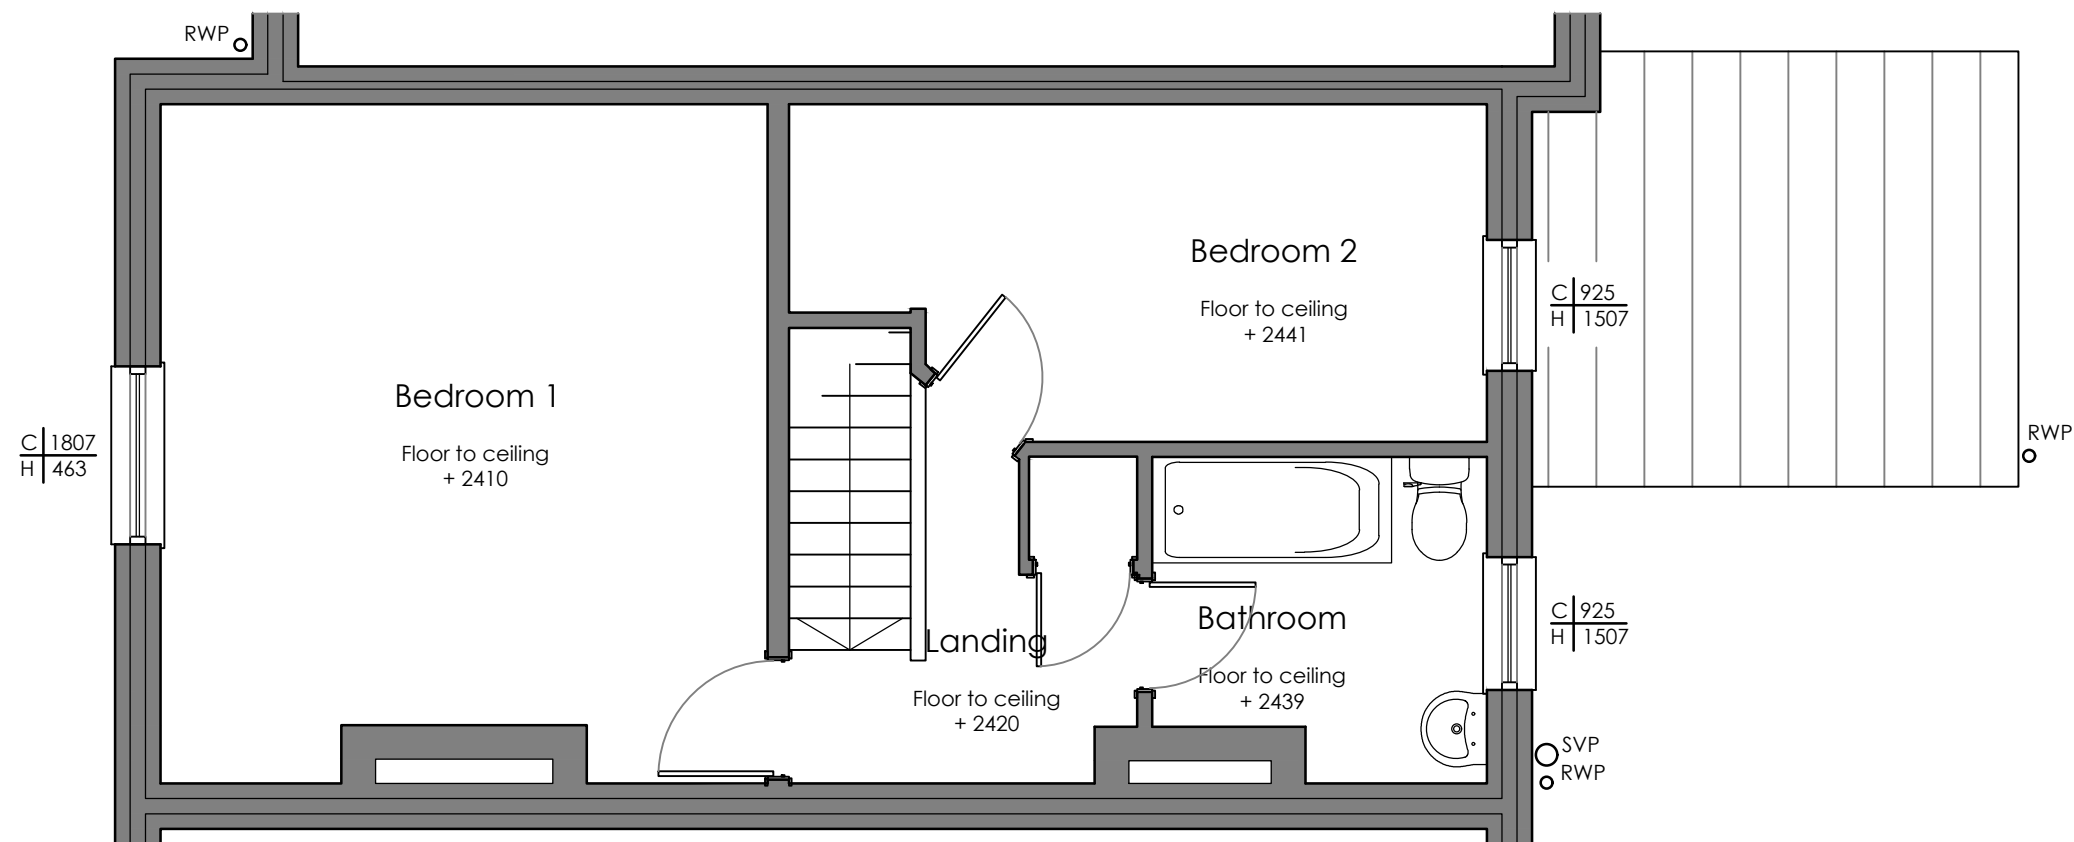

Existing First Floor Plan
Scale: 1:50



Site Location Plan
Scale: 1:1250



Key

Site Boundary

REV	Notes	Date	By

CRISP

architecture

Email: studio@crisparchitecture.co.uk

Chartered Institute of
Architectural Technologists
Chartered Practice

Project:		42 Cateaton Street, Bury Greater Manchester, BL9 5AW	
----------	--	---	--

Drawing Title: Existing First Floor Plan			
--	--	--	--

Project No: 2237		File Identifier:2237_72_03	
Drawing No: 72_03		Revision:	
Drawn By: SMH		Checked By:SMH	
Scale: 1:50 @ A3		Date: 30/09/2022	

Purpose of Issue: FEASIBILITY			
-------------------------------	--	--	--

Drawing Status: PLANNING			
--------------------------	--	--	--