






East (Front) Elevation

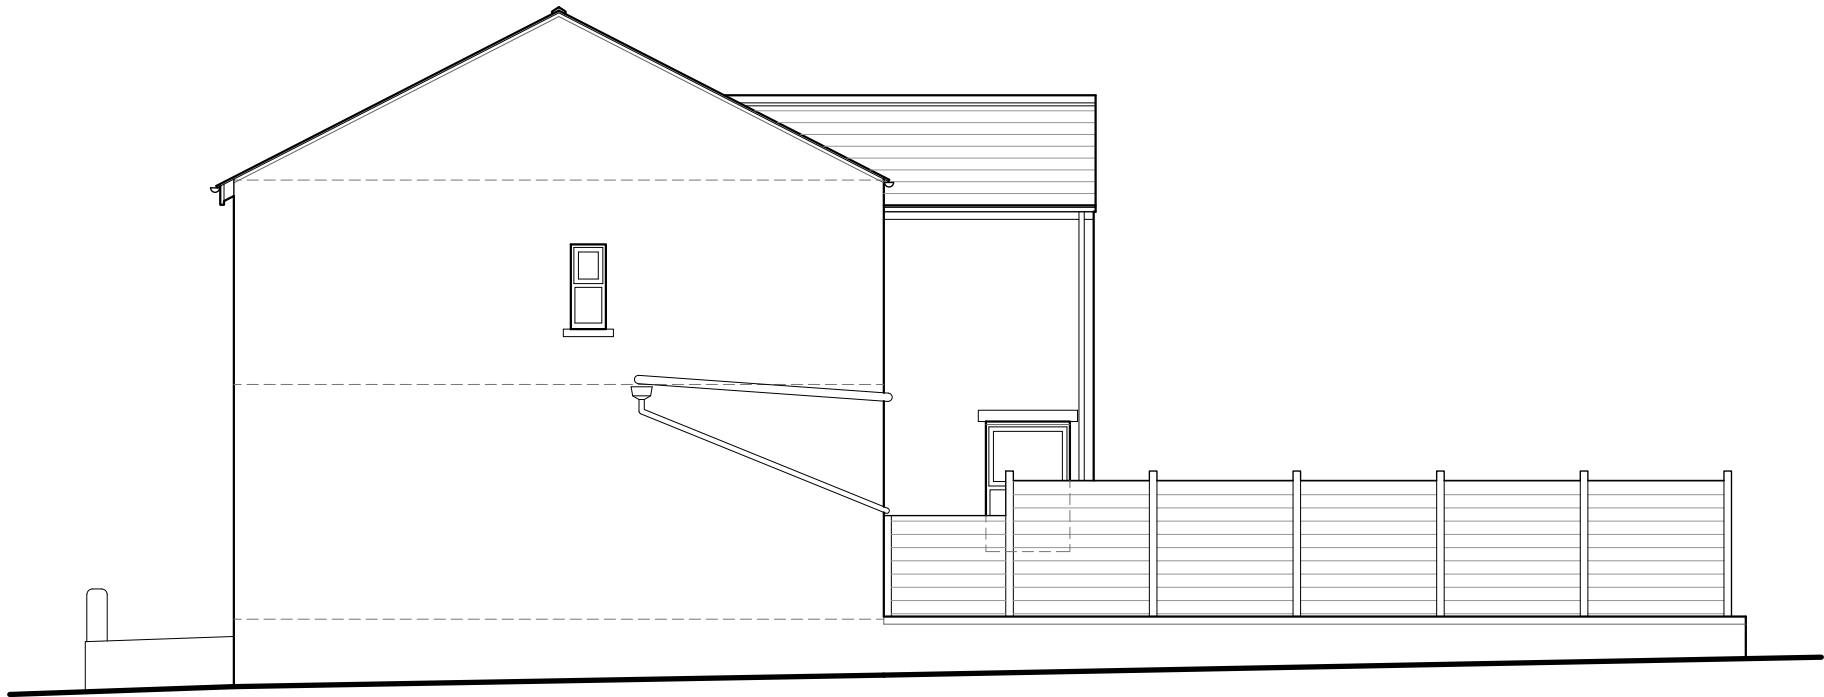



North (Side) Elevation

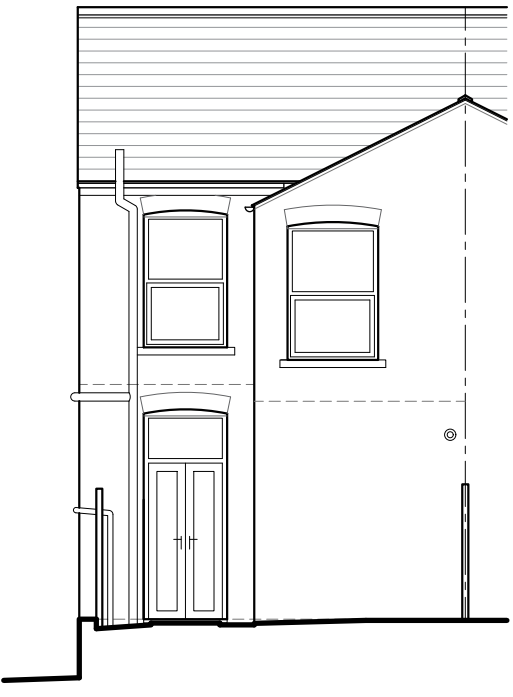


West (Rear) Elevation

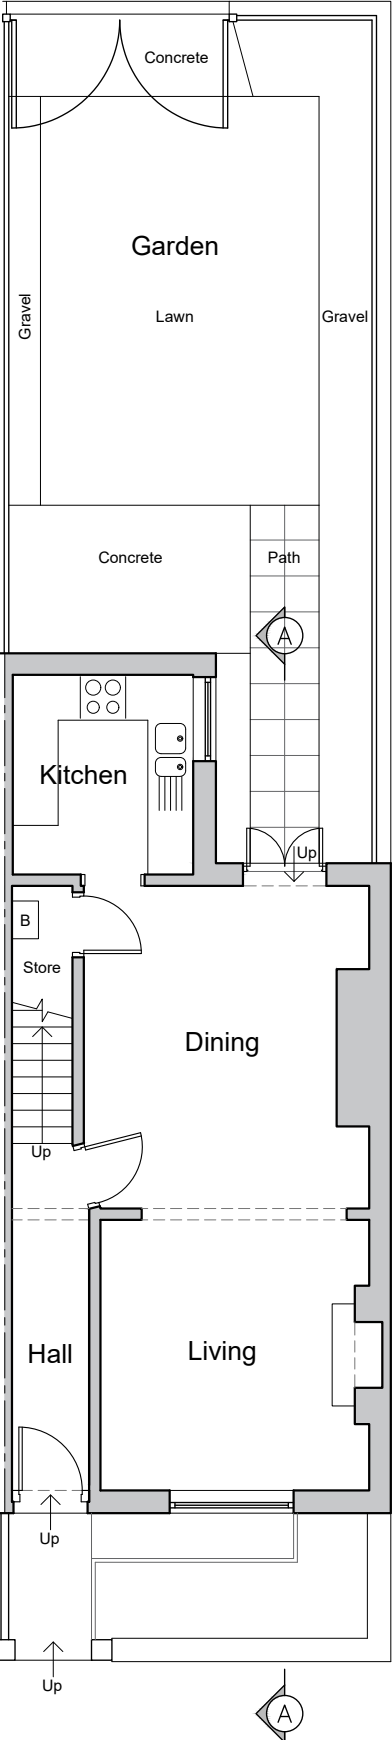


Ground Floor /Site Plan

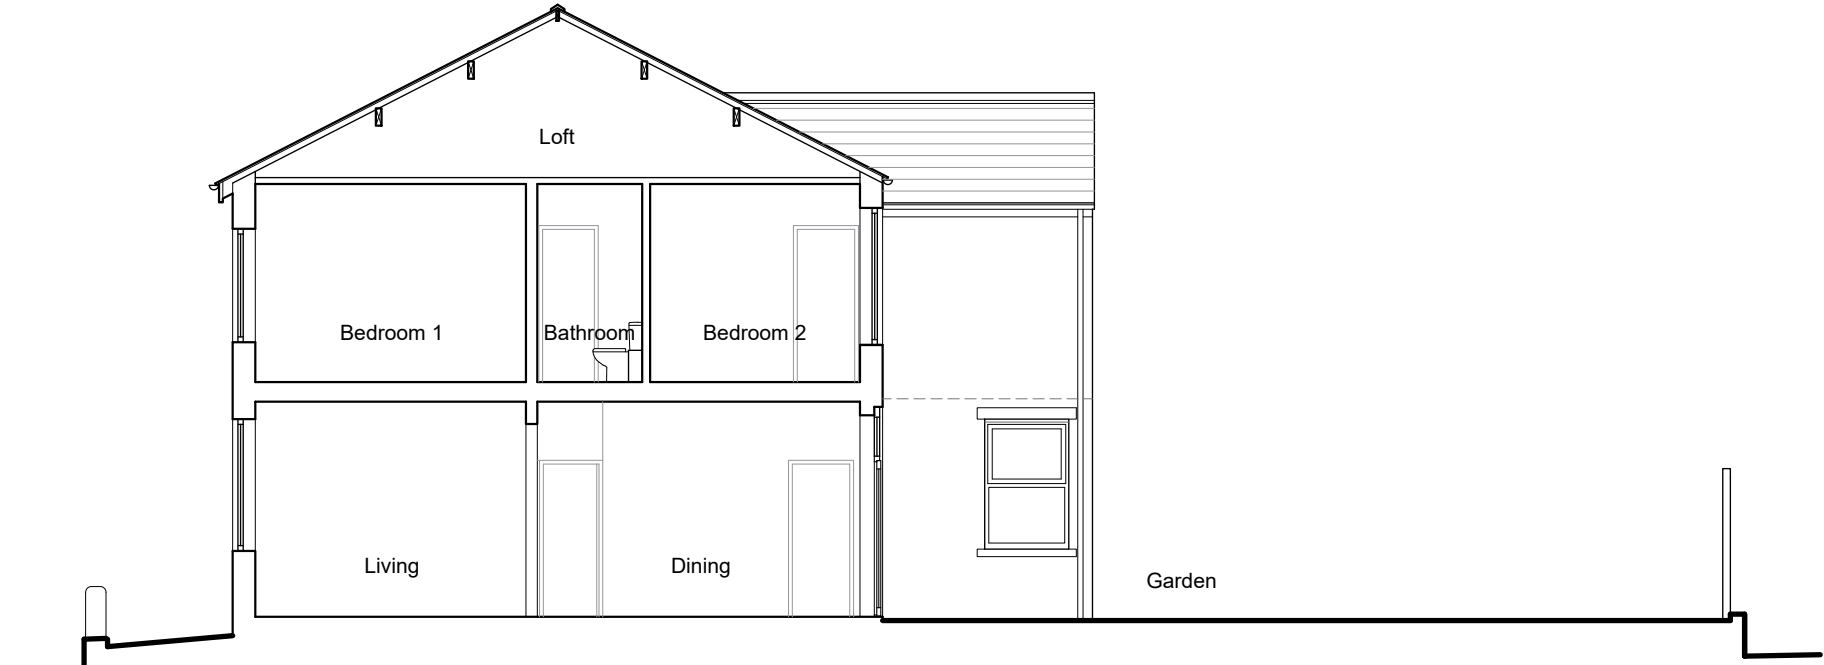 

Section A-A

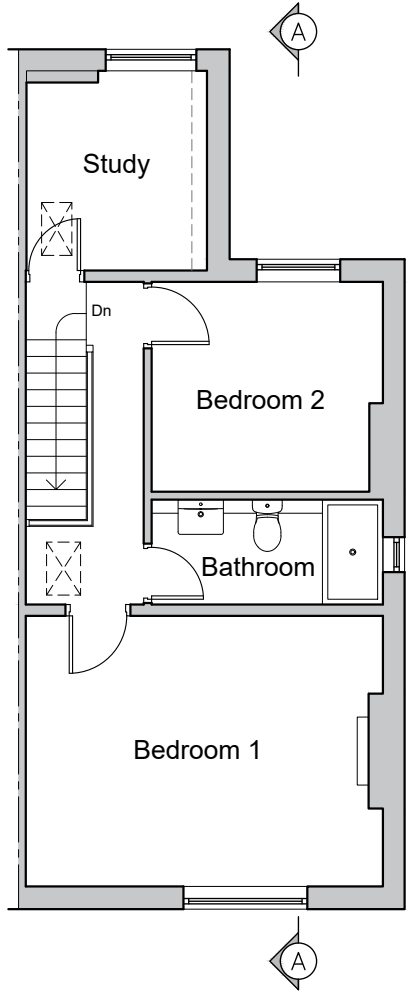

First Floor Plan

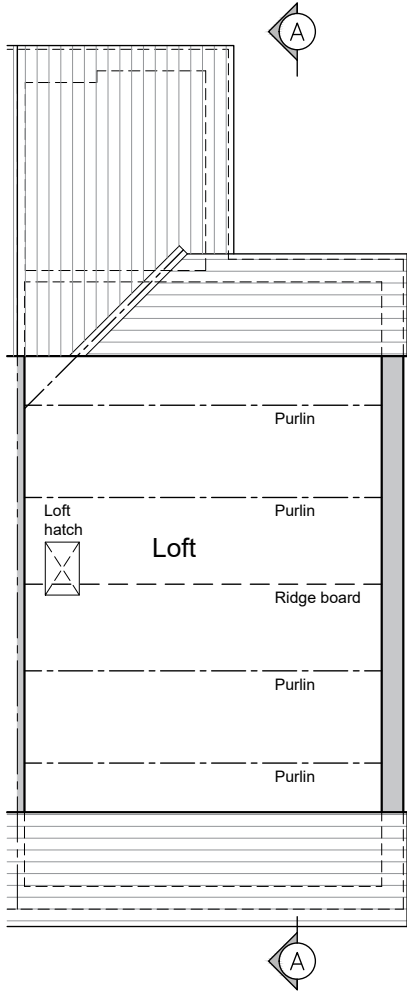

Loft Plan

This drawing is to be read in conjunction with all relevant Architect, consultants' and specialists' drawings and specifications. The Architect is to be notified of any discrepancies before proceeding. Do not scale from this drawing. All dimensions and levels are to be checked on site. This drawing is subject to copyright and shall not be copied whole or in part, or used for any other purpose without written permission from SGH Architects Ltd. All work carried out before Planning and Building Permission has been granted is at the contractor/clients risk.



ARCHITECTS

Client:
Miss. Coverdale and Mr. Murphy

Job Title
Proposed extension and alterations to:
2 Mellor Street,
Prestwich
Manchester
M25 3HT

Drawing Title
Existing plans, section A-A and elevations

Scale 1:100 @ A2	Date Oct 2022	Drawn NE
---------------------	------------------	-------------

SGH Architects Ltd
New MaxDov House
130 Bury New Road
Prestwich, Manchester, M25 0AA

0161 709 7090
info@sgh-architects.co.uk
sgh-architects.co.uk

RIBA

SGH-008 - 01