



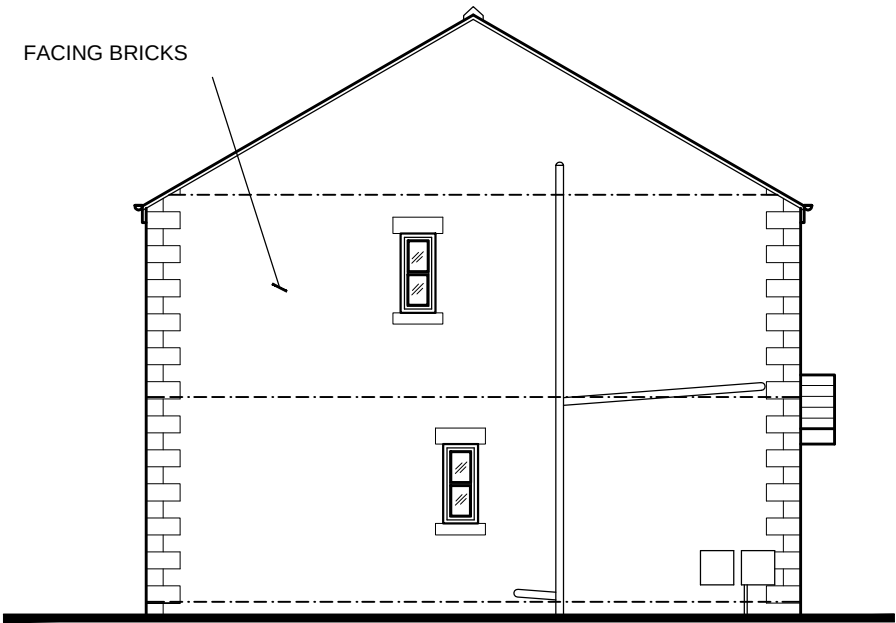

SIDE ELEVATION



FRONT ELEVATION (SEMI)

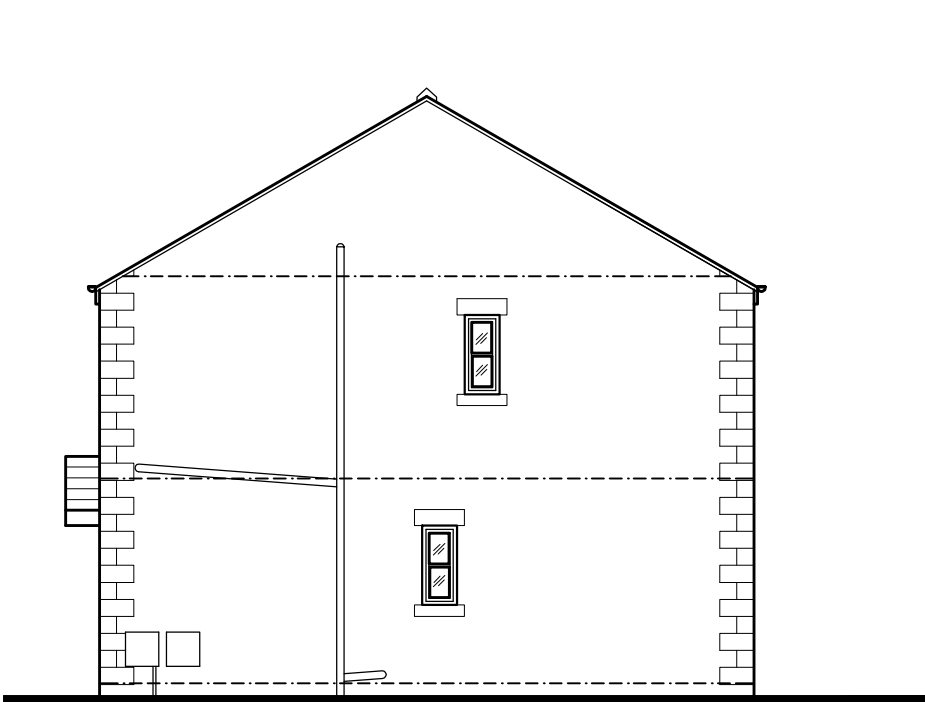

SIDE ELEVATION



REAR ELEVATION (SEMI)

METRES
0 1 2
SCALE 1:100

PLANNING

REV	DATE	AMENDMENTS	INT
A	20-11-21	Houses amended to 2 storey, windows amended	
Harry Jackson Surveyors Limited			
Unit 4A Farnworth Park Industrial Estate Wellington Street, Farnworth, Bolton BL4 7BY Tel: 01204 701740 Mobile: 07931 321879			
CLIENT	Mr Fergus Park LGC Properties		
ADDRESS	LAND BETWEEN FERN GROVE AND WOODGATE HILL RD. BURY		
PROJECT	5 No. NEW DWELLINGS		
TITLE	PROPOSED ELEVATIONS (2 BLK)		
DRAWING No.	04	REV	A
SCALES	1:100	DATE	NOV 2020
DRAWN BY	BE	SHEET SIZE	
CHECKED BY	HJ	COPYRIGHT	©