



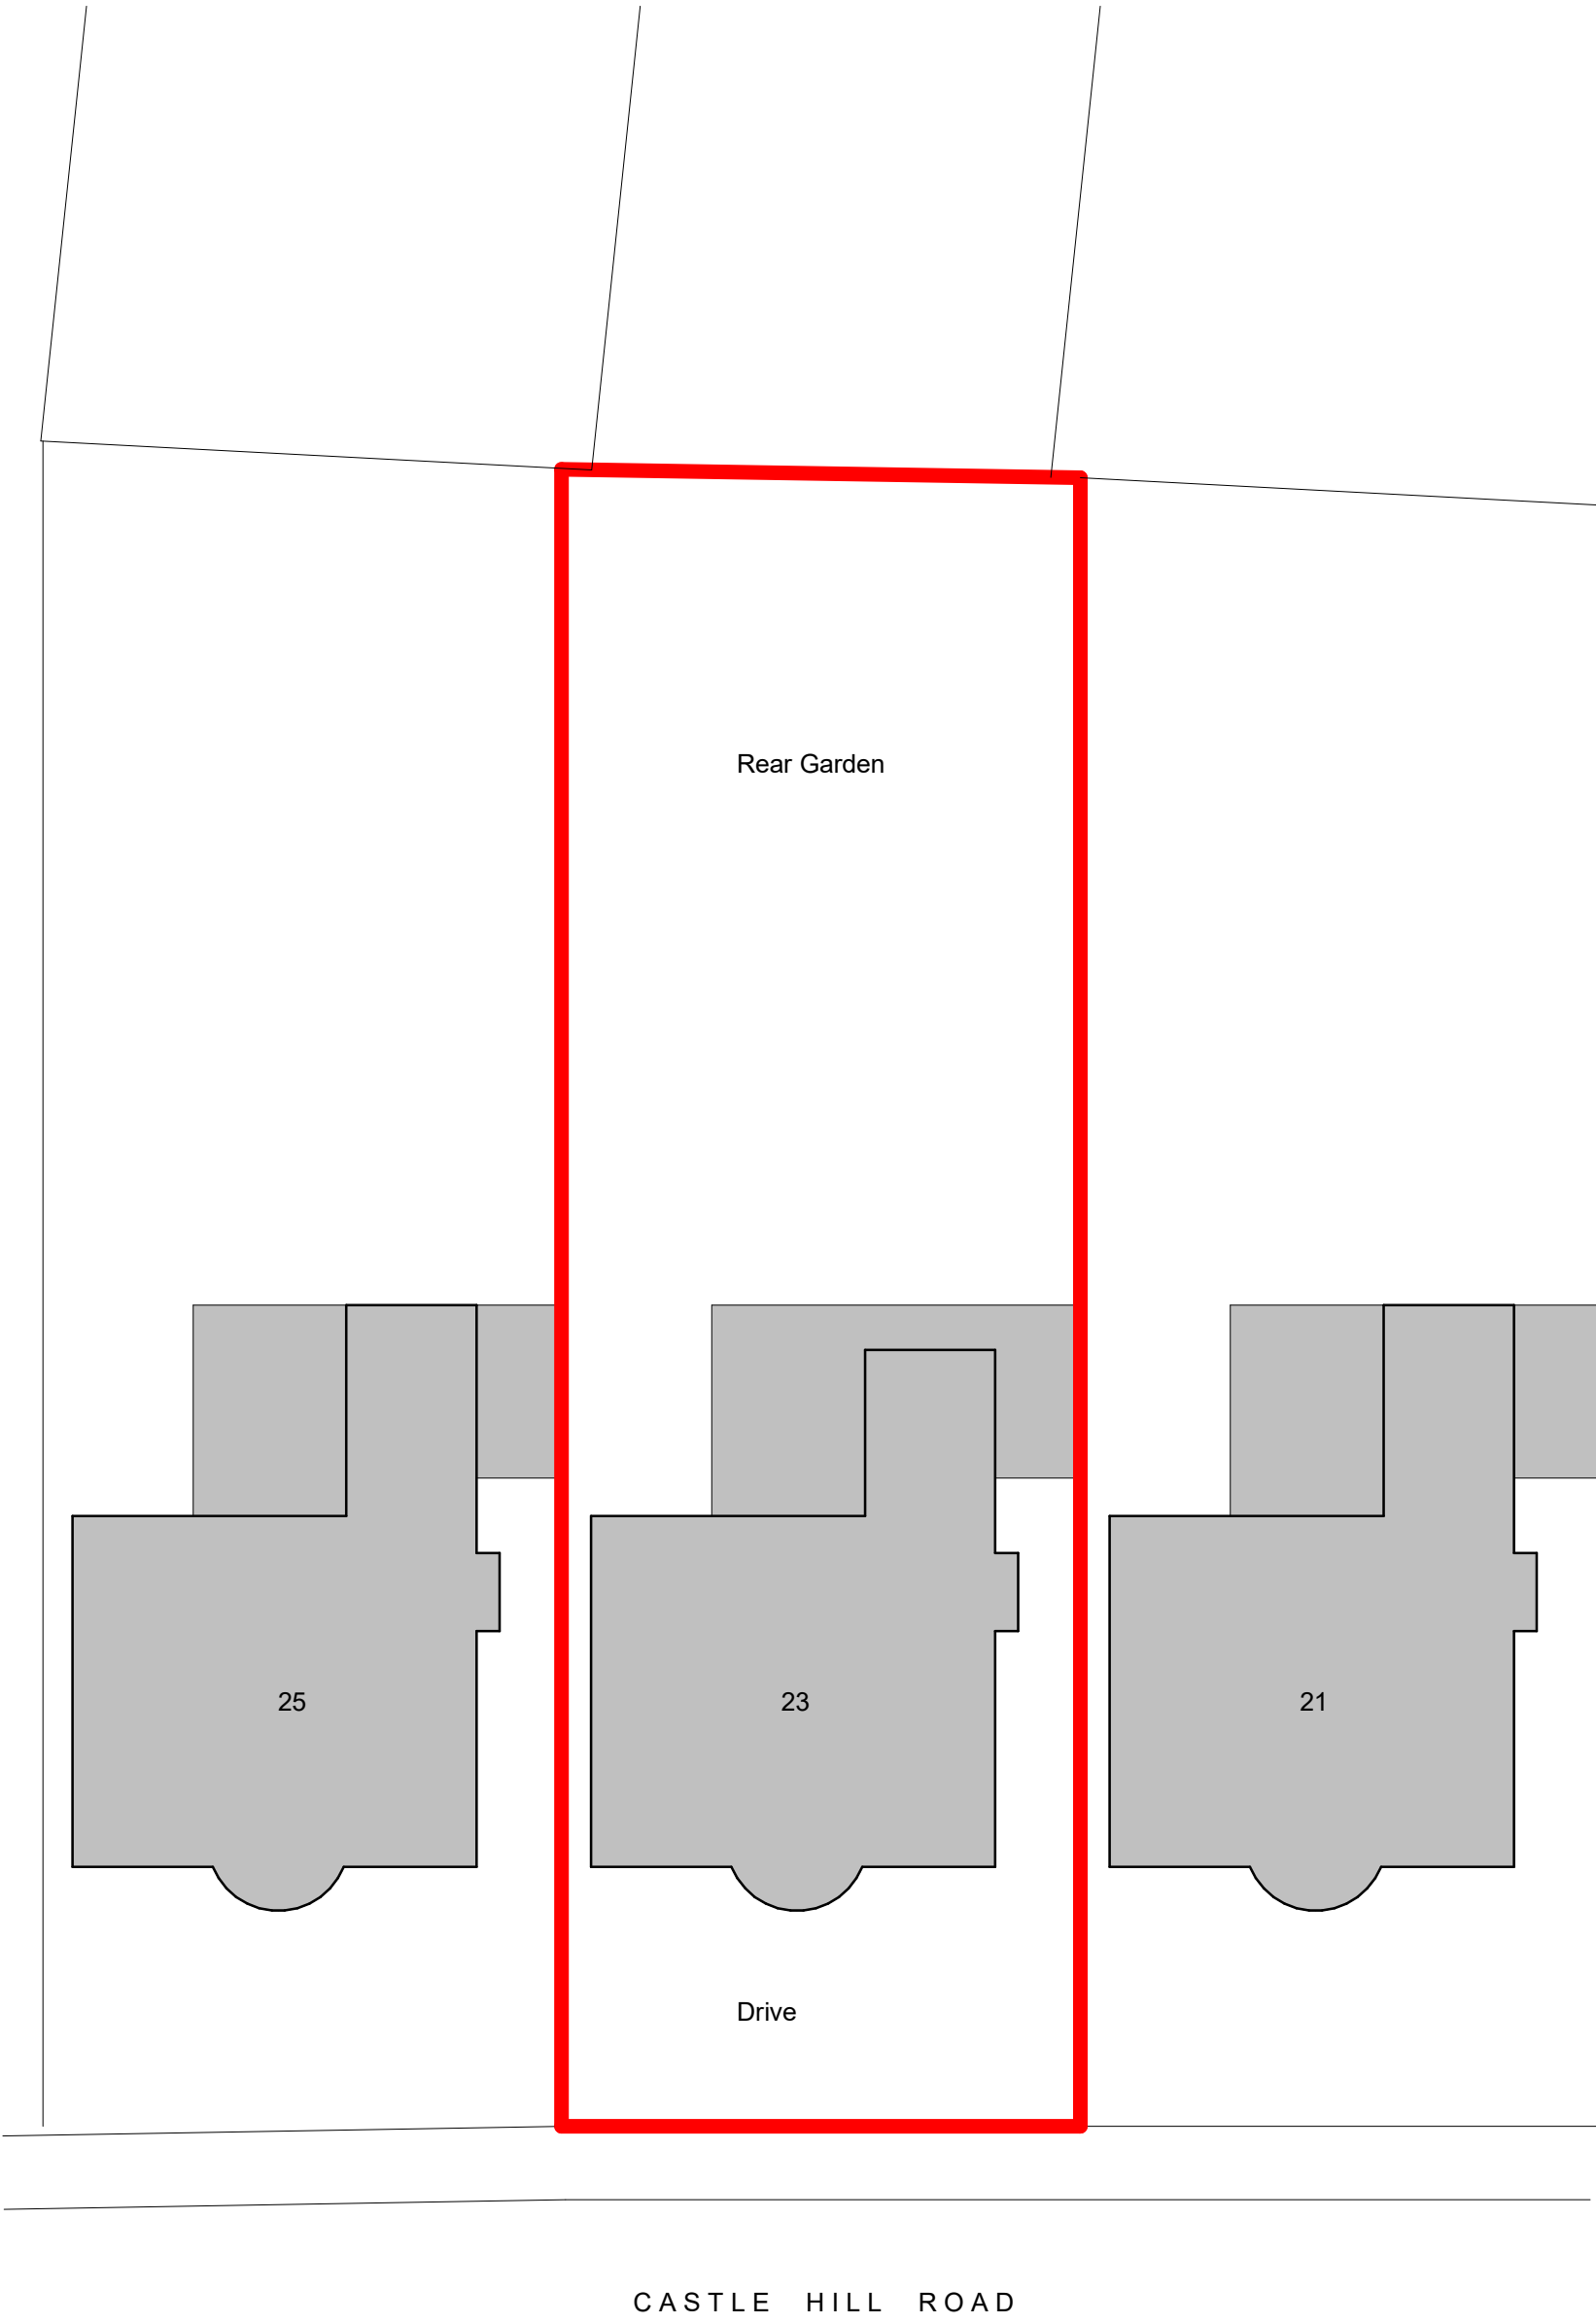

Site Plan - Existing
1:200

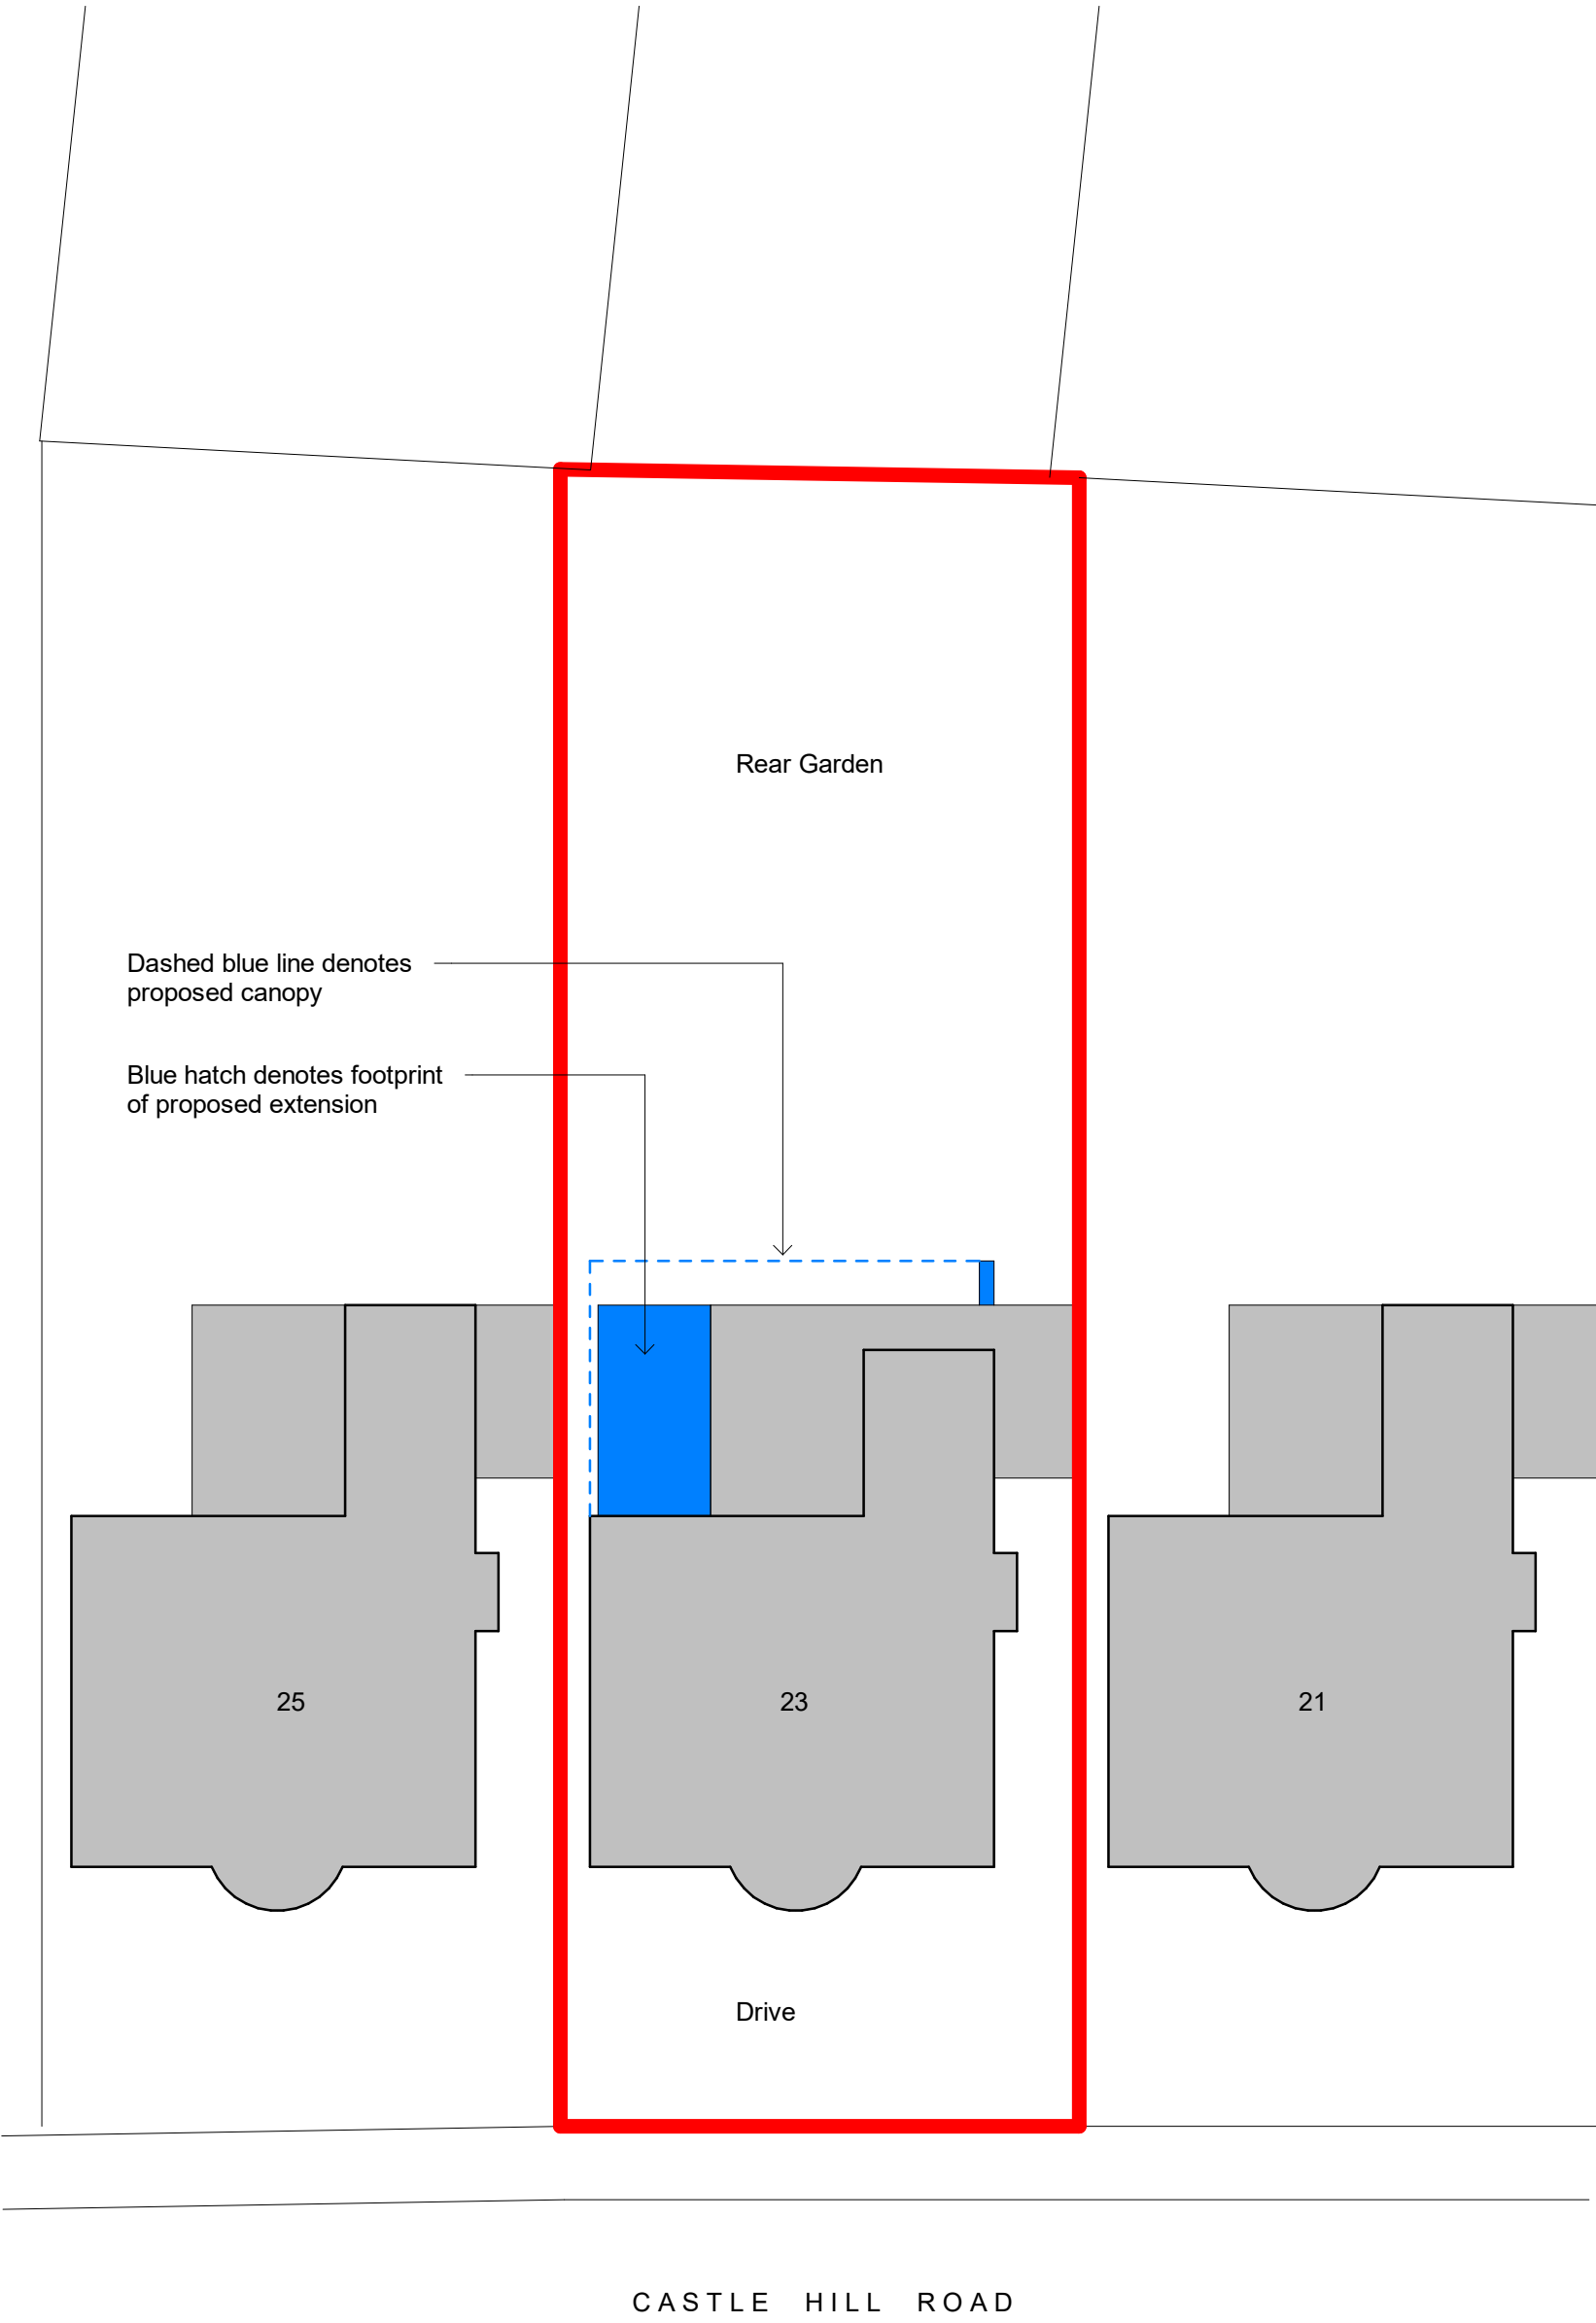

Site Plan - Proposed
1:200



NOTES

The Contractor is to check all dimensions and site conditions before commencing.
Do not scale from this drawing.
This drawing remains the copyright of WHYL Architecture.

KEYPLAN

A

Planning issue

WL

20.11.23

Rev

Description

By

Date

Client

Mr Iqbal

Project

23 Castle Hill Road, Prestwich

Drawing

Existing and Proposed Site Plan

Dwg No.

23CH - 122

Rev

A

Date

20.11.2023

Scale

1 : 200

@ A1

Drawn

Author

Approved

Approver

Issue

Concept

WHYL ARCHITECTURE

T: 07894 348777

whyarchitecture@hotmail.co.uk