




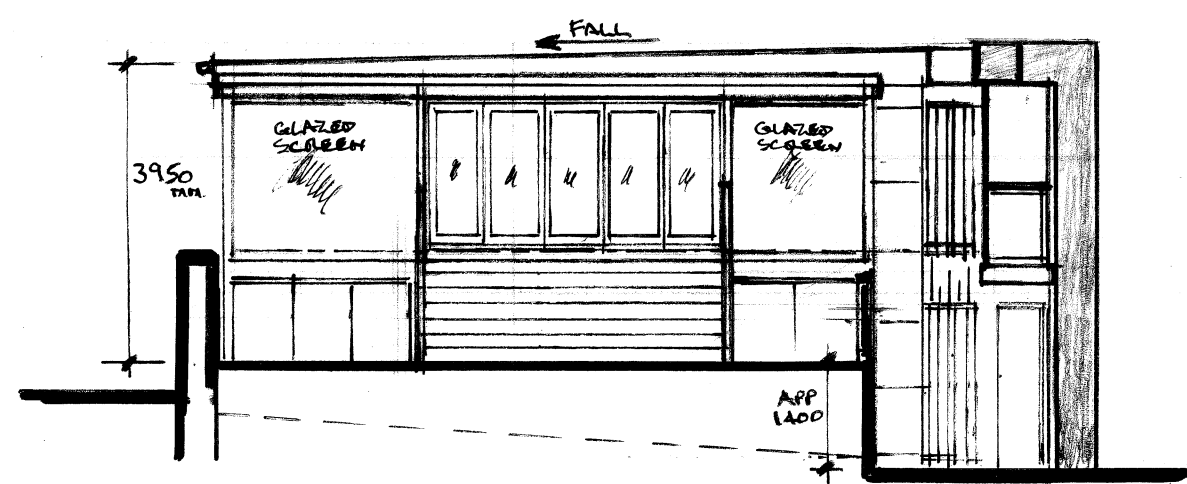


L.H. SIDE ELEVATION

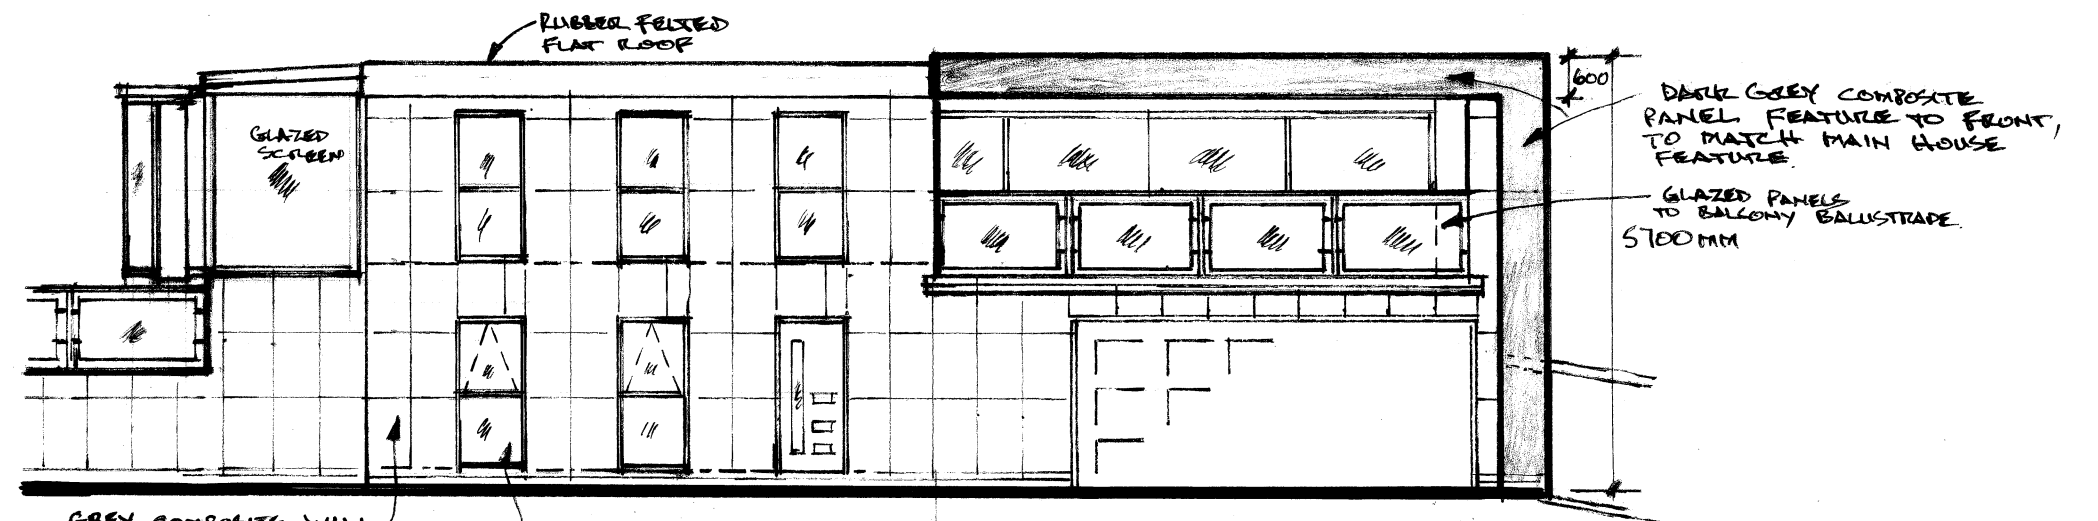

FRONT ELEVATION 1:100

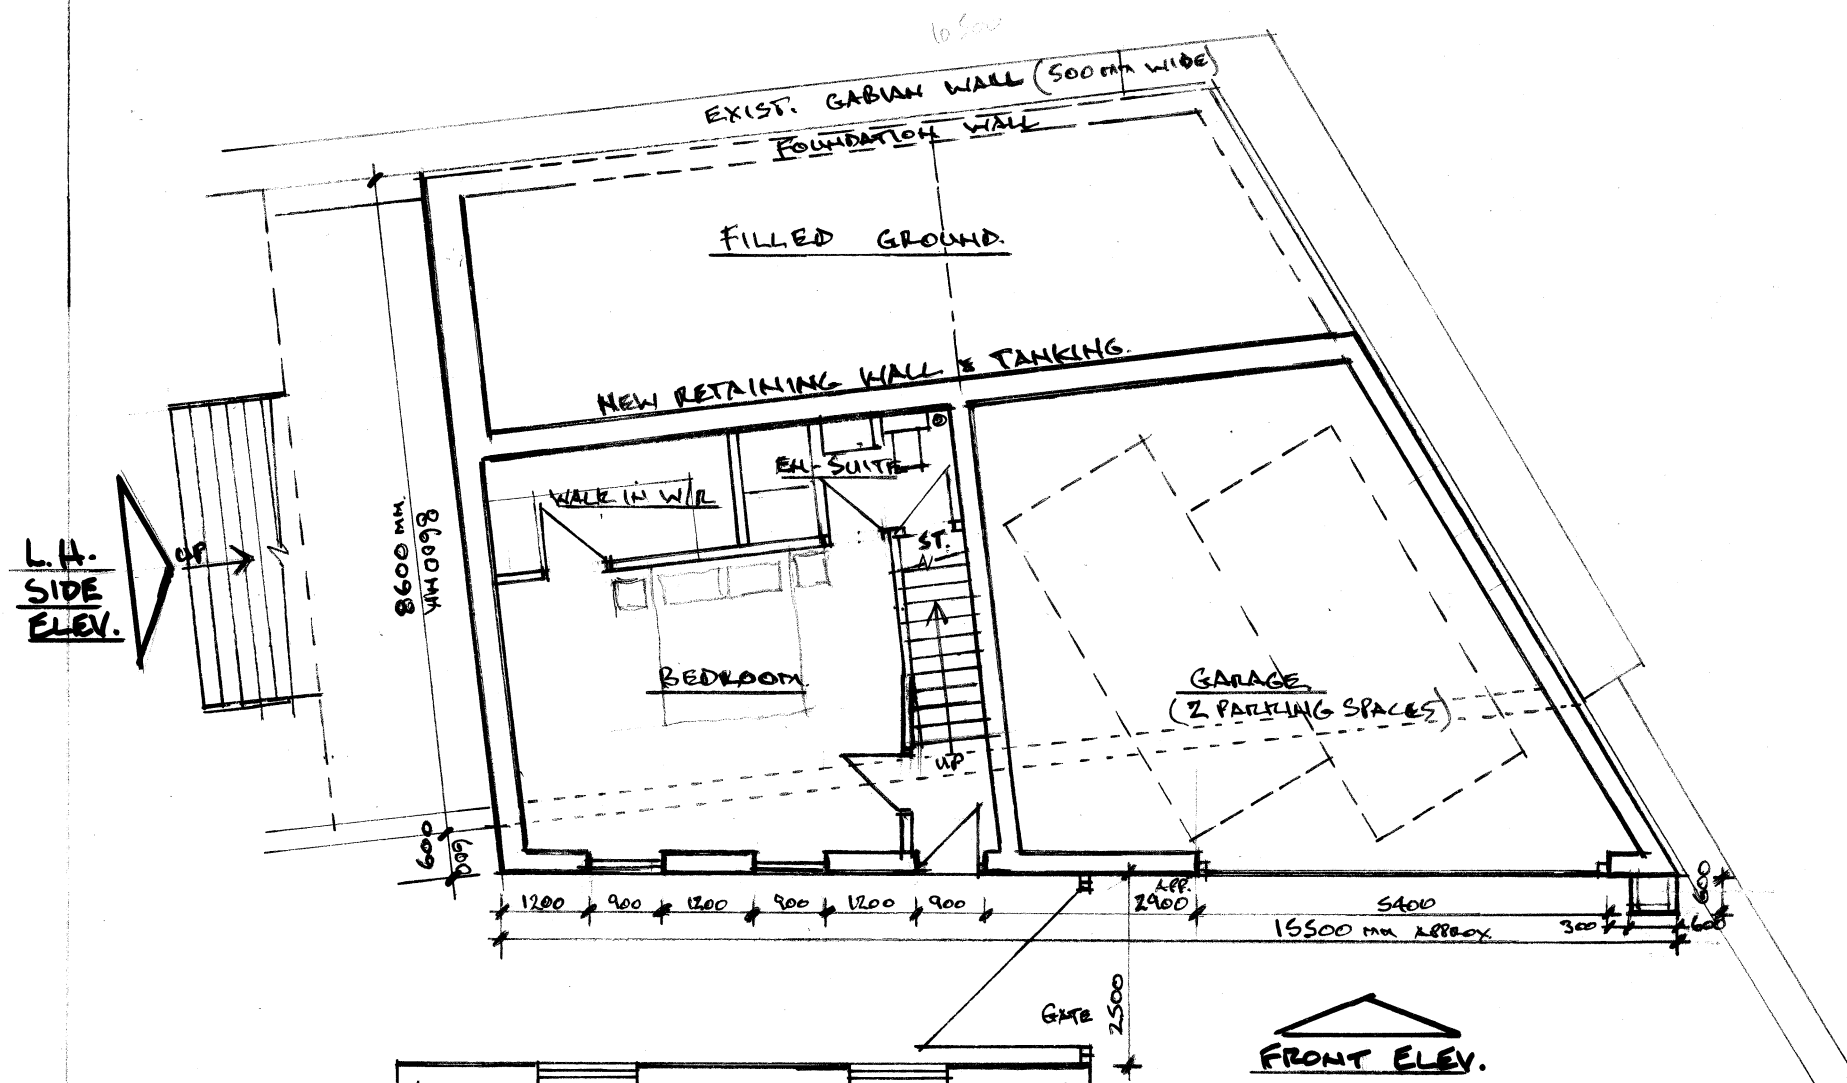


PROPOSED GROUND FLOOR PLAN. 1:100

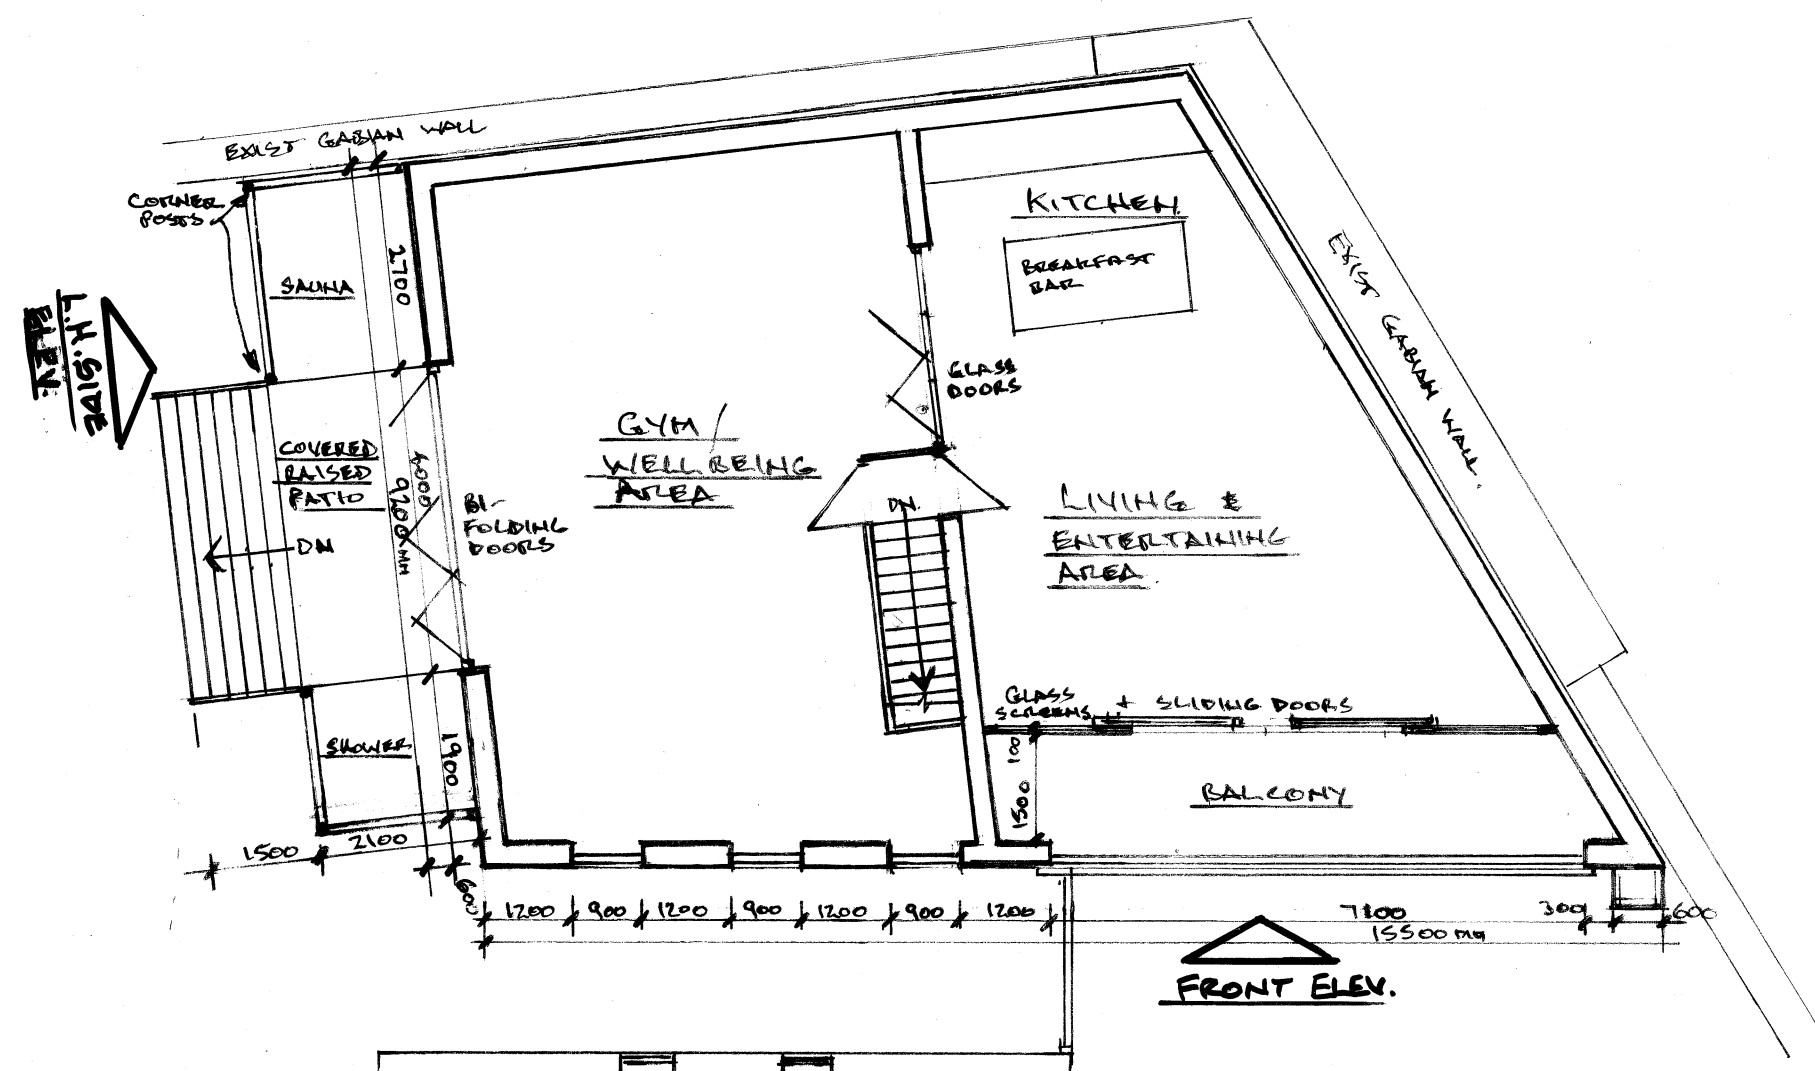


FIRST FLOOR PLAN

REV. A - EXTERNAL GROUND LEVELS OUTSIDE GABIAN WALLS, SHOWN MORE ACCURATELY. 12.10.22. NB

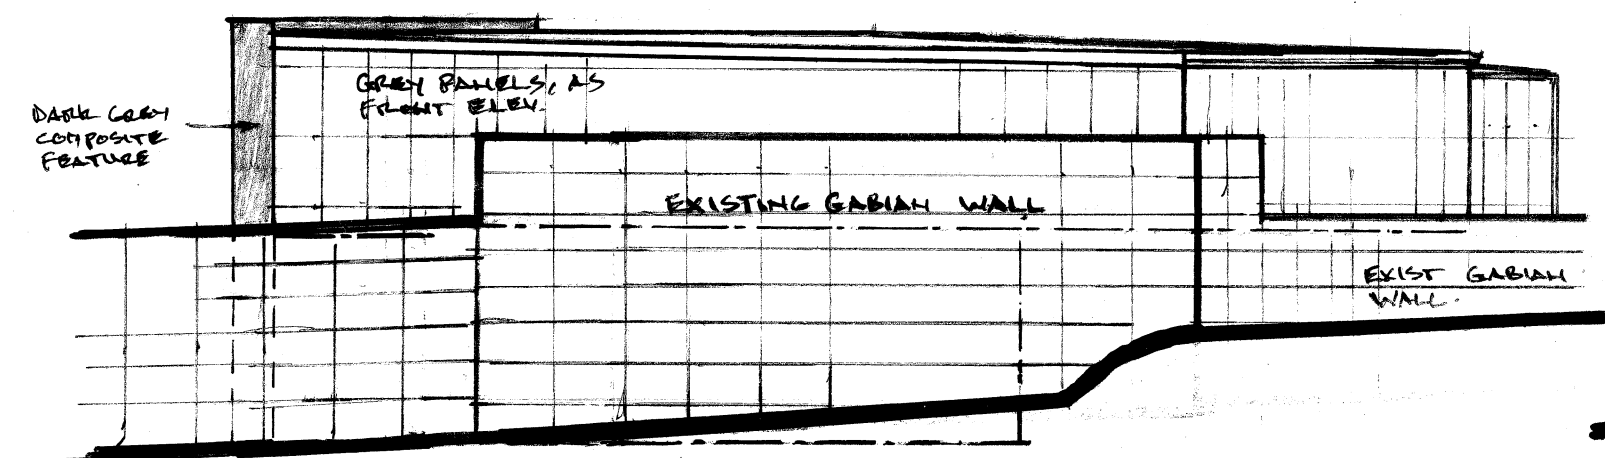

R.H. SIDE ELEVATION (OUTSIDE OF GABIAN WALL)

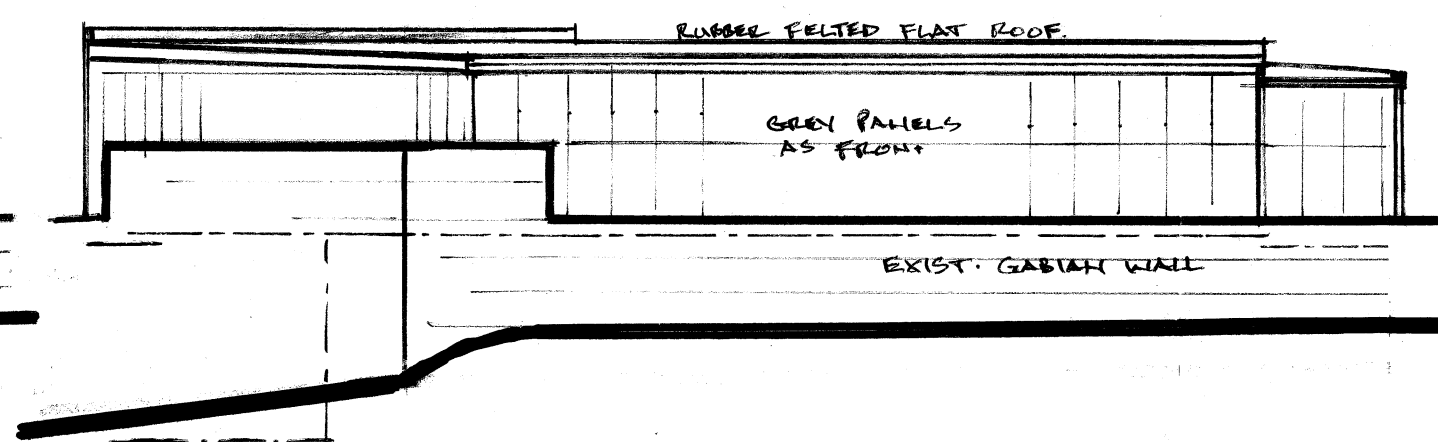

REAR ELEVATION

Architectural & Building Services

NEIL BUTTERWORTH

Tel:
Mobile: 07785 275483

89 Higher A insworth Road,
Radcliffe, Manchester M26 4JJ

Job Title **PROPOSED TWO STOREY DETACHED ENTERTAINMENT UNIT, TO SIDE OF EXISTING HOUSE, AT HEATHERSLADE, GREENACRE CLOSE, SHUTTLEWORTH, BURY.**

Drawing Title **PROPOSED PLANS & ELEVATIONS**

Scale
1:100

Date
AUG. 22

Drawn by
NB

Drawing No.
2

© copyright.