



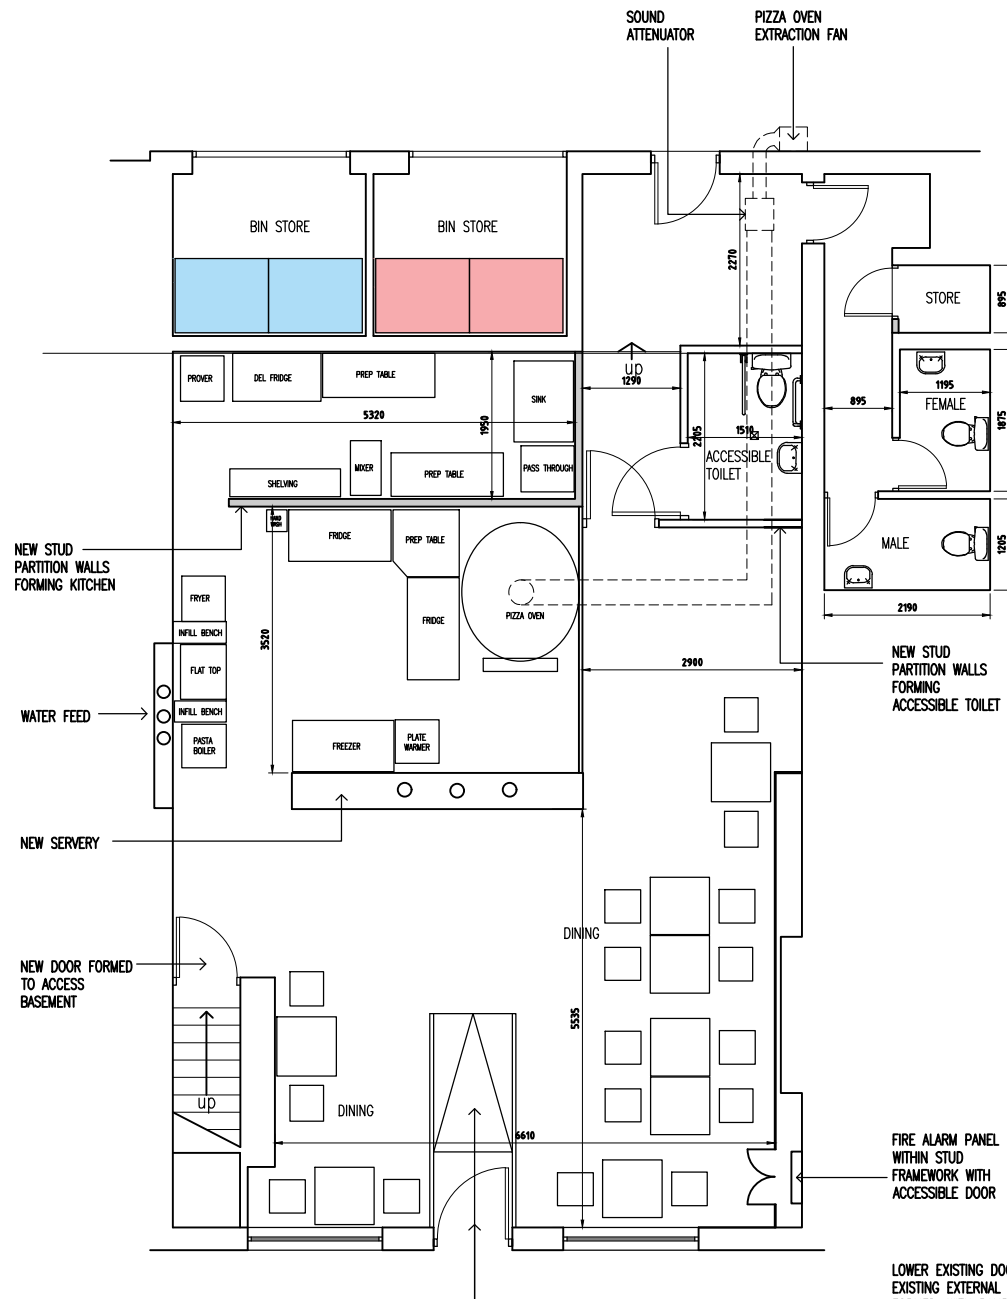

PROPOSED GROUND FLOOR PLAN
1:100 @ A3

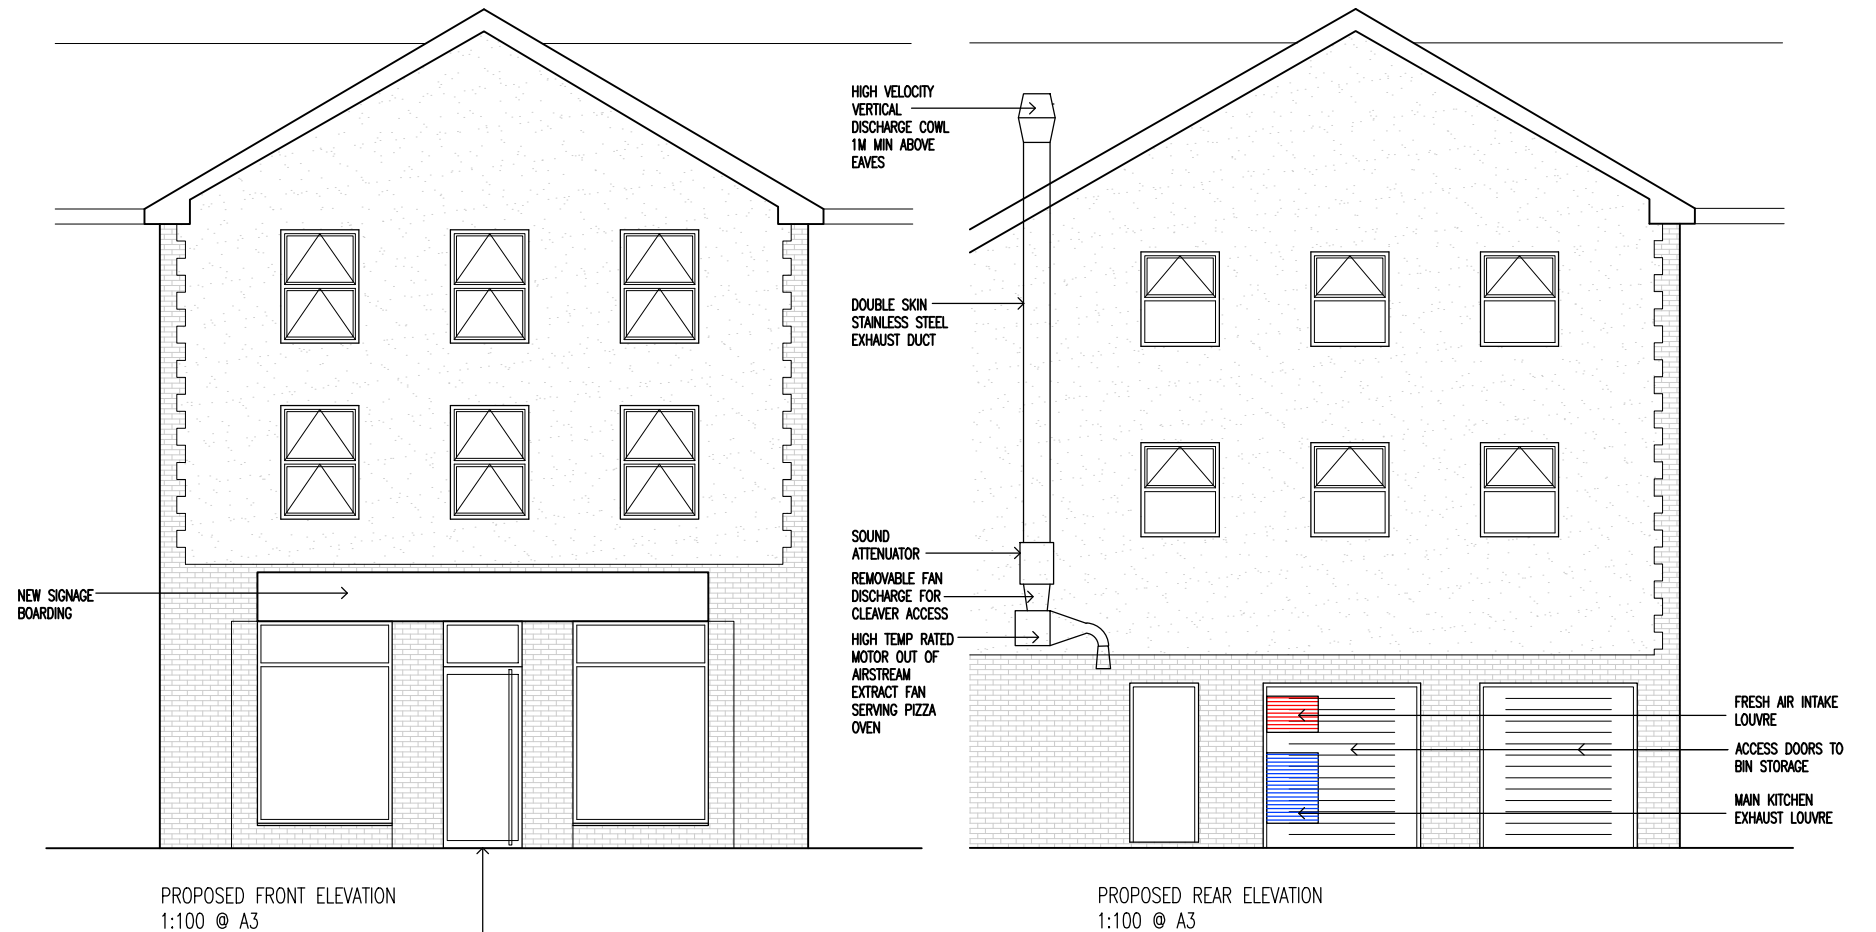

Rev	Amendments	Date	Ints
P1	Amendments to front entrance level with ramp, and changes to rear louvres	10.01.22	MG
Mark Gordon Design + Associates			
Project 45 CHURCH STREET WEST, RADCLIFFE, M26 2SP			
Drawing Title PROPOSED LAYOUTS			
Drawn	TW	Checked	_
Date	SEP 2021	Scale	A3 1 : 100
Drawing No.	45CSW/202/PL	Rev.	P1