




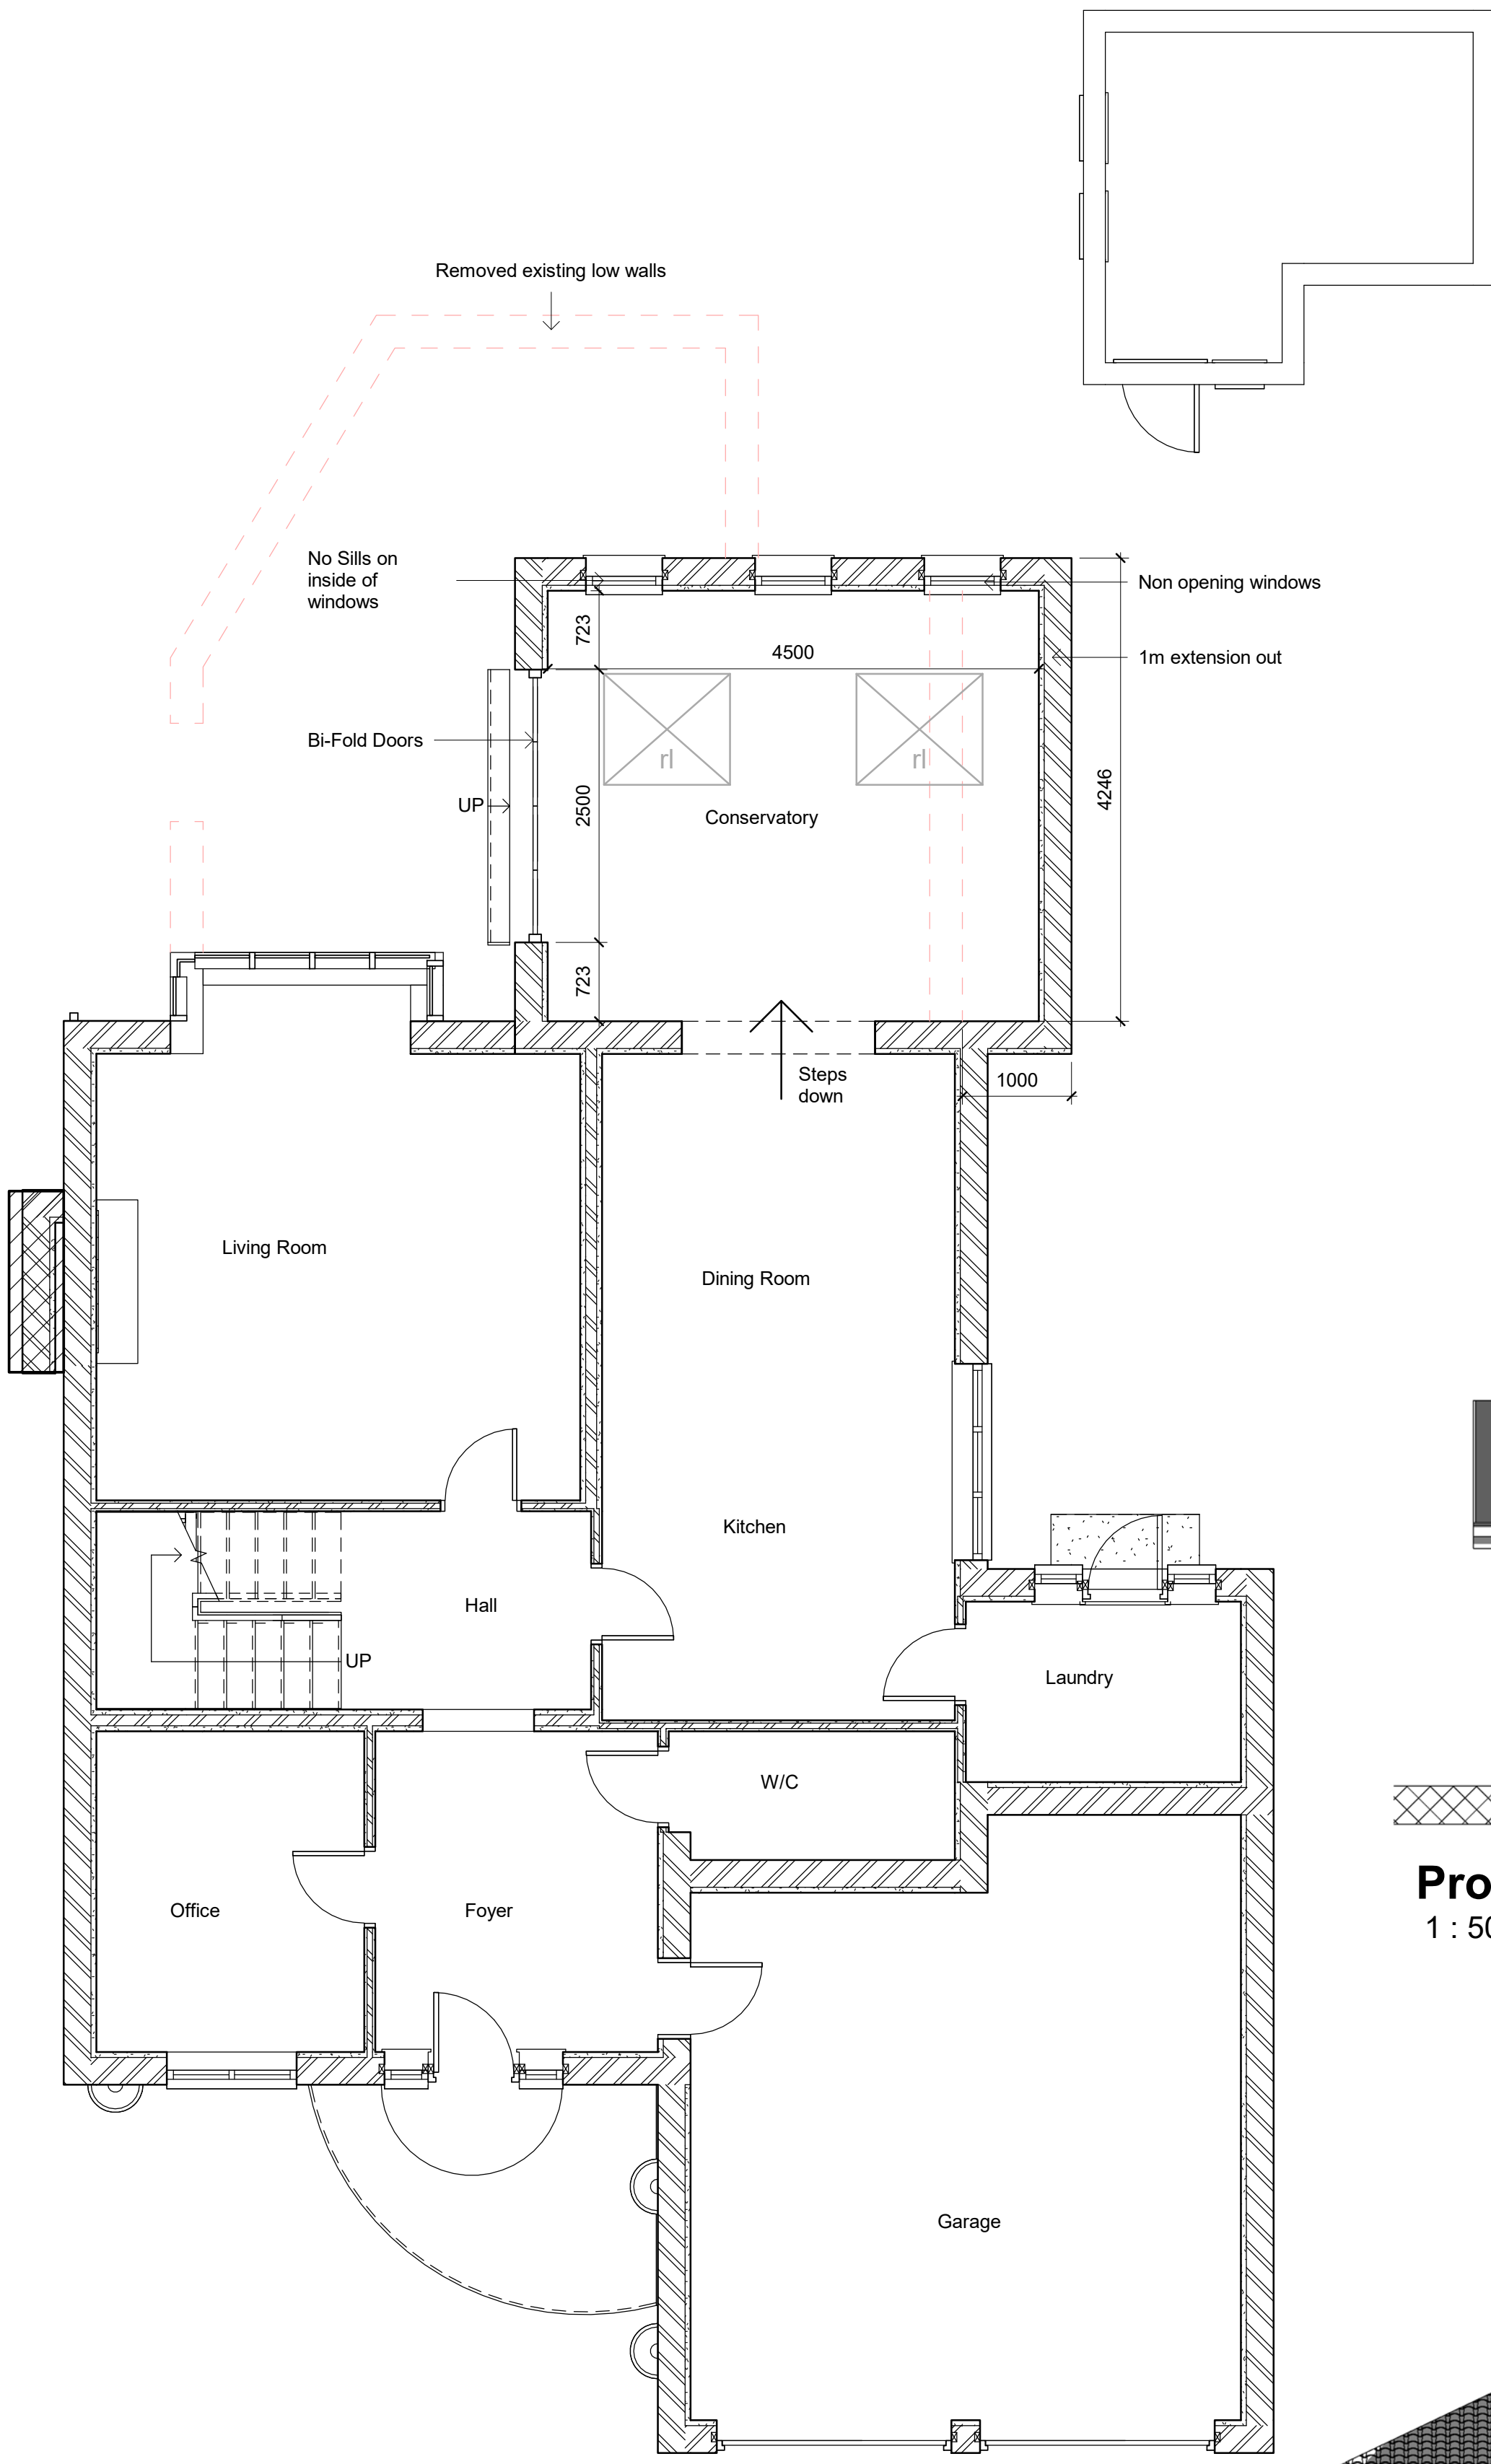

Proposed Ground Floor Plan
1 : 50

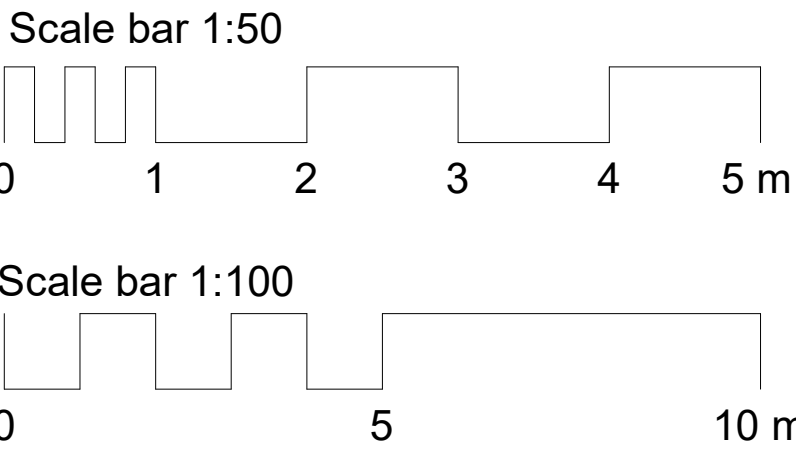


Proposed Side Elevation 1
1 : 50

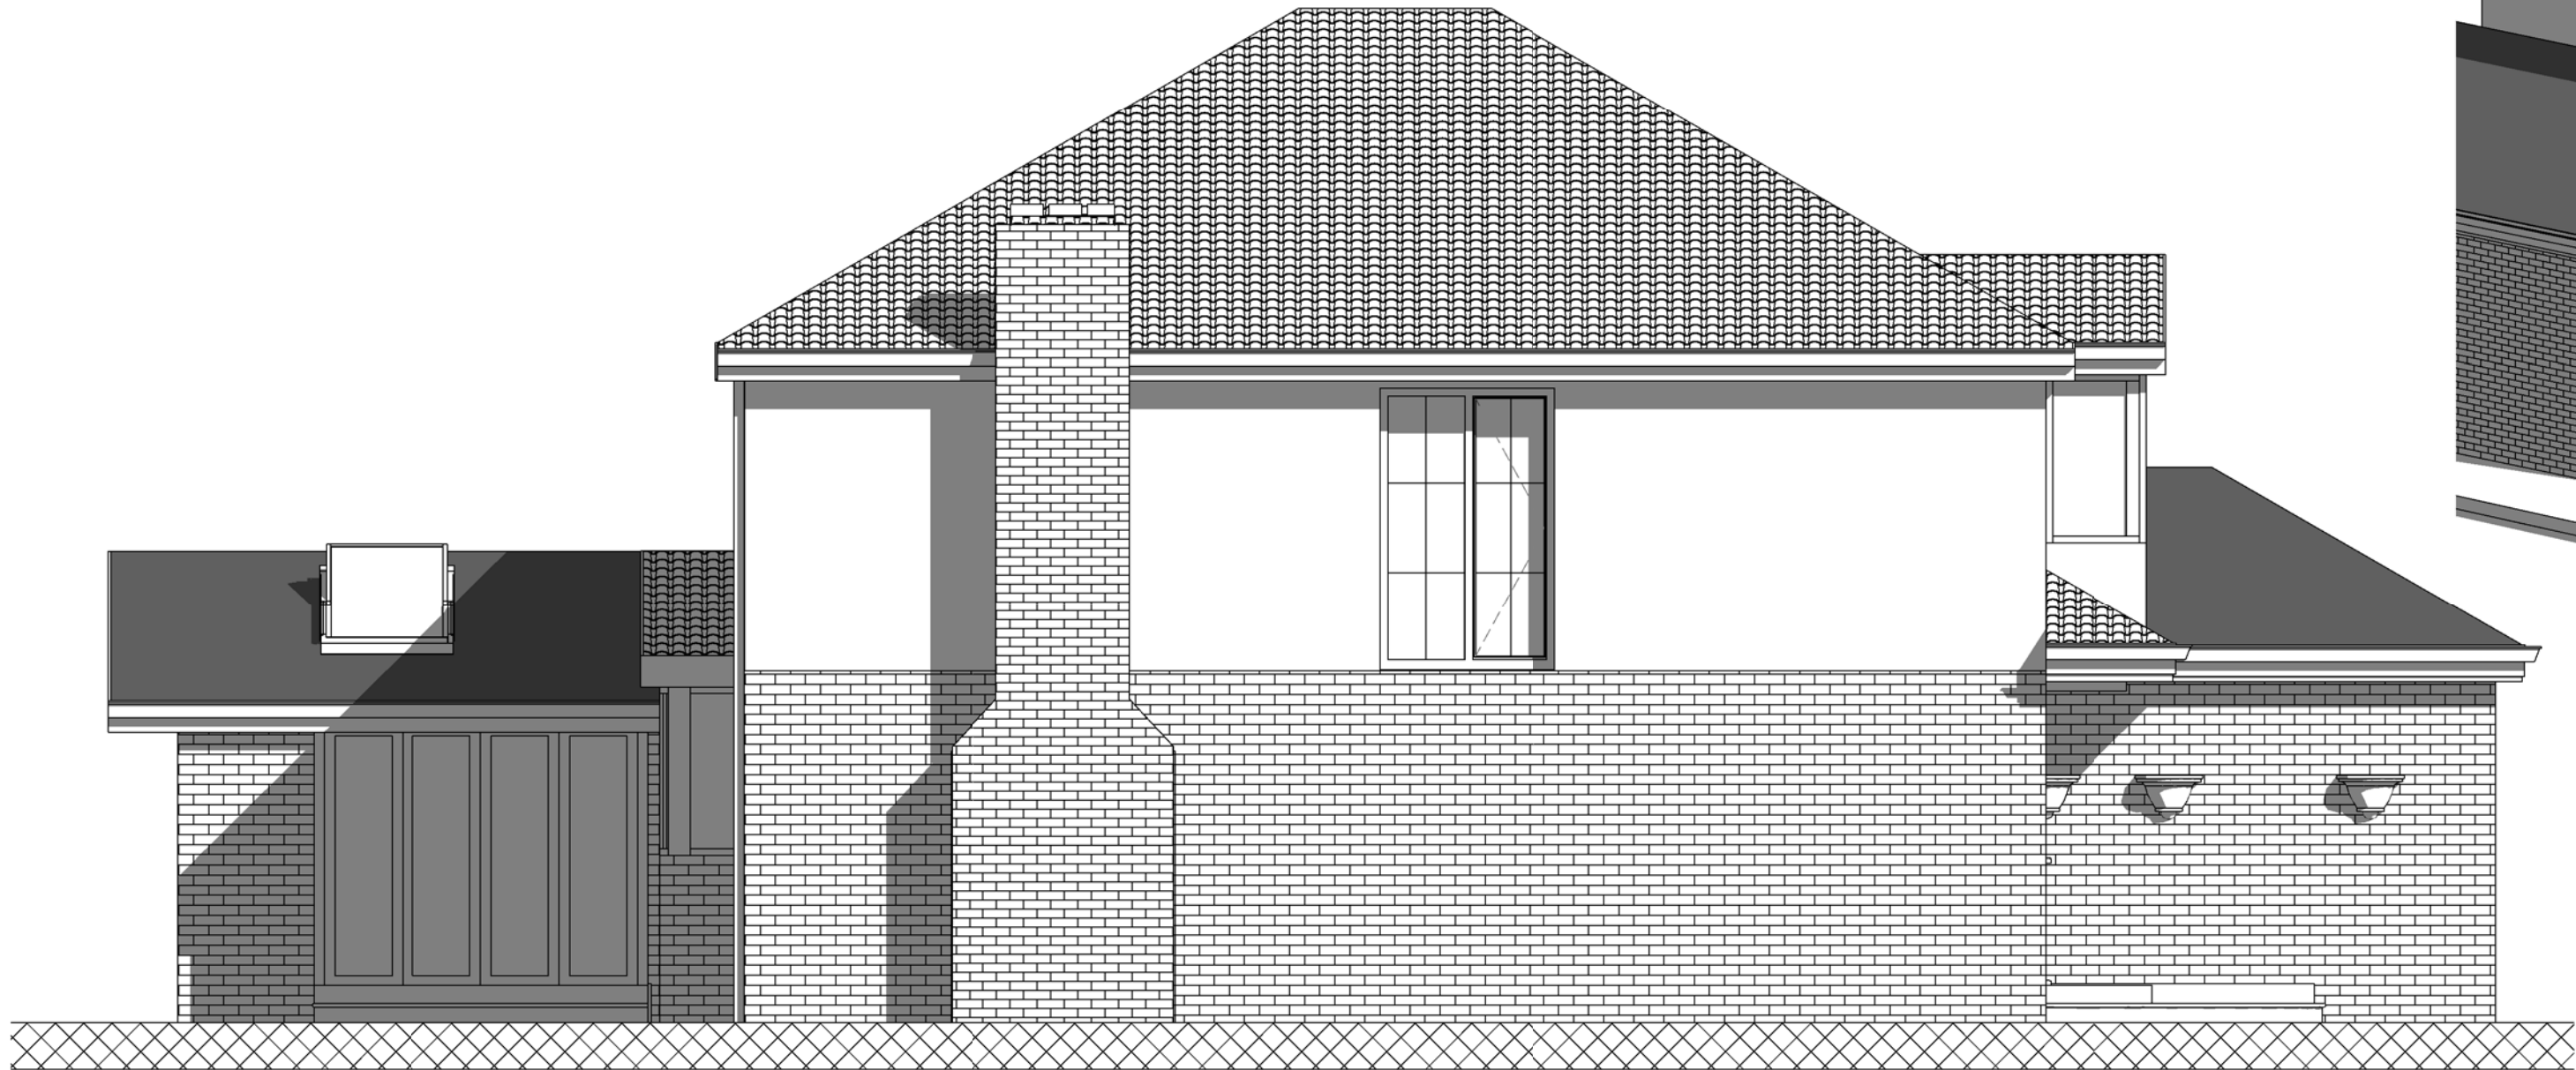


Proposed Side Elevation 2
1 : 50



Proposed Rear Elevation
1 : 50

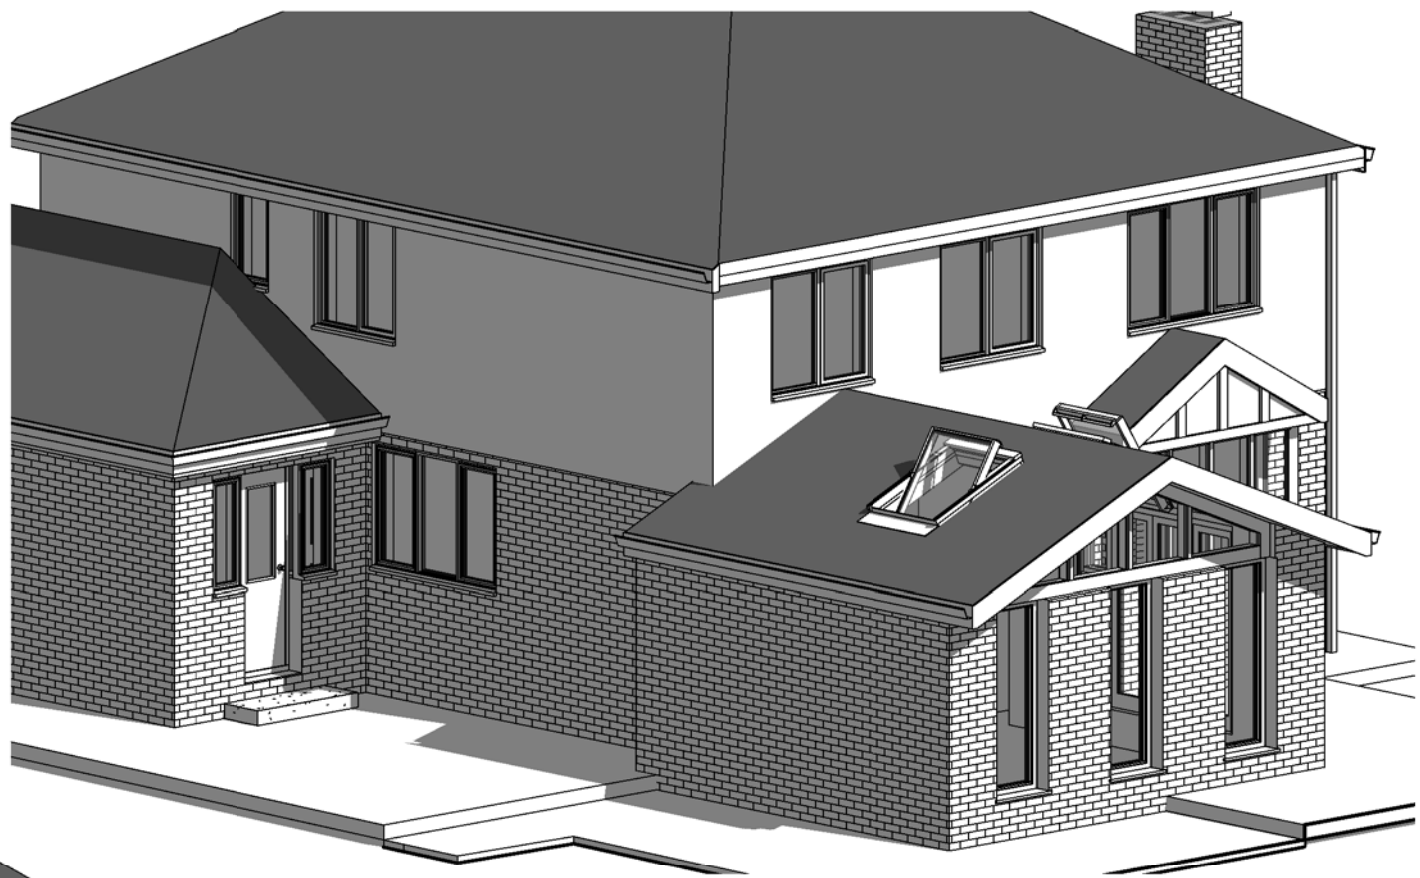

Proposed External View 1

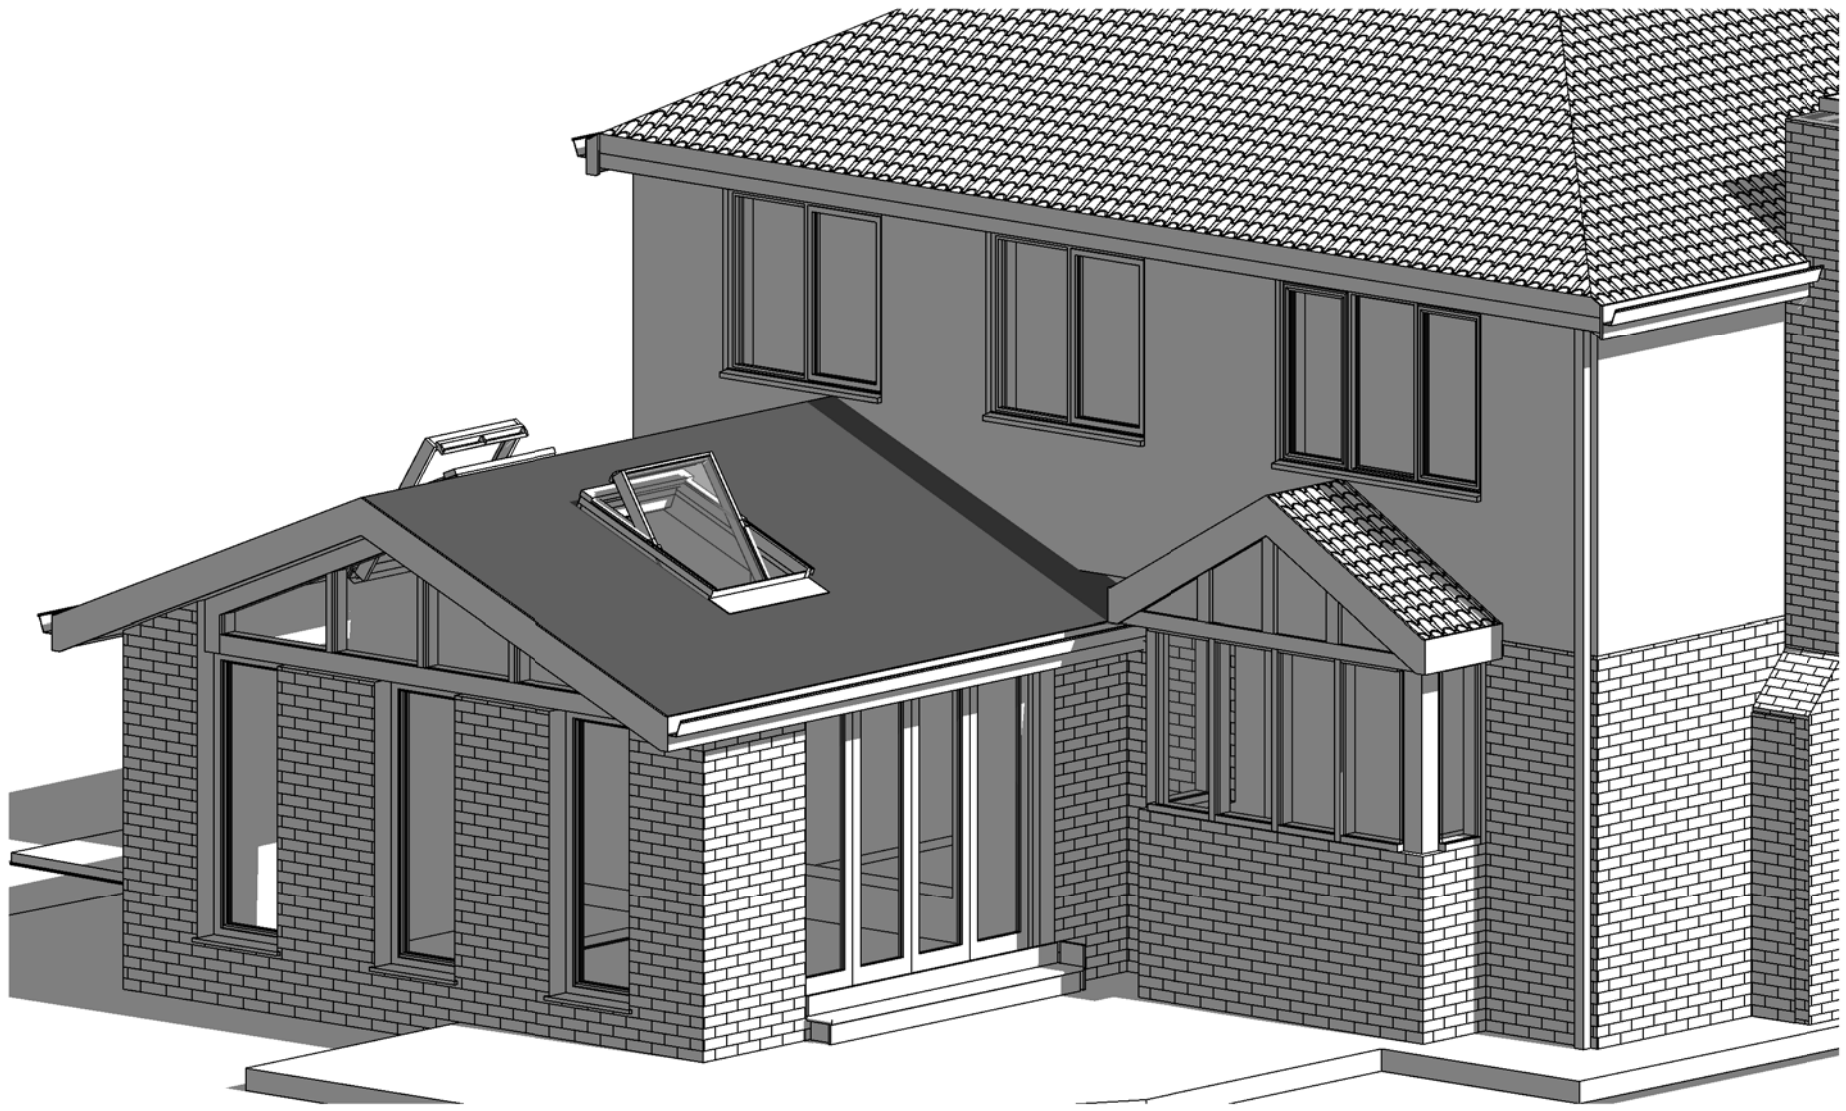

Proposed External View 2

SCALE 1 : 50
A1 DRAWING

Client:
Frank Hurst
56 Kirklees Street,
Tottington, Bury
BL8 3NY

BRICKS AND PIECES

Bricks and Pieces
Suite 301
Broadstone Mill
Broadstone Road
Stockport
SK5 7DL
Tel: 0161 443 4117