




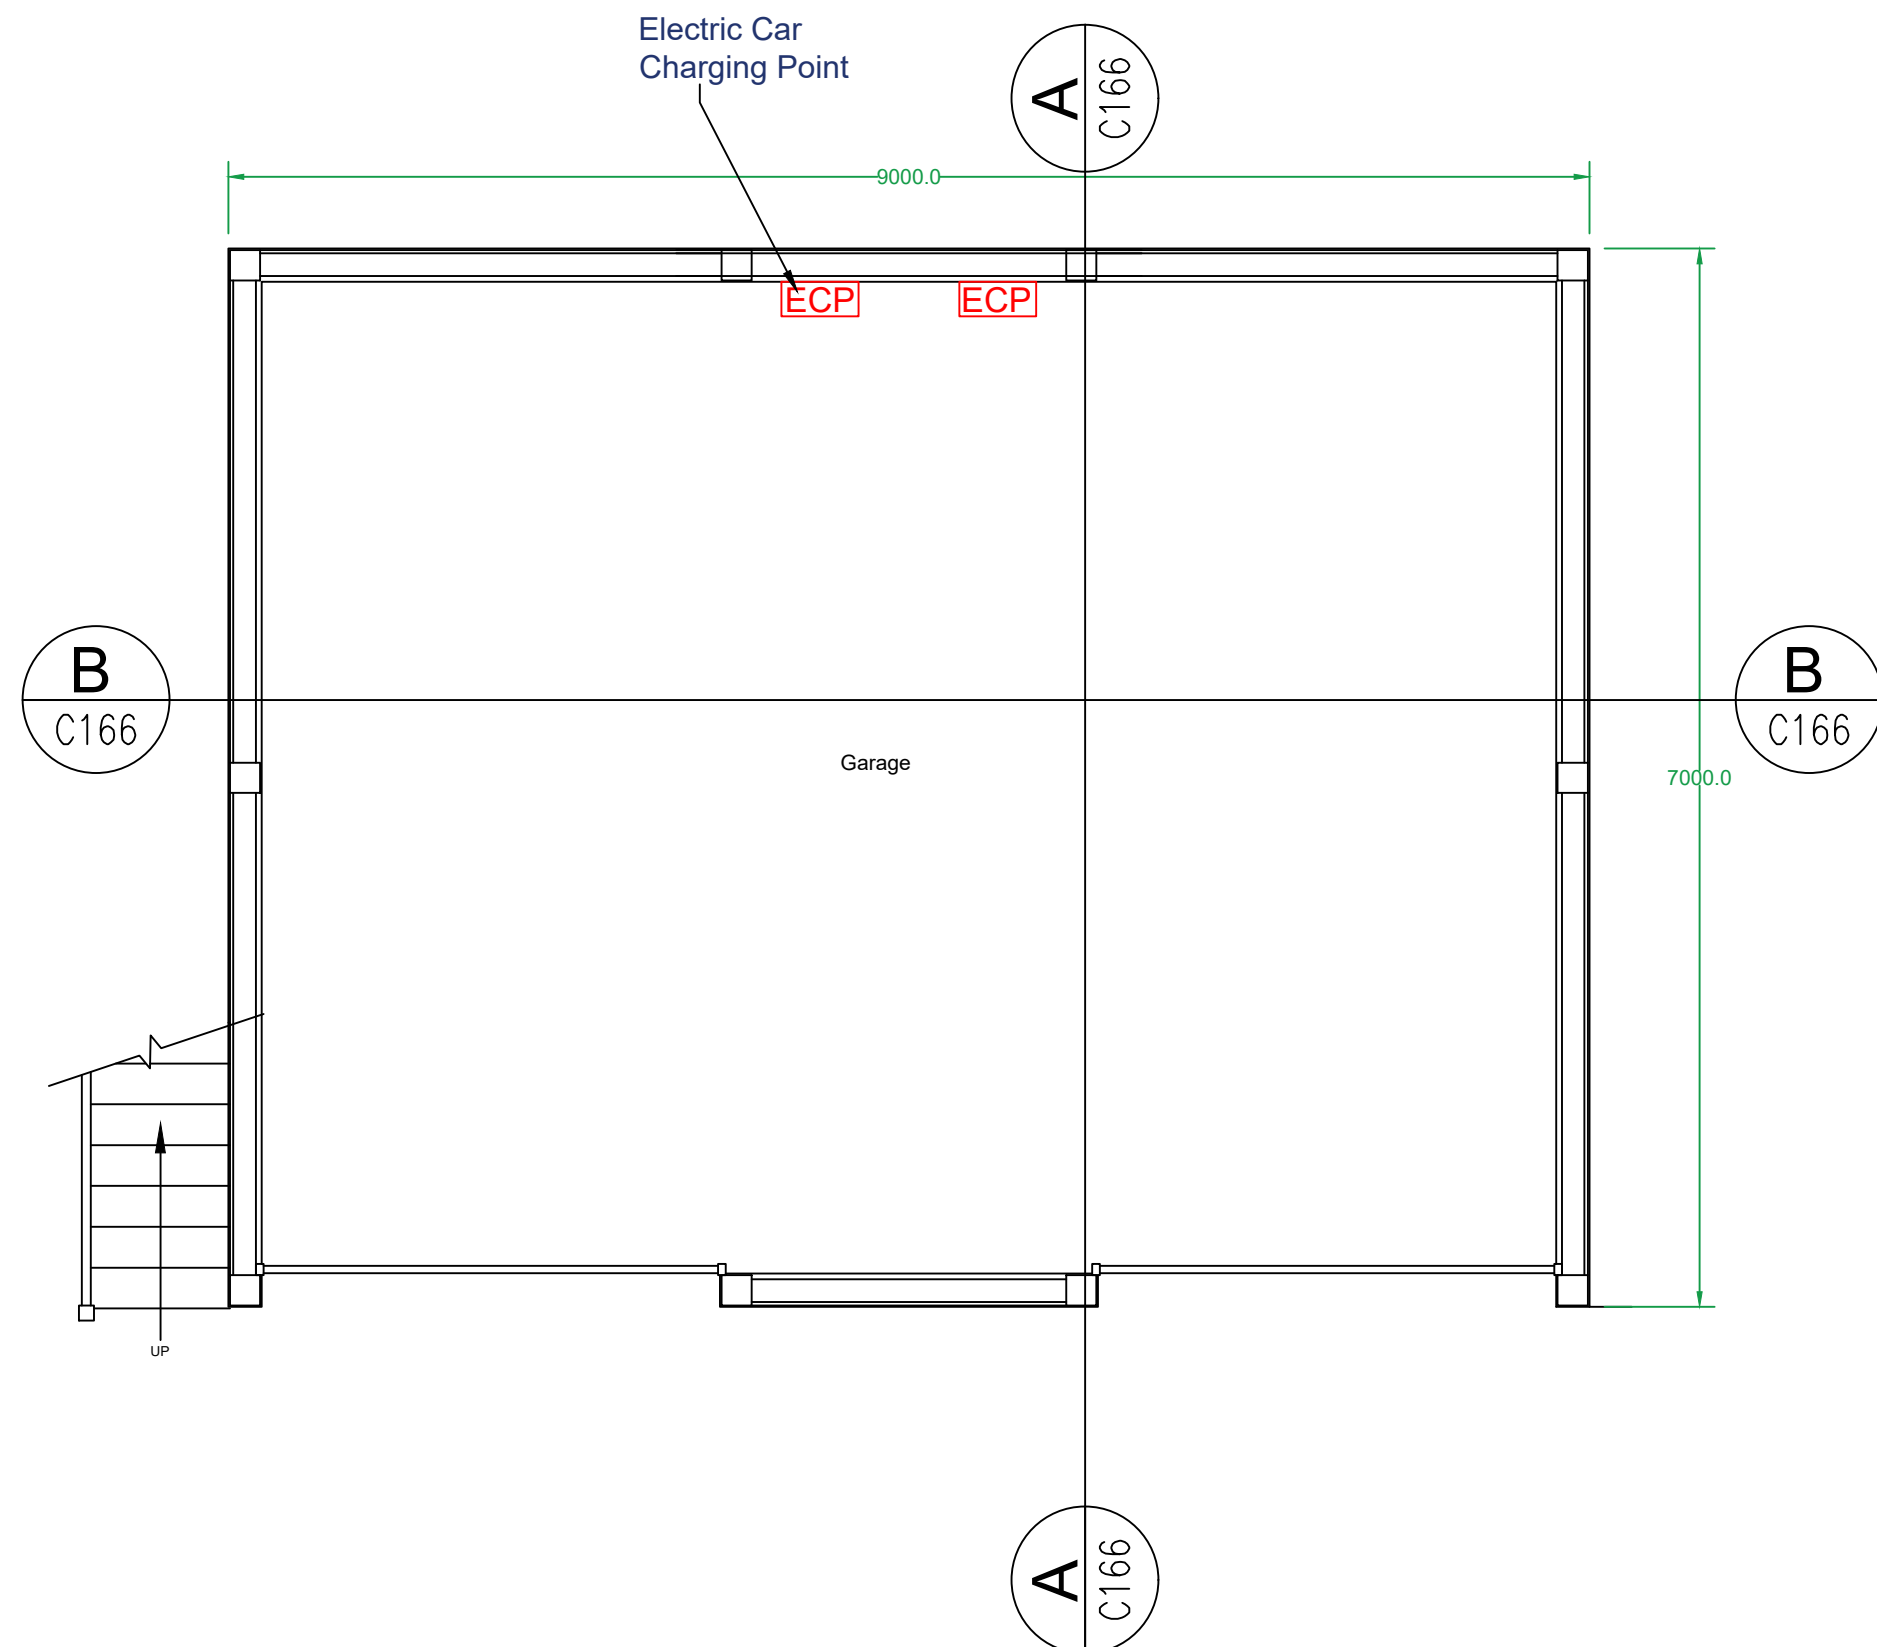


Proposed Garage Ground Floor Plan
Scale (1:50)

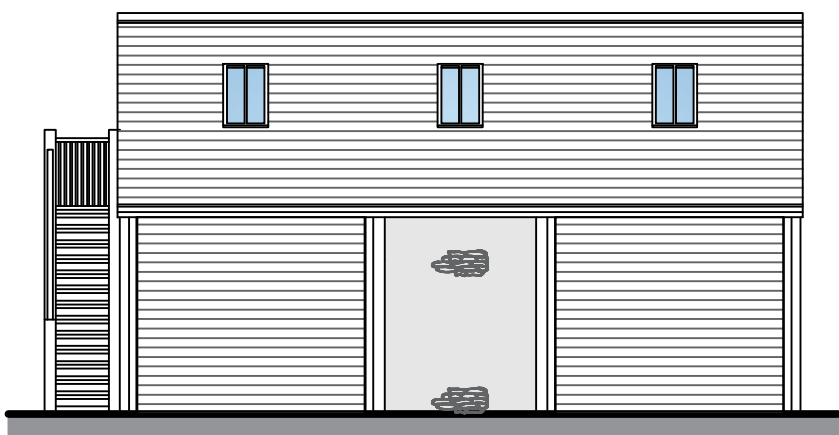


Proposed Garage Front Elevation
Scale (1:100)

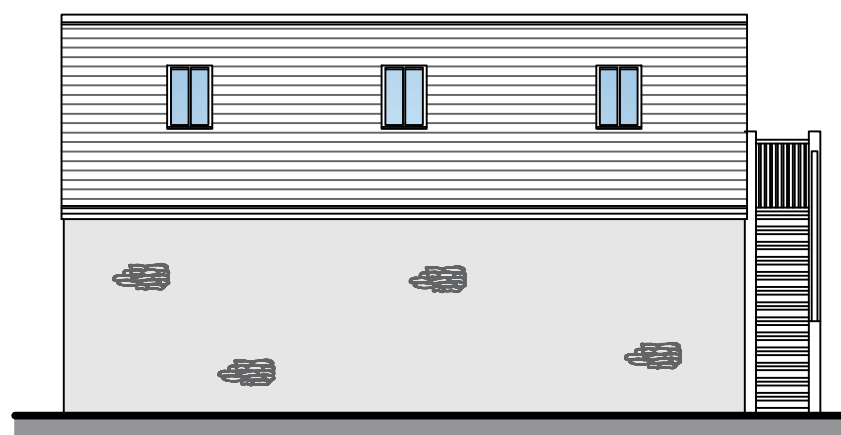


Proposed Garage Rear Elevation
Scale (1:100)

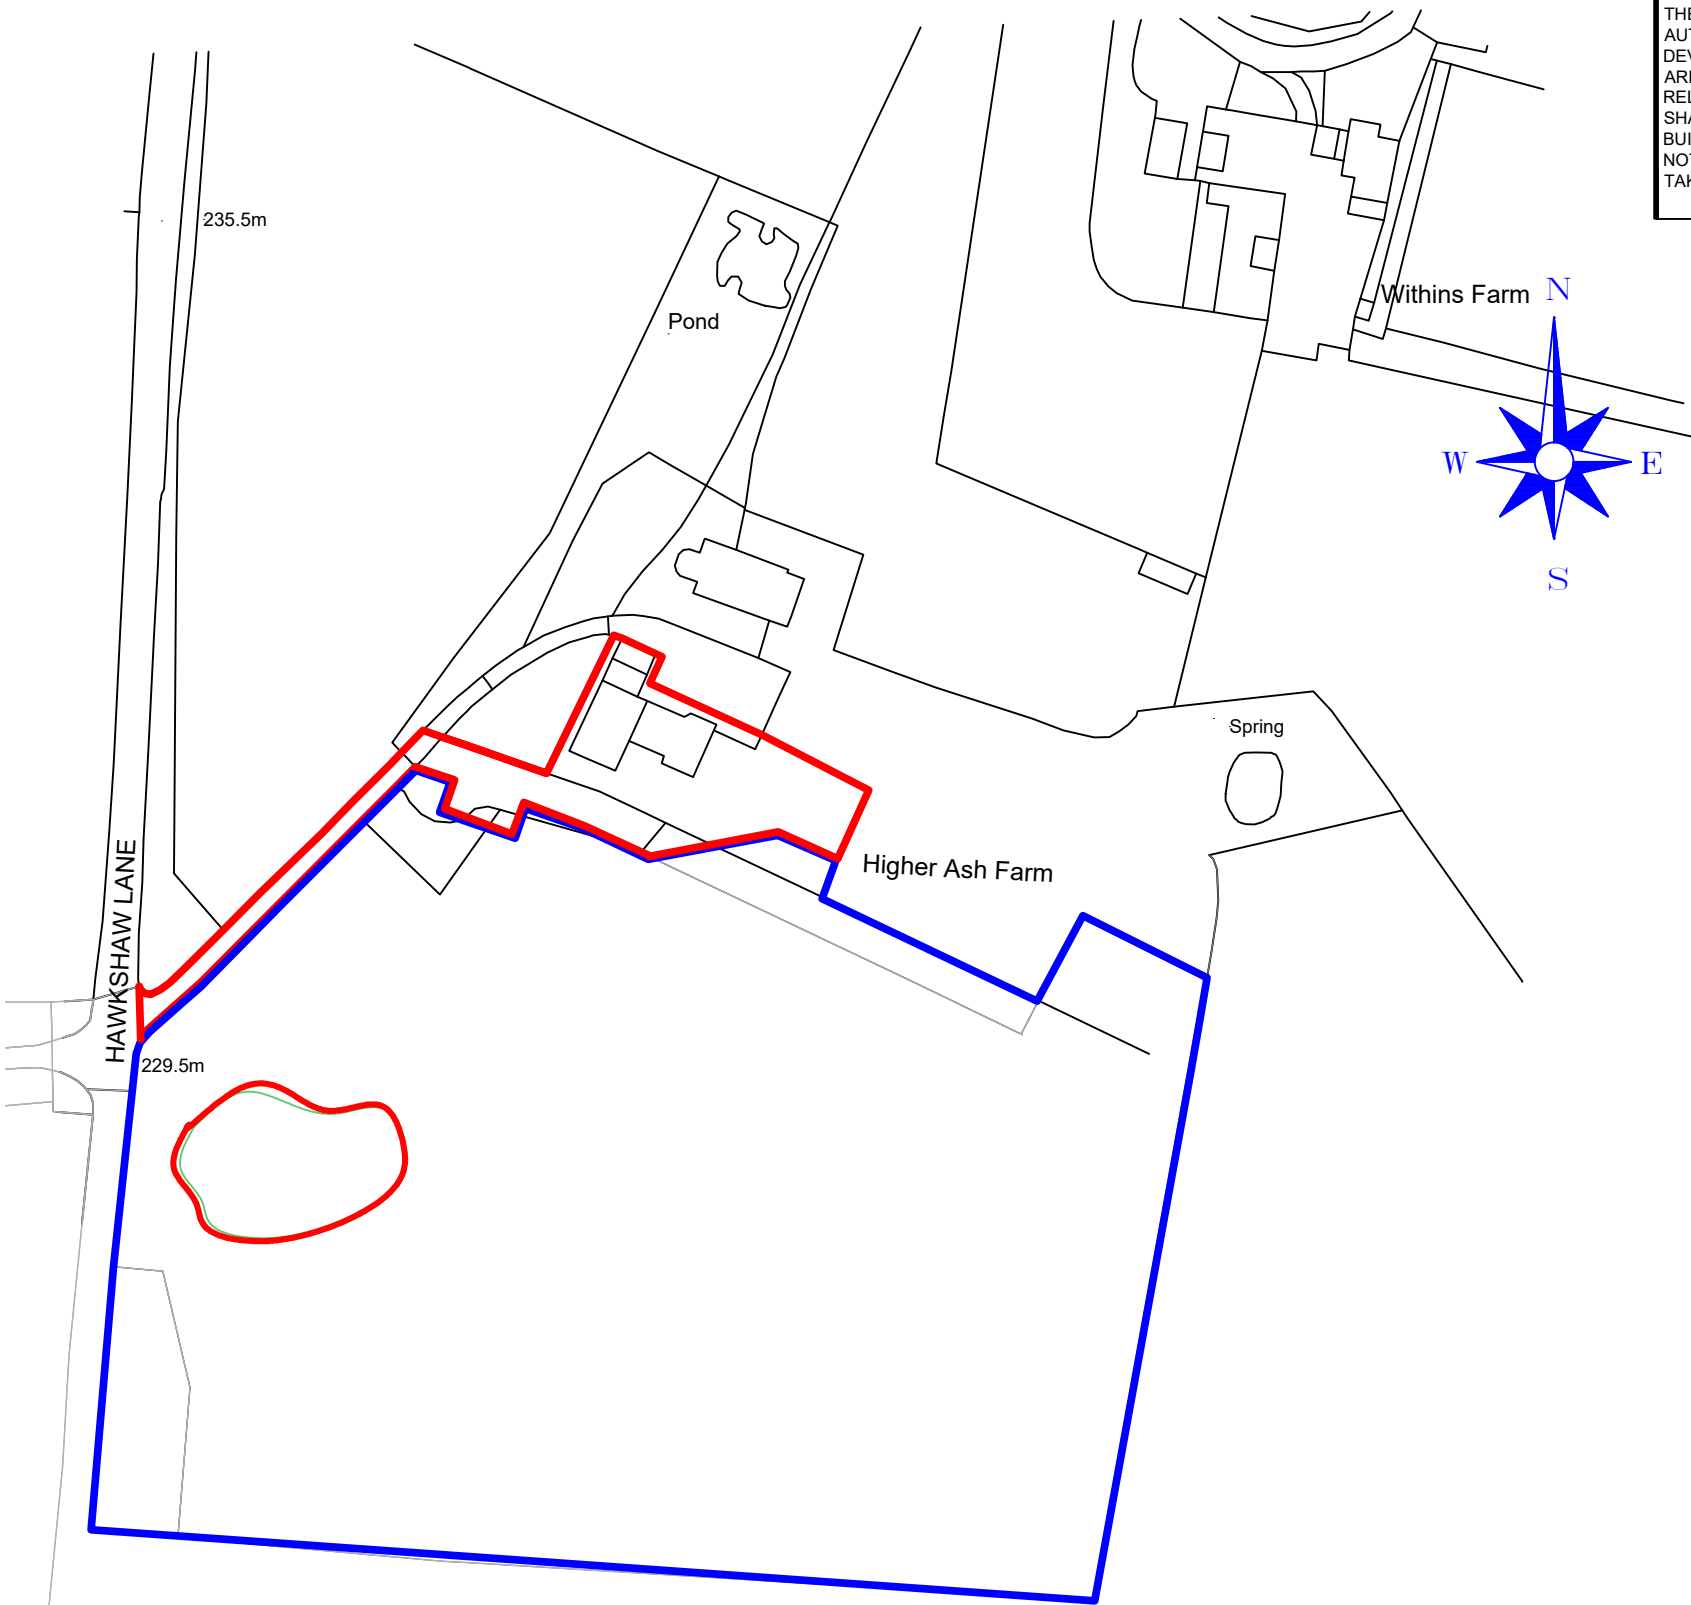


Location Plan
Scale (1:1250)
©Crown Copyright and database rights 2022 OS Licence no. 100041041

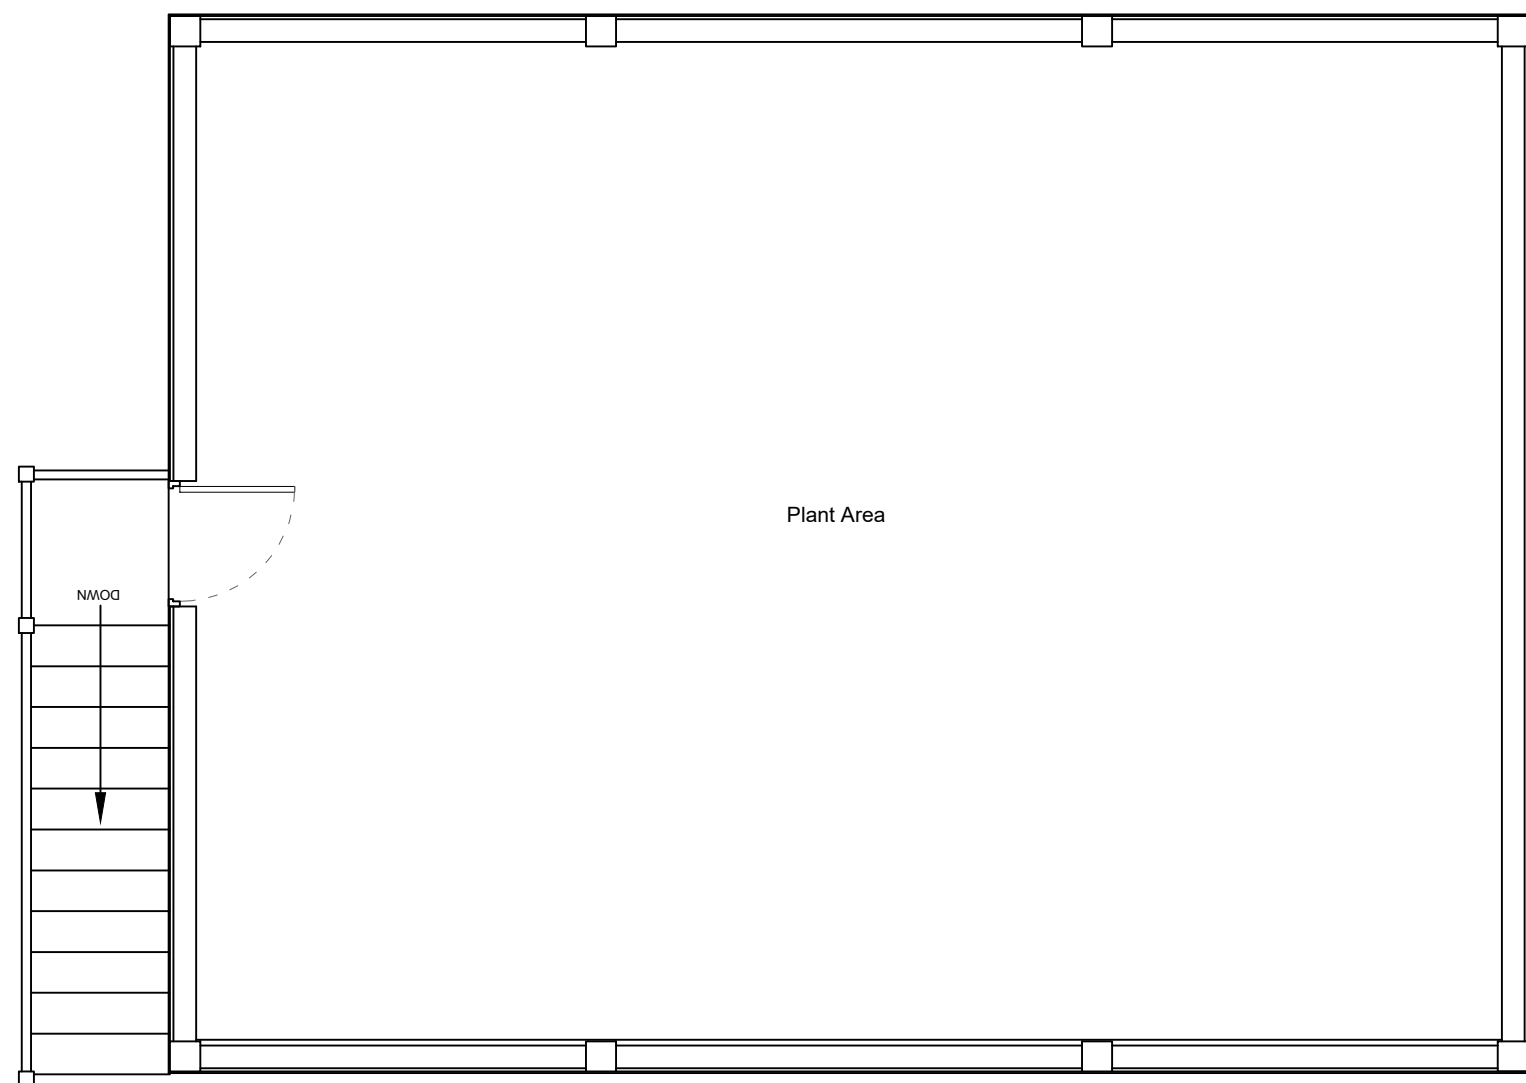


Proposed Front Elevation
Scale (1:50)

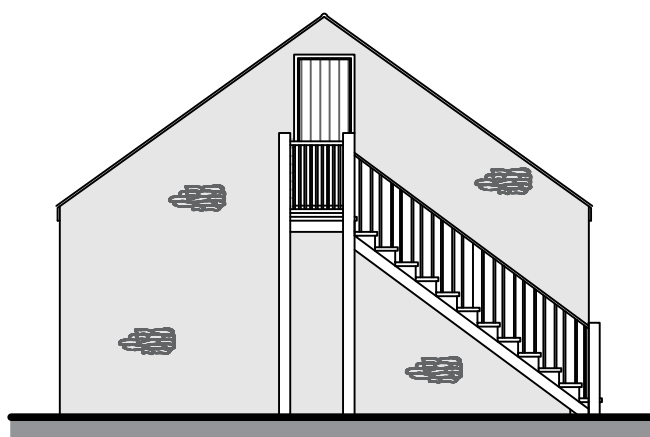

Proposed Garage Side Elevation
Scale (1:100)

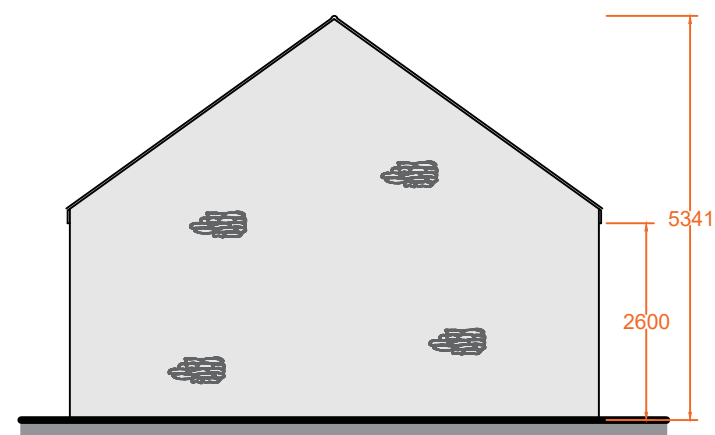


Proposed Garage Side Elevation
Scale (1:100)

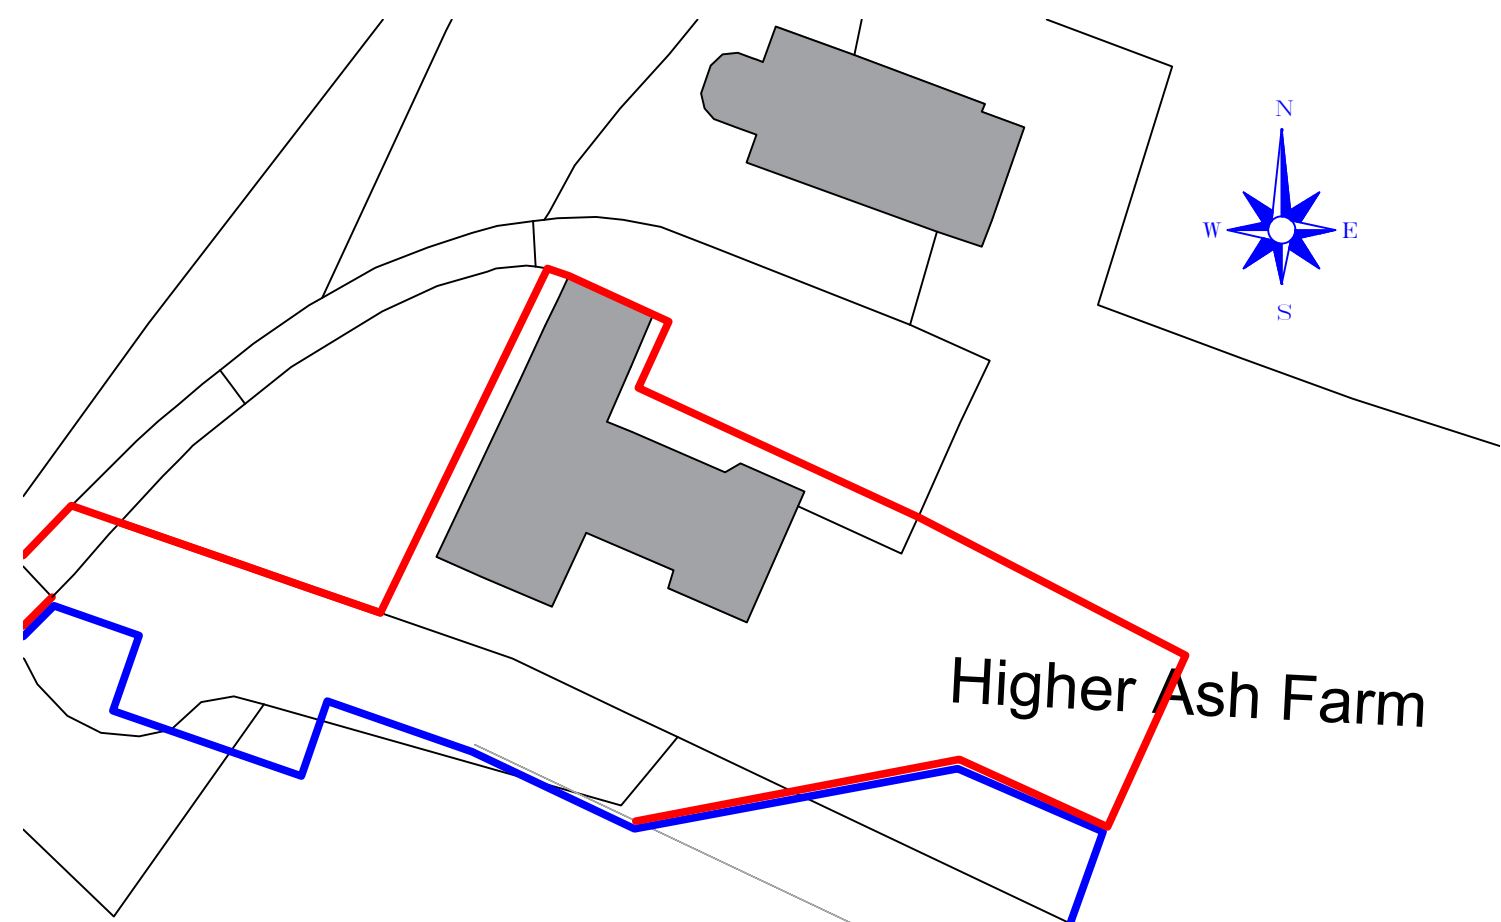


Existing Site Plan
Scale (1:500)



Proposed Site Plan
Scale (1:500)

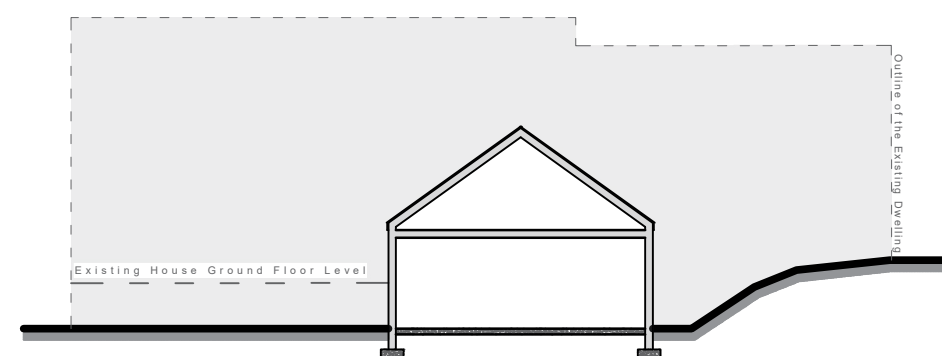

Proposed Section A - A
Scale (1:200)

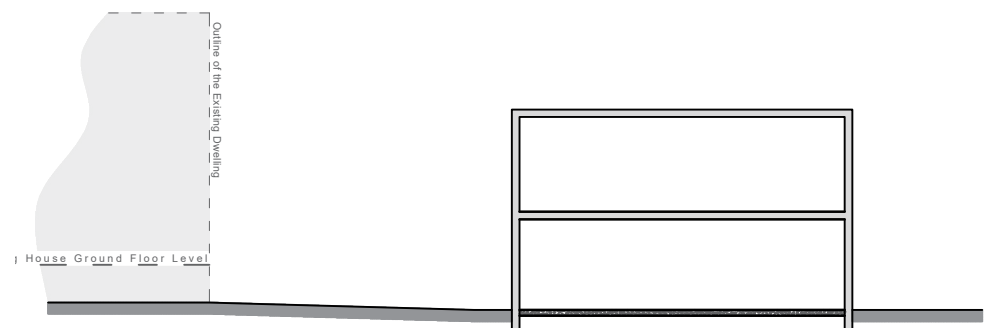

Proposed Section B - B
Scale (1:200)

IMPORTANT NOTES
DO NOT SCALE FROM THIS PLAN
THESE ELEVATIONS ARE DRAFTED TO ALLOW THE PLANNING AUTHORITY TO MAKE A DECISION ON THE PROPOSED DEVELOPMENT AND FOR NO OTHER PURPOSE. THESE ELEVATIONS ARE NOT BUILDING REGULATION COMPLIANT AND SHOULD NOT BE RELIED UPON AS SUCH. THE DECISION NOTICE (WHEN AVAILABLE) SHALL PROVIDE THE EXACT DIMENSIONS OF THE PROPOSED BUILDING AND SHOULD BE RELIED UPON. THESE PLANS SHOULD NOT BE USED AS DEFINITIVE AND ANY MEASUREMENTS SHOULD BE TAKEN AND CHECKED FROM THE PROPOSED SITE.

Proposed Volume of
New Garage
252m²

Revision Date

MACMARSHALLS
112-116 Chorley New Road,
Bolton, BL1 4DH
info@macmarshalls.co.uk
Tel: 01204 565660
www.macmarshalls.co.uk

Drawing Title
Proposed Garage

Site Location
Higher Ash Barn, Hawkshaw,
BL8 4LD

Drawing Status
Proposed Plans

Date
05/05/2022

Scale
1:50 / 1:100 @ A1

Client
Mr & Mrs Packun