




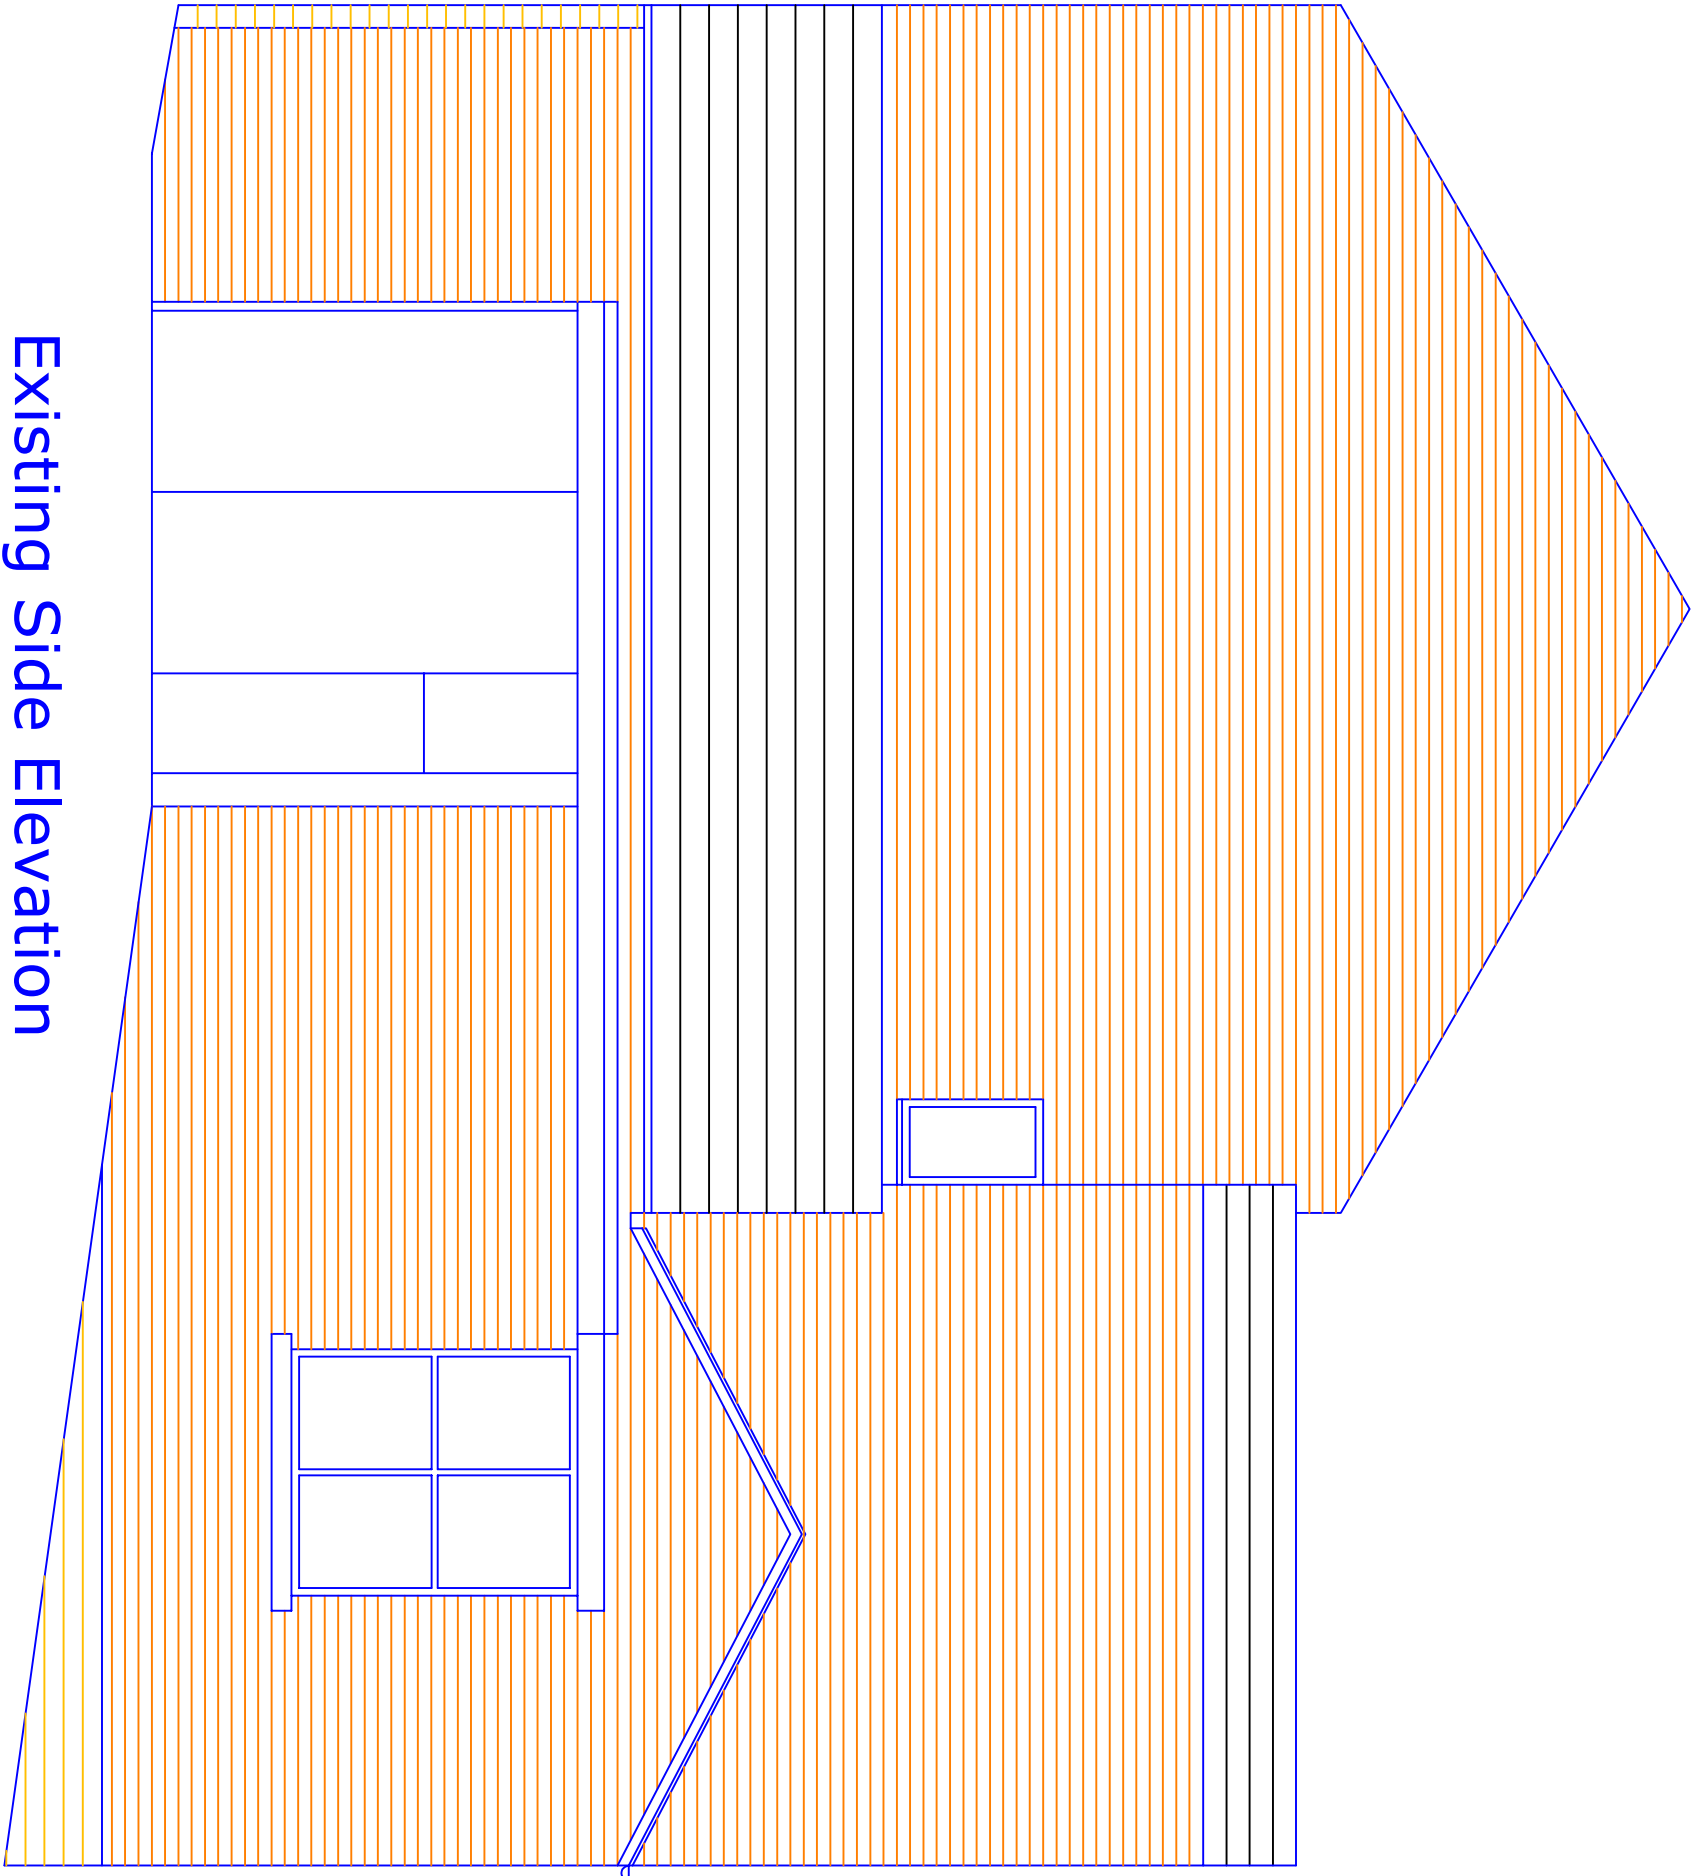


Existing Side Elevation

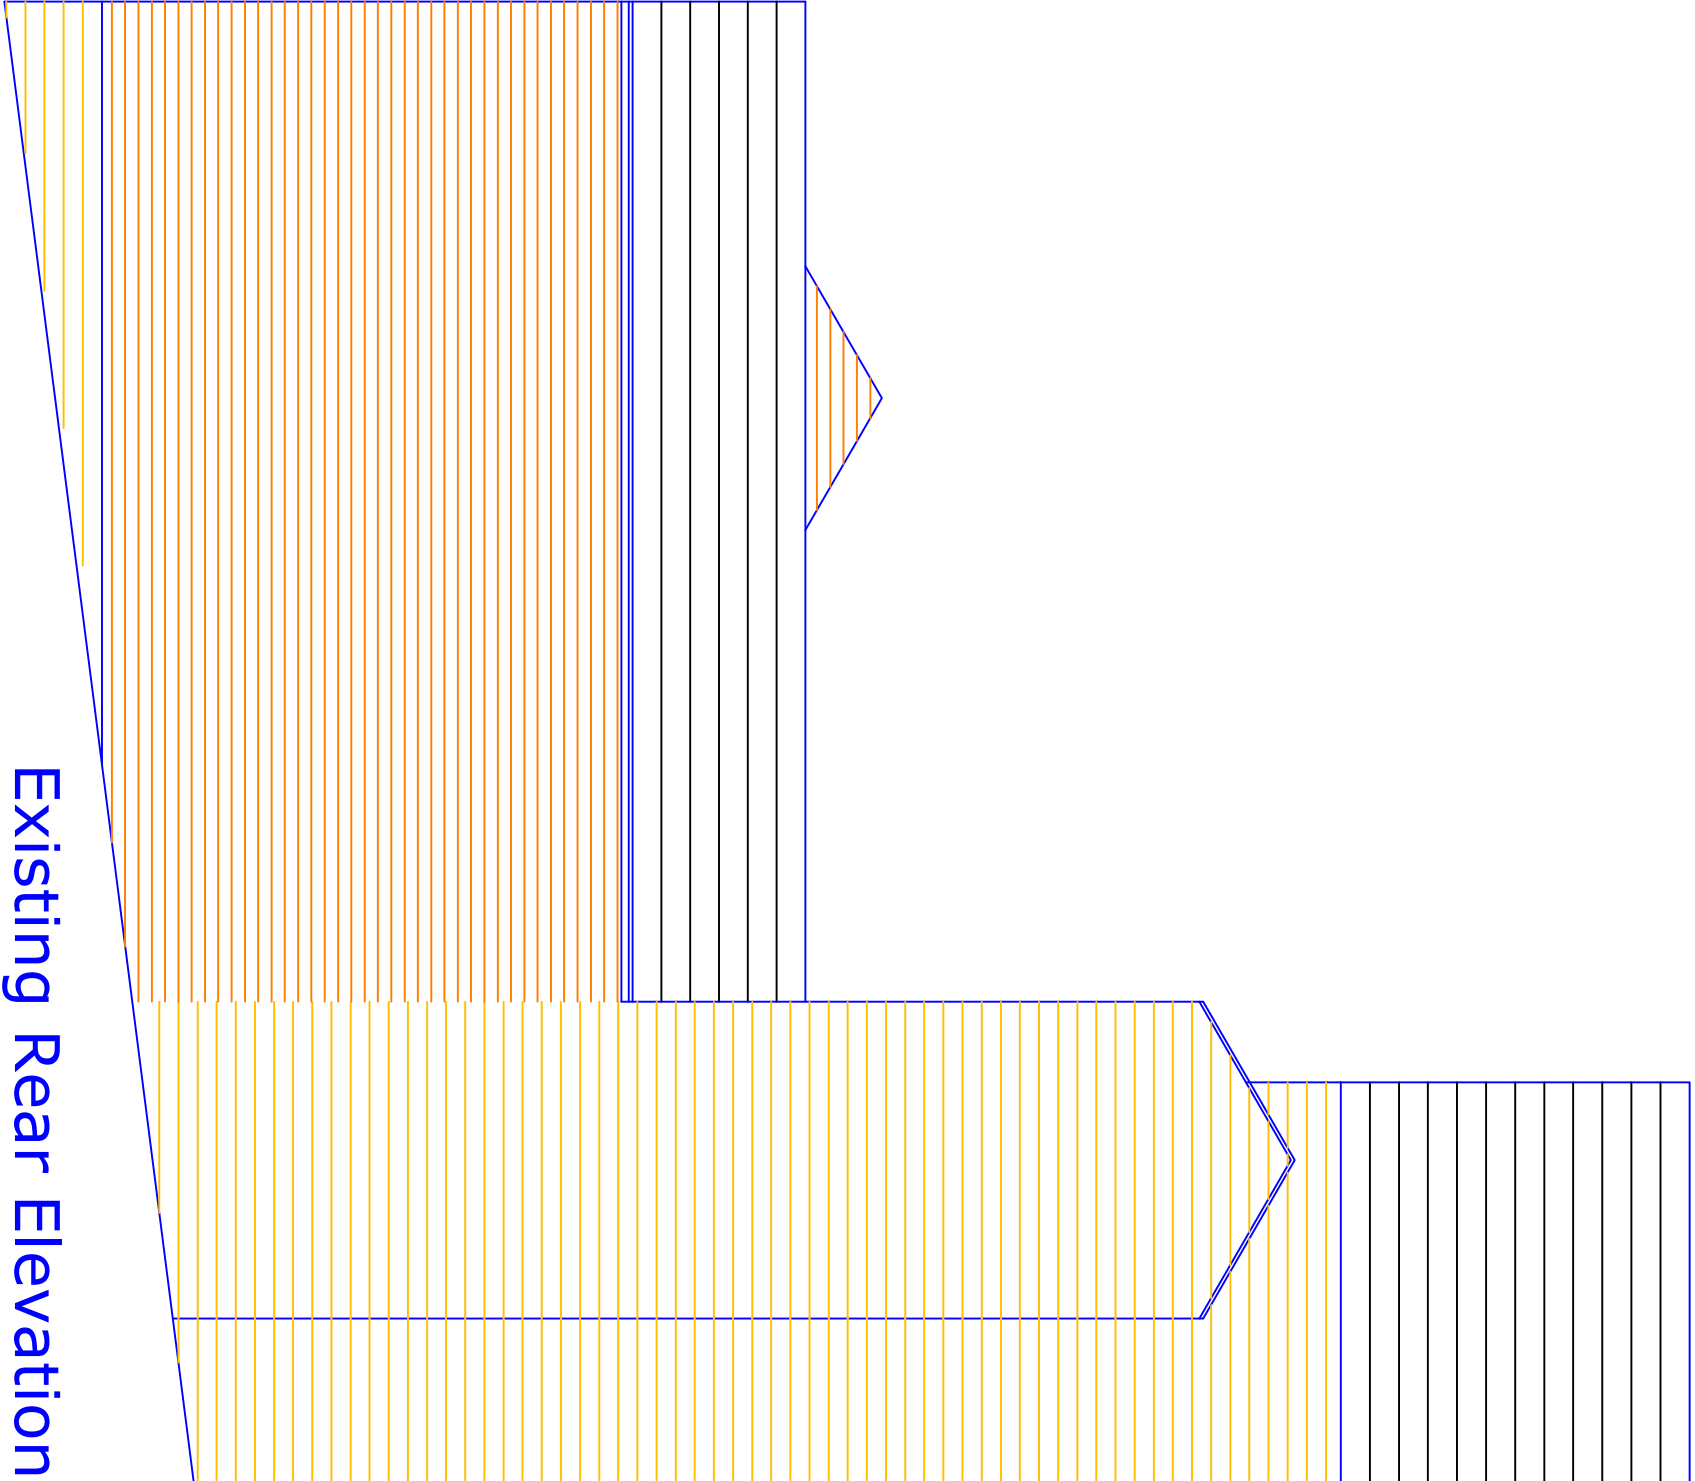


Existing Rear Elevation

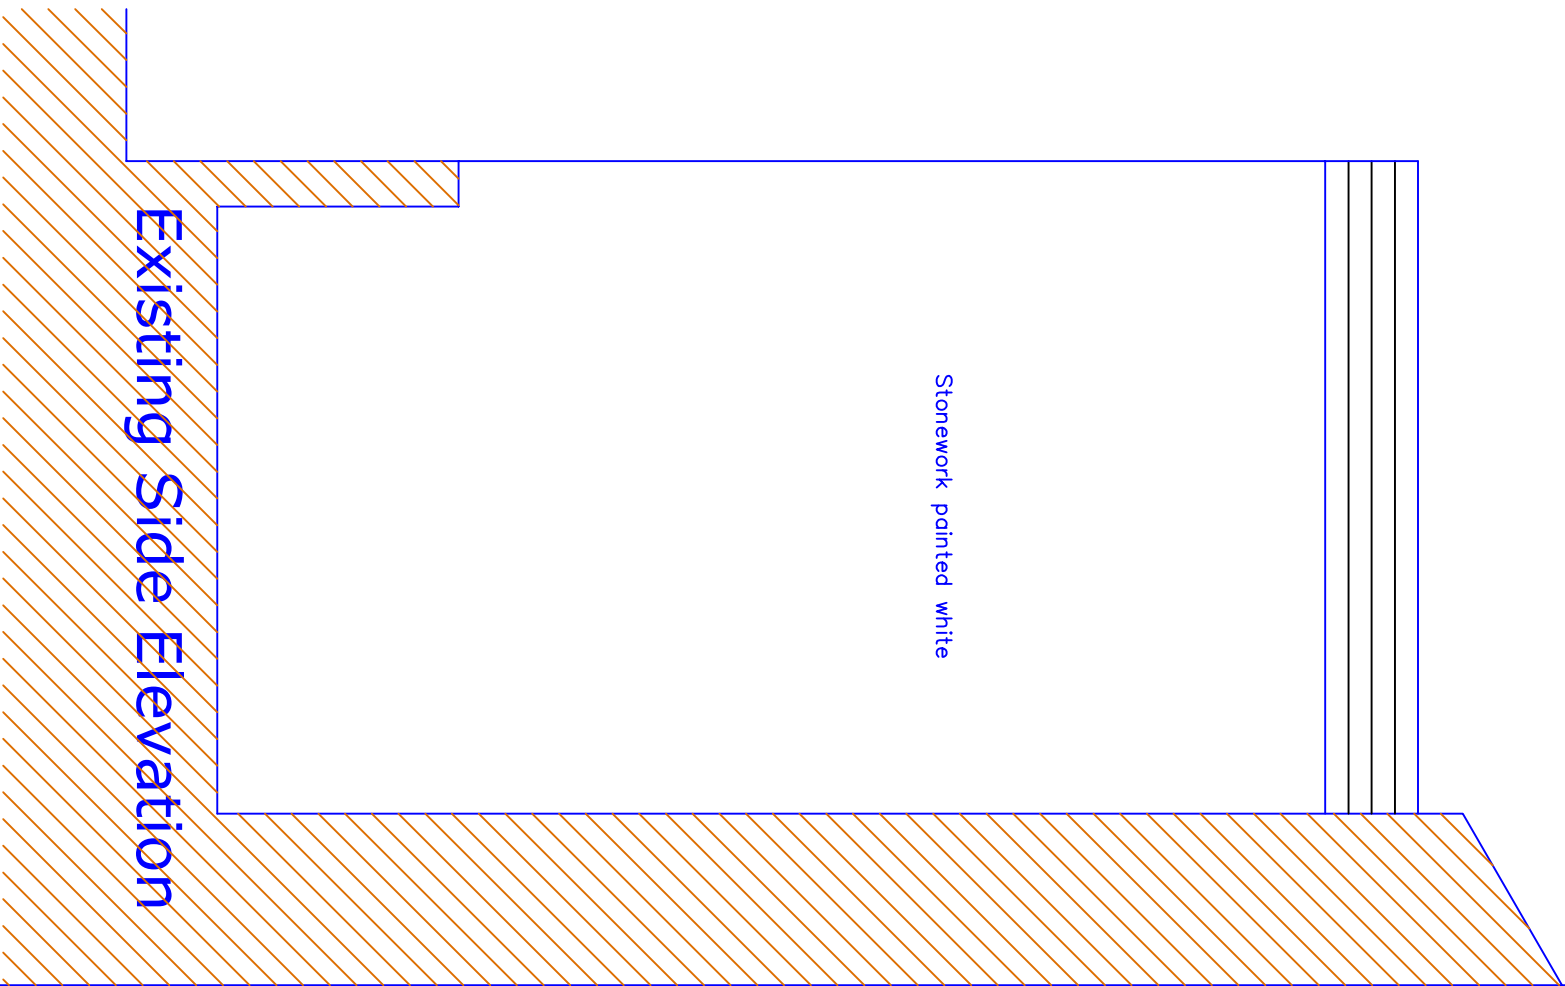


Existing Side Elevation

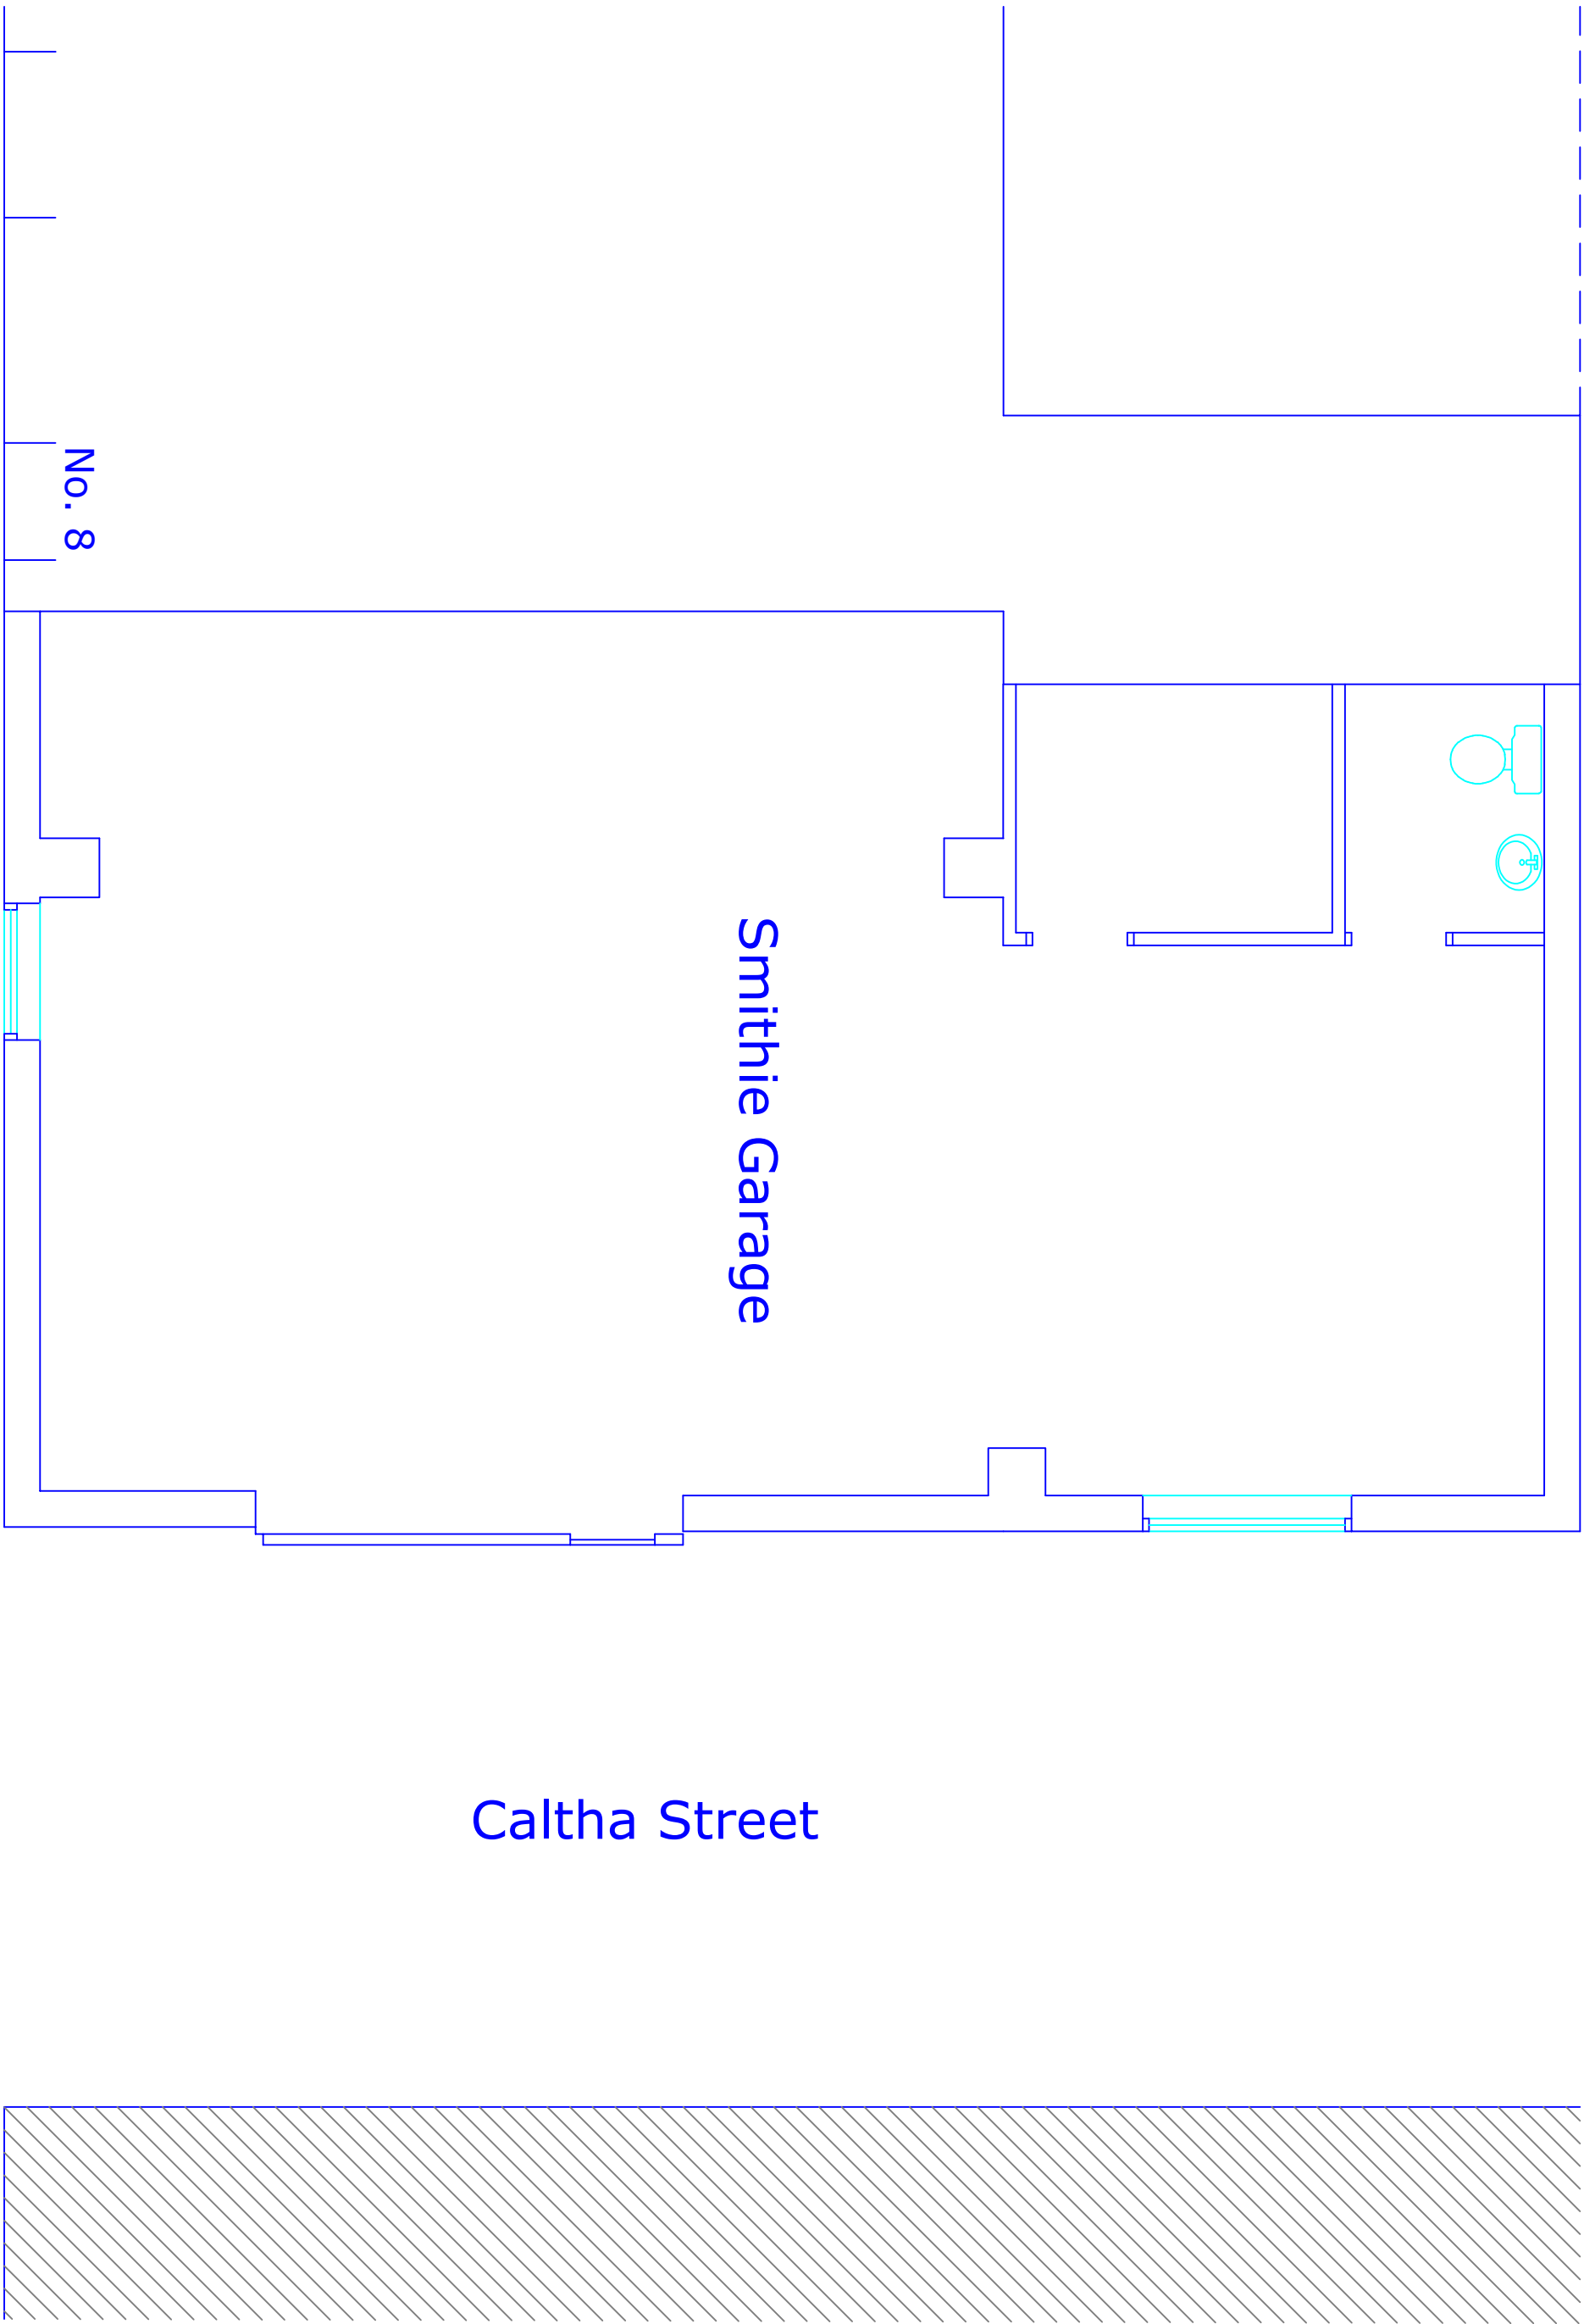

Existing Plan
Ground Floor

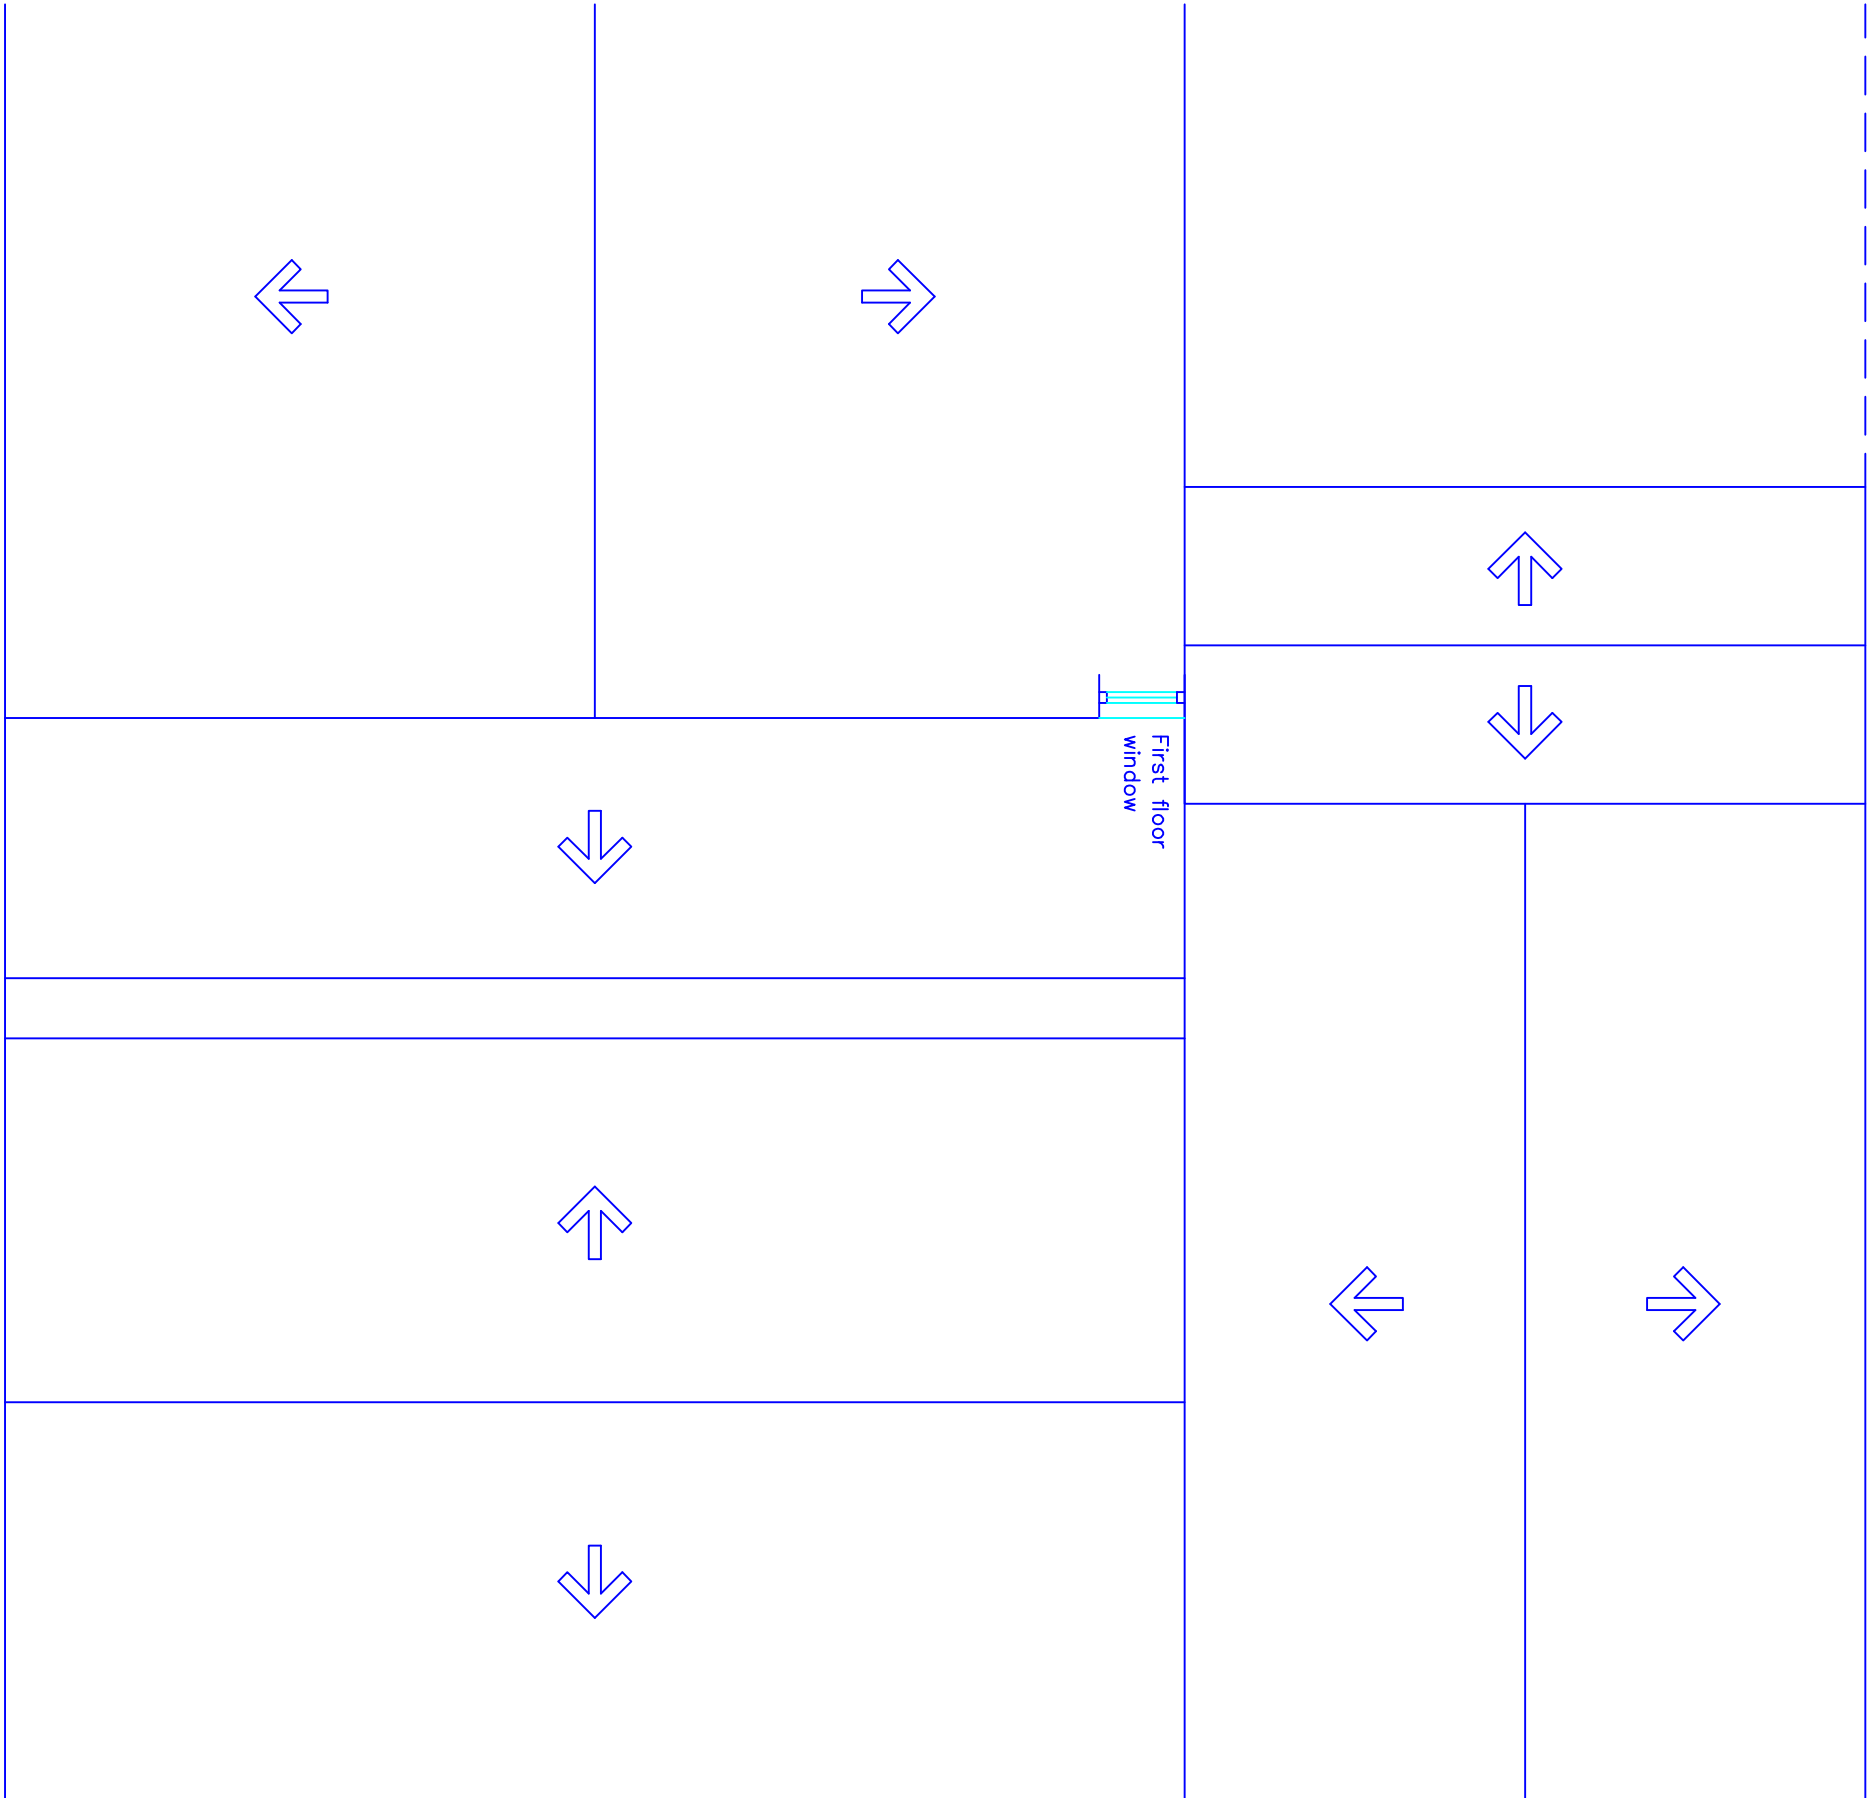

Existing Plan
Roof Pitches

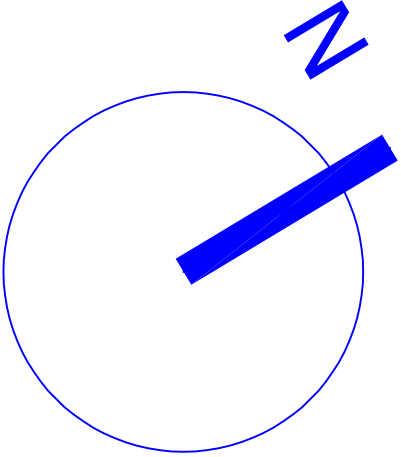

A Additional off site elevation added 20.10.2025

This drawing and design concept is the property of PPV design. It should not be reproduced without written permission

0123m

Former Smithie Garage
Spring Street
Ramsbottom
BL0 9JQ

scale 1:50 at A1
July 2025

AW4-04A
Side and Rear Elevations

PPV design Ltd

2 Helmshore Road, Holcombe Village
Ramsbottom, Lancashire BL8 4PA
Gary Pearson (BA(hons) DipArch RIBA
garppldsgpr@gmail.com
T. 0706 822751 M. 07712 669482