


Is and dimensions must be checked on site by
before prior to commencement of works. Any
information herein is the copyright of JSA Design.
Any reproduction in full or in part is forbidden without the written
consent from JSA Design.

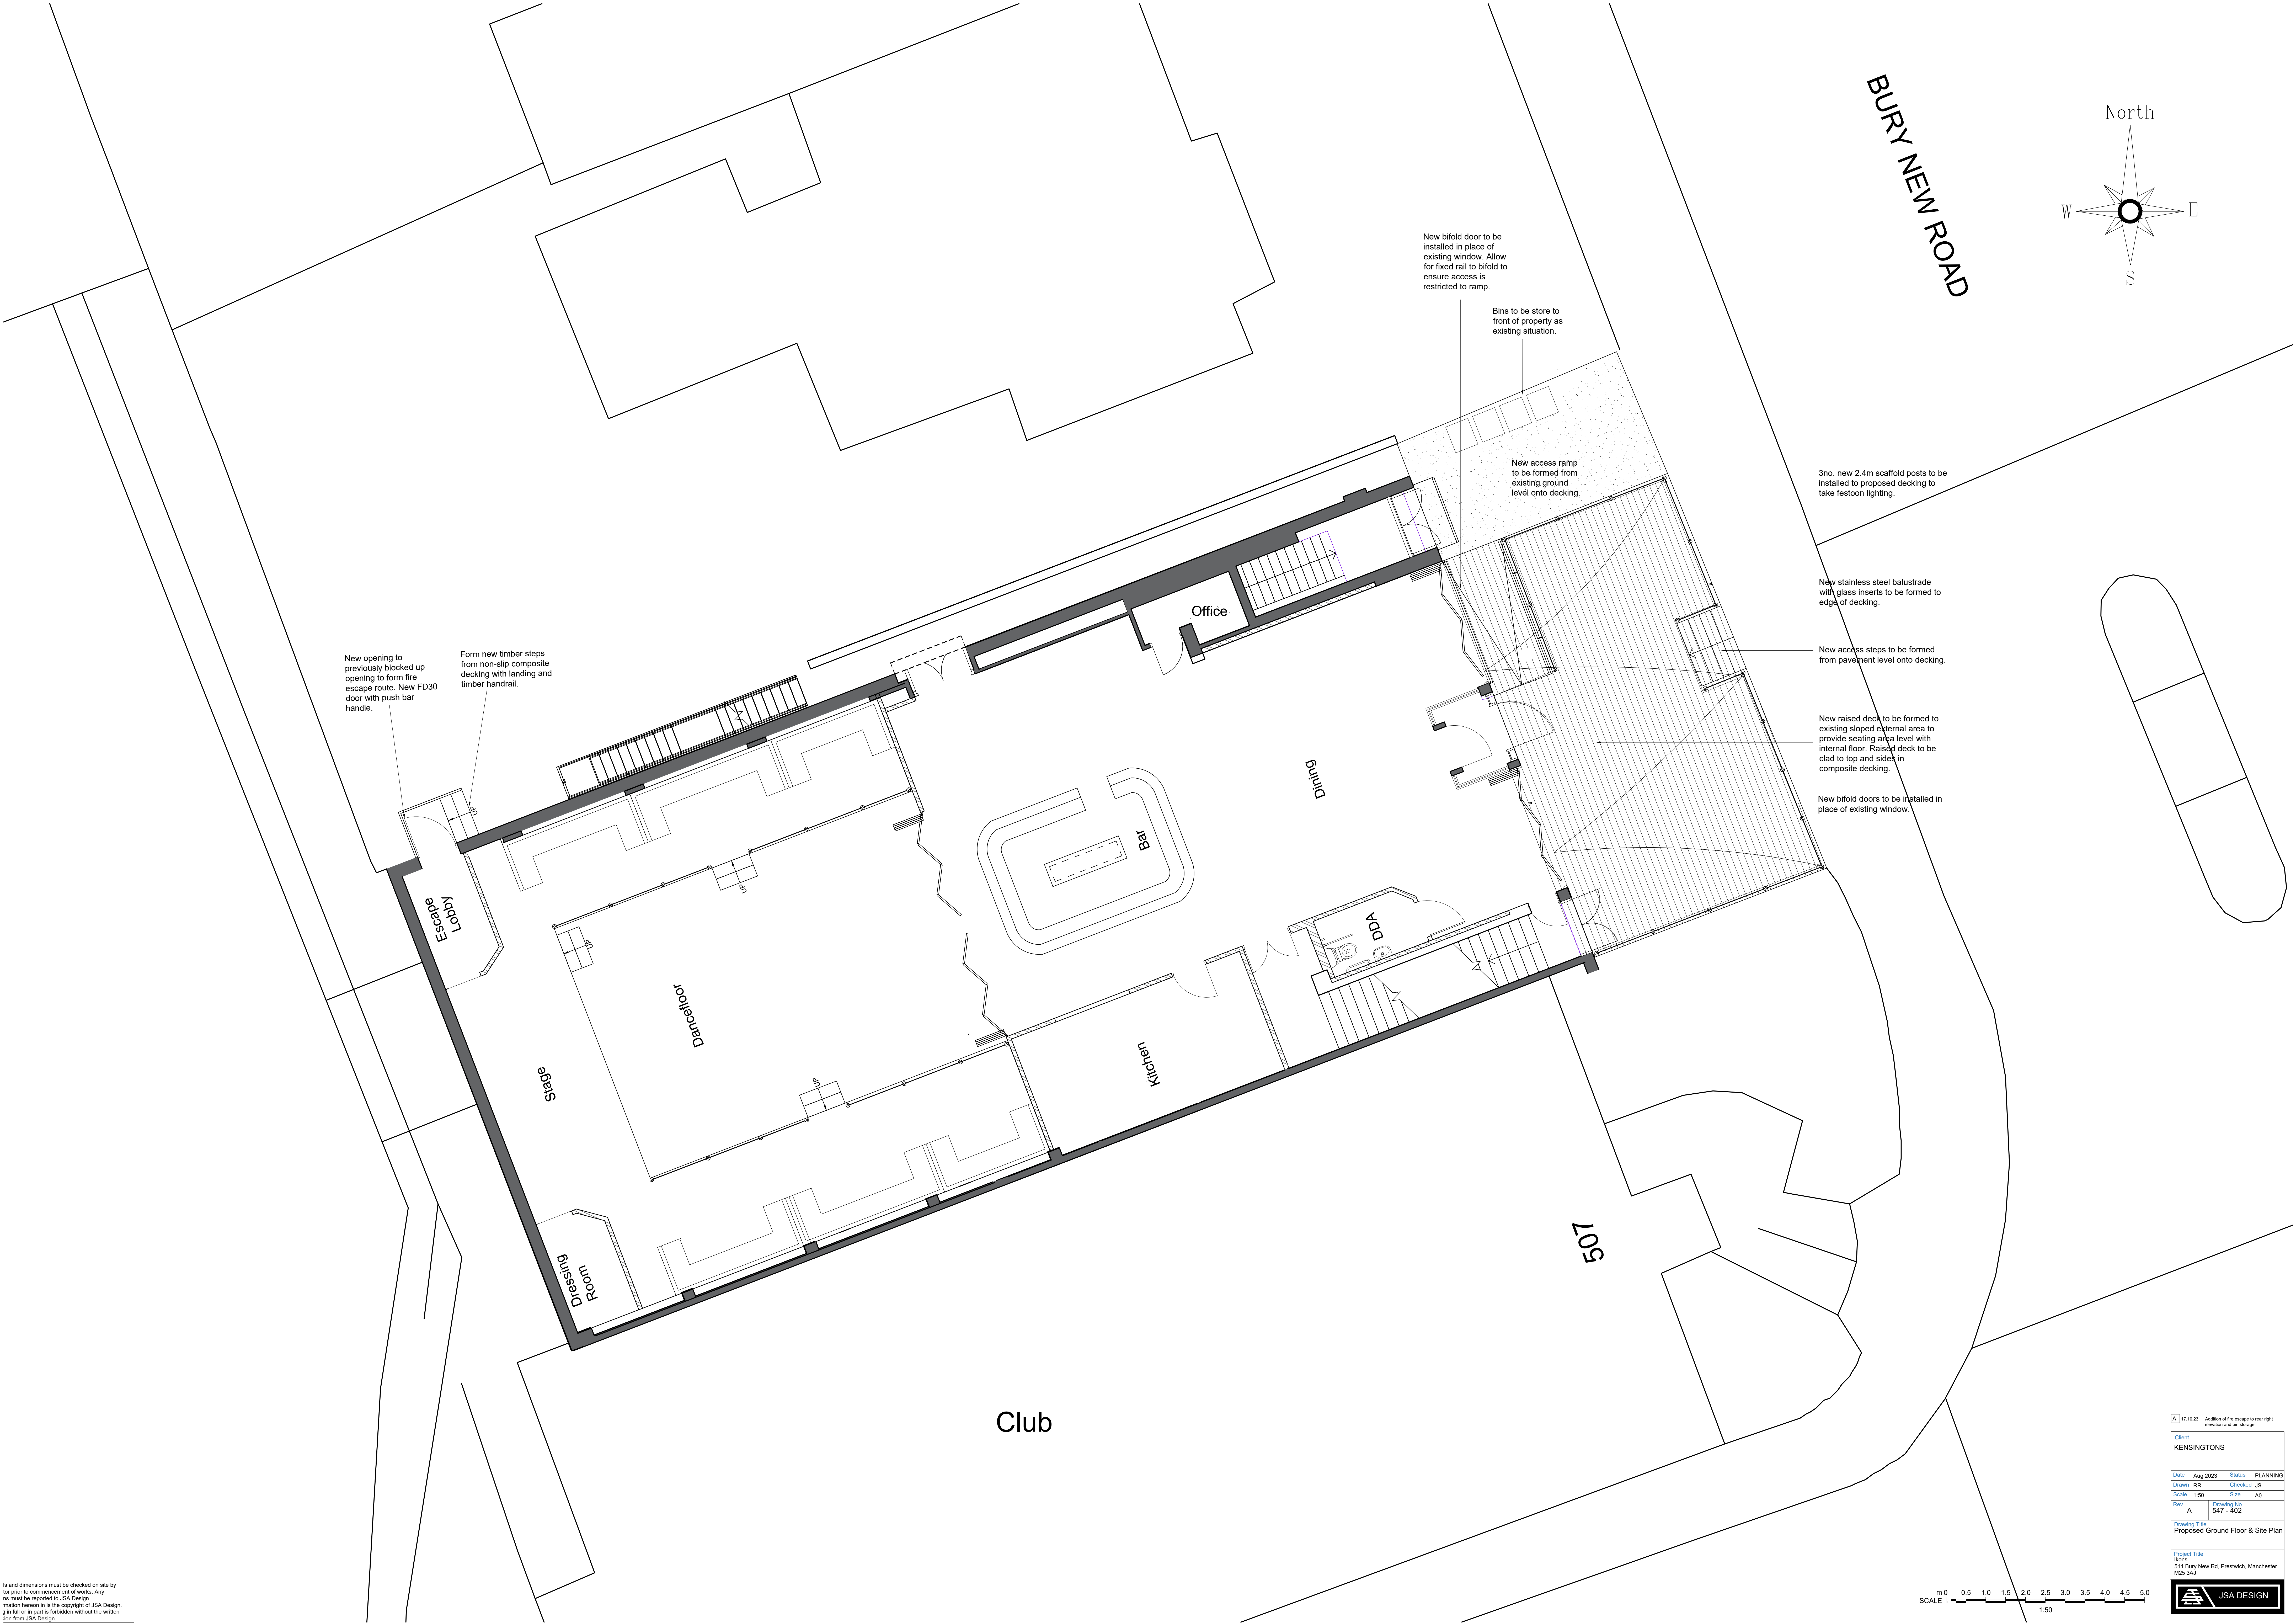

A		17.10.23		Addition of fire escape to rear right extension and bin storage.	
Client					
KENSINGTONS					
Date		Aug 2023		Status	
Drawn		RR		Checked JS	
Scale		1:50		Size A0	
Rev.		A		Drawing No. 547 - 402	
Drawing Title					
Proposed Ground Floor & Site Plan					
Project Title					
Rivers					
511 Bury New Rd, Prestwich, Manchester					
M25 3AJ					
		JSA DESIGN			