





EXISTING GROUND FLOOR PLAN 1 : 50

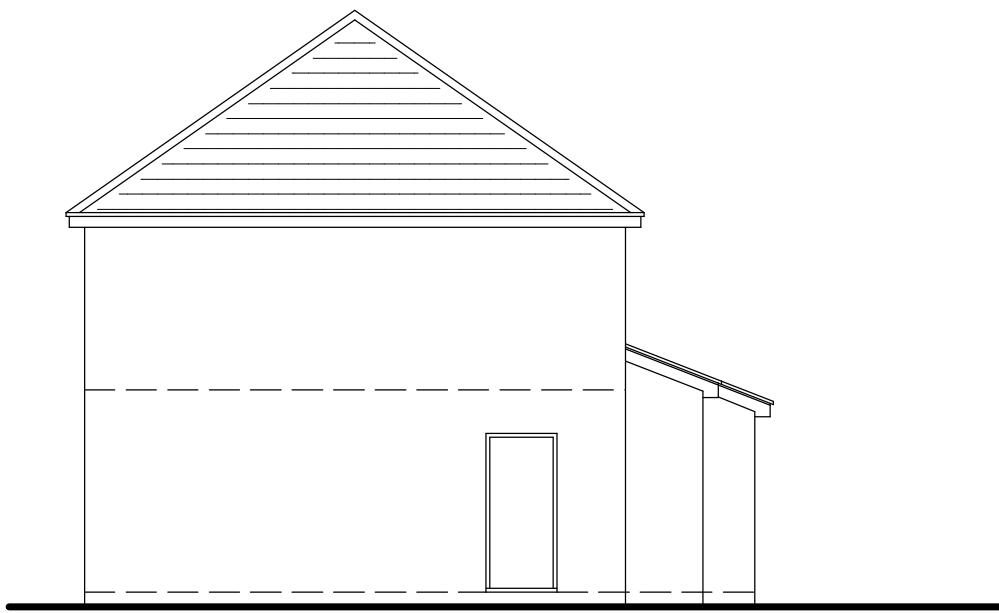

EAST




NORTH

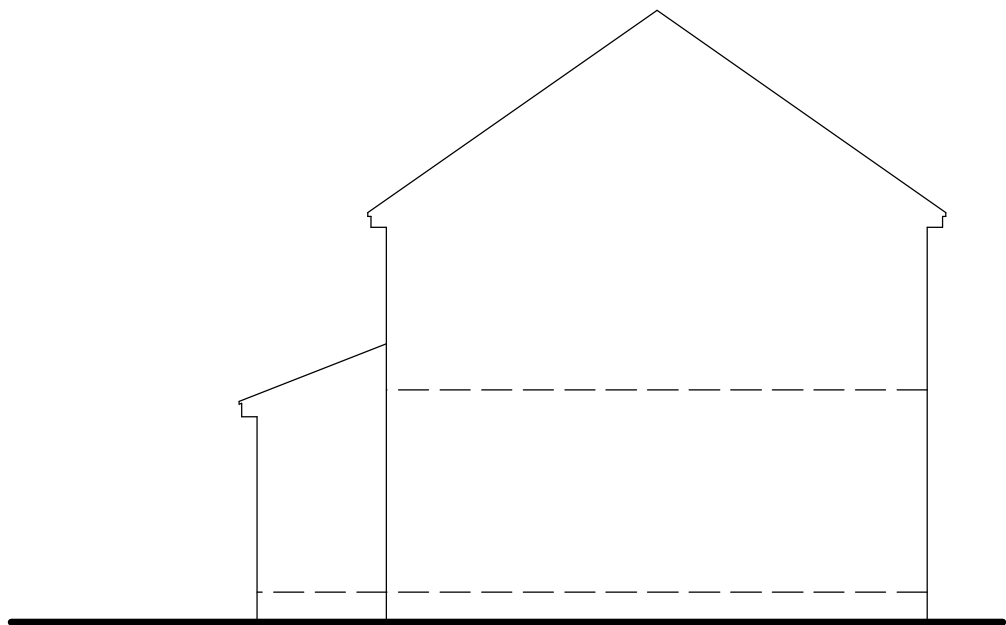

WEST


EXISTING ELEVATIONS 1 : 100

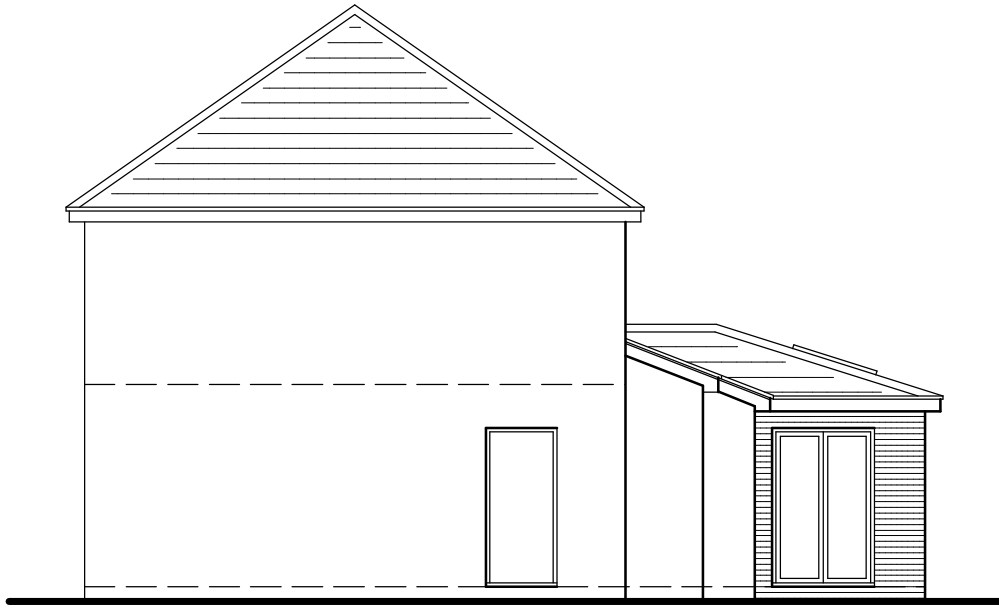

EAST




NORTH

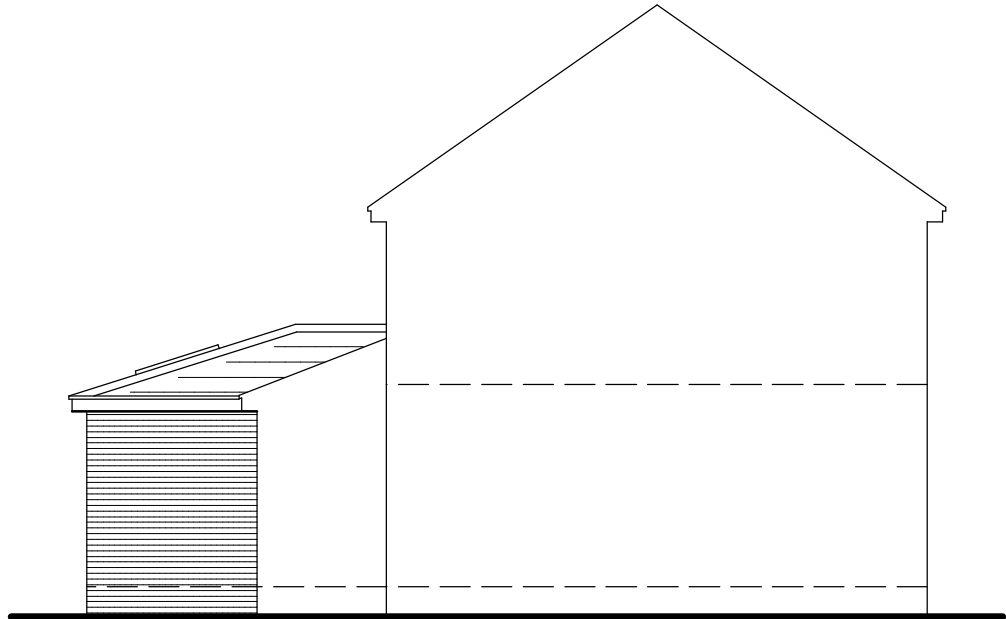


WEST

PROPOSED ELEVATIONS 1 : 100

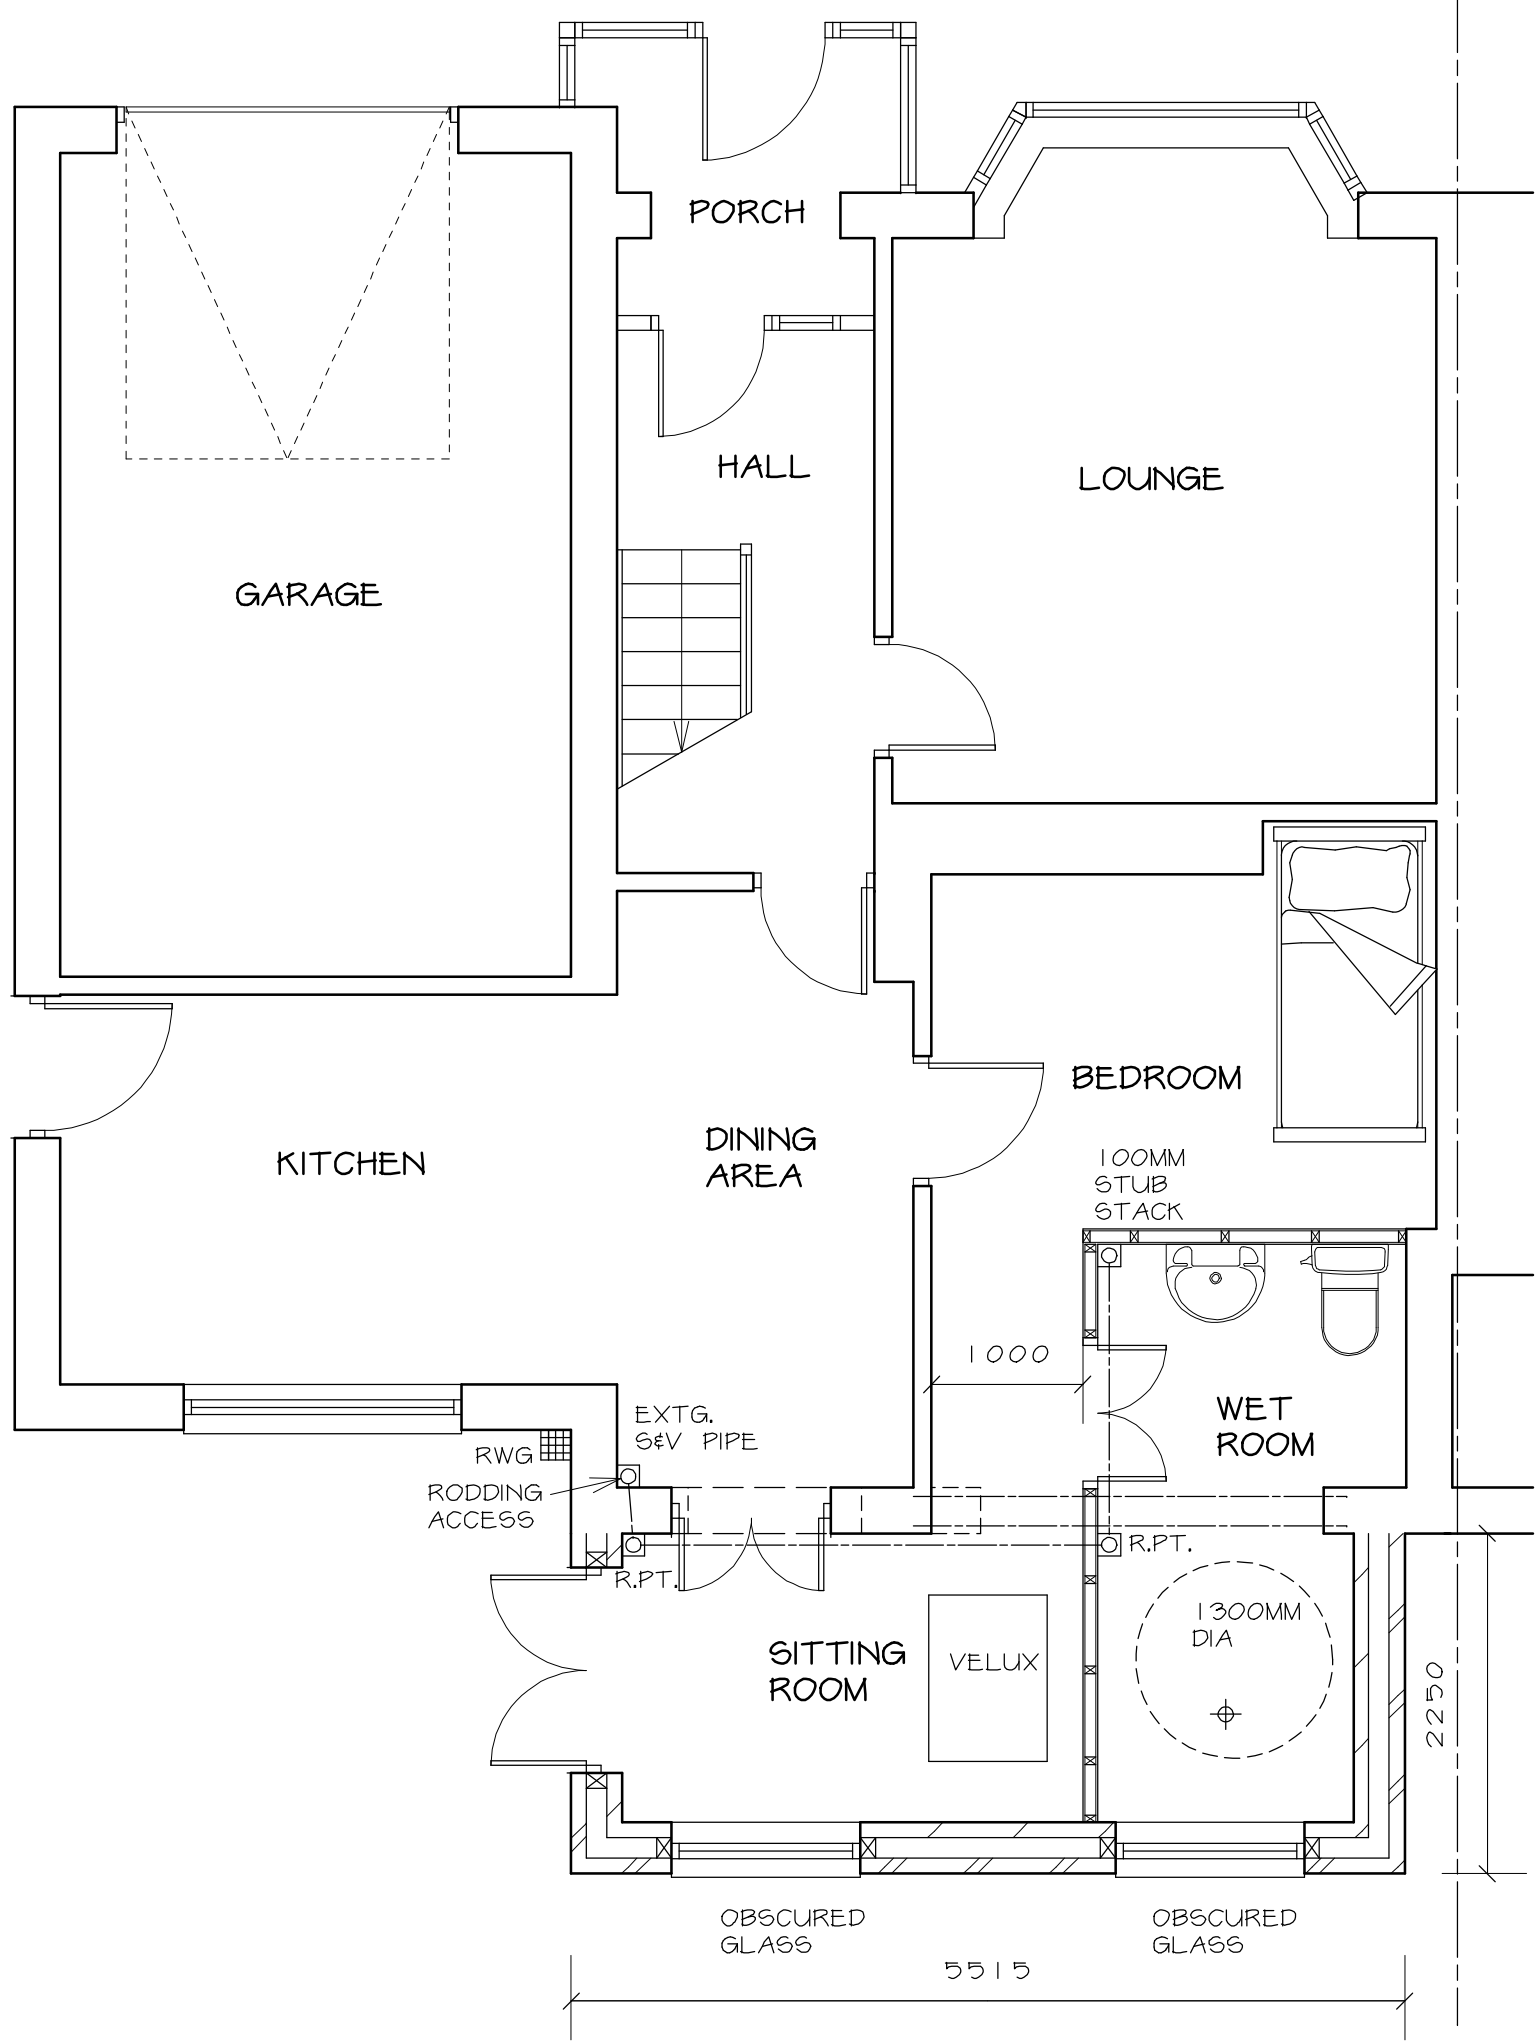

PROPOSED GROUND FLOOR PLAN 1 : 50

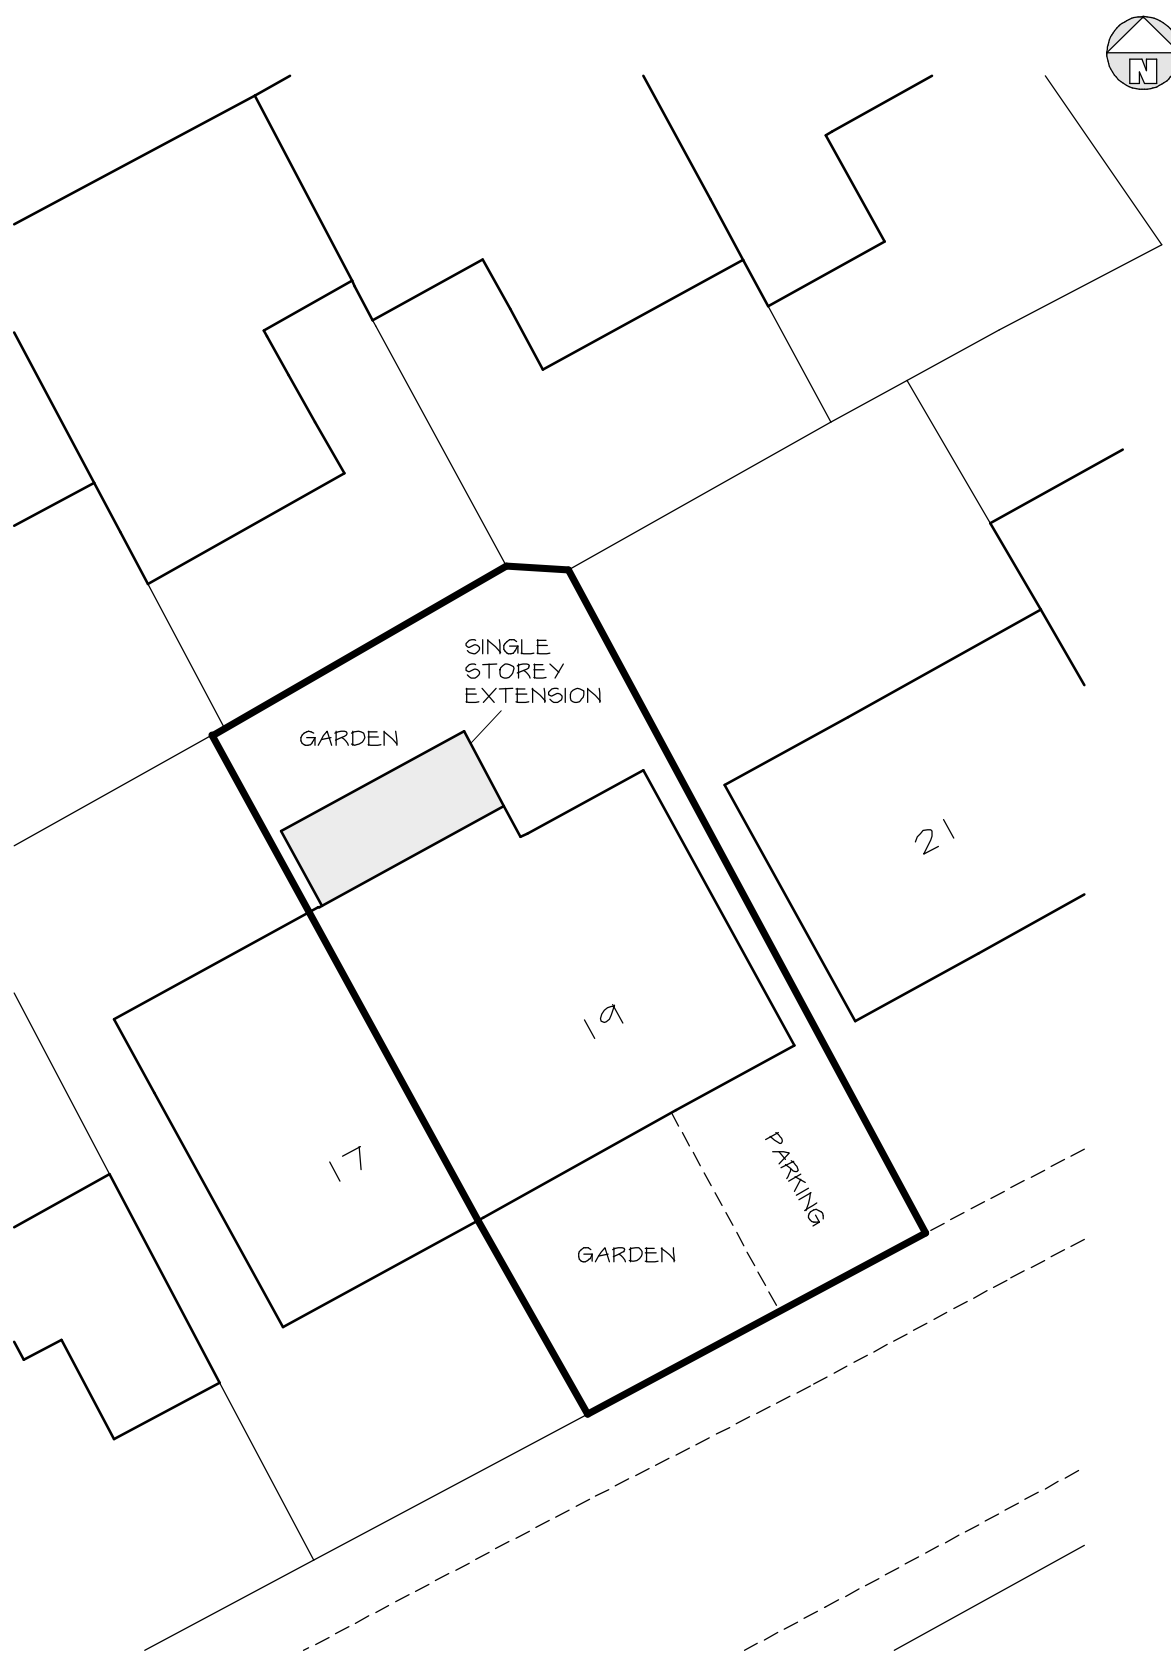

SITE PLAN 1 : 200



LOCATION PLAN 1 : 1250

- NOTES
- WET ROOM CONSTRUCTION TO BE CARRIED OUT BY SPECIALIST CONTRACTOR
- DRAINAGE SHOWN IS PROVISIONAL AND SUBJECT TO EXISTING SUBFLOOR DRAINAGE AND ACCESS
- MATERIALS
- ROOF - ROOF TILES TO MATCH EXISTING
- EXTERNAL WALLS - BRICKWORK TO MATCH EXISTING

Telephone 0161 643 2422

Northside Plans Ltd

Planning and Building Design

116 Simister Lane Prestwich Manchester M25 2SB

Project

PROPOSED SINGLE STOREY EXTENSION AND INTERNAL ALTERATIONS
19 BROOKLAWN DRIVE
PRESTWICH

Title

FLOOR PLANS, ELEVATIONS AND SITE PLAN

Scale 1:50 1:100 1:200 (A1) Date 01/2023
Drawn by NIGEL TAMM Dwg.no.19/BD/1