

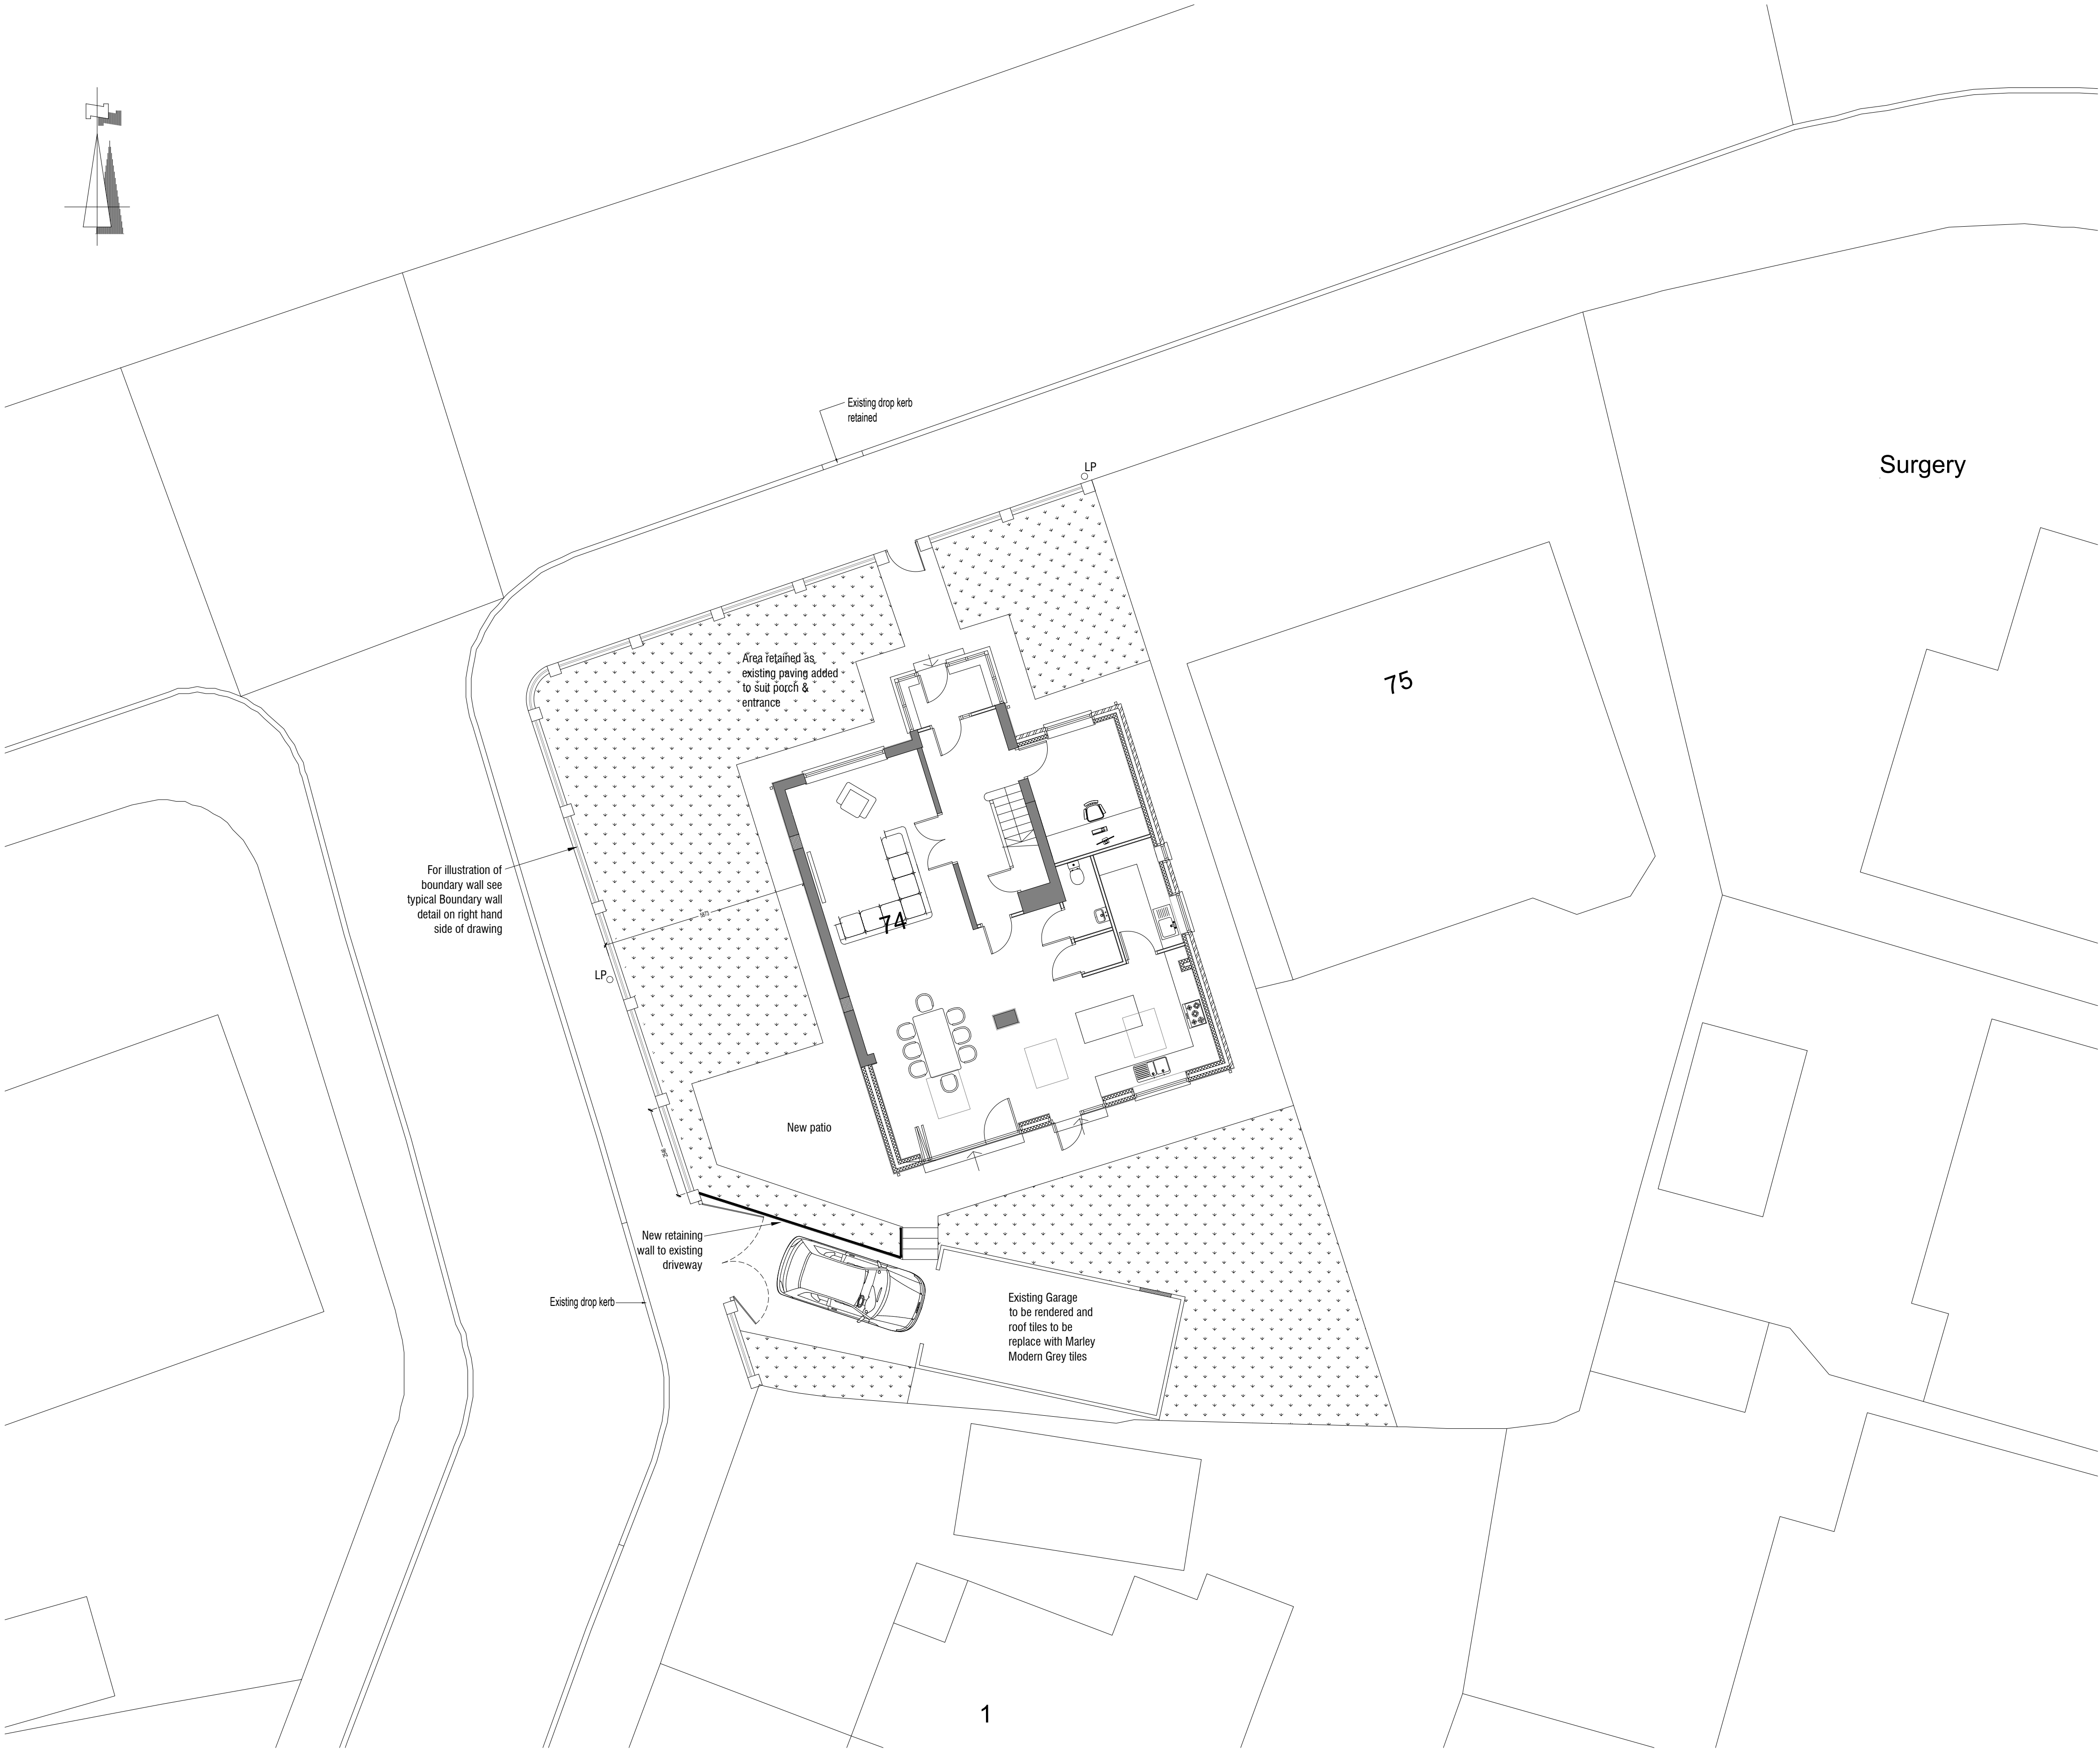
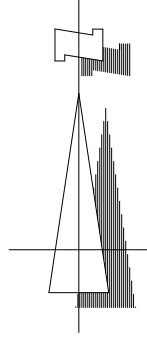


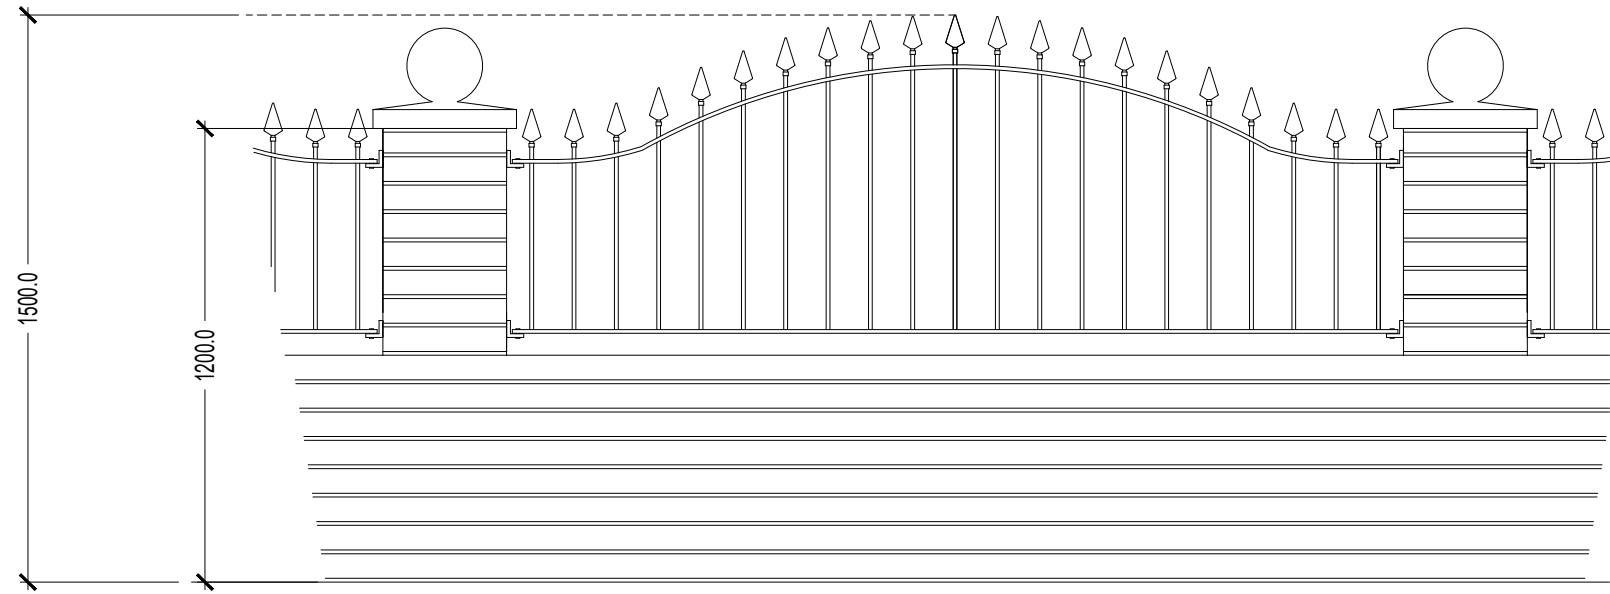

Typical images of proposed boundary wall

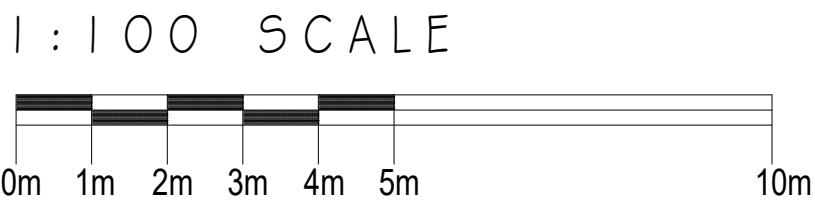

1:20 SCALE TYPICAL ELEVATION
OF BOUNDARY WALL AND RAILINGS

F	Updated to latest plan	PM	18.12.2023
E	Updated to latest plan	PM	30.01.2023
D	Updated external works	PS	27.10.2022
C	Amended plans to planning comments	PM	04.10.2022
B	Amended plans to client comments	PM	02.07.2022
A	Amended plans to client comments	PM	06.07.2022
REV	DESCRIPTION	CHECK	DATE

CLIENT
Mr S A Shah

PROJECT
74 Sheepfoot Lane, Prestwich, M25 0DT

DRAWING
Proposed Site Plan

SCALE 1:100@A1	DATE June 2022	DRAWN PM	CHECKED
DRAWING NO. R-0736-05	CAD REFERENCE NO.	REVISION F	

