




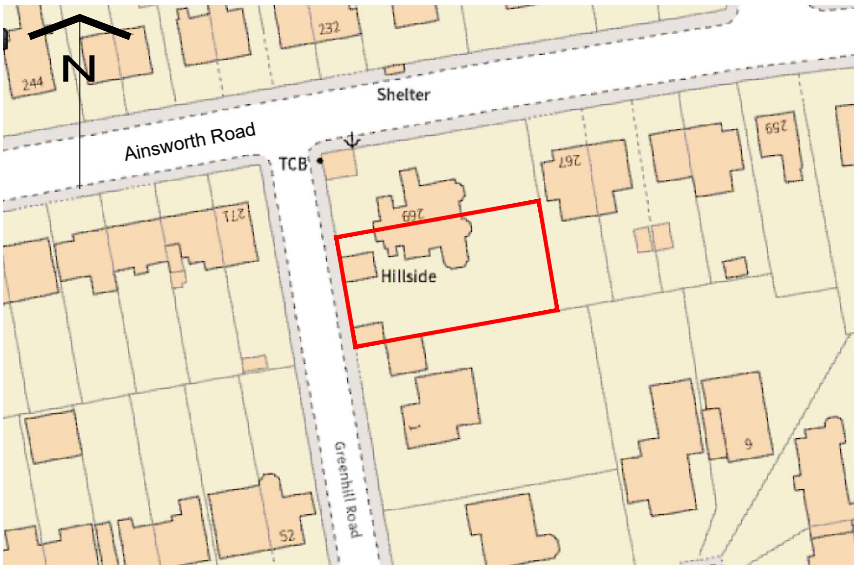

Location Plan (Scale - 1:1250)

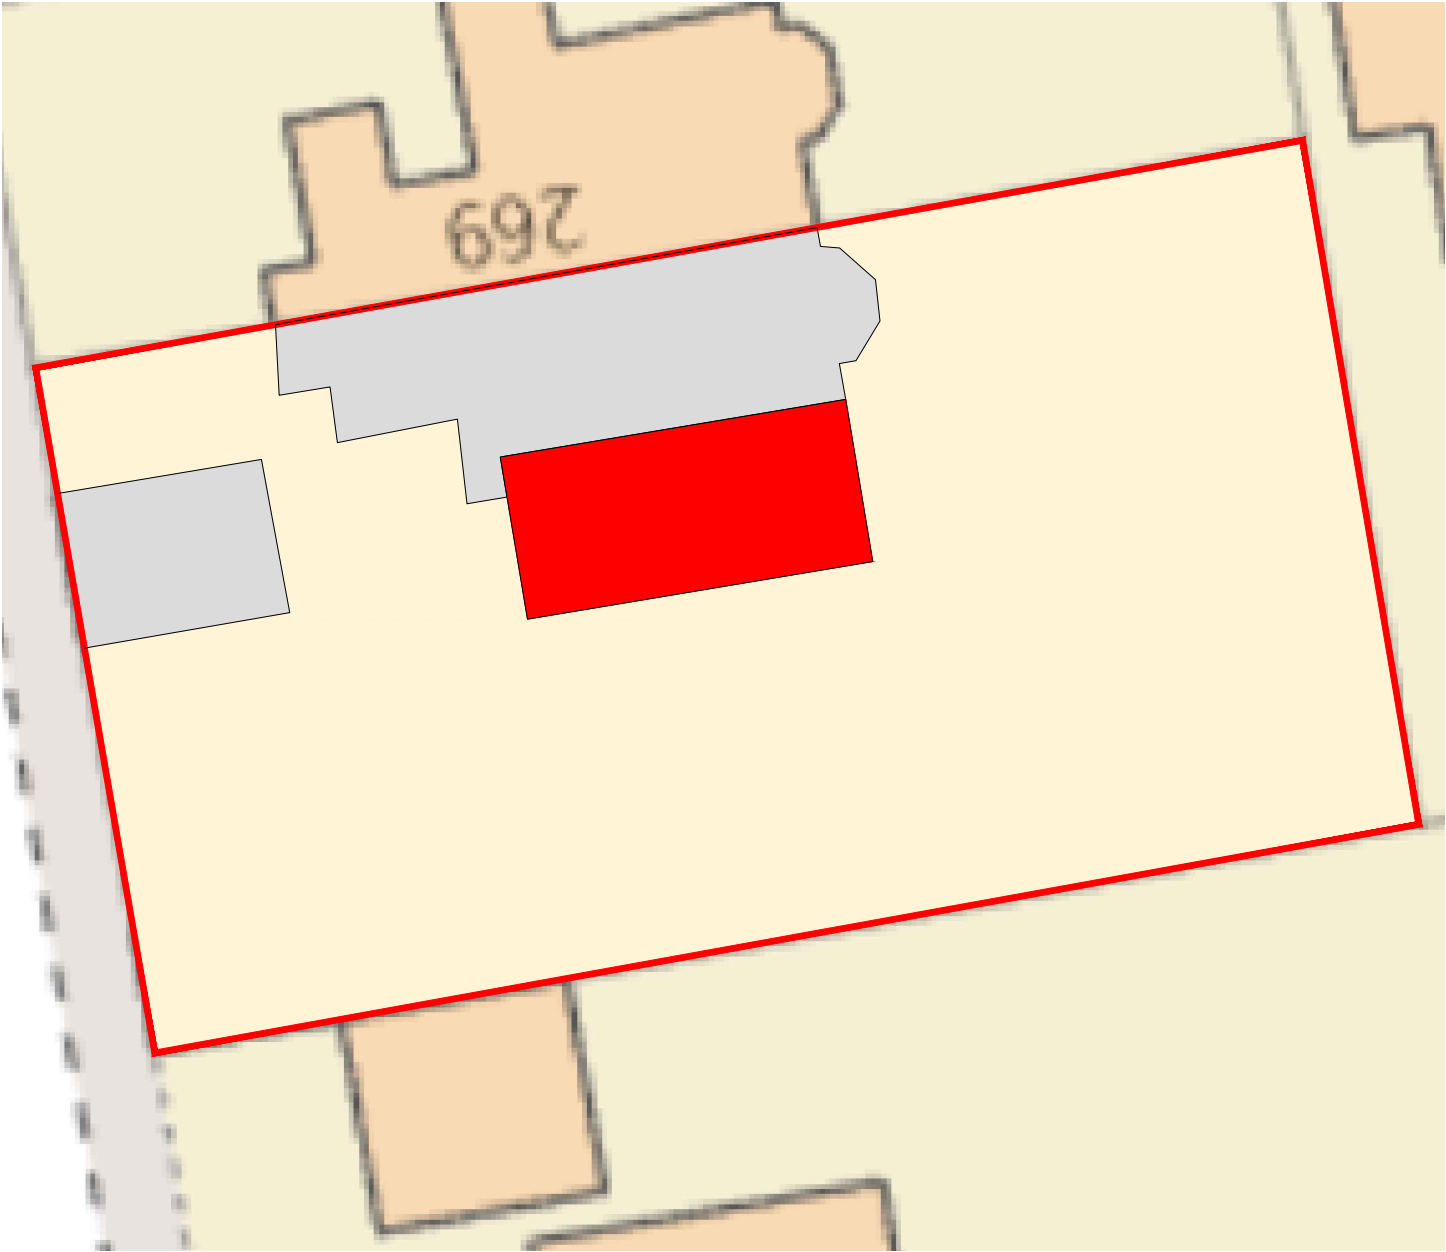

Site Plan (Scale - 1:200)

 

DO NOT SCALE FROM THIS DRAWING.
This drawing is to be read in conjunction with all related drawings. All dimensions must be checked and verified on site before commencing any work or material production. The originator should be notified immediately of any discrepancy.



Tel:07926826016
craig@ronsonbuildingdesign.co.uk

Rev	Date	Description
Issued For : INFORMATION PURPOSES ONLY		
Client		
-		
Project		
Hillside, Bury		
Scheme - Drawing Title		
Location & Site Plan		
-/	01	Date 09-11-2023
Project No.	Drawing No.	Revision Scale As Noted @ A3



DO NOT SCALE FROM THIS DRAWING.
This drawing is to be read in conjunction with all related drawings. All dimensions must be checked and verified on site before commencing any work or material production. The originator should be notified immediately of any discrepancy.



Ronson
building design

Tel:07926826016
craig@ronsonbuildingdesign.co.uk

Existing red dashed areas to be removed and then make good surrounding areas ready to receive new construction.

 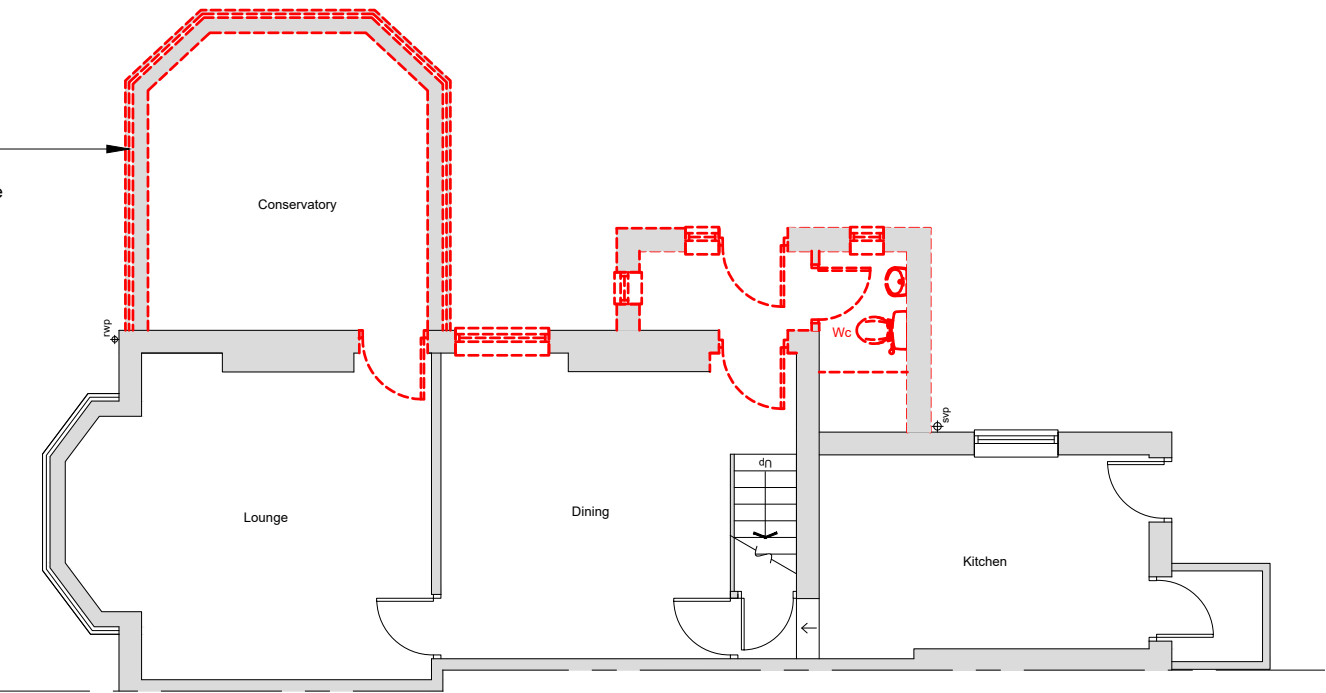

Existing Front Elevation

Existing Side Elevation

Existing Rear Elevation

Rev	Date	Description
-----	------	-------------

Issued For : **INFORMATION PURPOSES ONLY**

Client

-

Project

Hillside, Bury


Scheme - Drawing Title

Existing Plans

-/ 02 - Date 09-11-2023

Project No. Drawing No. Revision Scale 1:100 @A3

DO NOT SCALE FROM THIS DRAWING.
This drawing is to be read in conjunction with all related drawings. All dimensions must be checked and verified on site before commencing any work or material production. The originator should be notified immediately of any discrepancy.

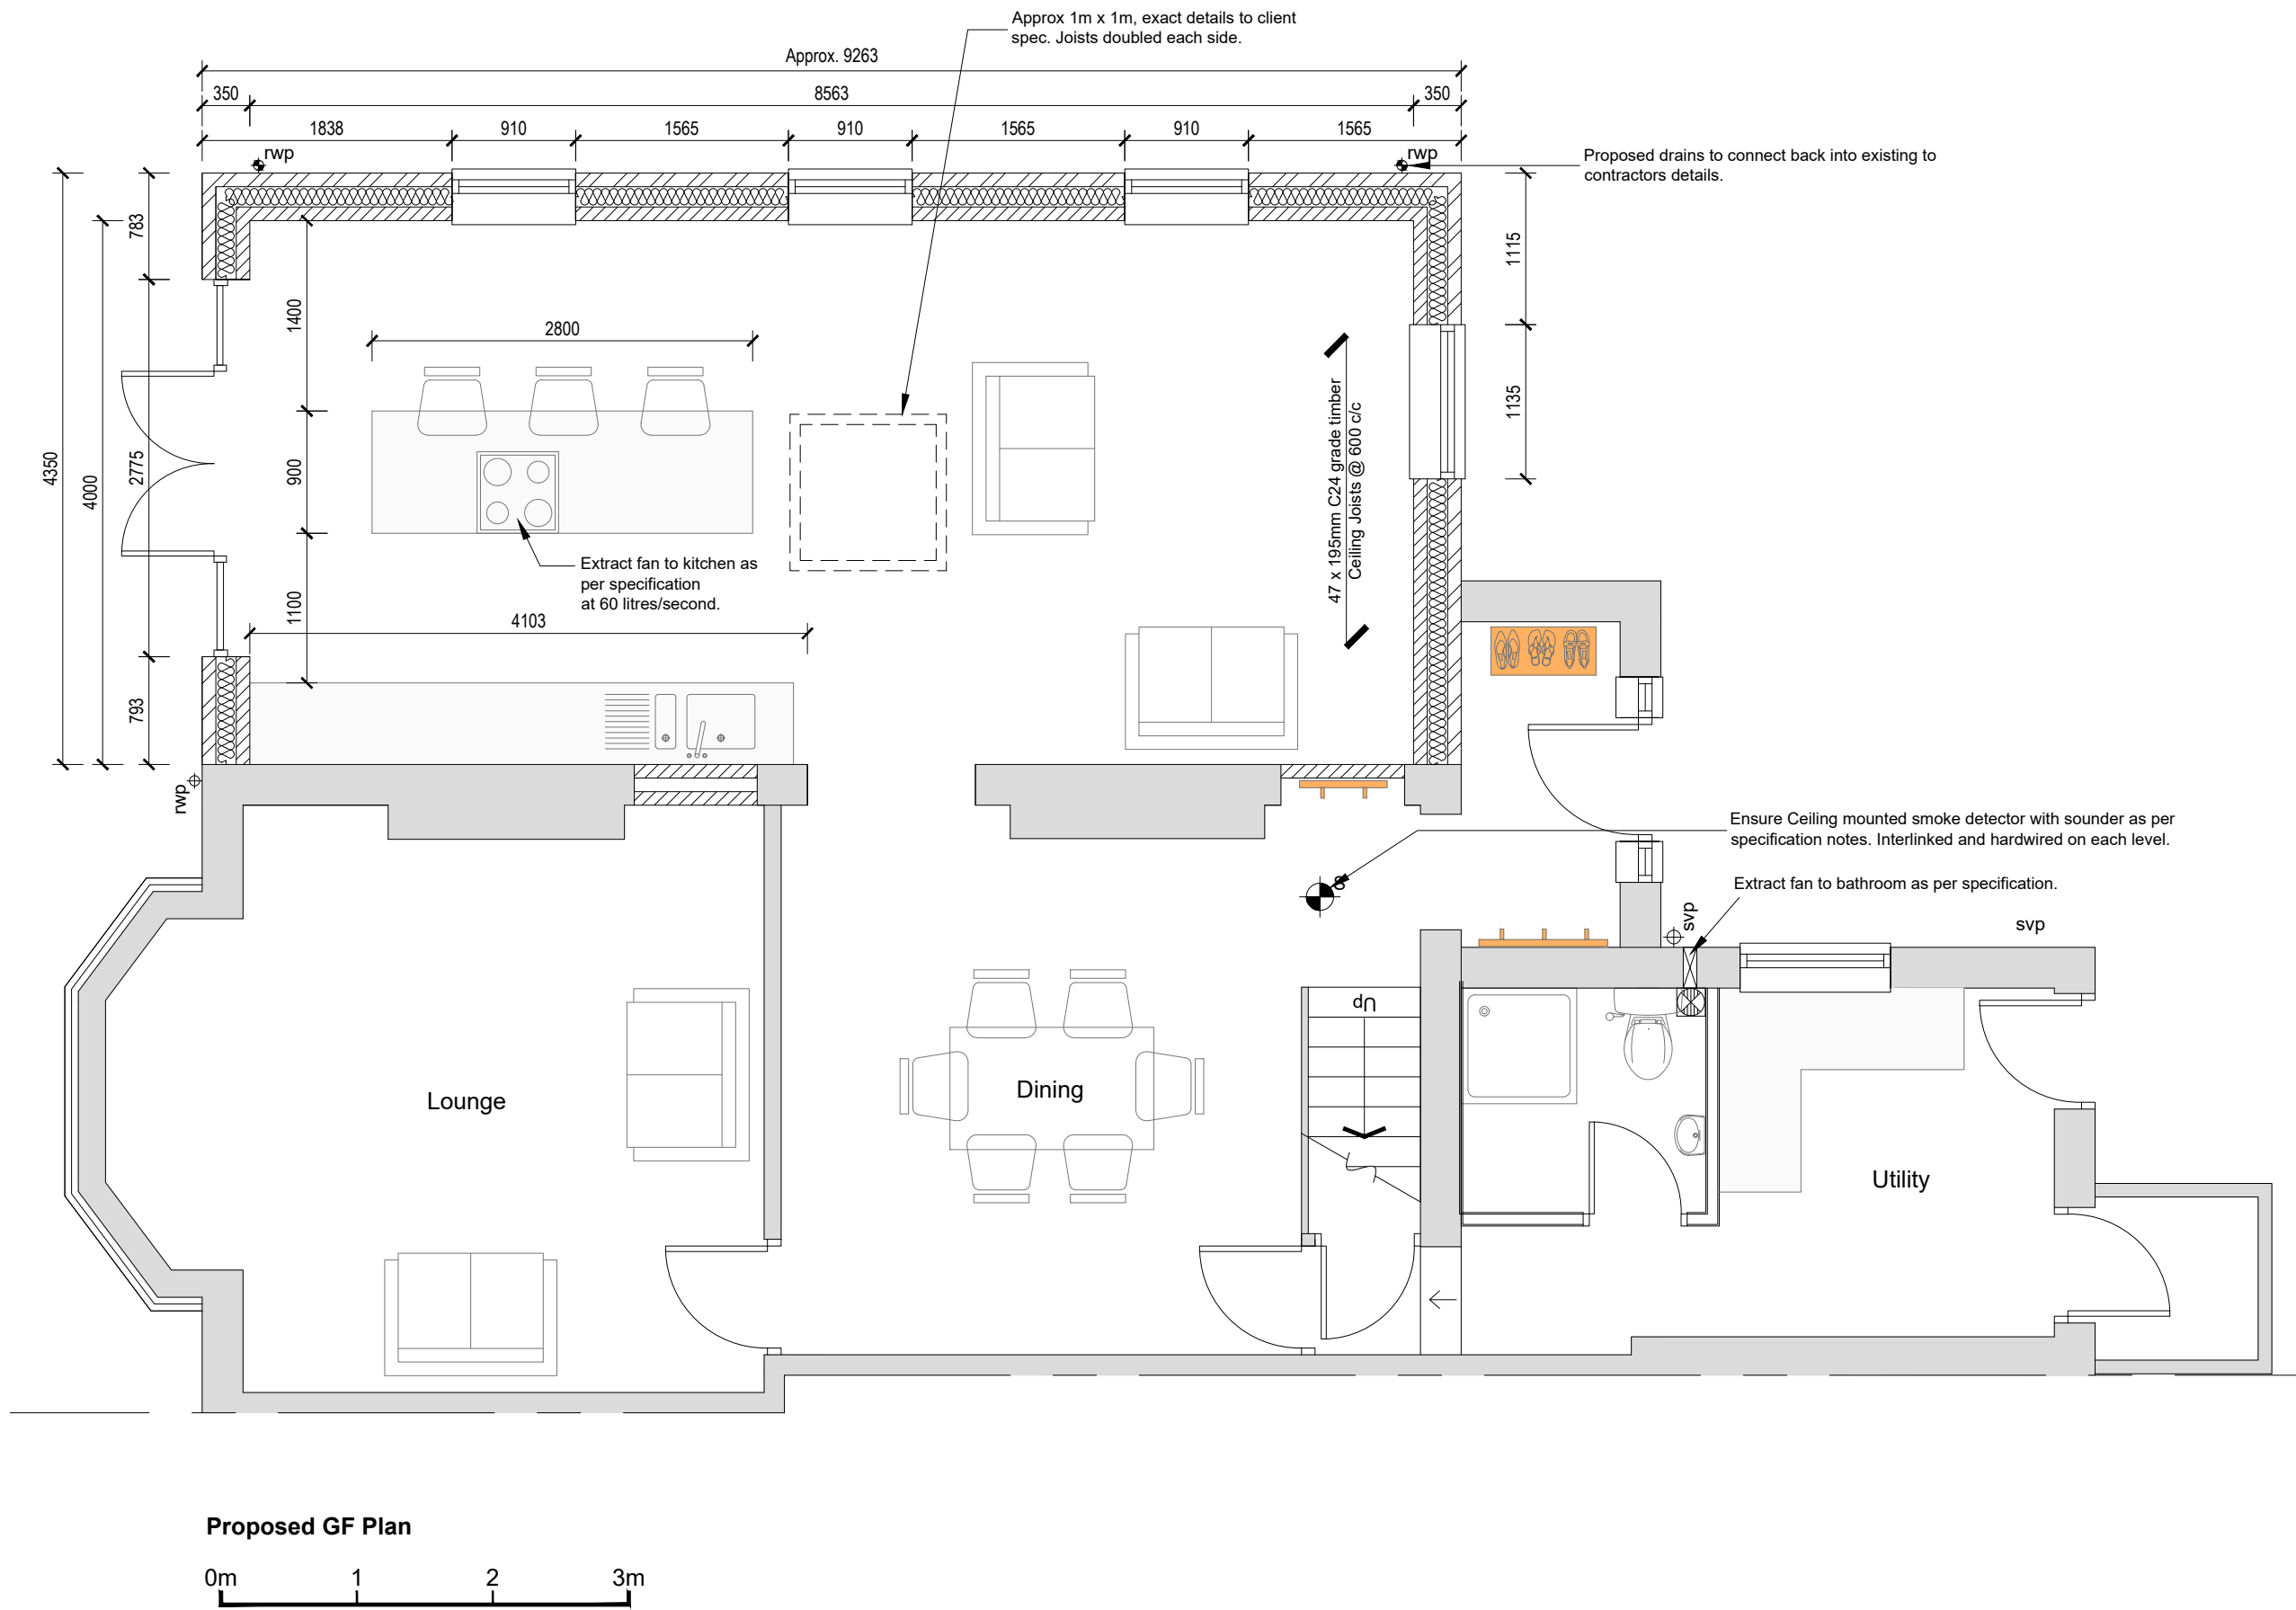

Proposed GF Plan

Rev	Date	Description
Issued For : INFORMATION PURPOSES ONLY		

Client
-

Project
Hillside, Bury

Scheme - Drawing Title
Proposed Plans

-/ 03 - Date 09-11-2023
Project No. Drawing No. Revision Scale 1:50 @A3

DO NOT SCALE FROM THIS DRAWING.
This drawing is to be read in conjunction with all related drawings. All dimensions must be checked and verified on site before commencing any work or material production. The originator should be notified immediately of any discrepancy.



Ronson
building design

Tel: 07926826016
craig@ronsonbuildingdesign.co.uk



Front Elevation

Side Elevation

Rear Elevation

Rev	Date	Description
-----	------	-------------

Issued For : **INFORMATION PURPOSES ONLY**

Client
-

Project
Hillside, Bury

Scheme - Drawing Title
Proposed Elevations

Project No. Drawing No. Revision Scale 1:100 @A3
-/ 04 - Date 09-11-2023