




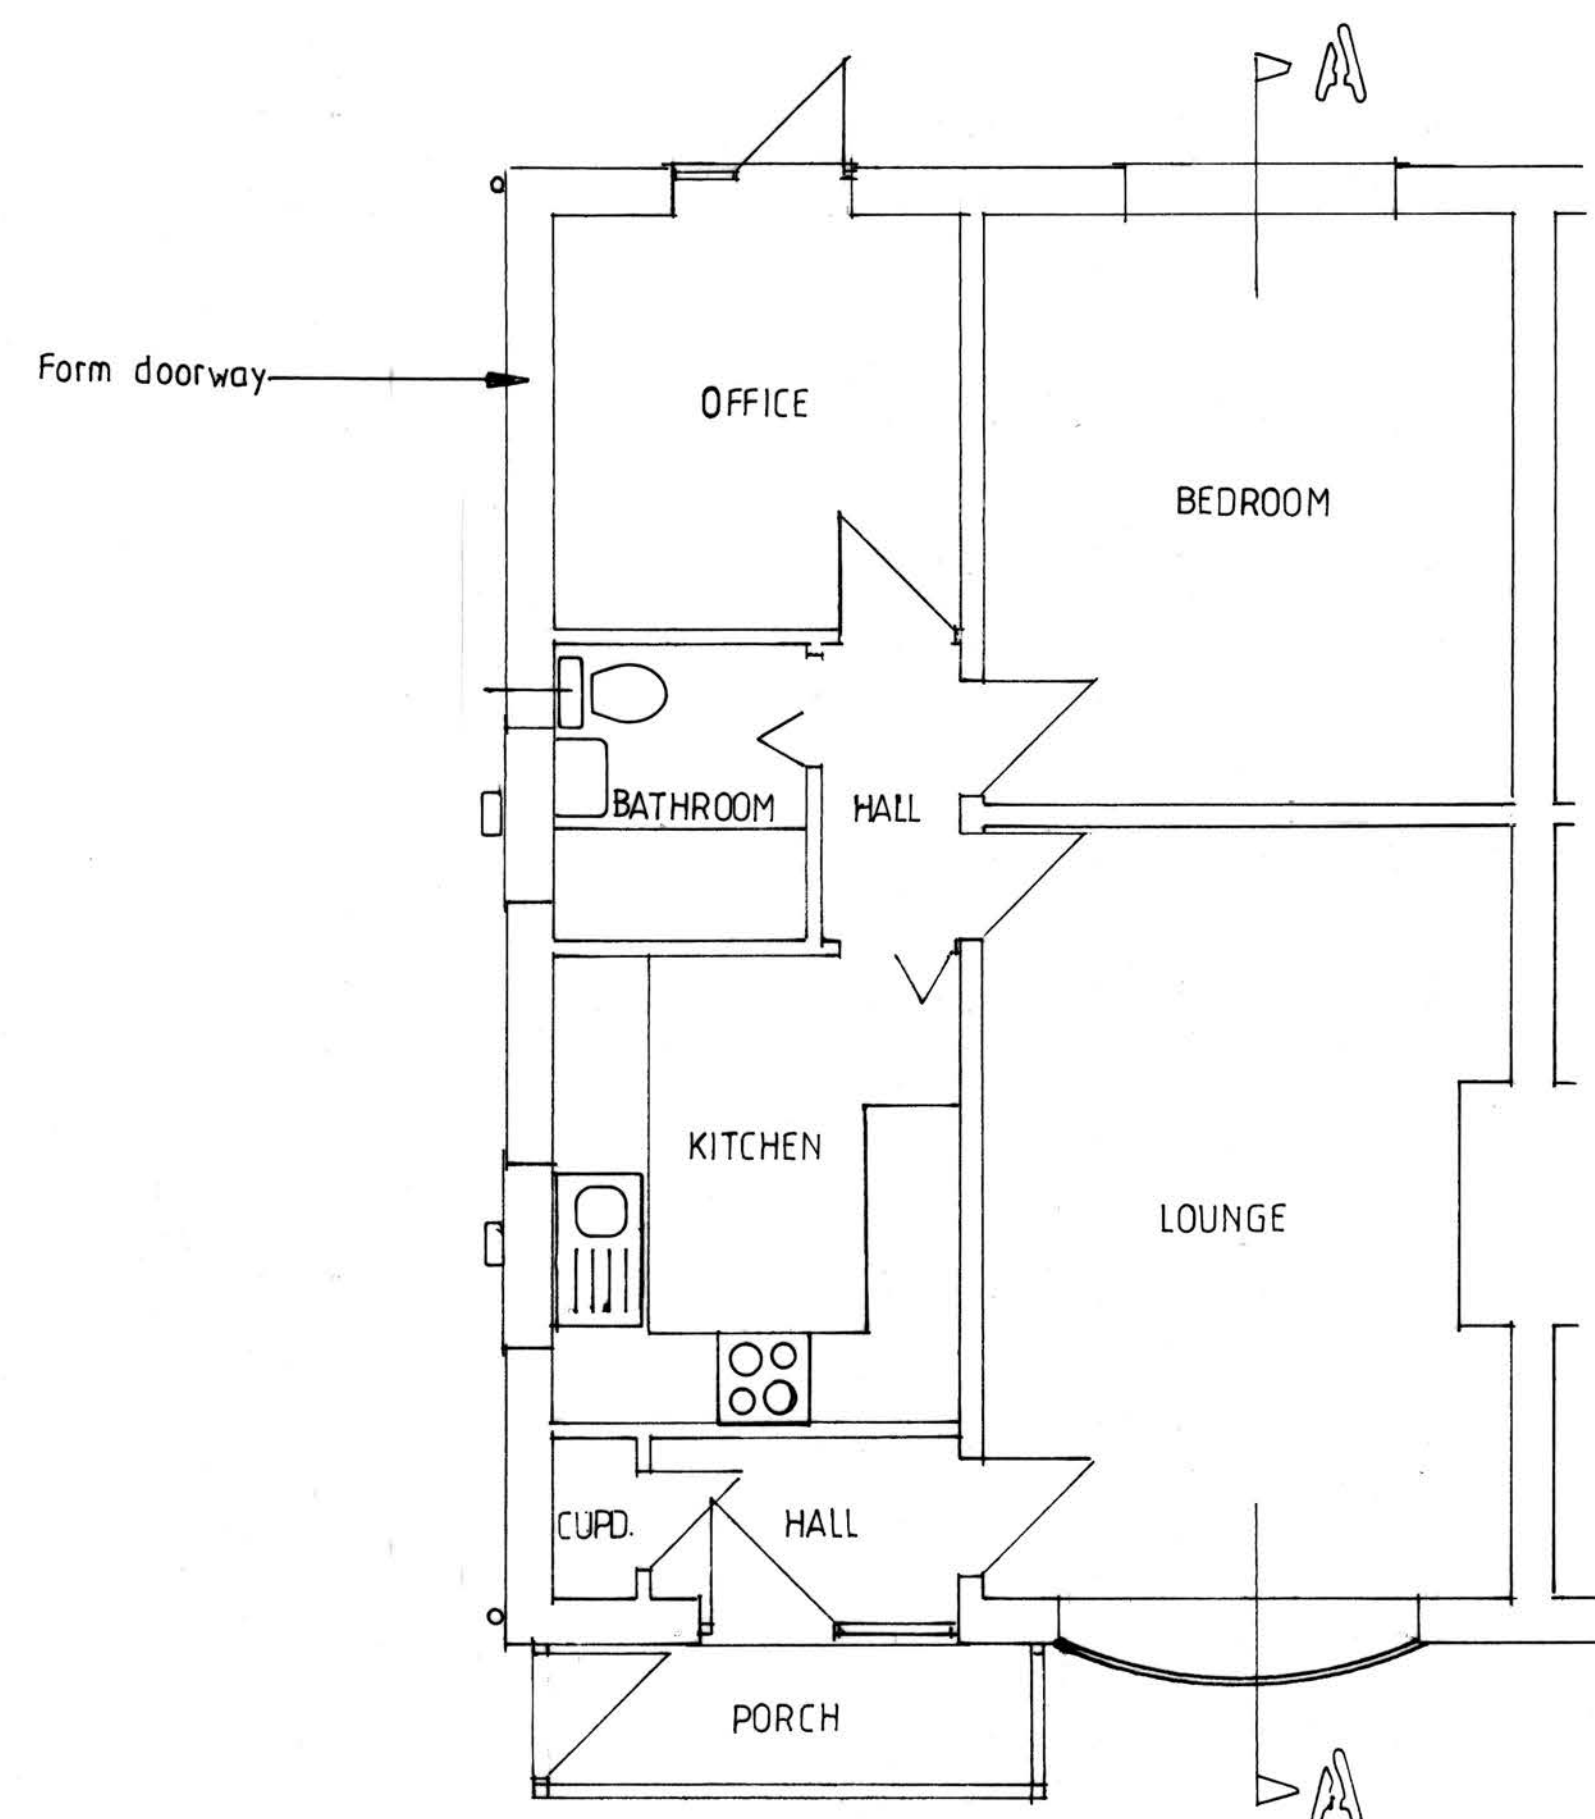


GROUND FLOOR PLAN

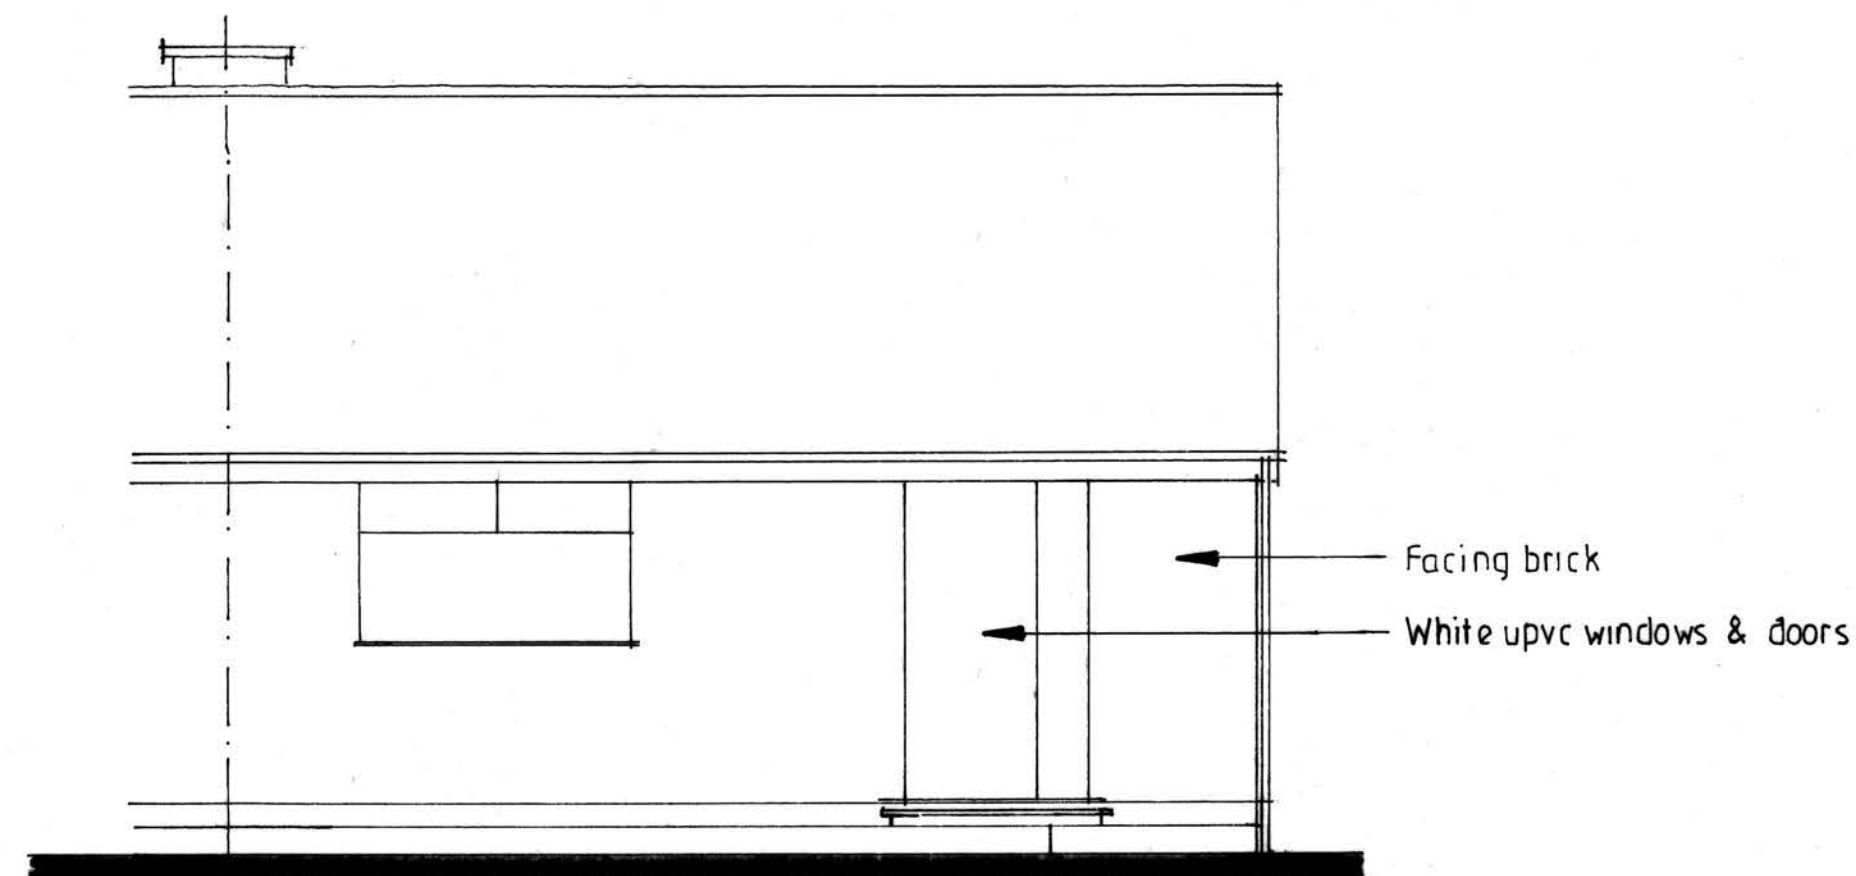


REAR ELEVATION

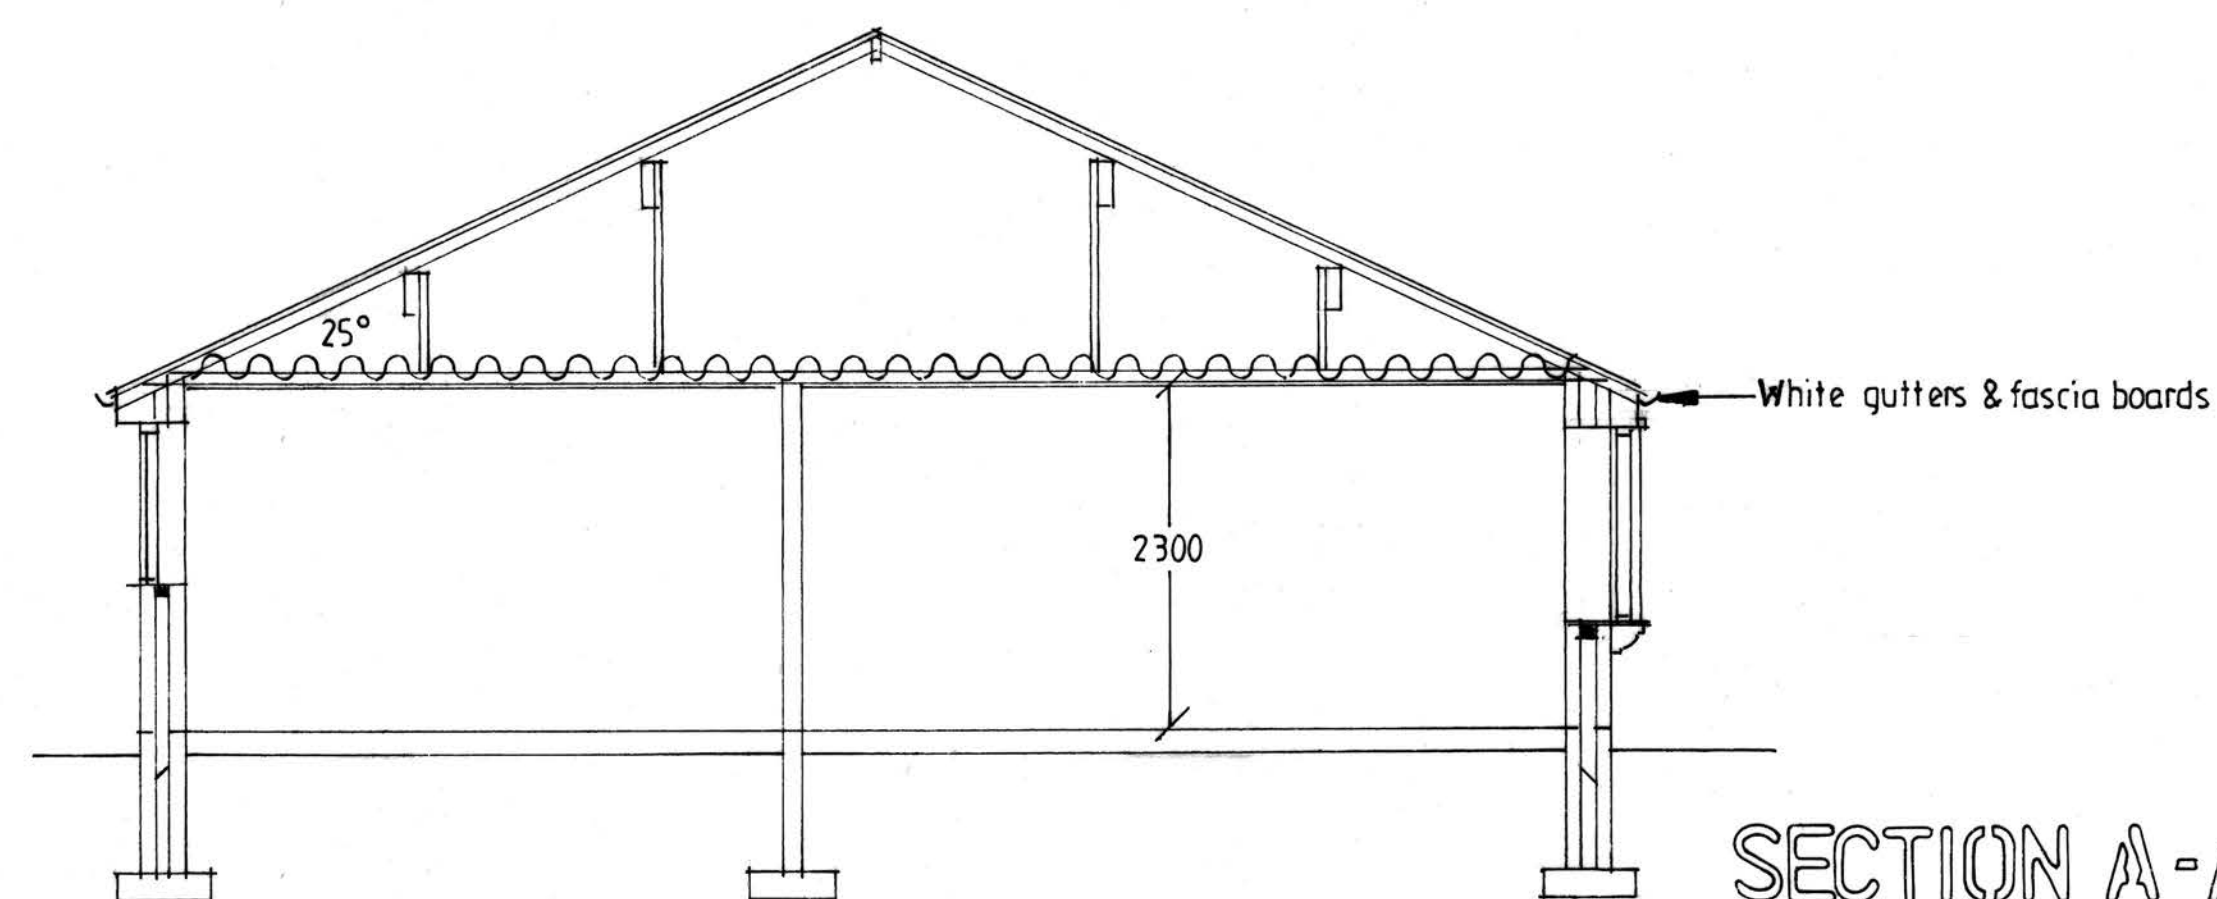

SECTION A-A

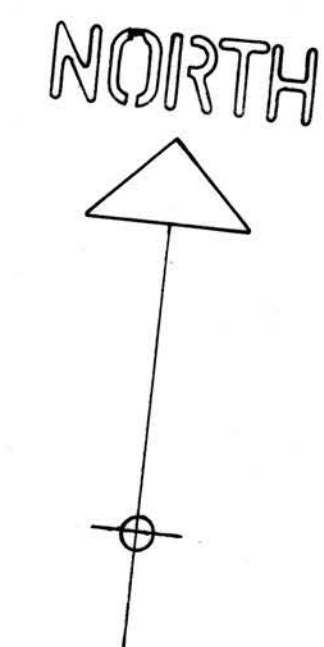

Freshfields

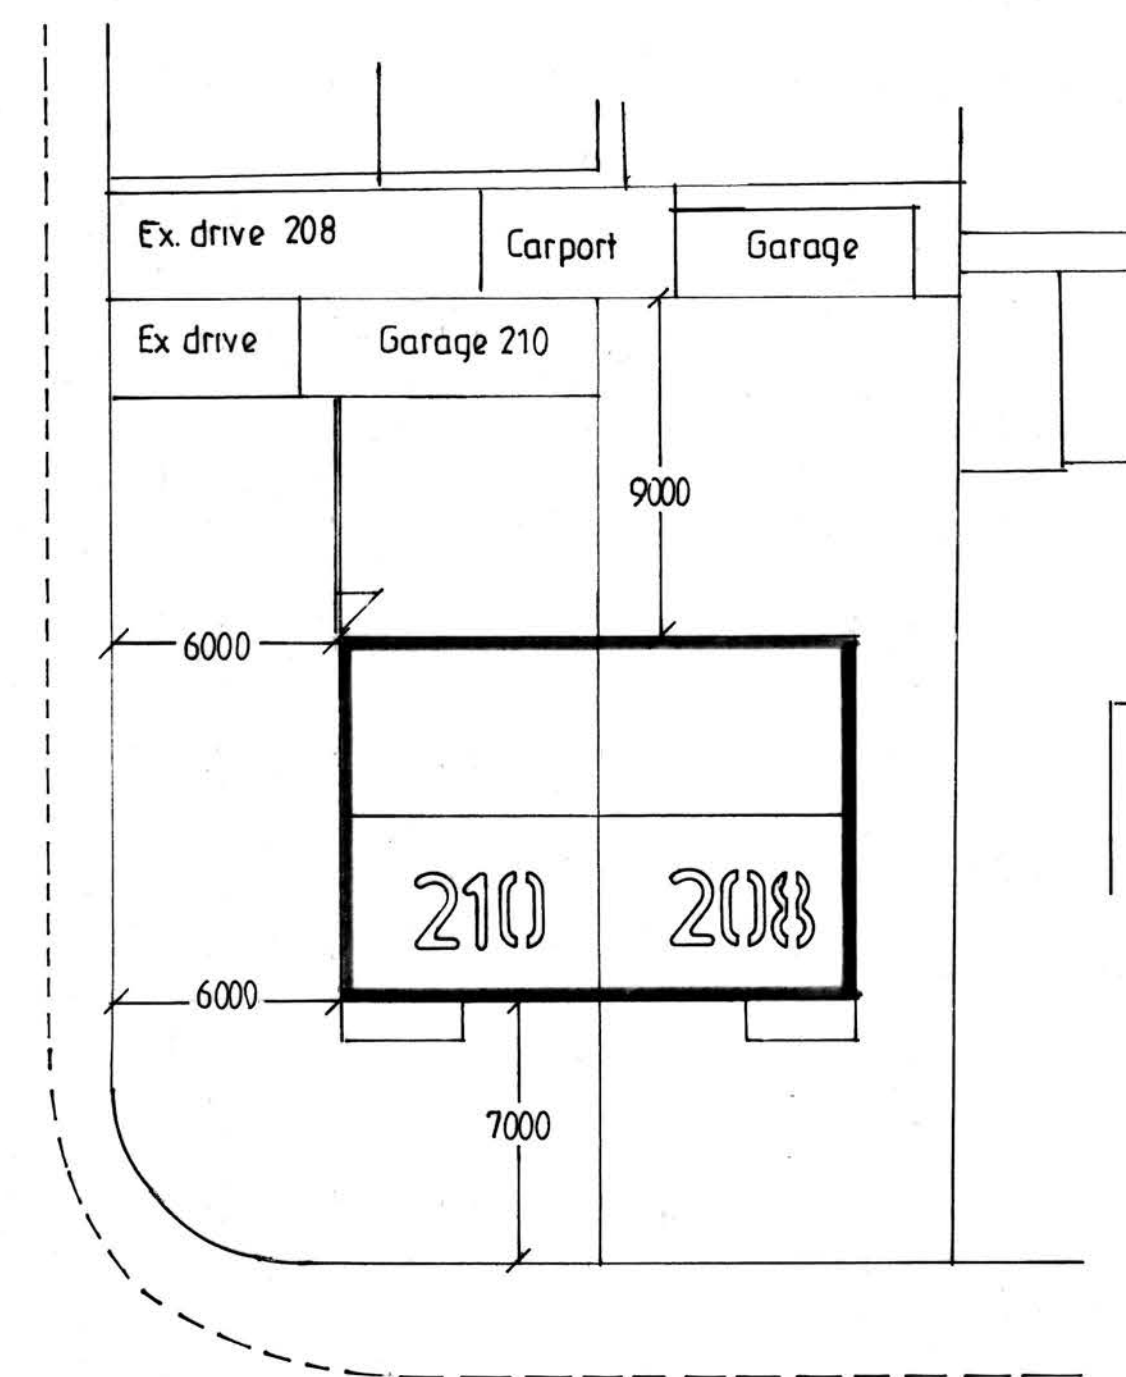


Turks Road


SITE PLAN 1:200




EXISTING FLOOR PLAN, ELEVATIONS AND SECTION 1:50

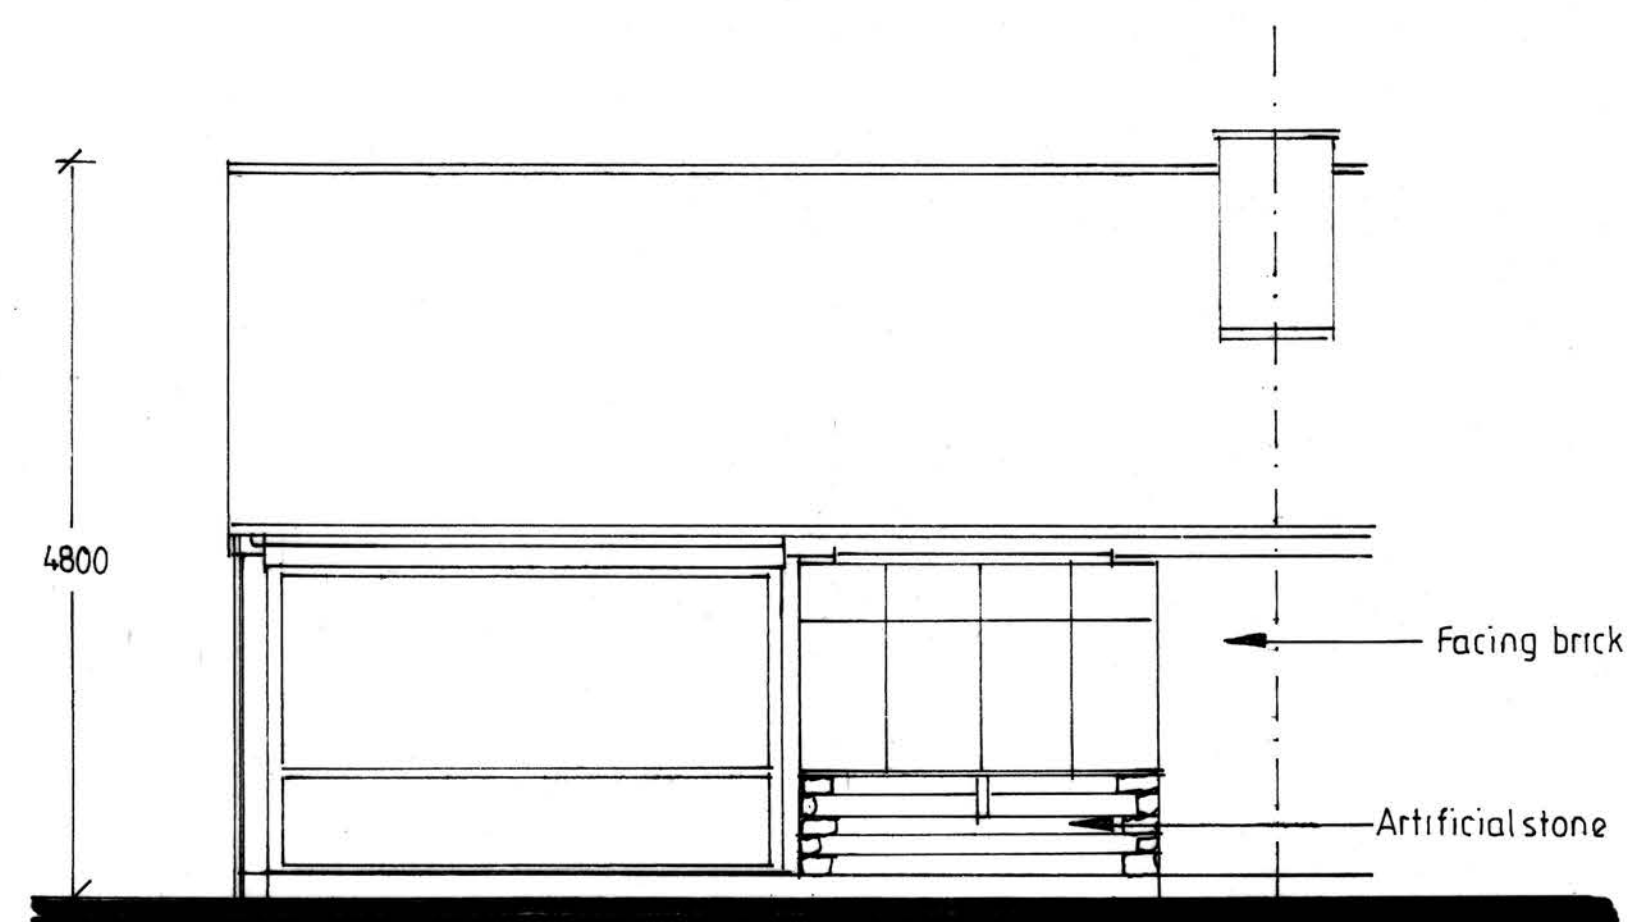

FRONT ELEVATION

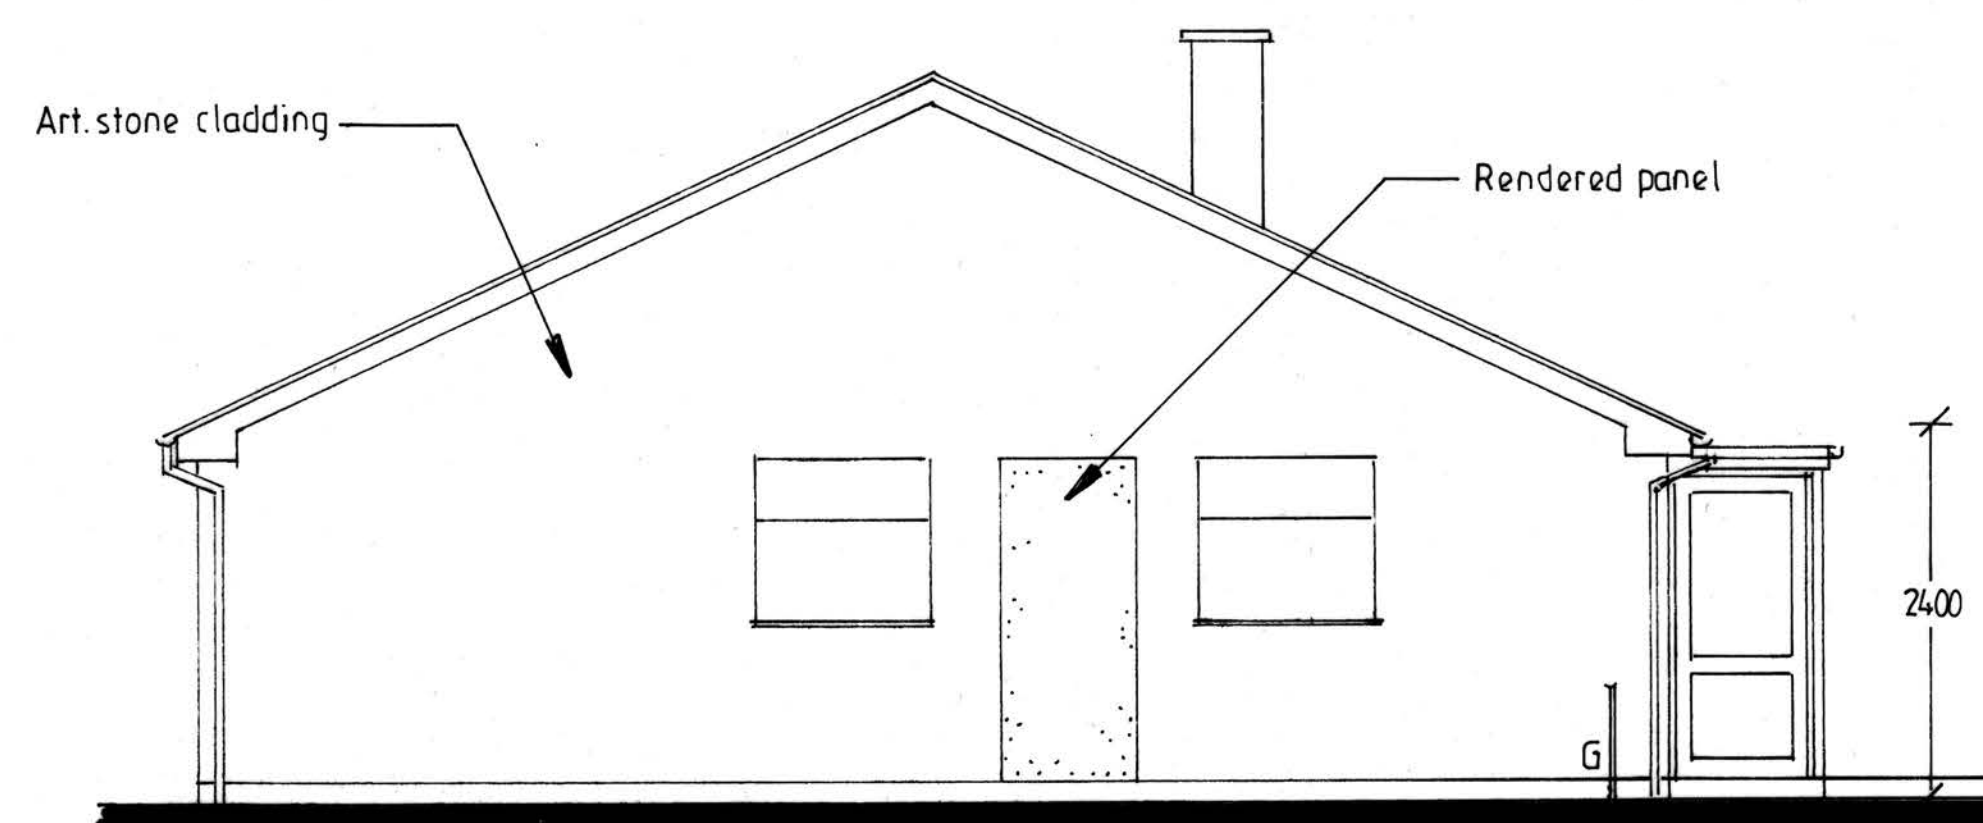


SIDE ELEVATION

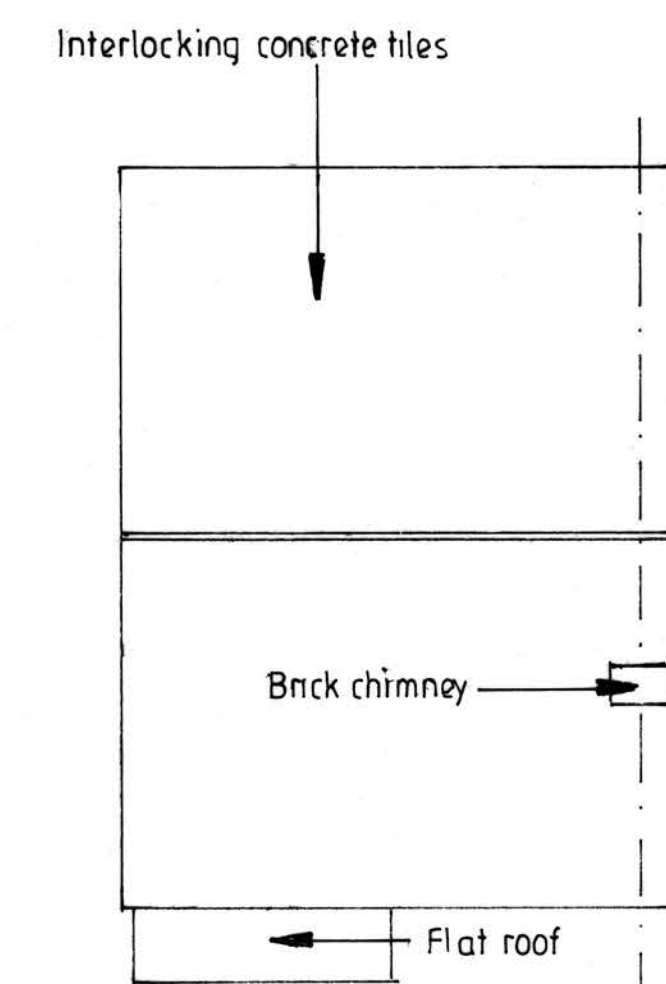

ROOF PLAN 1:100

PROPOSED SINGLE
STOREY EXTENSION
TO SIDE

FOR JANET LEACH
AT 210 TURKS ROAD
RADCLIFFE
M26 3NW

  ADRIAN HUGHES
ARCHITECTURAL SERVICES

SCALE 1:50 1:100

DATE DEC.2023

DRAWING NO.

1/34/2023