



IG) SCHOOL STREET FOOTPATH SOUTH ELEVATION (SHOWING LINE OF SCHOOL STREET FOOTPATH AND CANAL) 1:100

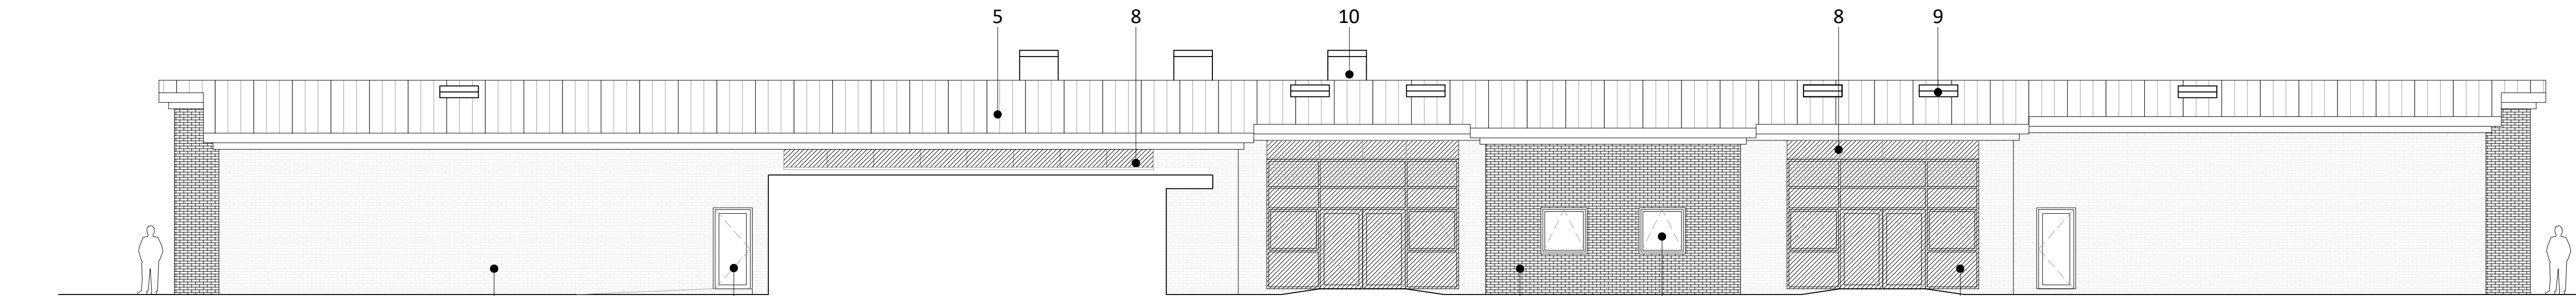

Proposed East Elevation 1:100

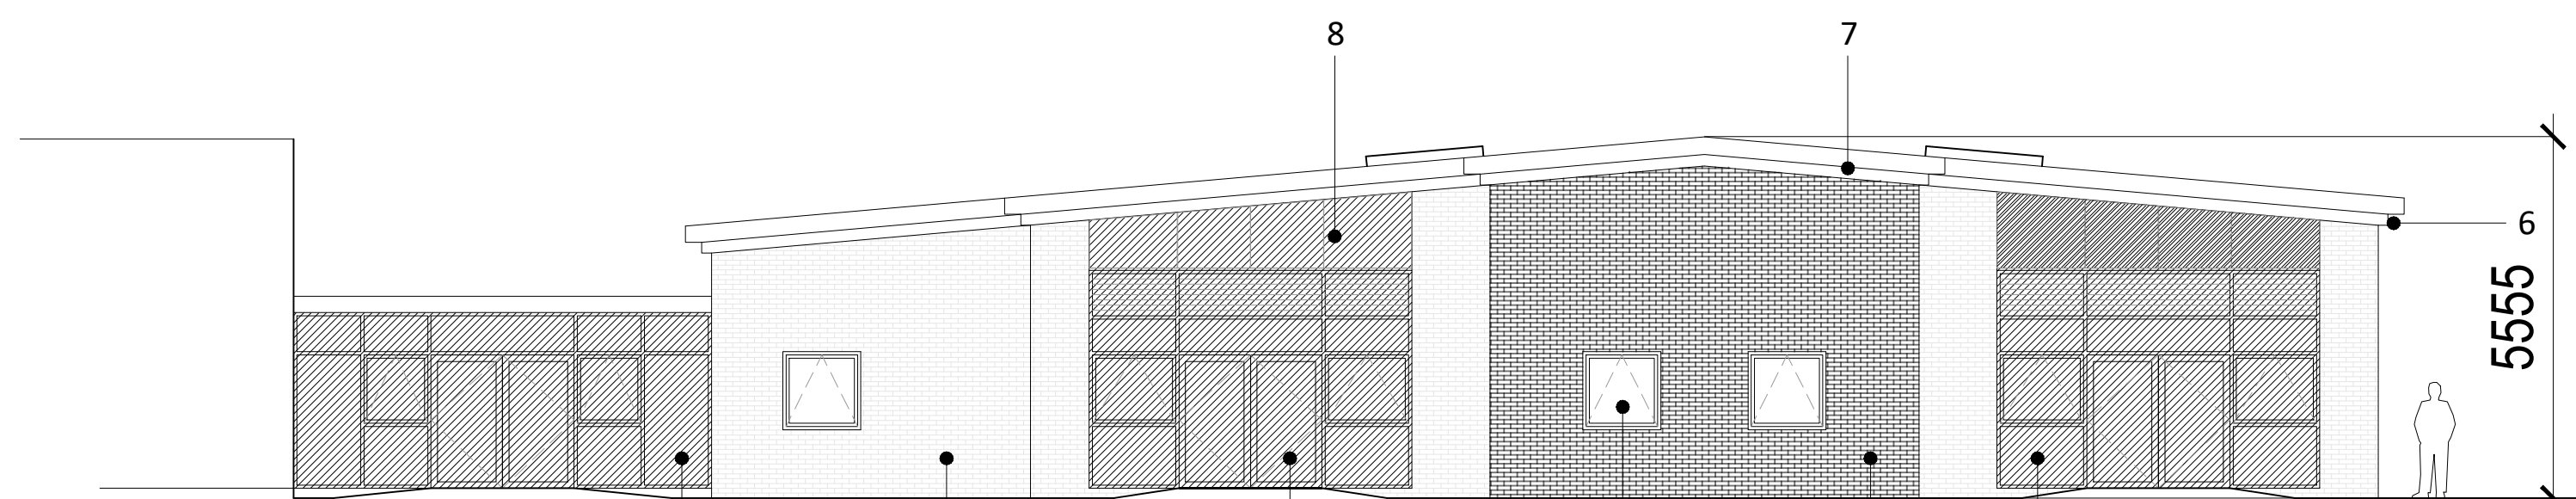

Proposed North Elevation 1:100

- 1 BRICK
- 2 COLOUR COATED ALUMINIUM FRAMED / DOUBLE GLAZED CURTAIN WALLING
- 3 COLOUR COATED ALUMINIUM FRAMED / DOUBLE GLAZED DOORS
- 4 COLOUR COATED ALUMINIUM FRAMED / DOUBLE GLAZED WINDOWS
- 5 COLOUR COATED COMPOSITE PANEL STANDING SEAM ROOF
- 6 COLOUR COATED PRESSED METAL GUTTERS
- 7 COLOUR COATED PRESSED METAL FACIAS & VERGES
- 8 CLADDING
- 9 SUNPIPE/SKYLIGHT
10. WINDCATCHER - VENTILATOR



status

PLANNING

This drawing is ©Bradshaw Gass & Hope LLP and is not to be copied, reproduced or re-distributed either in whole or in part without the prior written permission of the originator.

The originator shall have no responsibility for any liability, loss, cost, damage or expense arising from or relating to any use of this document other than for its intended purpose on this project.

This drawing shall be read in conjunction with all other relevant drawings, specifications and associated documentation. Any discrepancies, errors or omissions are to be reported to the originator before proceeding with work.

All dimensions are to be checked on site by the contractor prior to proceeding with any work.

Hazard Identification		
ref	hazard	date

P3	PLANNING ISSUE	AR	09.10.23
P2	SECOND ISSUE	AR	04.10.23
P1	FIRST ISSUE	ST	11.09.23
ref	revision	by	date

BGH Architects
Consulting Engineers
Quantity Surveyors

21 Silverwell Street
Bolton
BL1 1PR
t: 01204 525321
email@bghbolton.co.uk
www.bghbolton.co.uk

Bradshaw Gass & Hope LLP

client		ISG CONSTRUCTION LTD	
project		MILLWOOD SCHOOL NEW CLASSROOM BLOCK	
drawing		PROPOSED ELEVATIONS	
drawn by	ST	date	AUG 23
checked by		date	
scale	1:100		A1
dwg no	2128.32.1401		rev P3