


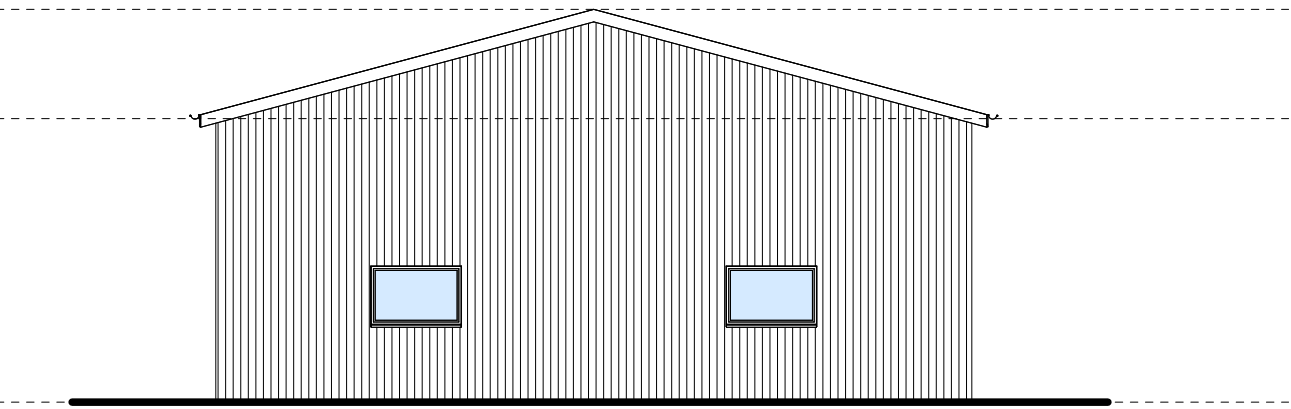


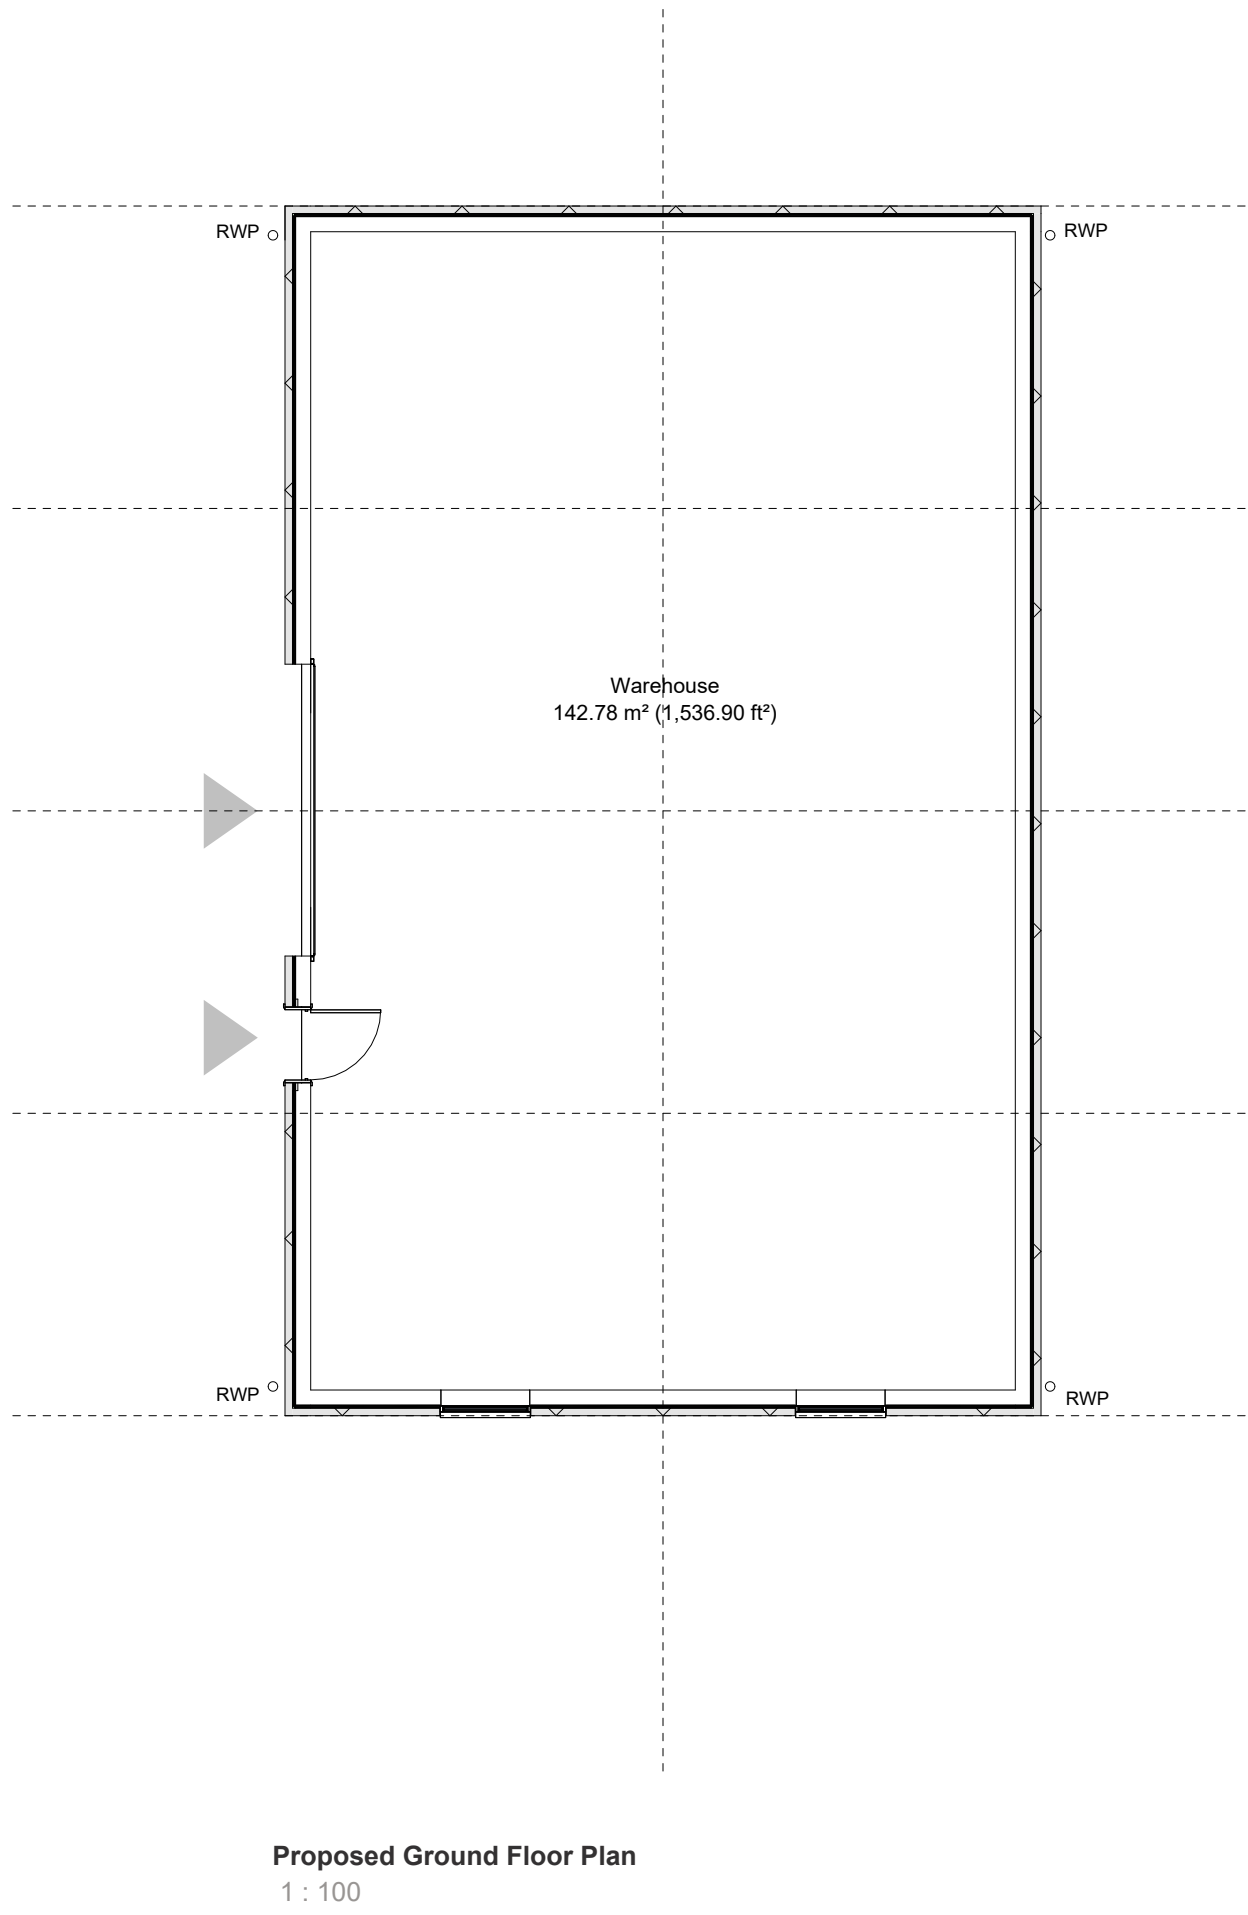


Proposed Front Elevation
1 : 100

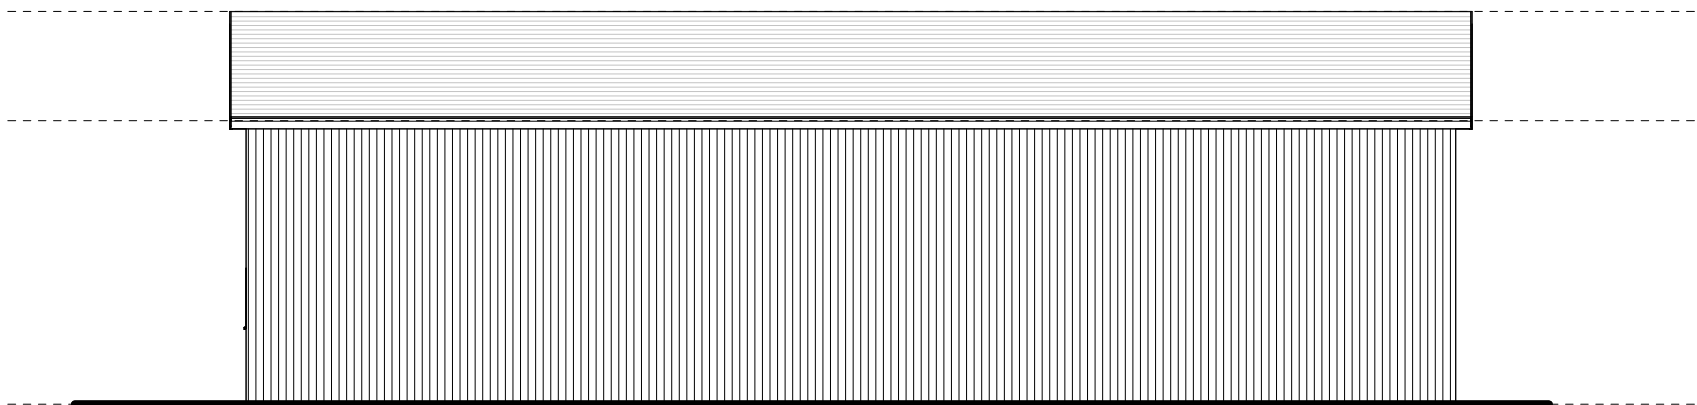


Proposed Side Elevation
1 : 100

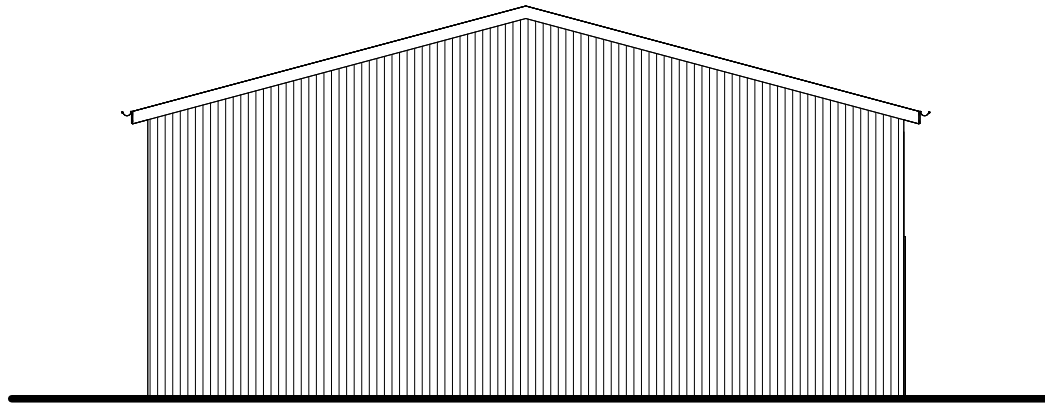

Proposed Rear Elevation
1 : 100

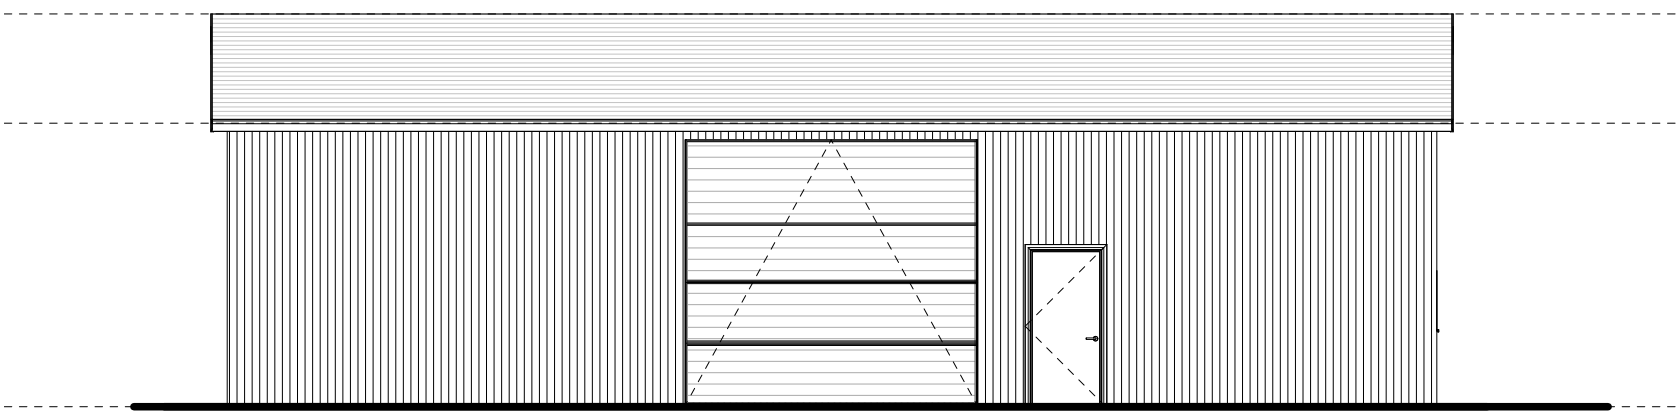

Proposed Side Elevation 2
1 : 100

 

VISUAL SCALE 1:100

DRAWING REVISIONS				
REV	DESCRIPTION	DATE	BY	CHK
NOTES				
DO NOT SCALE. USE FIGURED DIMENSIONS ONLY.				
ALL DIMENSIONS TO BE VERIFIED ON SITE PRIOR TO THE COMMENCEMENT OF ANY WORK OR THE PRODUCTION OF ANY SHOP DRAWINGS. ALL DISCREPANCIES TO BE REPORTED TO THE ARCHITECT.				
THIS DRAWING IS TO BE READ IN CONJUNCTION WITH ALL RELATED ARCHITECTS AND ENGINEERS DRAWINGS AND ANY OTHER RELEVANT INFORMATION.				
THIS DRAWING IS COPYRIGHT © OF DWA ARCHITECTS (LONDON) LTD.				
DWA ARCHITECTS DWA Architects (London) Ltd Cyclops House Link Business Park York United Kingdom YO10 3JB 01904 544 400 dwa@dwa-architects.co.uk www.dwa-architects.co.uk				
CLIENT LGS Projects Ltd.				
PROJECT Scotson Fold Farm, George Street, Radcliffe, Manchester M26 3SQ				
DRAWING TITLE Proposed GA Plans and Elevations				
DRAWING STATUS Planning				
SCALE 1 : 100 @ A1		DATE 18/10/23		
DRAWN BY MK		CHECKED BY CMD		
JOB NO. SW0210		DWG NO. P(00)03	REV	