


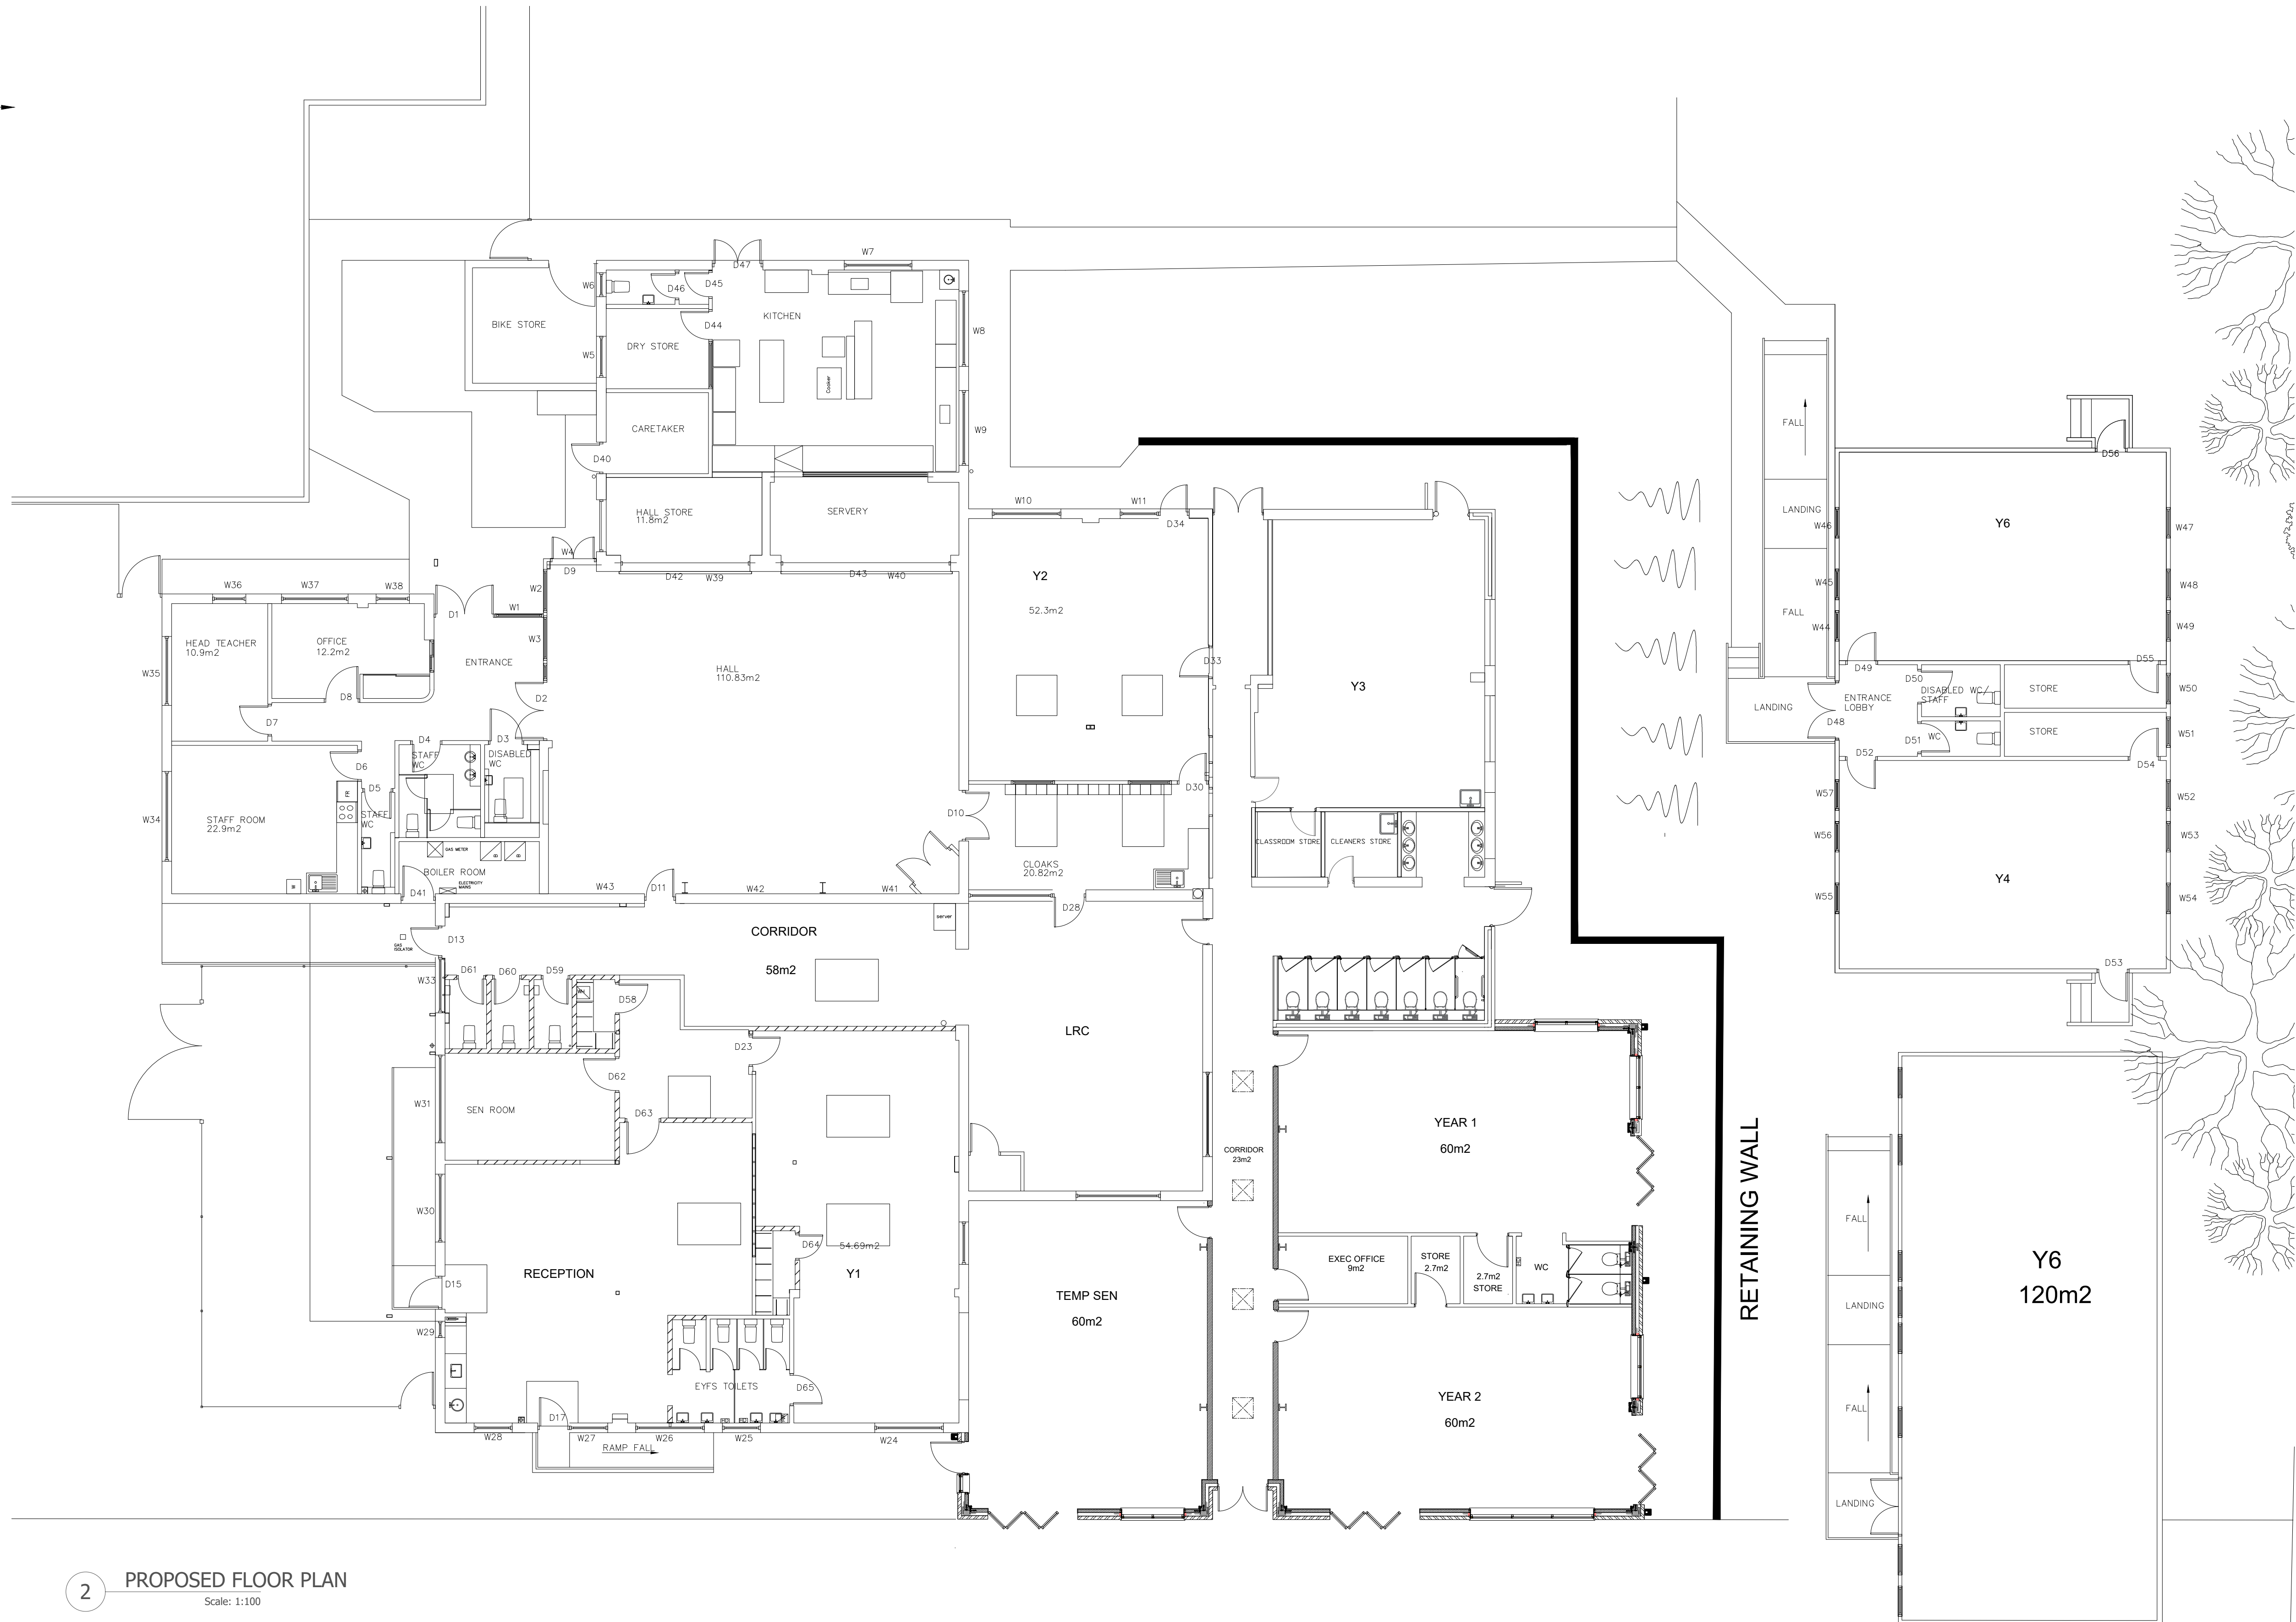

- 1 Do not scale from this drawing. All heights, levels, sizes and dimensions to be checked on site before the start of the works.
- 2 The manufacturer's recommendations are to be followed in respect of the installation and fixing of all products and any discrepancies between those recommendations and any other requirements of the specification and/or drawings shall be notified to the Contract Administrator.
- 3 All debris and waste material to be removed from site and the site shall be left clean and tidy.
- 4 Check structural integrity prior to any demolition/dismantling operations - provide needling, propping and/or strutting where and as required.
- 5 All works to comply with British Standards and health and safety legislation.
- 6 All measurements are in millimetres unless otherwise stated.
- 7 This drawing is to be read in conjunction with the work schedules, specification and all relevant construction, electrical, mechanical and structural drawings.

-		-
-		-
-		-
.		

[illegible]

Drawing Status	PLANNING
----------------	----------

Drawing Title
PROPOSED FLOOR PLAN

Drawing No.	Revision
2517 SDA B 02	

2517_SDA_P_02	-
---------------	---