



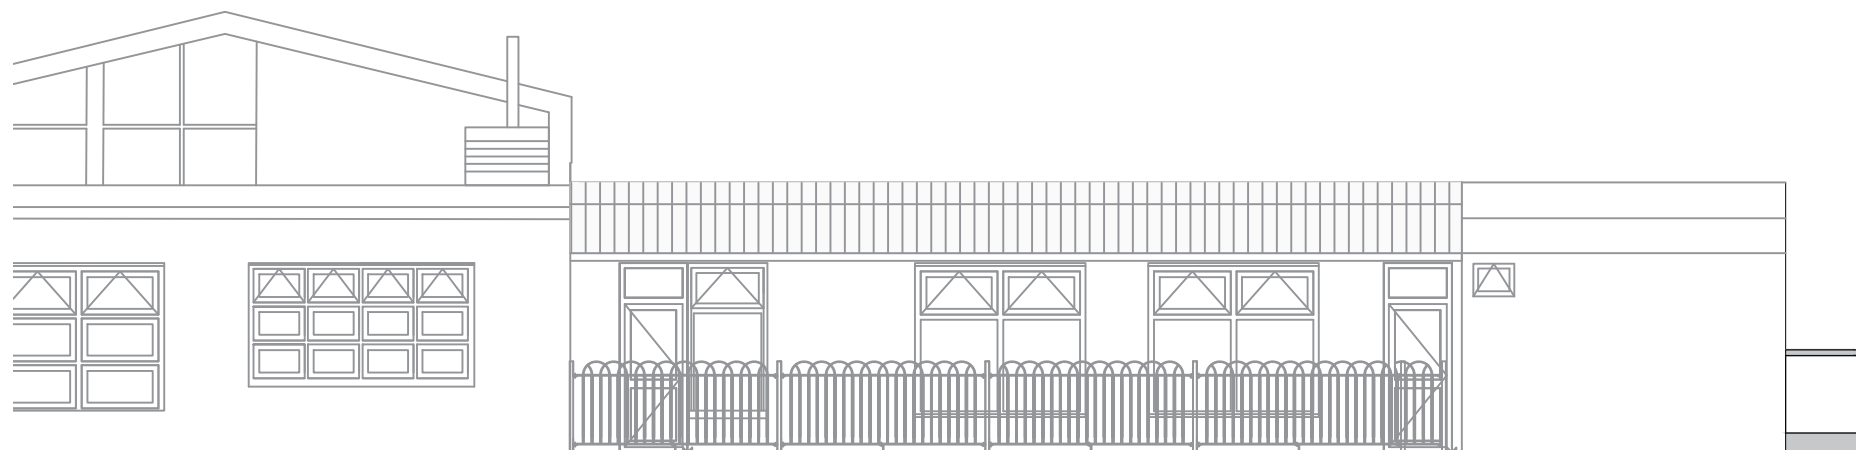

3

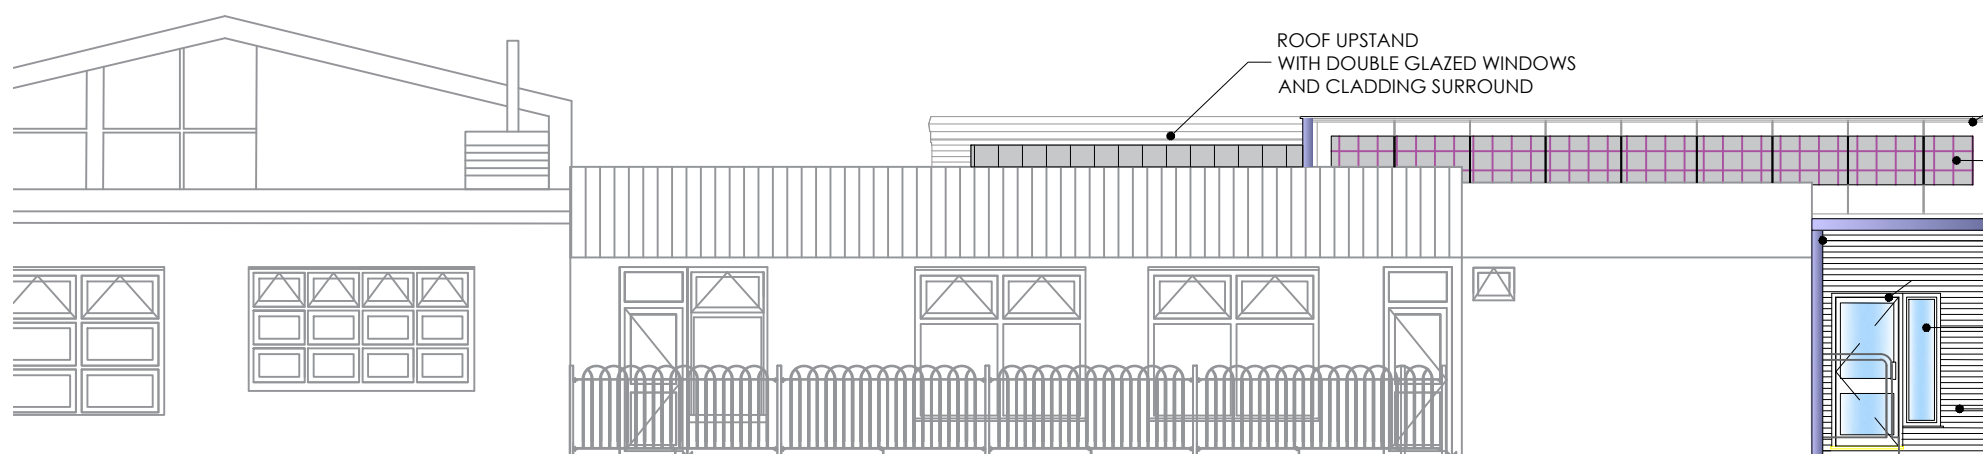

3.1



3.2

- IN ADDITION TO THE HAZARDS/RISKS NORMALLY ASSOCIATED WITH THE TYPES OF WORK DETAILED ON THIS DRAWING, NOTE THE FOLLOWING SIGNIFICANT RESIDUAL RISKS :-

Rev	Description	By	Date	Chk'd	Auth
-----	-------------	----	------	-------	------



Drawing Status

Project
PHASE 2 - DEVELOPMENT PLAN

Building Name
OUR LADY OF LOURDES RC PRIMARY SCHOOL

Sub Site Name
RUDGWICK DRIVE
Site Name
BURY, BL8 1YA

Drawing Title
EXTG & PROPOSED WEST ELEVATIONS

PM	Drawn	Checked	Authorised
SDA	JC	16.05.23	MI
Scale	Date	Date	Date
VAR @A3	16.05.23	16.05.23	16.05.23

Drawing No.
2517 SDA P 03

Revision