

© BPD Site Services Limited
Reproduction in whole or in part by any means
is prohibited without the prior permission of
BPD Site Services Limited



LEGEND KEY

	Building Line
	Bottom of Bank
	Road Channel
	Cliff Face
	Drainage Channel
	Centreline
	Edge of Concrete
	Canopy Line / Edge of Vegetation
	Change of Surface
	Bottom of Ditch
	Drop Kerb
	Drain
	Top of Ditch
	Electricity Pylon
	Fence
	Fence B/W
	Fence / Chainlink
	Drainage Flow Arrow
	Foundation
	Fence P/W
	Gate
	Hedge Centreline
	Edge of Hedge
	Kerb Line
	Level String
	Overhead Cable
	Retaining Wall
	Steps
	Slope Indicator
	Top of Bank
	Top of Feature
	Edge of Verge
	Wall
	Wall with width
	Waterline

Asphalt	Surface type	LP	Lamp Post
BP	Building line	MH	Manhole
Bollard	Bollard	OH	Overhead cable
Concrete	Surface type	PO	Post
CTV	Cable TV	RE	Rodding eye
Tree canopy	Tree canopy	RS	Road sign
Downpipe	Downpipe	SC	Stump
Electricity Pole	Electricity Pole	SC	Stop cock
Floor level	Floor level	SP	Sign post
Gas Valve	Gas Valve	SV	Stay
Gate Post	Gate Post	SV	Stop valve
Surface type	Surface type	TV	Tree
Gully	Gully	VP	Vent pipe
Inspection cover	Inspection cover	WL	Water level
Invert level	Invert level		
Lamp/Elec Pole	Lamp / Electricity Pole		


All levels relate to TBM Station STN1, Value 50.00m.
Orientation to a Local Grid.

Client
J PLANNING
SERVICES
2A COOK
STREET
BURY
BL9 0RP

Project Title
TOPOGRAPHICAL
SURVEY
CHESHAM
ROAD
BURY

Scale 1:200 ON A1	Date 12 JUL 2022	Job No 1005/0123/1
Surveyed BD	Drawn BD	Checked BD

BPD Site Services, 24 Villiers Street, Ashton Under Lyne, Manchester, OL6 6TF
Mob: 07786 513717 Email: ben@bpdssiteservices.co.uk

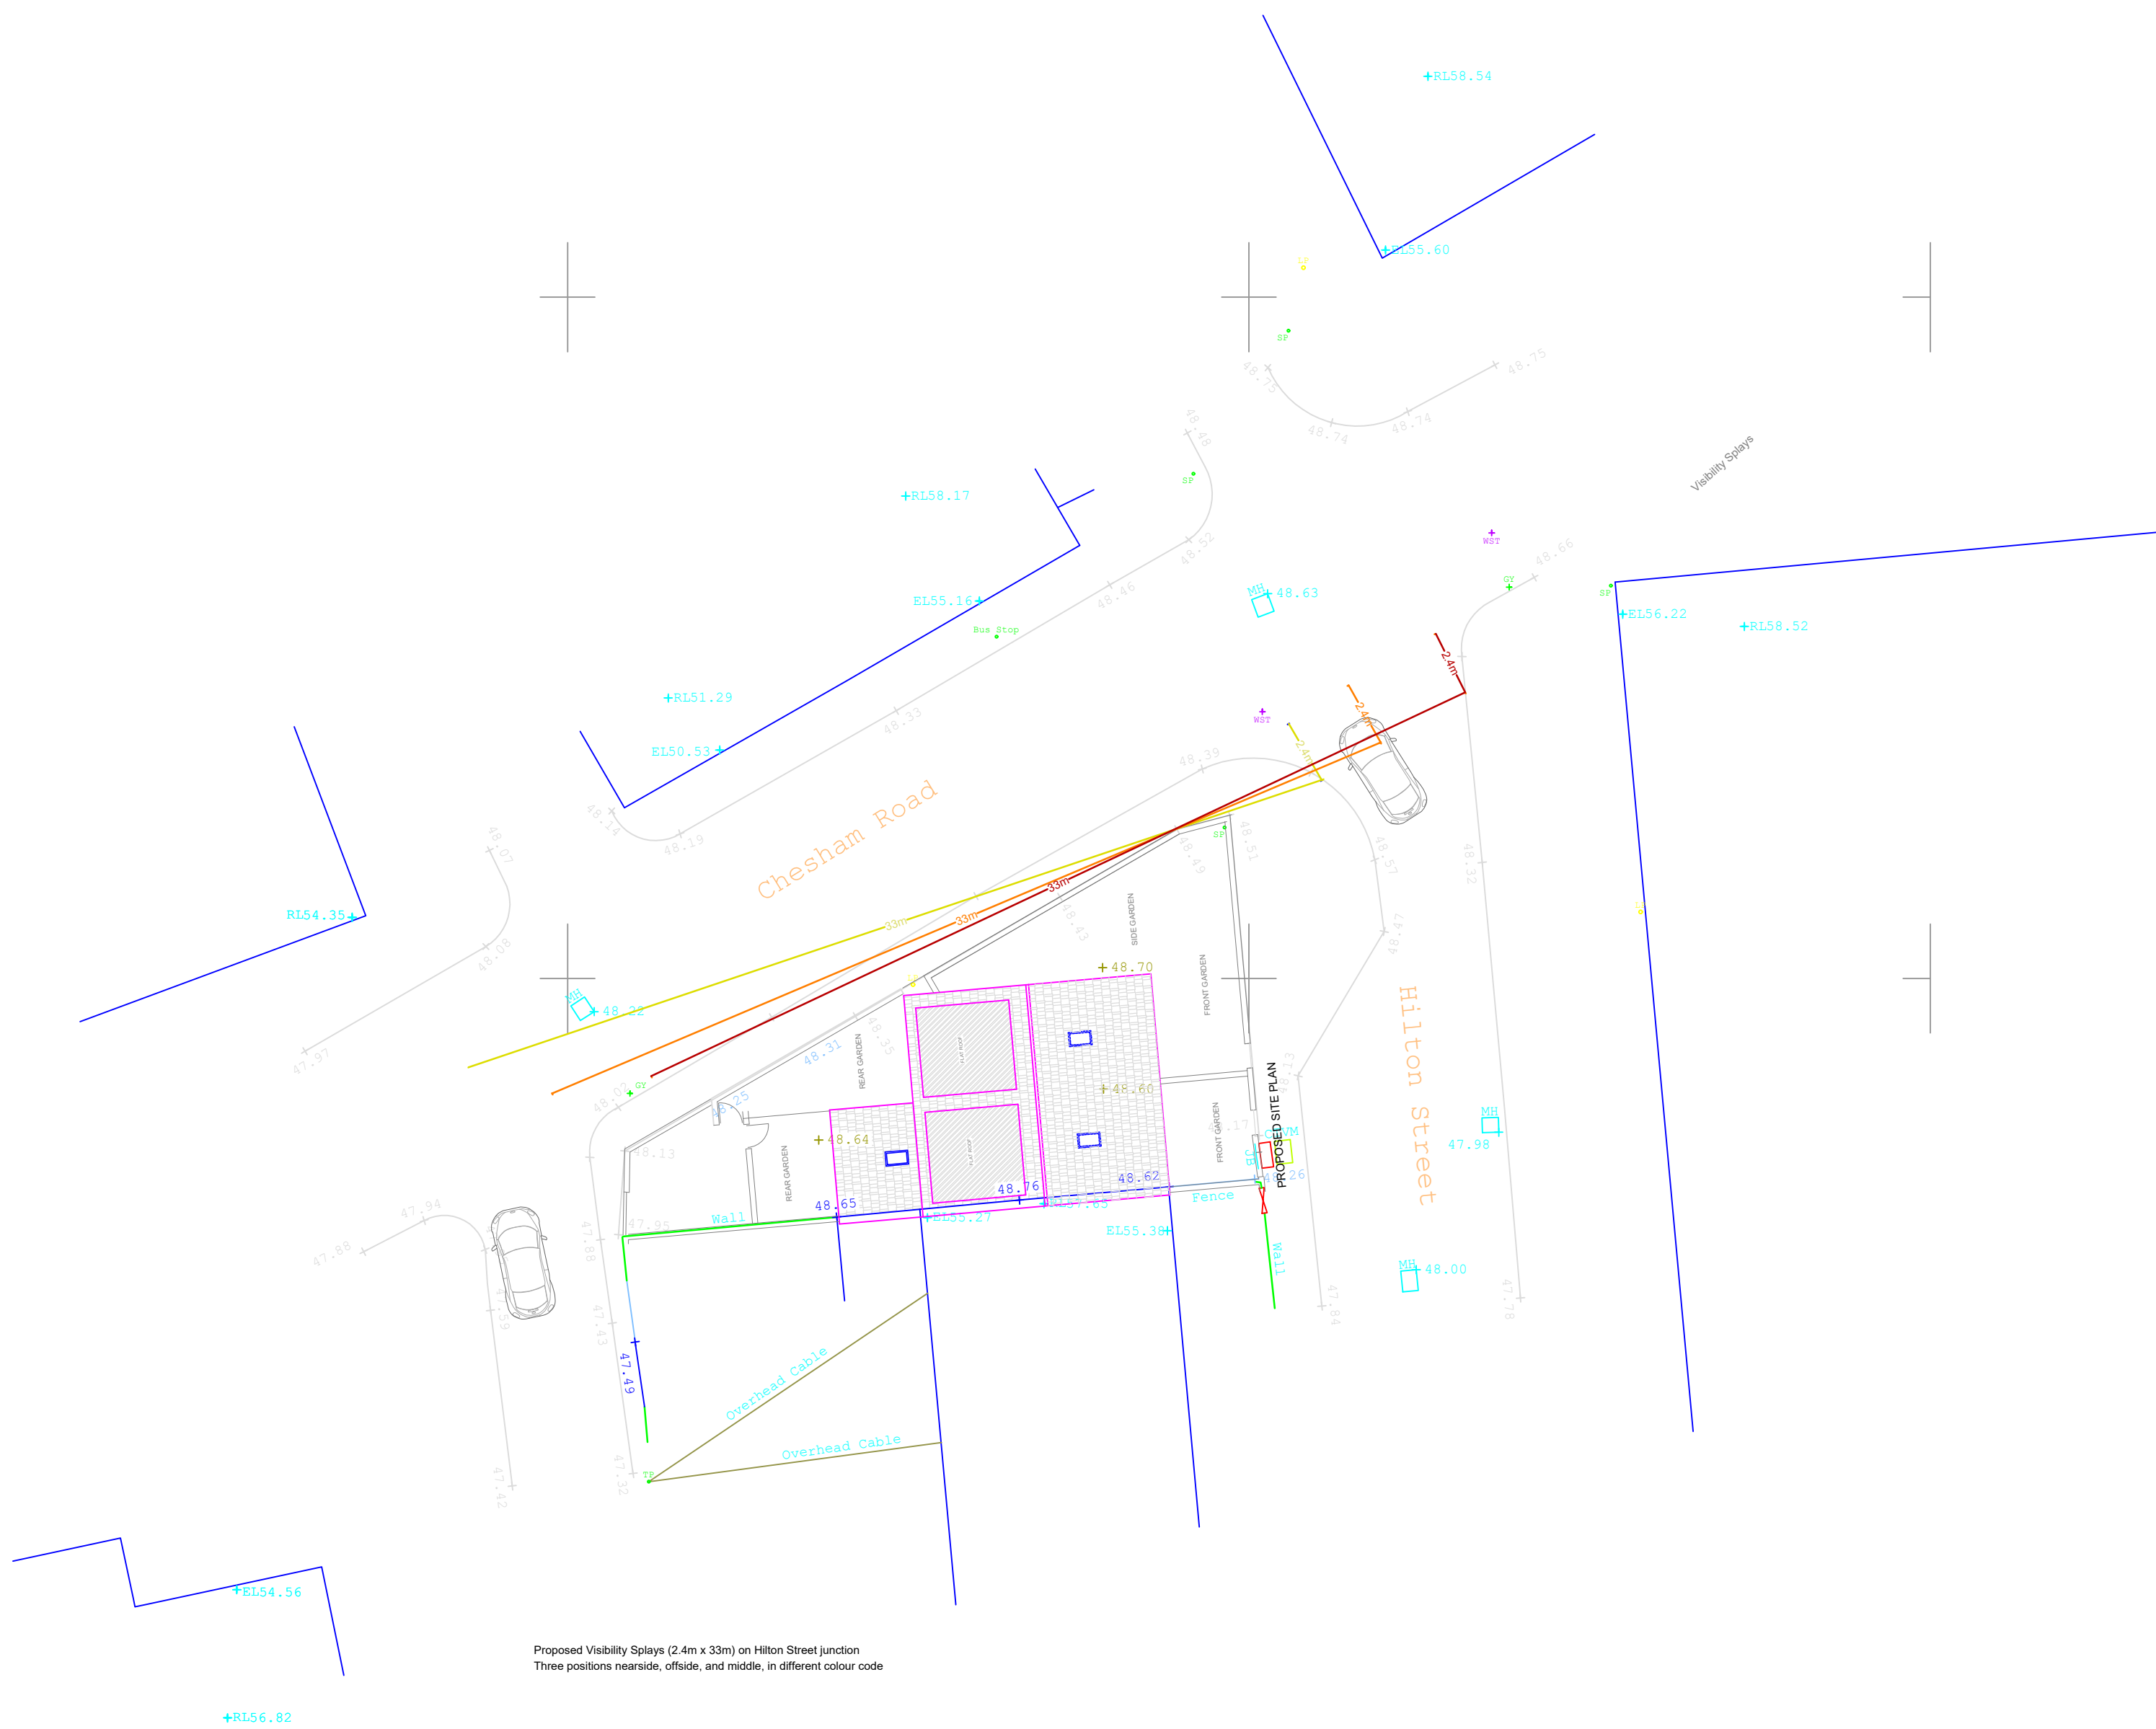

Proposed Visibility Slays (2.4m x 33m) on Hilton Street junction
Three positions nearside, offside, and middle, in different colour code

J Planning Services 2A Cook Street Bury, Lancashire BL9 0RP 0161 8717428	Proposed Site Plan on Topo Survey of Land next to 35 Hilton Street, Bury, BL9 6LT Scale: 1:200 ON A1 Rev: 01/05/2022 REV E Date: 01/05/2023 SHT 5(a) of 9
---	--