




GENERAL NOTES:-
All workmanship & materials to comply with Building Regulations, British Standards, Codes of Practice & NHBC requirements, All materials to be fixed, applied or mixed in accordance with manufacturers instructions or specifications.
All materials shall be suitable for their purpose.
The contractor shall take into account everything necessary for the proper execution of the works, to the satisfaction of the Building Inspector whether or not indicated on the drawing.
CHECK ALL MEASUREMENTS ON SITE DO NOT SCALE FROM THIS DRAWING.

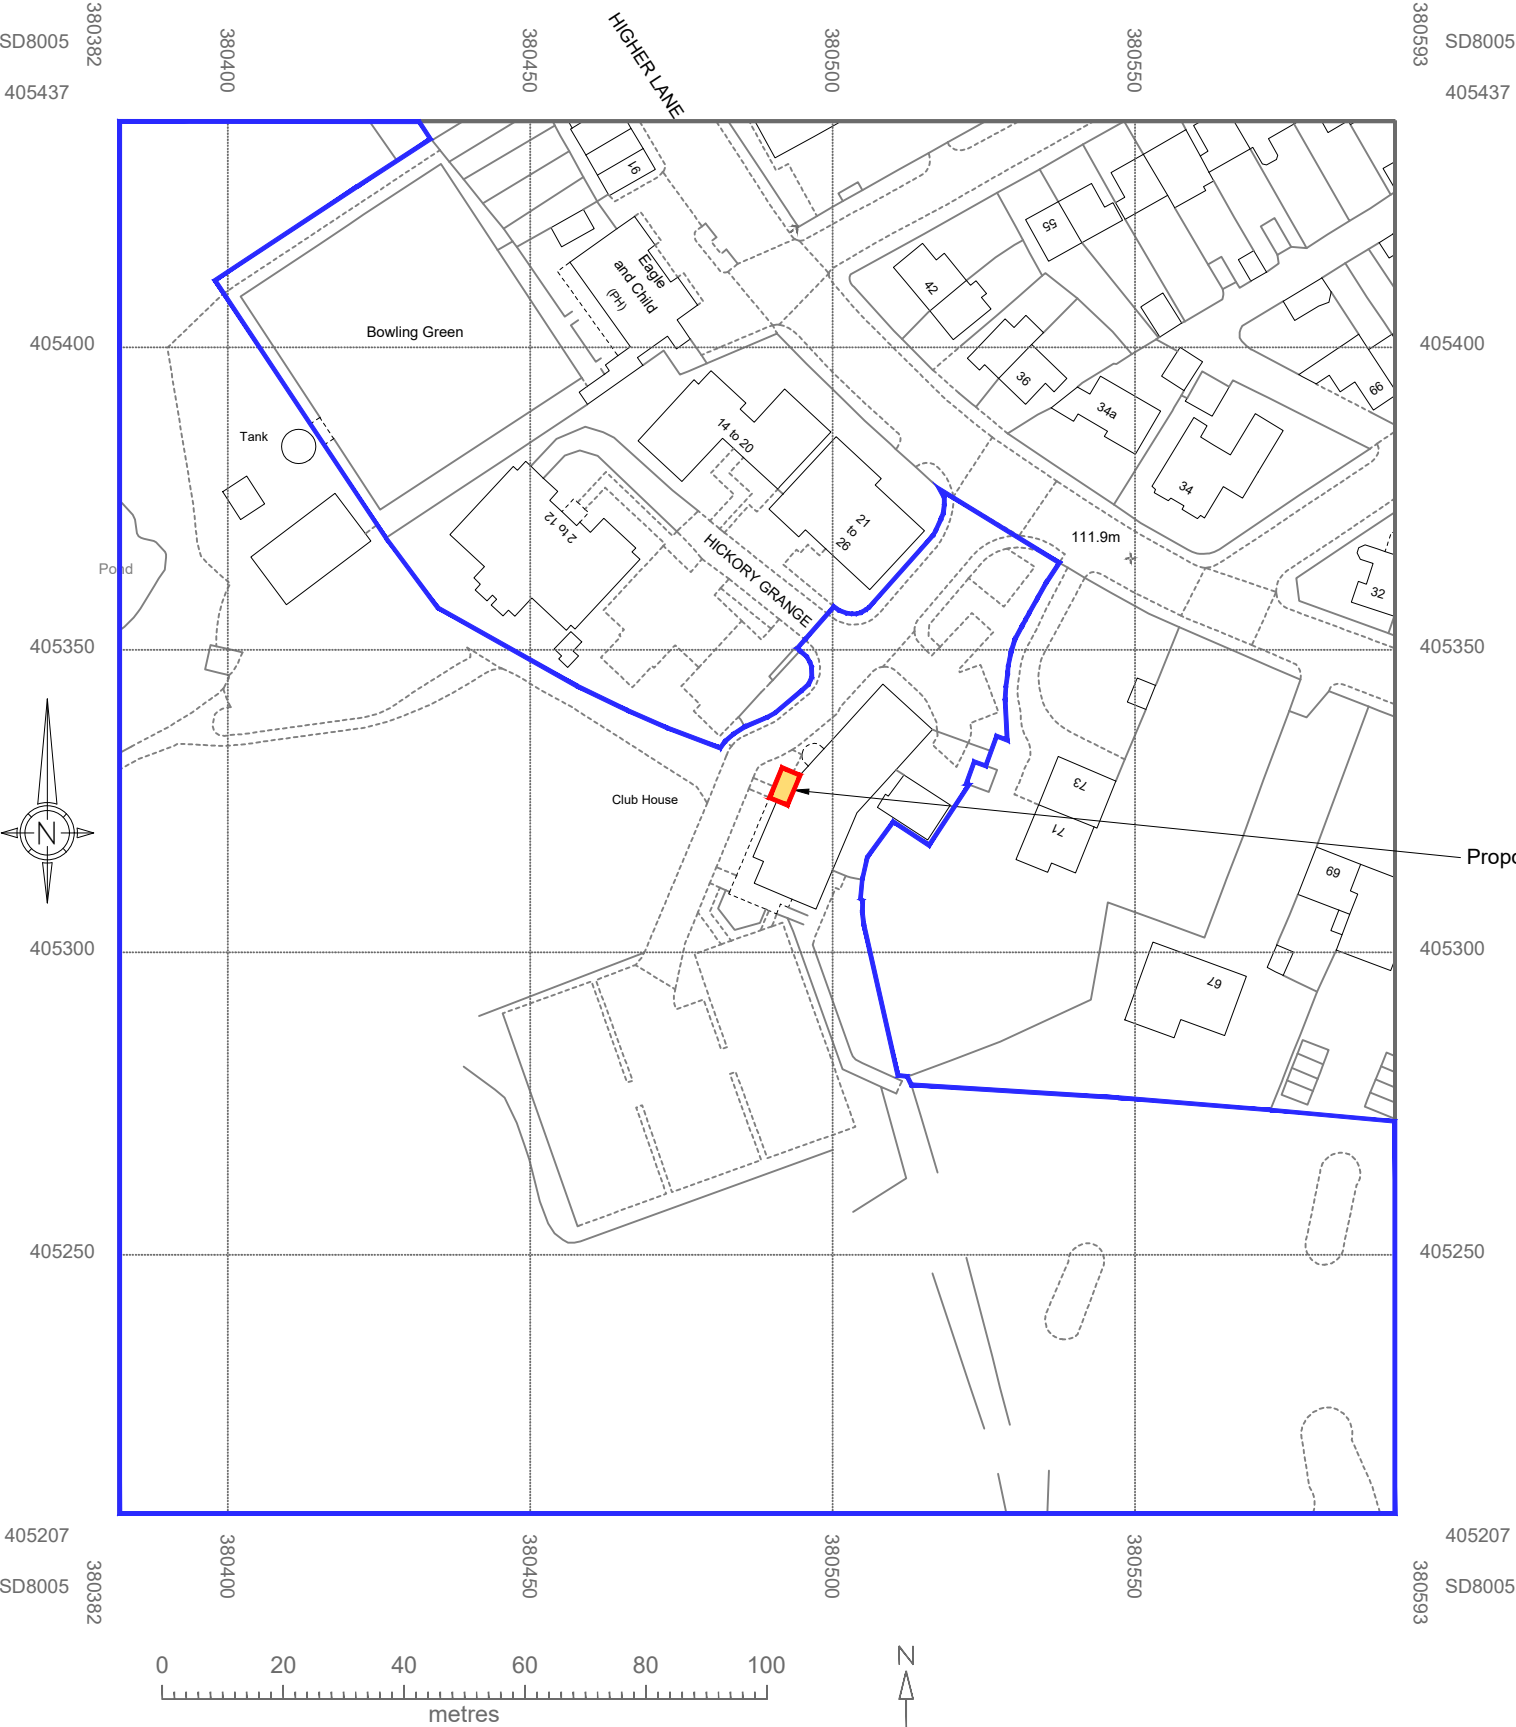

Location Plan 1:1250

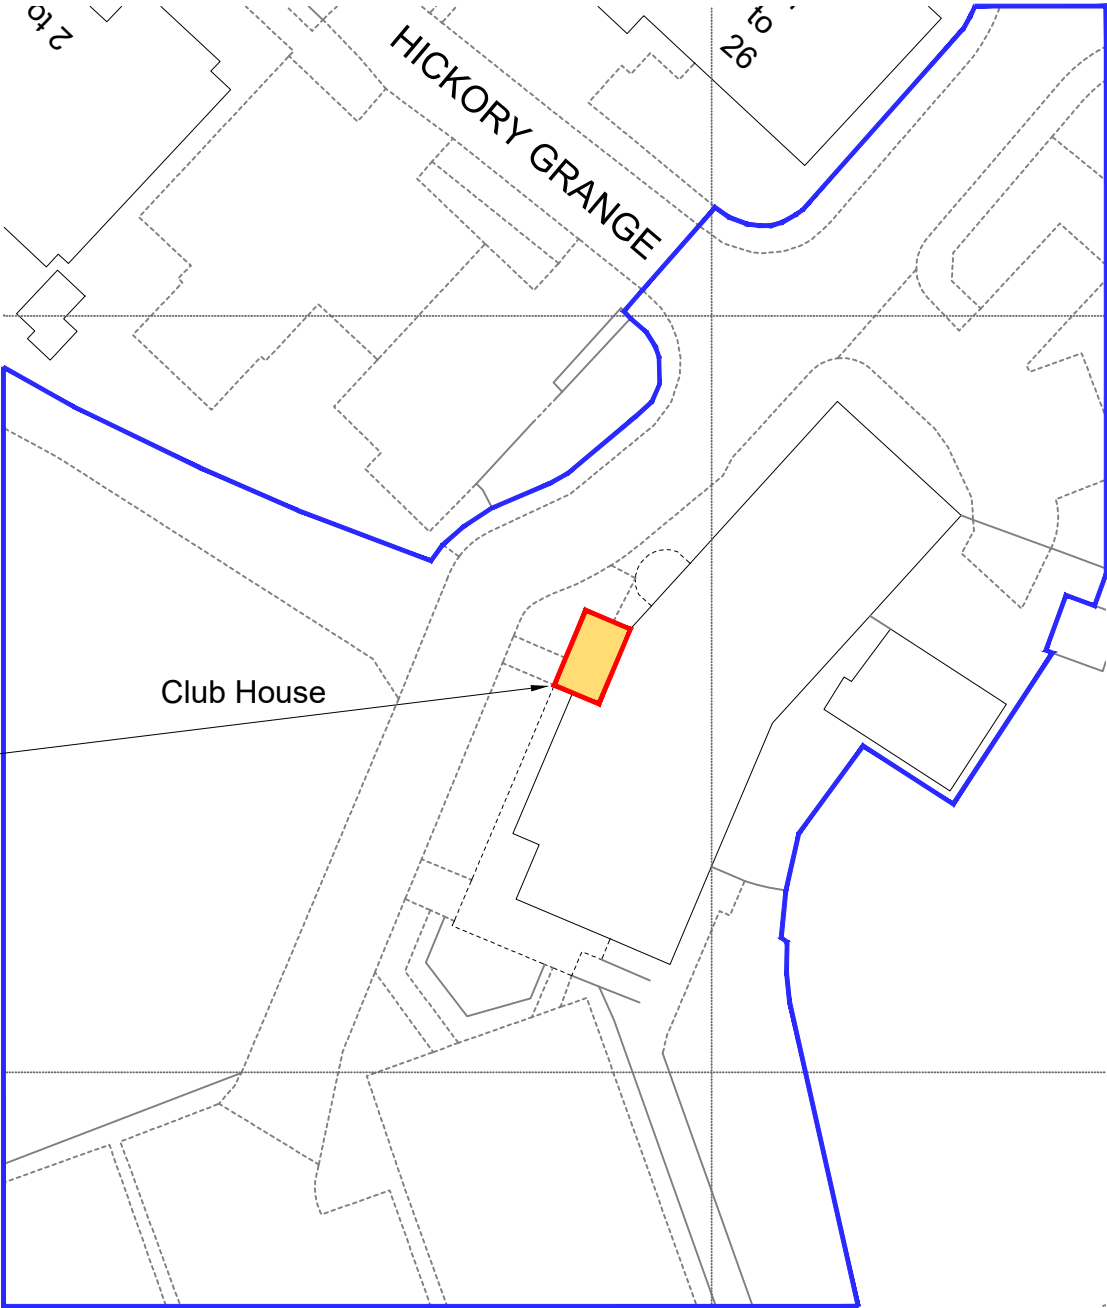

Site Plan 1:500

 

Client Name		Revisions		
Whitefield GC				
Drawing Title				
Location Plan				
Job		THE LAKELAND BUILDING GROUP		
Proposed Front Extension Whitefield Golf Club				
Drawn By LW		Date 01/11/21		
Checked By -		Scale: @A3 as shown		
Drawing Number WGC-2157-01		Revision -		
© The Lakeland Building Group Ltd				
Unit 9 Westmorland Business Park, Kendal, Cumbria, LA9 6NS				
Tel 01539 724657 e: info@lakelandbuildinggroup.co.uk				

THE
LAKELAND
BUILDING GROUP