


NOTES


The designs and details on this drawing are copyright and must not be reproduced without the written permission of the designer.

Contractors are to check all sizes and dimensions before setting out any site or shopwork. Any errors or discrepancies to be reported to the designer.

REVISIONS	DATE
REV A - Elevations updated and section detail added	02/02/226

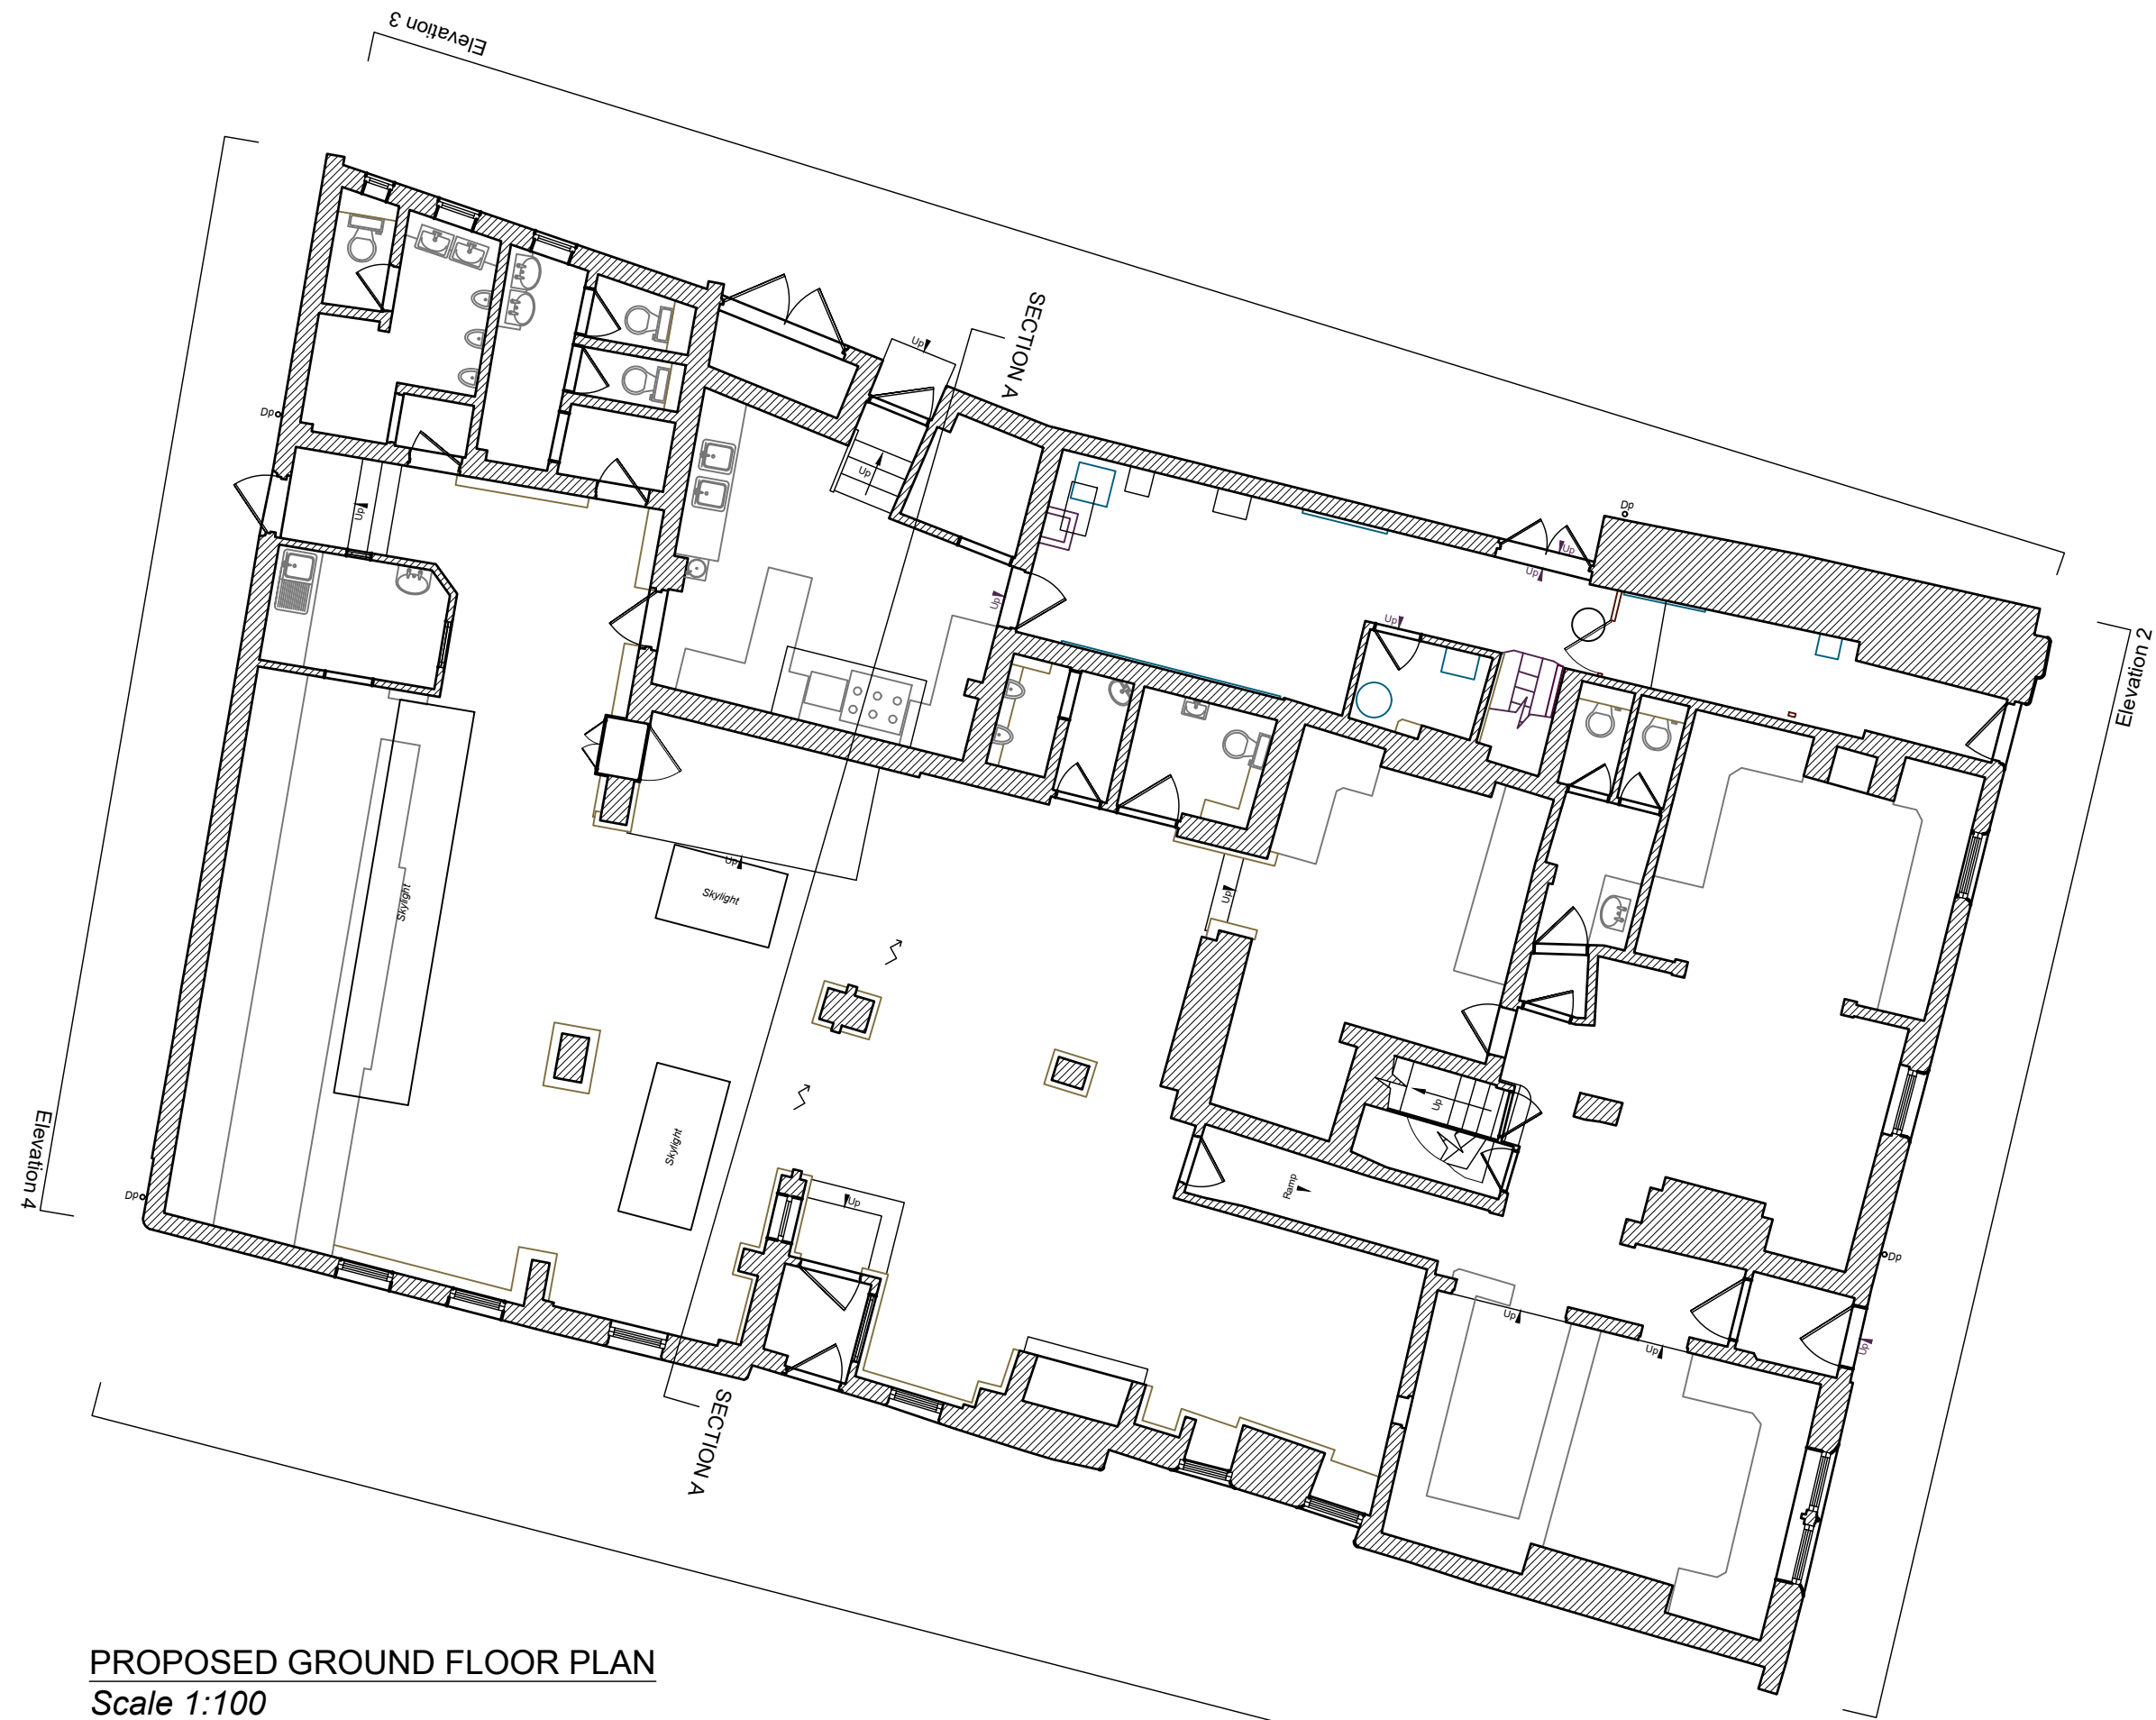

PROPOSED GROUND FLOOR PLAN
Scale 1:100

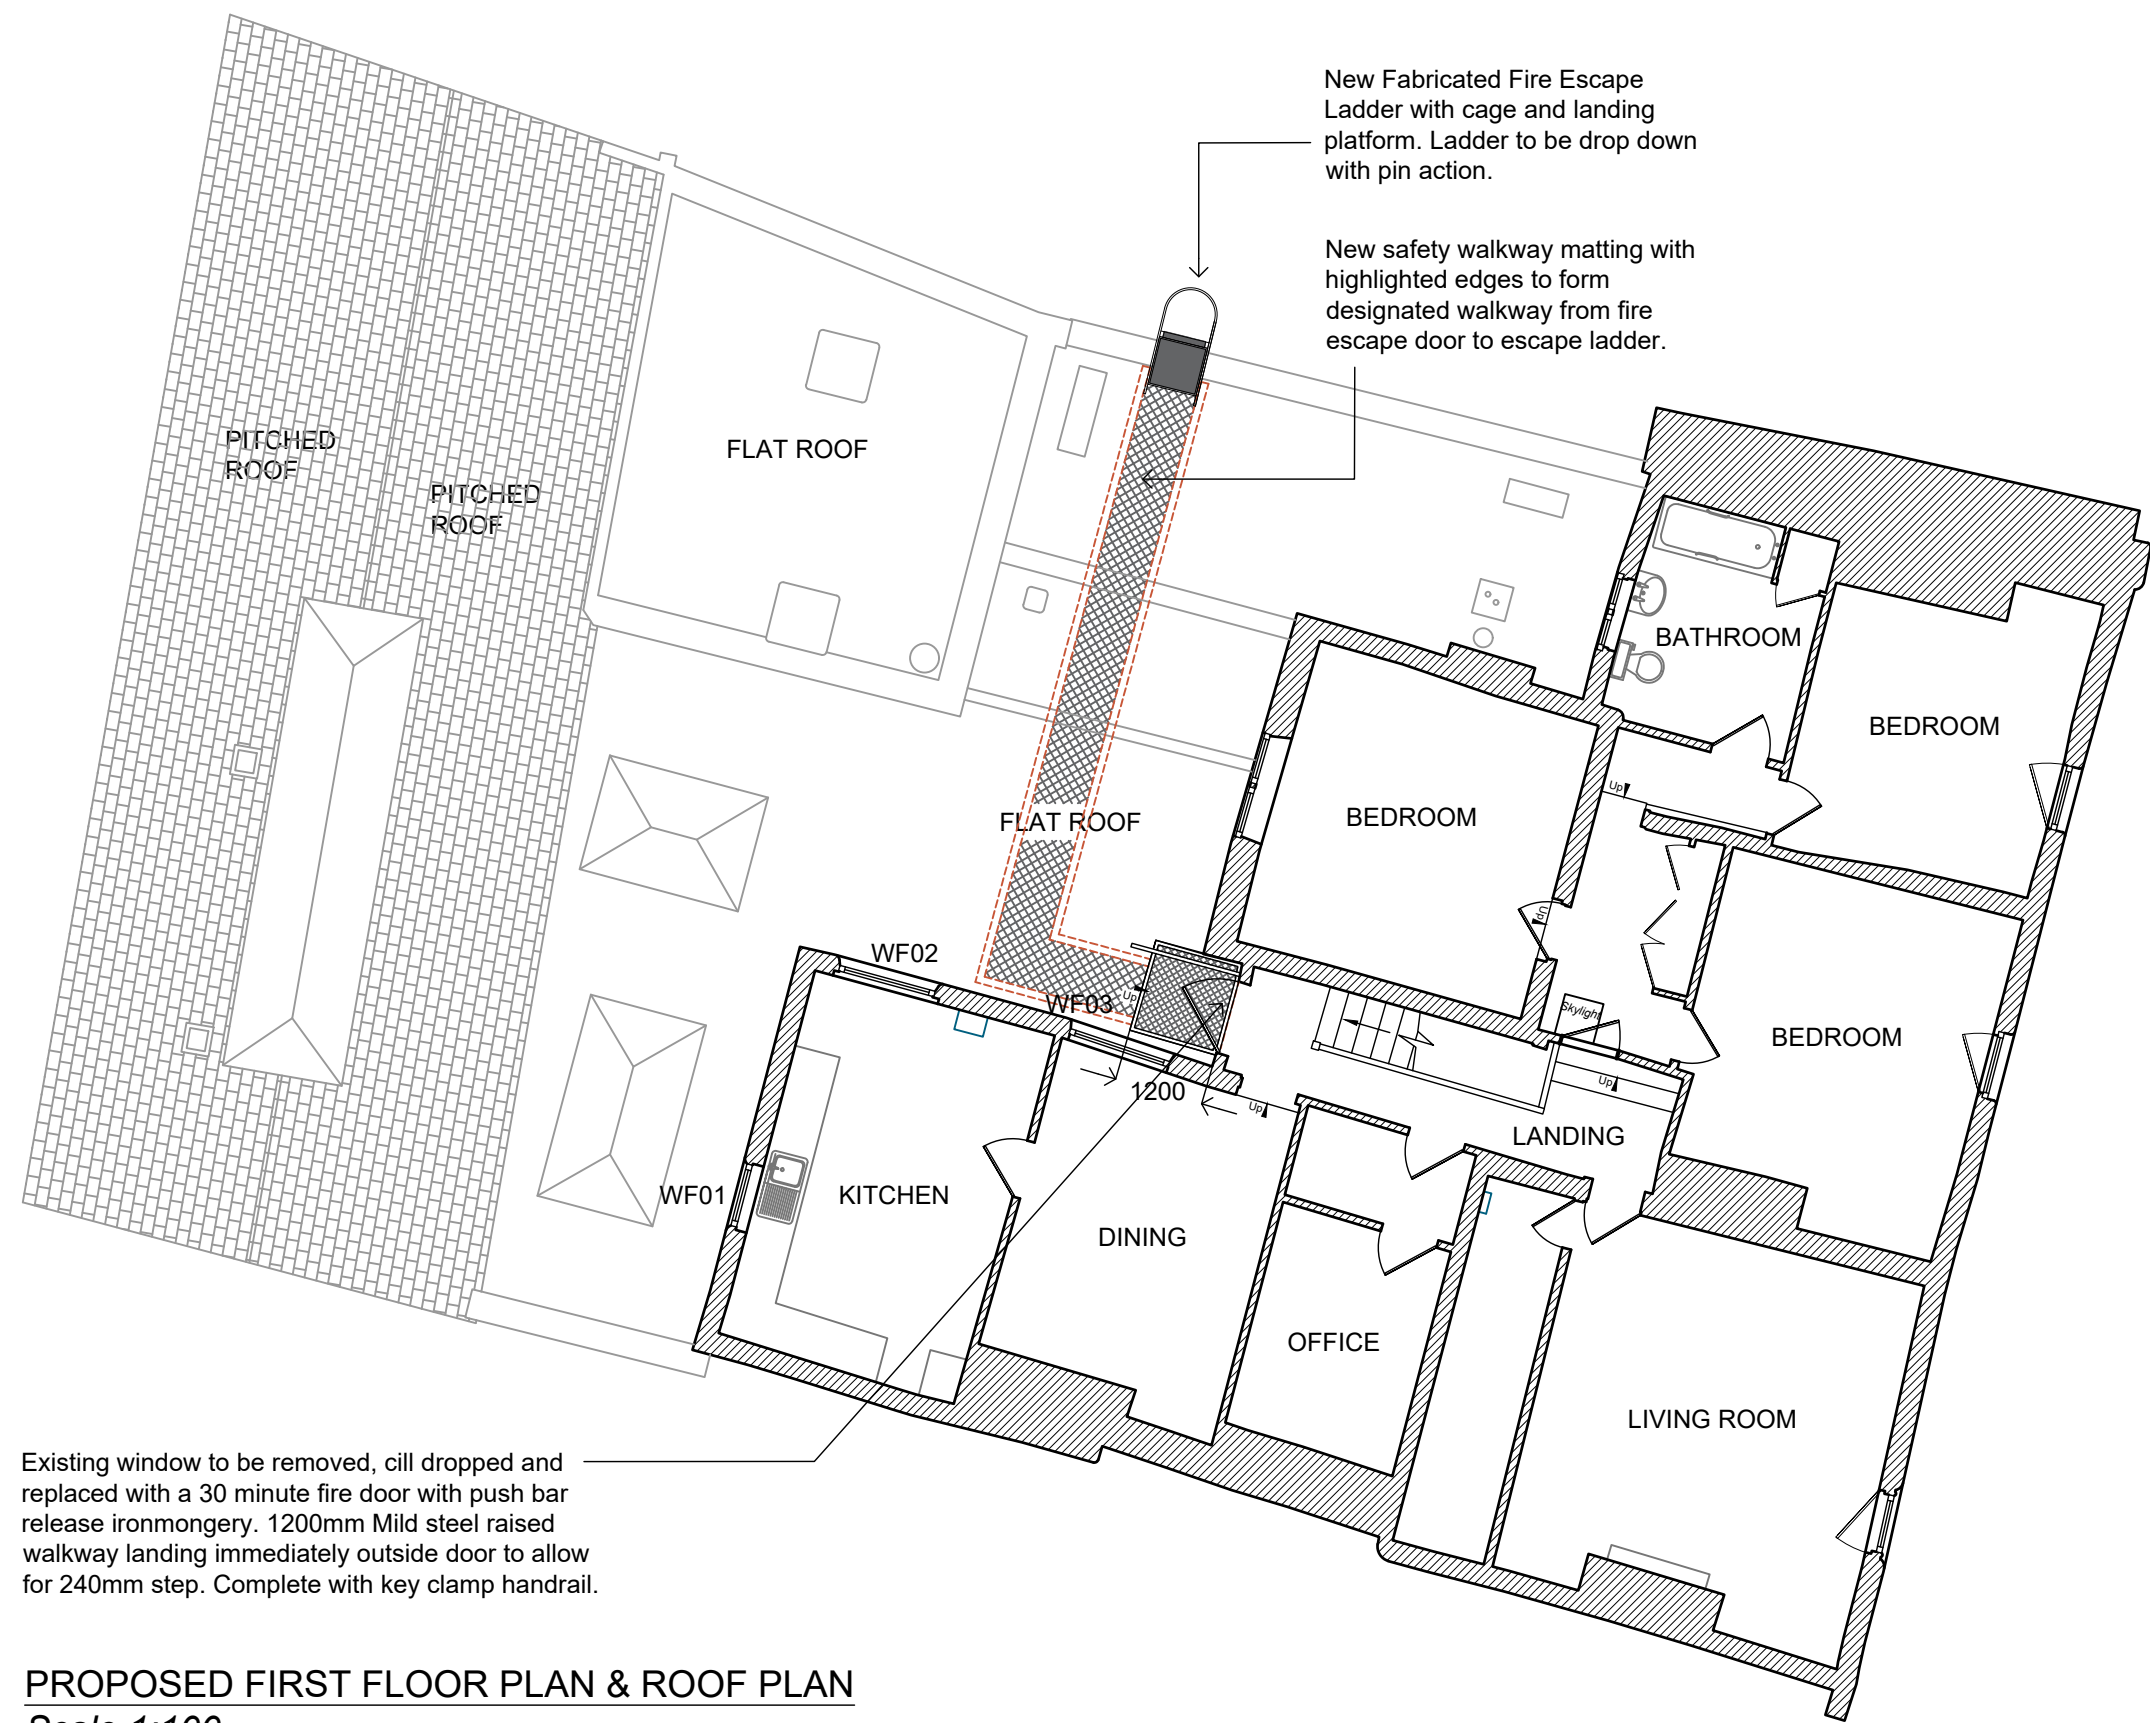


PROPOSED FIRST FLOOR PLAN & ROOF PLAN
Scale 1:100




PROPOSED ELEVATION 1
Scale 1:100




PROPOSED ELEVATION 2
Scale 1:100

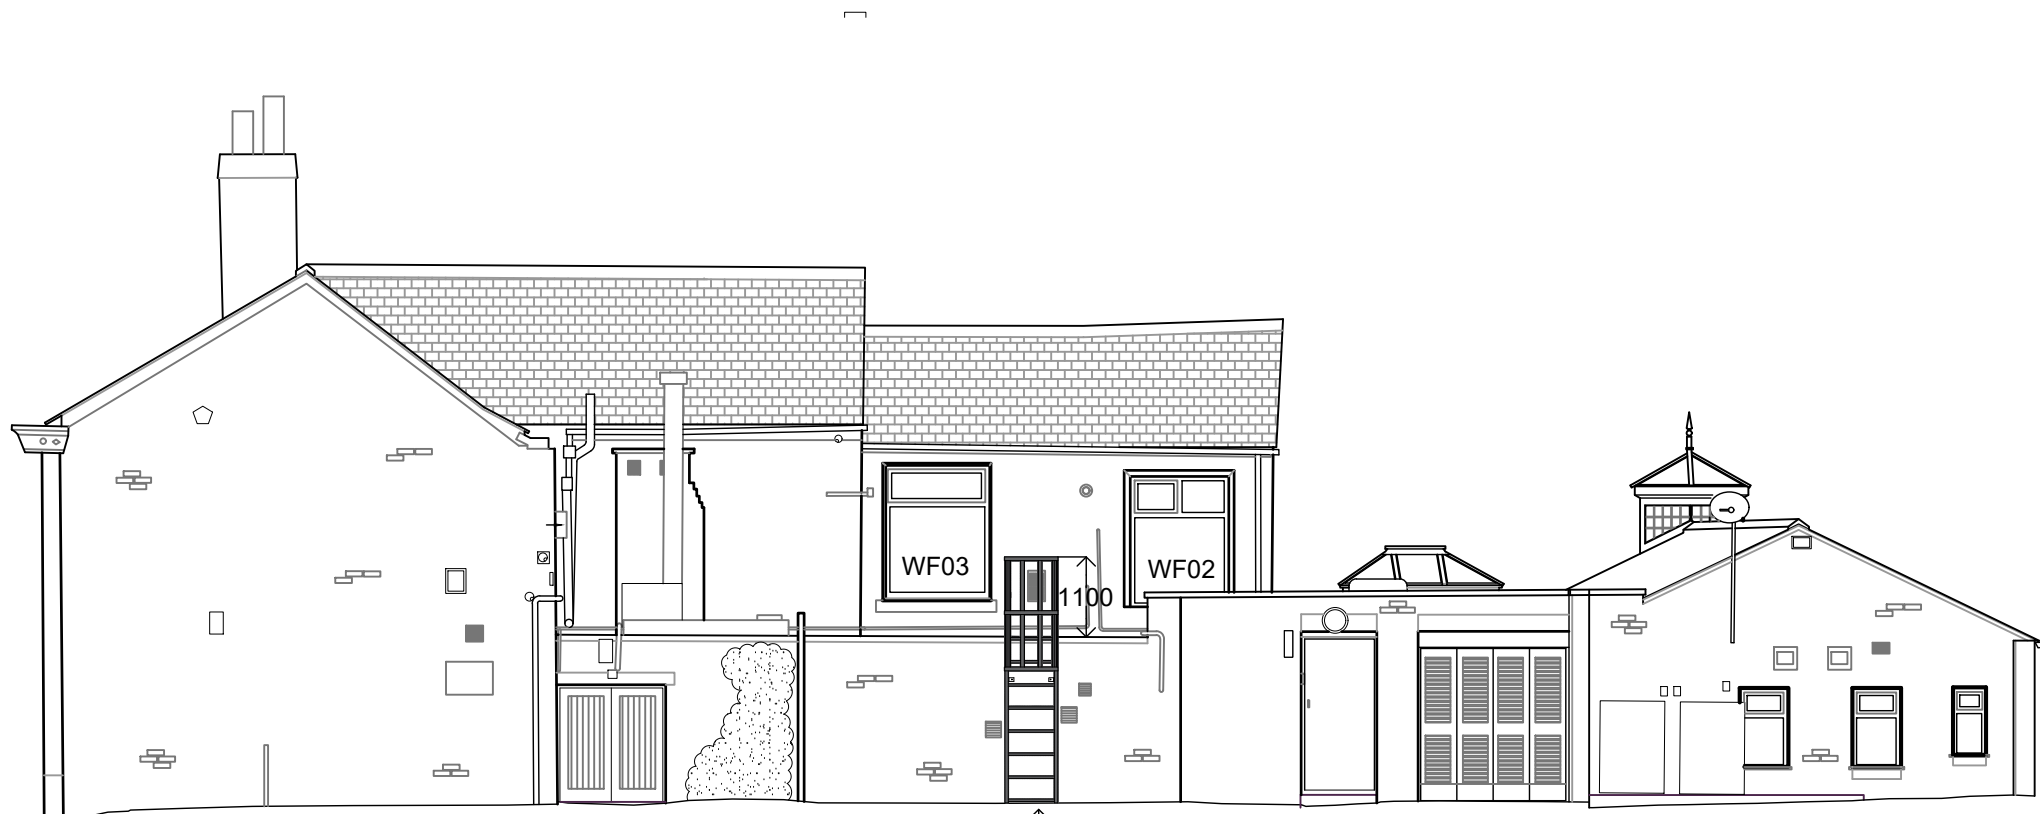



PROPOSED ELEVATION 3
Scale 1:100

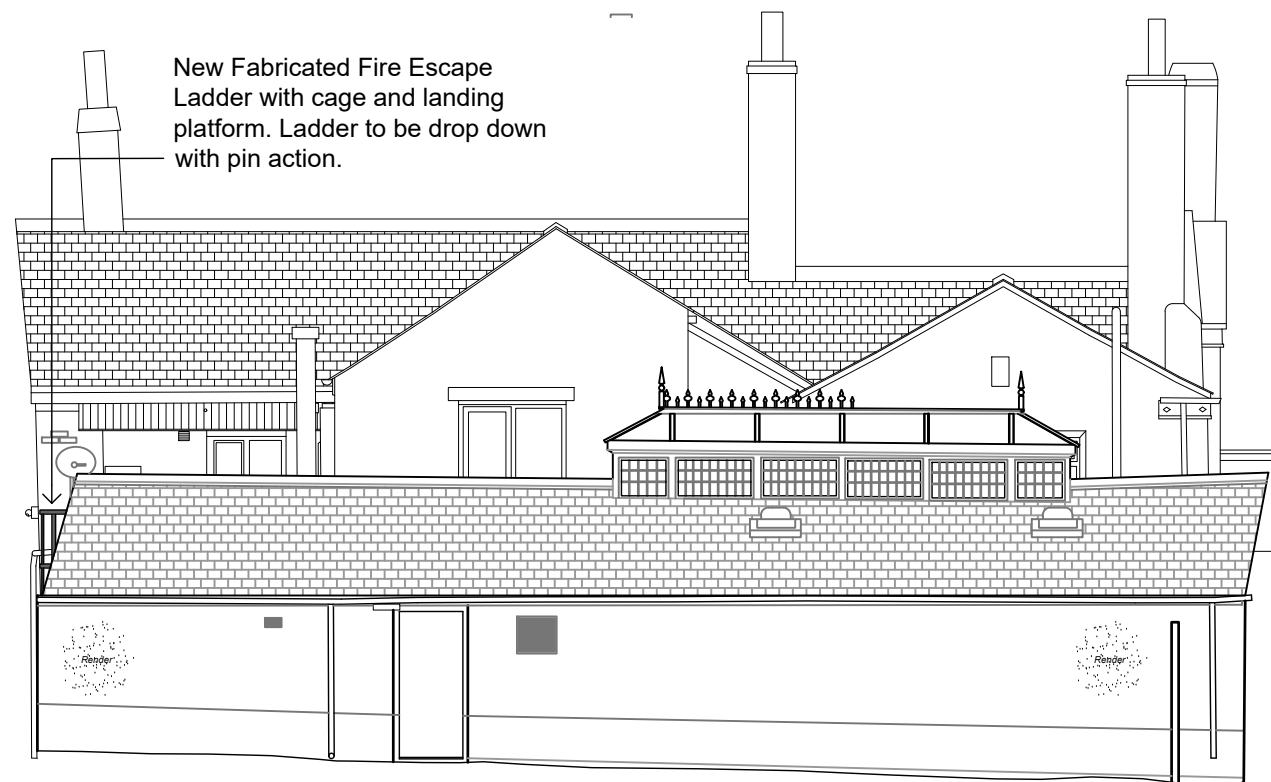

PROPOSED ELEVATION 4
Scale 1:100

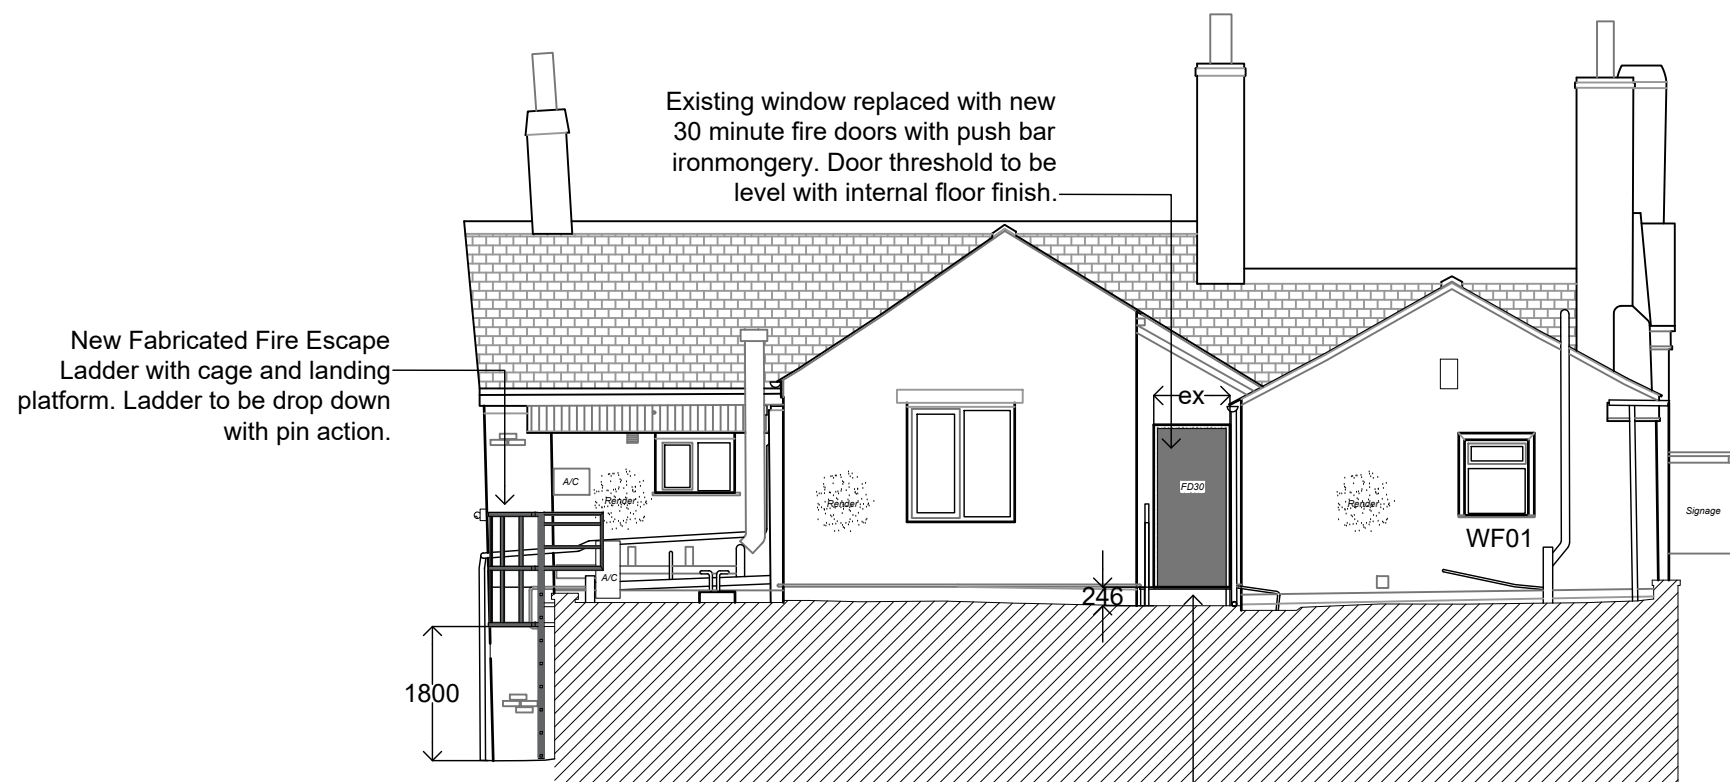

PROPOSED SECTION A-A
Scale 1:100

 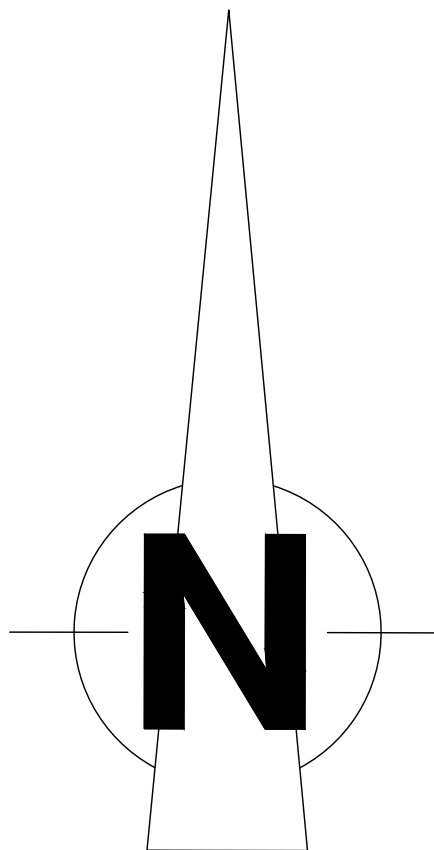

1-100 Scale Bar (metres)

PLANNING

DRAWING DESCRIPTION
PROPOSED PLANS & ELEVATIONS

JOB TITLE
TWO TUBS,
19 THE WYLDE,
BURY. BL9 0LA.

CLIENT
DANIEL THWAITES

DRAWN BY	CP	SCALE	1:100 @ A1
DATE	SEPT 2025	DRAWING NO.	2272/02
CHECKED		REVISION	A

John Dixon & Associates Ltd
Unit 209
Chambers Business Centre
Chapel Road
Oldham
OL8 4QQ

TEL : 0161 682 0964
E-MAIL : info@johndixon.co.uk
WEB : www.jda-design.com

