


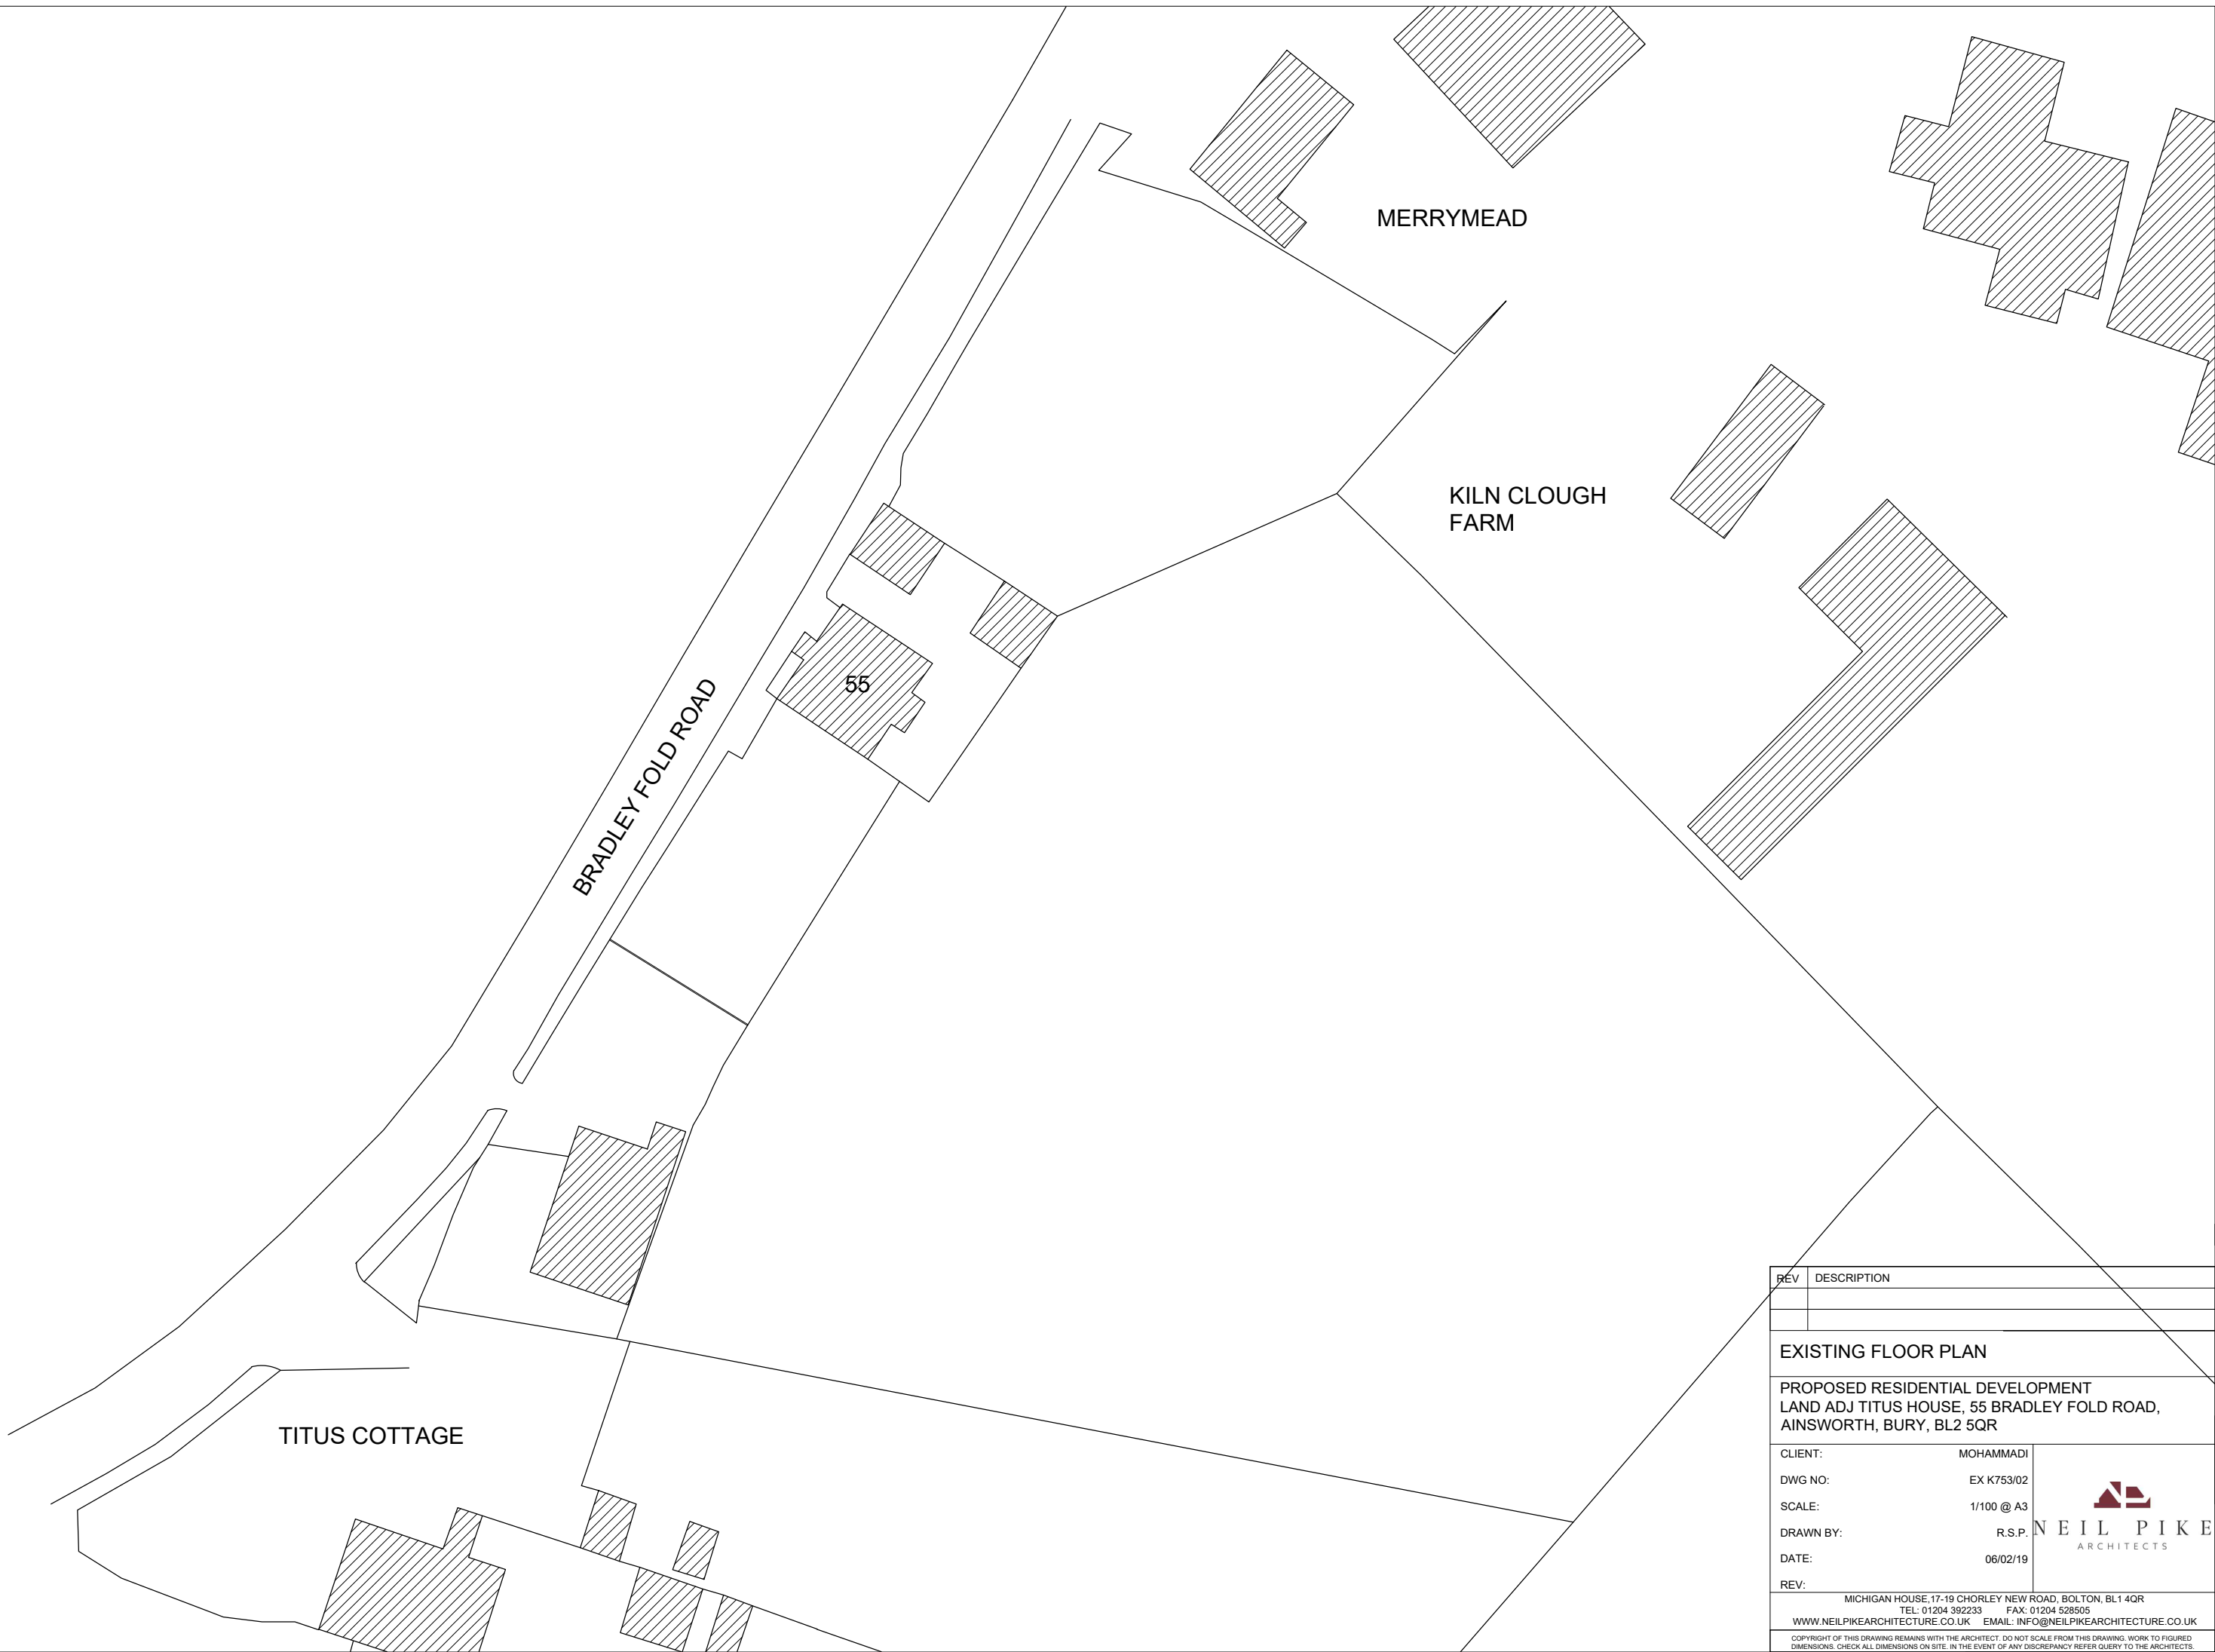

REV	DESCRIPTION
EXISTING FLOOR PLAN	
PROPOSED RESIDENTIAL DEVELOPMENT LAND ADJ TITUS HOUSE, 55 BRADLEY FOLD ROAD, AINSWORTH, BURY, BL2 5QR	
CLIENT:	MOHAMMADI
DWG NO:	EX K753/02
SCALE:	1/100 @ A3
DRAWN BY:	R.S.P.
DATE:	06/02/19
REV:	
MICHIGAN HOUSE, 17-19 CHORLEY NEW ROAD, BOLTON, BL1 4QR TEL: 01204 392233 FAX: 01204 528505 WWW.NEILPIKEARCHITECTURE.CO.UK EMAIL: INFO@NEILPIKEARCHITECTURE.CO.UK	
COPYRIGHT OF THIS DRAWING REMAINS WITH THE ARCHITECT. DO NOT SCALE FROM THIS DRAWING. WORK TO FIGURED DIMENSIONS. CHECK ALL DIMENSIONS ON SITE. IN THE EVENT OF ANY DISCREPANCY REFER QUERY TO THE ARCHITECTS.	

