




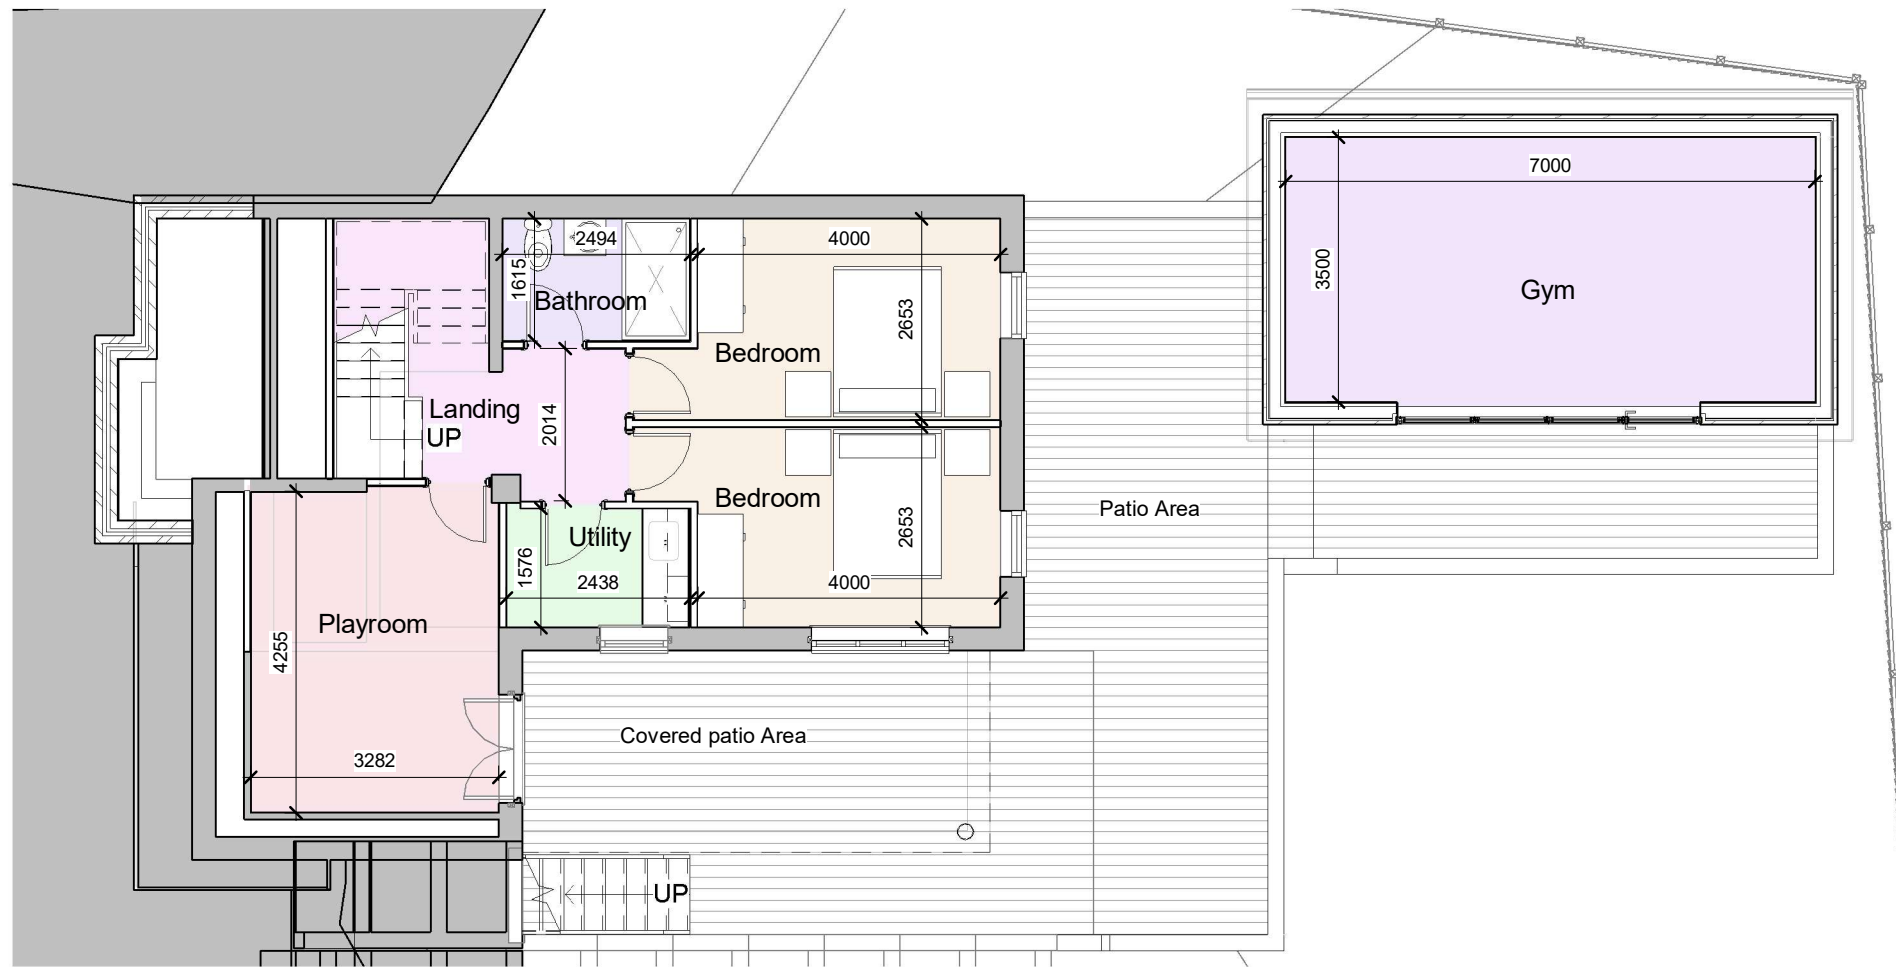


1. Basement
 1 : 100

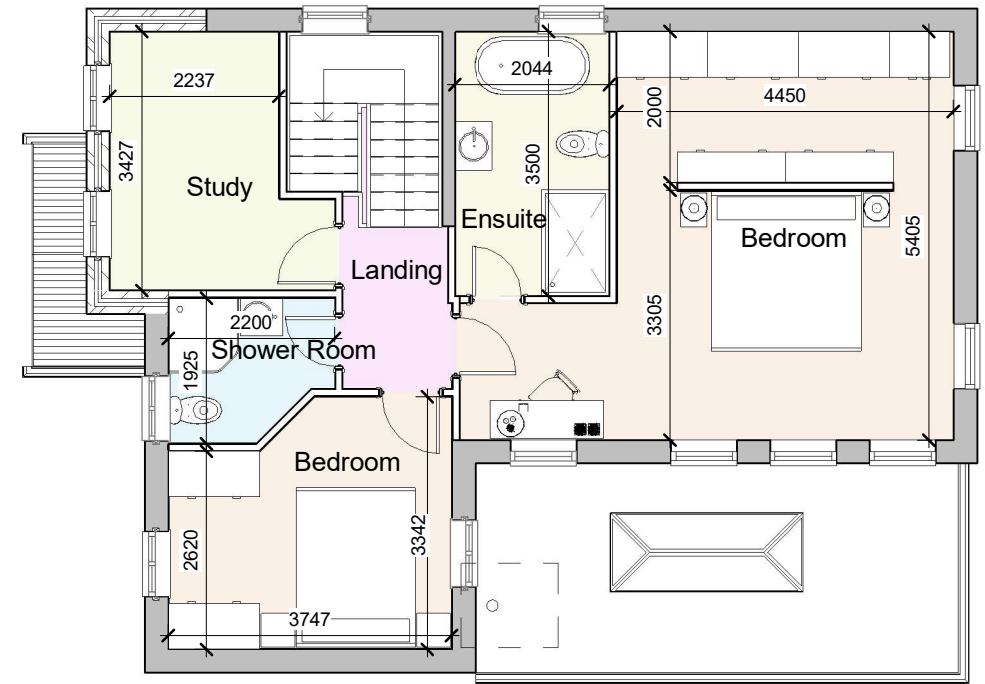

3 4. First Floor
 1 : 100

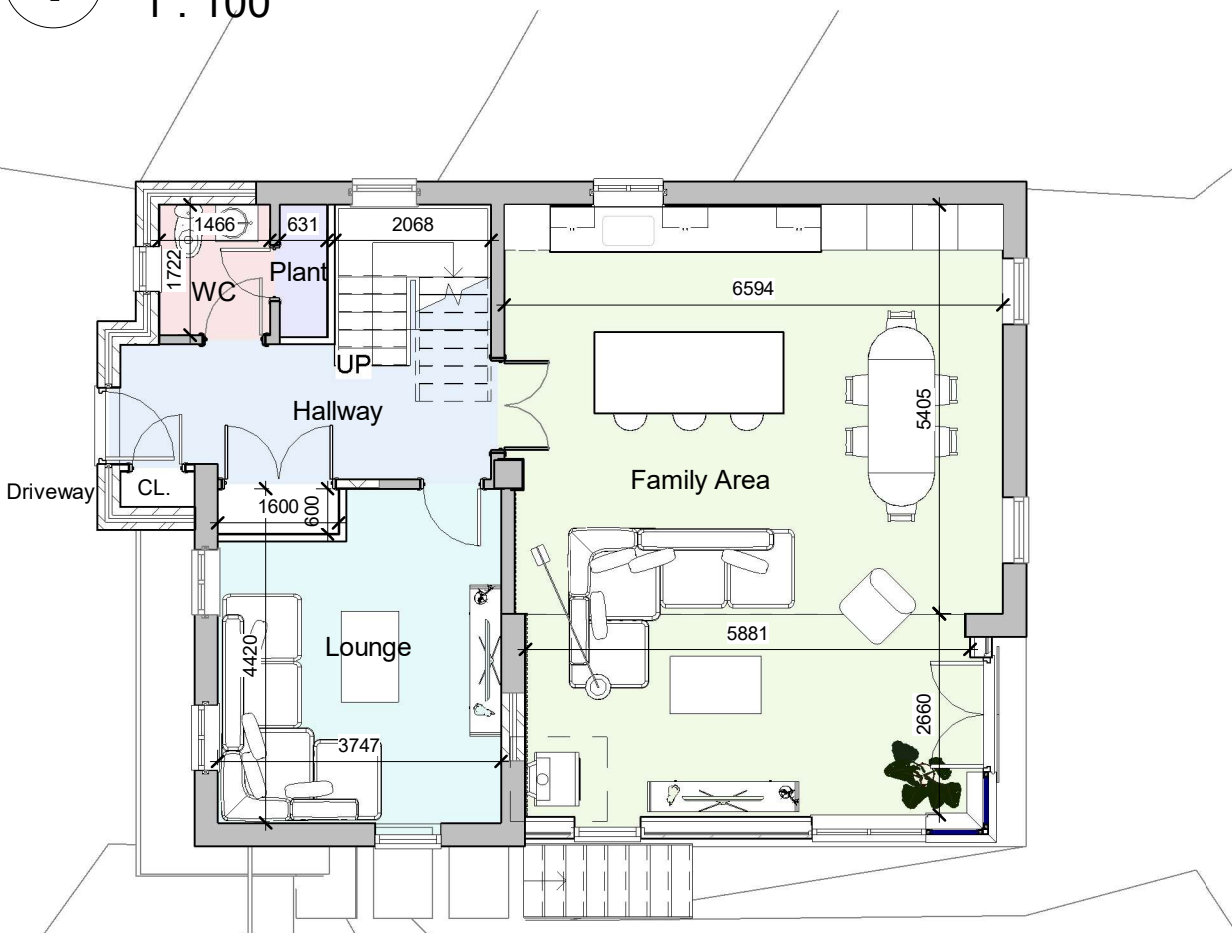

2 3. Ground Floor
 1 : 100

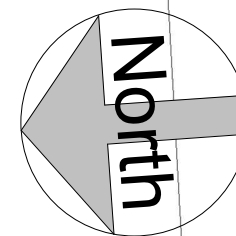

Rev.	Date	Description
A	15.04.26	Design Review.
B	16.05.26	Design Review.
C	21.05.26	Planning Submission

CLIENT: Mr. & Mrs. Ainsworth
 PROJECT: 22 Earl Road, Ramsbottom, BL0 9EF
 DRAWING TITLE: Floor Plans- Proposed
 PROJECT NO.: 2602 DWG NO.: 202
 SCALE: 1 : 100 @ A3 REVISION: **C**
ASHER DESIGN SERVICES LIMITED
Office 9 , Peel House , 30 The Downs , Altrincham , WA14 2PX
 E: info@asherds.co.uk W: asherds.co.uk M: 07970 242 411