


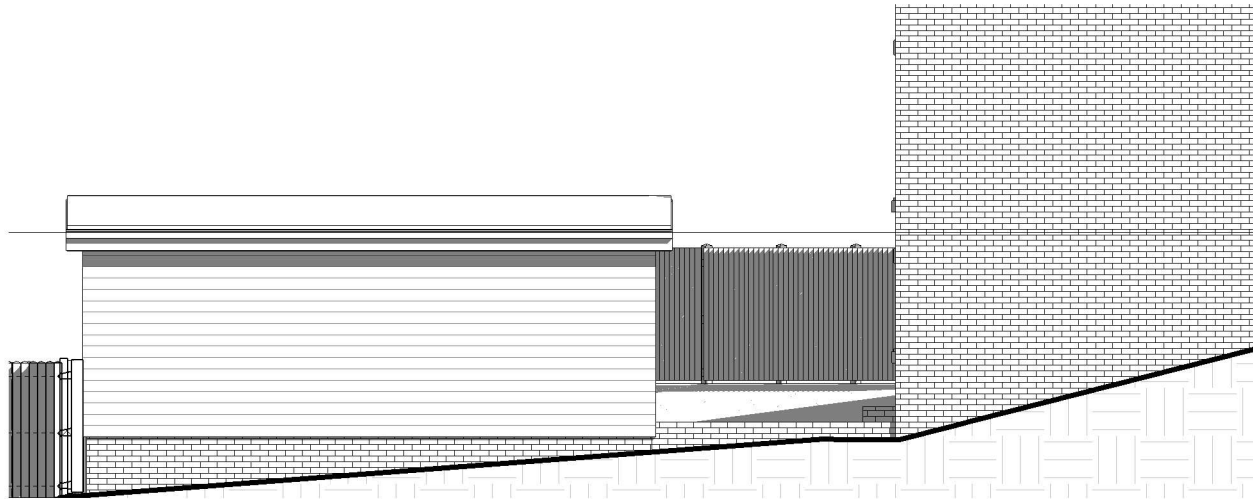

1 **Side Elevation - Outbuilding**
 1 : 100



2 **Rear Elevation - Outbuilding**
 1 : 100



3 **Front Elevation - Outbuilding**
 1 : 100



Rev.	Date	Description
A	15.04.26	Design Review.
B	21.05.26	Planning Submission

CLIENT: Mr. & Mrs. Ainsworth
 PROJECT: 22 Earl Road, Ramsbottom, BL0 9EF
 DRAWING TITLE: Outbuilding Elevations
 PROJECT NO.: 2602 DWG NO.: 204
 SCALE: 1 : 100 @ A3 REVISION: **B**