




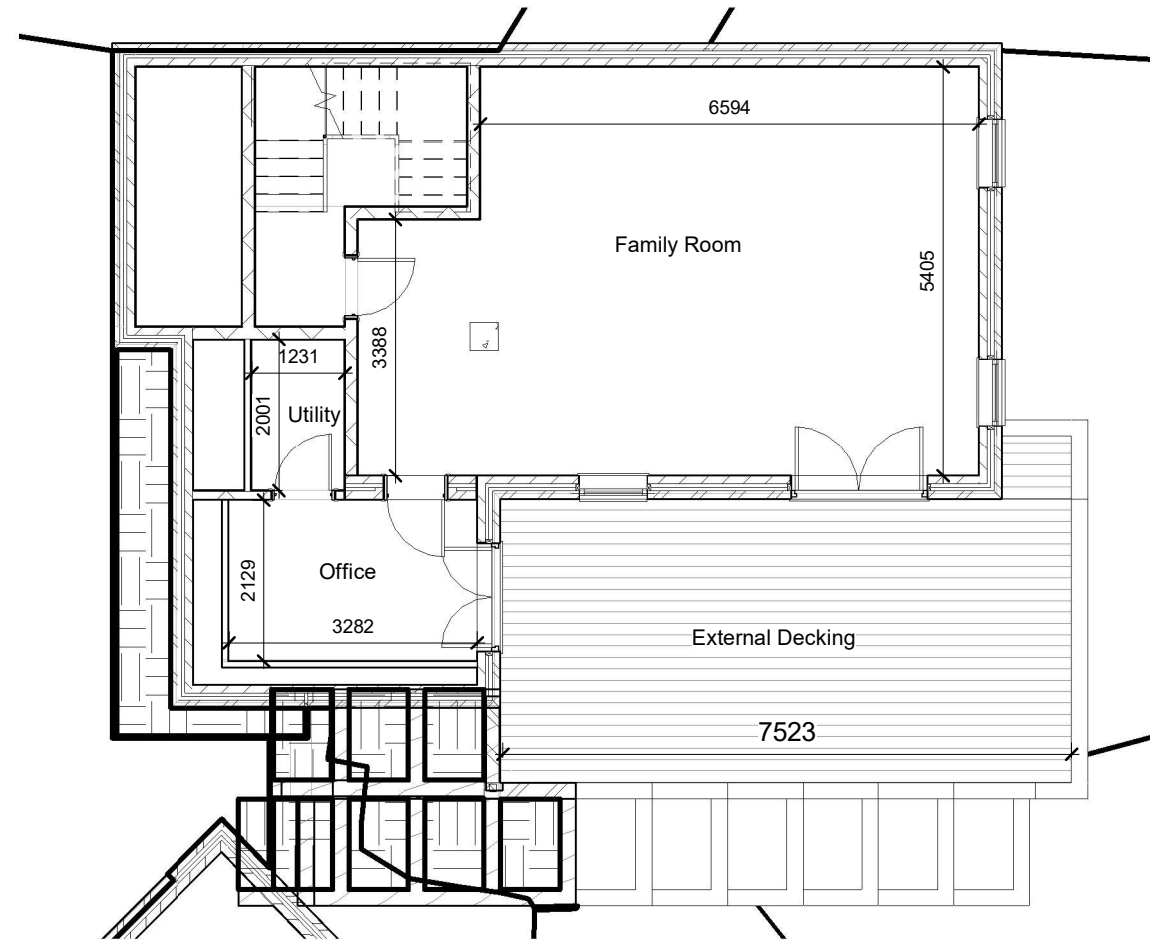


1. Basement
1 : 100

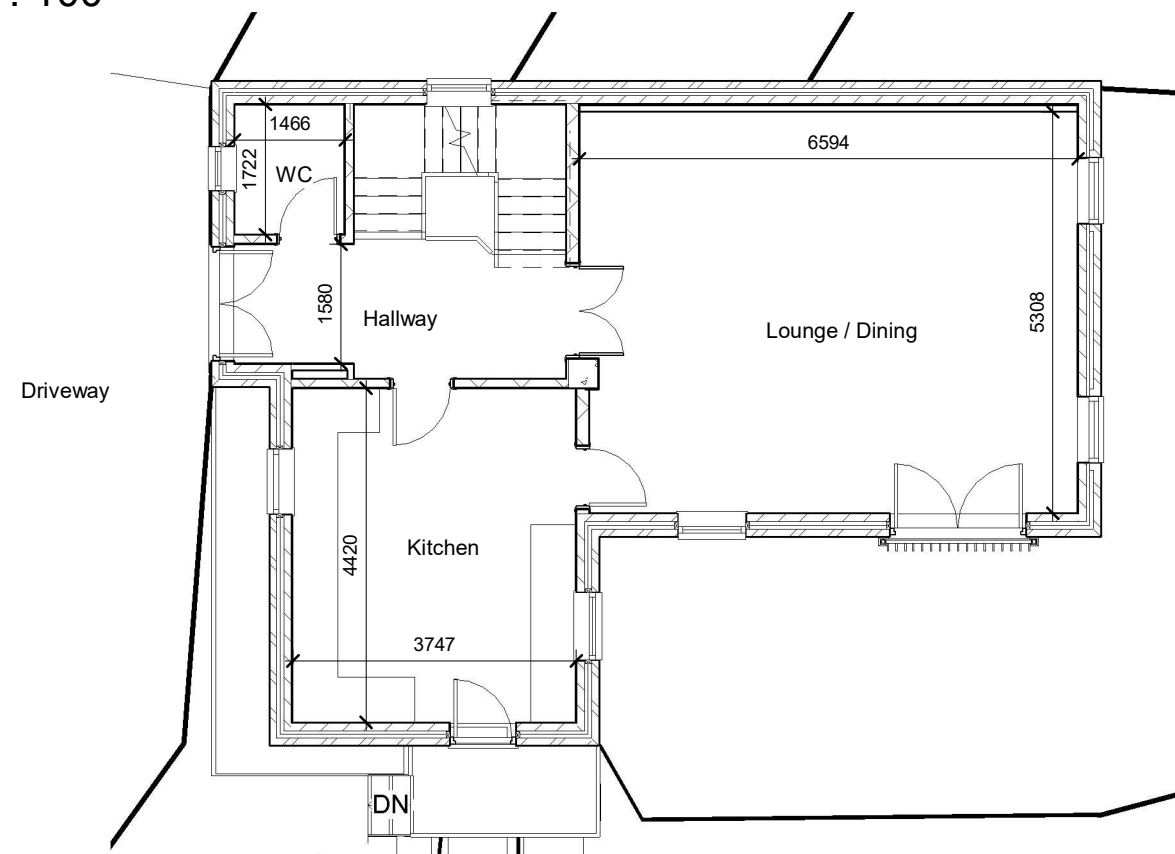

2. Ground Floor
1 : 100

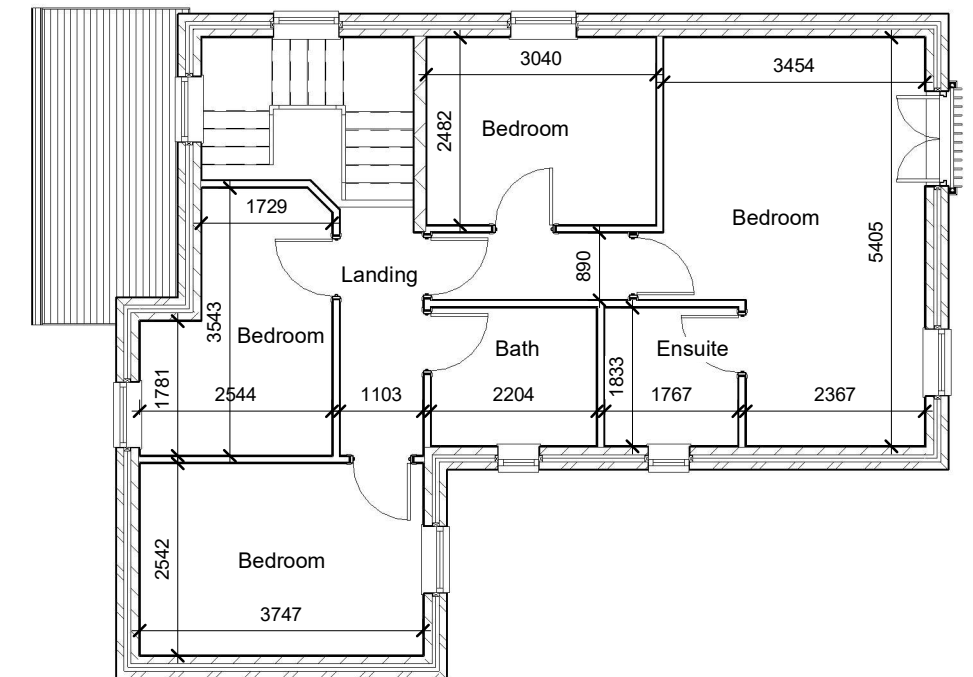

3. First Floor
1 : 100

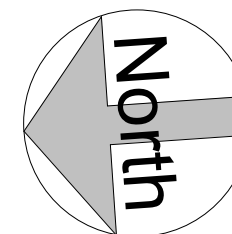

Rev.	Date	Description
------	------	-------------

CLIENT: Mr & Mrs Ainsworth
 PROJECT: 22 Earl Road, Ramsbottom, BL0 9EF
 DRAWING TITLE: Floor Plans- Existing
 PROJECT NO.: 2602 DWG NO.: 102
 SCALE: 1 : 100 @ A3 REVISION:
ASHER DESIGN SERVICES LIMITED
Office 9, Peel House, 30 The Downs, Altrincham, WA14 2PX
 E: info@asherds.co.uk W: asherds.co.uk M: 07970 242 411